



POINT 227E

236,74 m2 (2548 sq. ft)

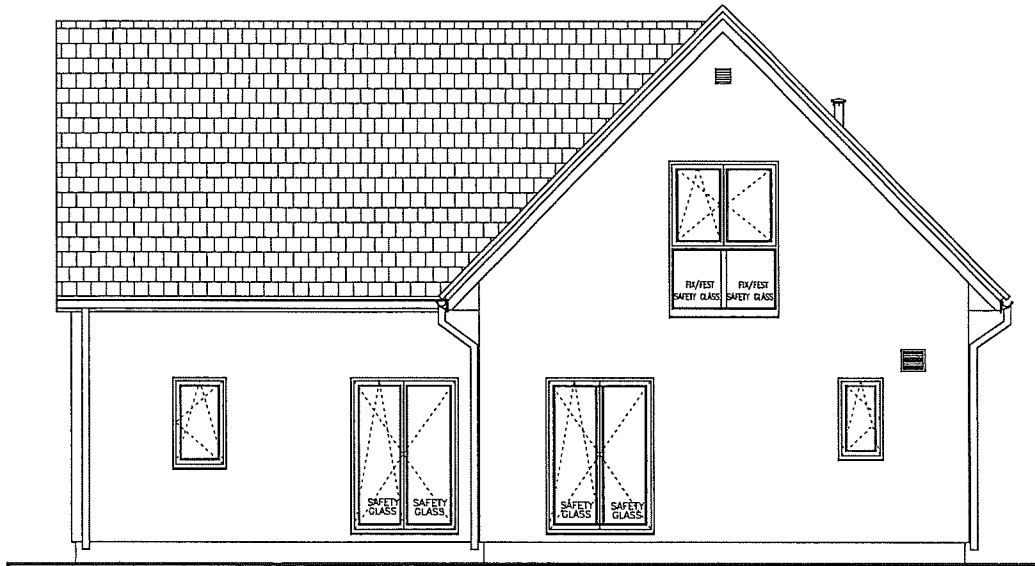

NORTH - EAST ELEVATION

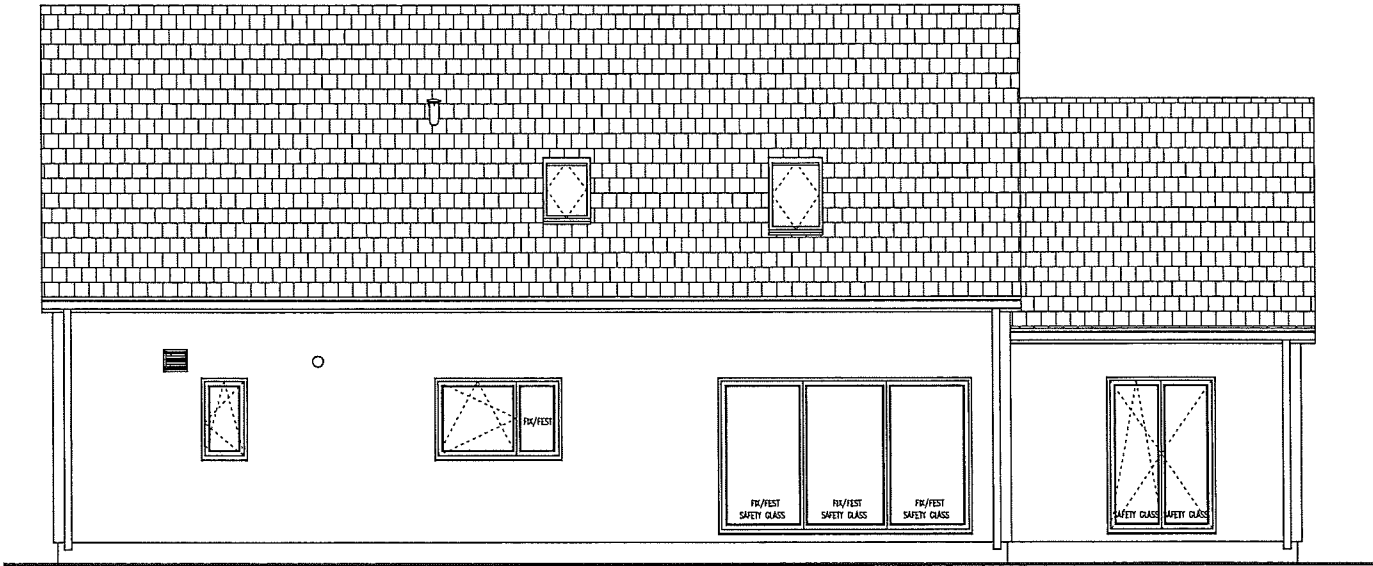

NORTH - WEST ELEVATION

- RENDER WHITE – STANDARD
(POLYSTYRENE 12 CM)
- TIMBER CLADDING – OPTION

POINT 227E

 DAN - WOOD HOUSE DAN - WOOD HOUSE 1 Wilderhaugh Gatashie TD1 1QJ sales@dan-wood.com	OBJECT: SINGLE-FAMILY HOUSE			ARCHITECT GB: —		ARCHITECT PL: —		SCALE: 1:100
	NUMBER OF CONTRACT/INVESTOR: —			VERSION: 1 —		VERSION: 4 —		DRAWING NO.: 07
				2 —		5 —		
				3 —		6 —		
	DRAWING: ELEVATIONS	TYPE OF HOUSE: POINT 227E	VALID FROM: 11.12.2017	BRANCH: ARCHITECTURE				