


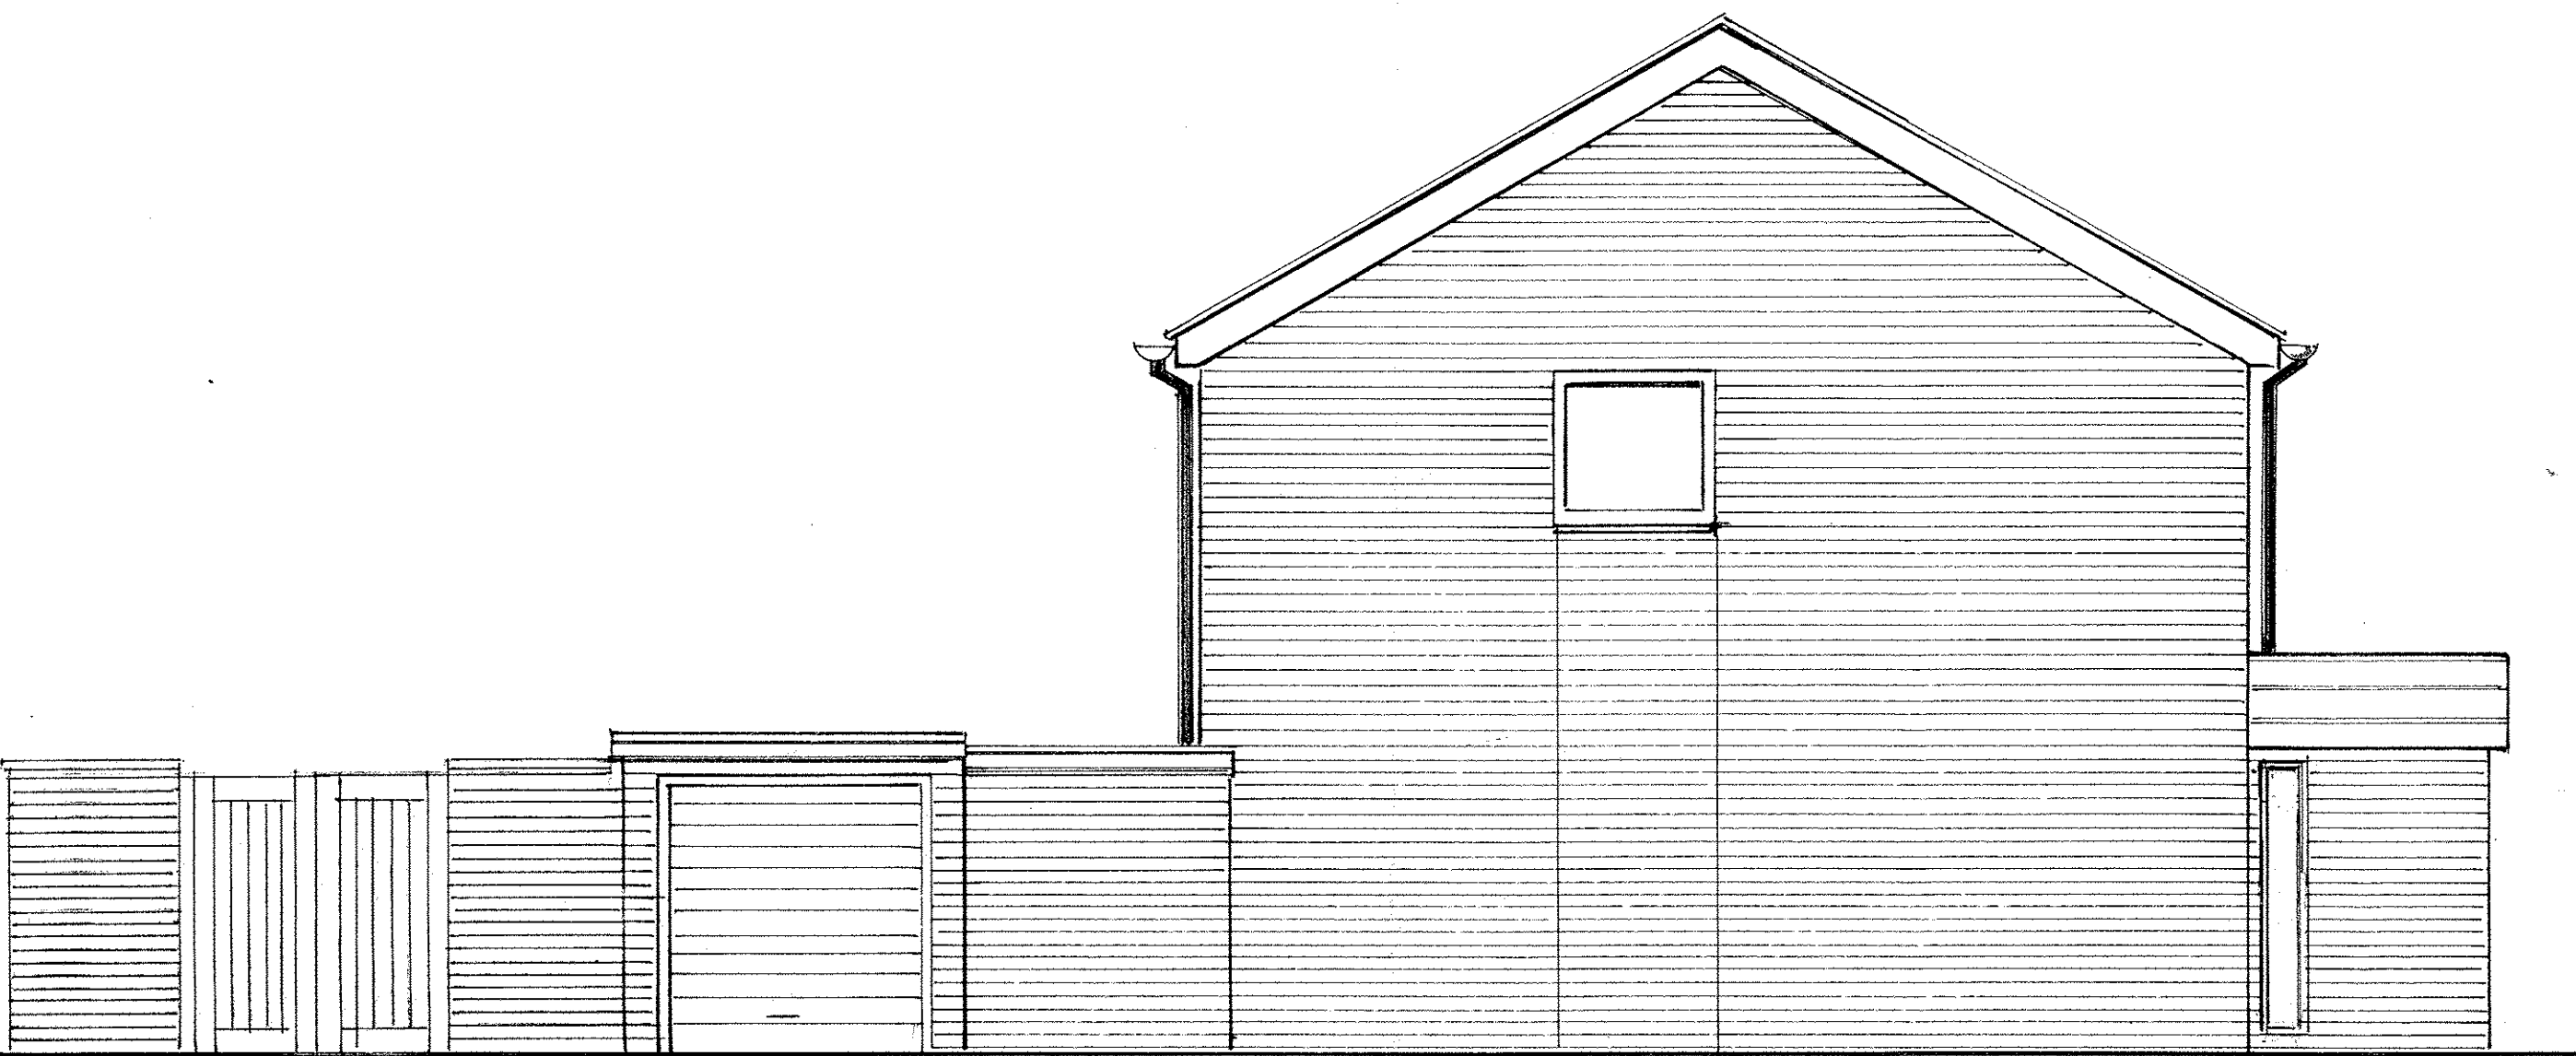

EXISTING SOUTH EAST ELEVATION



EXISTING SOUTH WEST ELEVATION



EXISTING NORTH EAST ELEVATION

D.R.Swindlehurst (Architectural Technician & Consultant) 66 Little Breach, Chichester, West Sussex PO19 5TY. Telephone No 01243 786570
Elevations of Existing House at 1 Davids Close Bognor Regis PO 21 5TR for Mr.& Mrs E.Soothill
Date : 04/04/2011. Scale 1:50
Drawing No.4411 Sheet No.2