



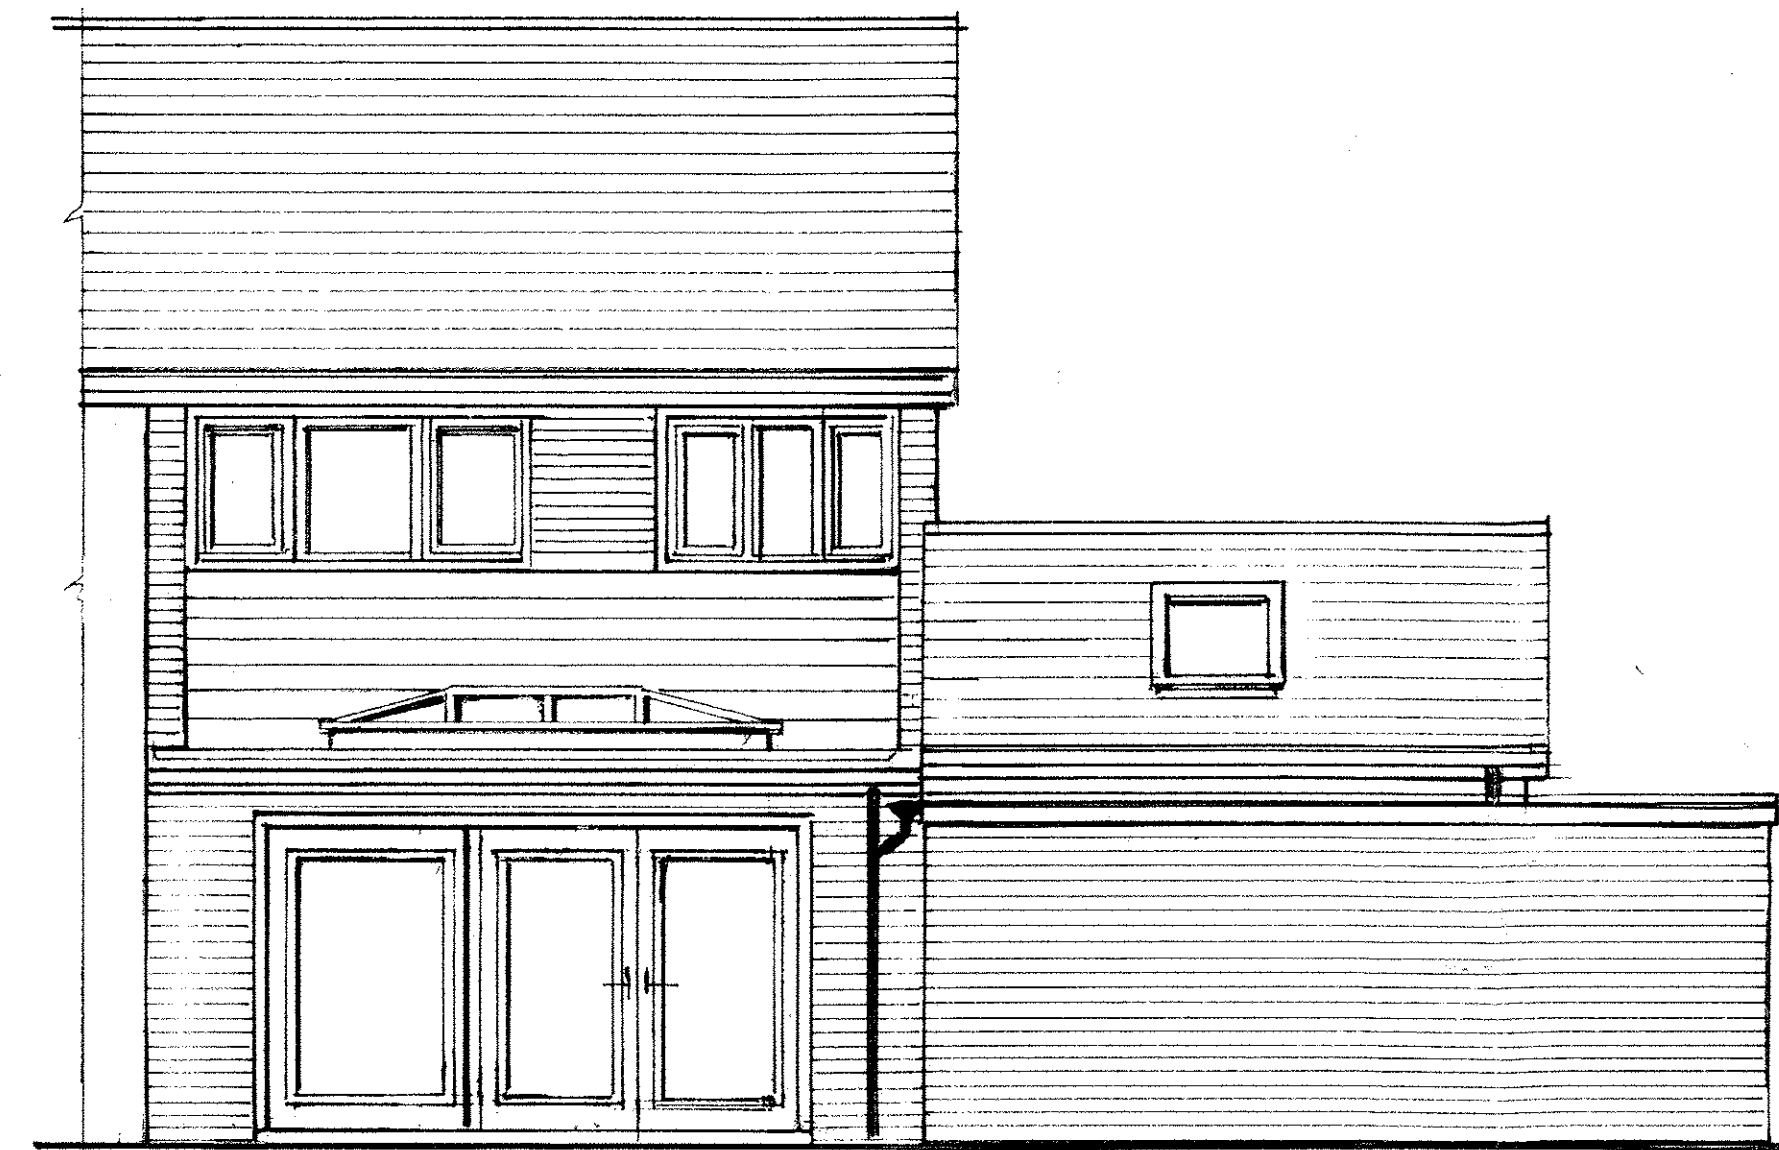

PROPOSED SOUTH EAST ELEVATION

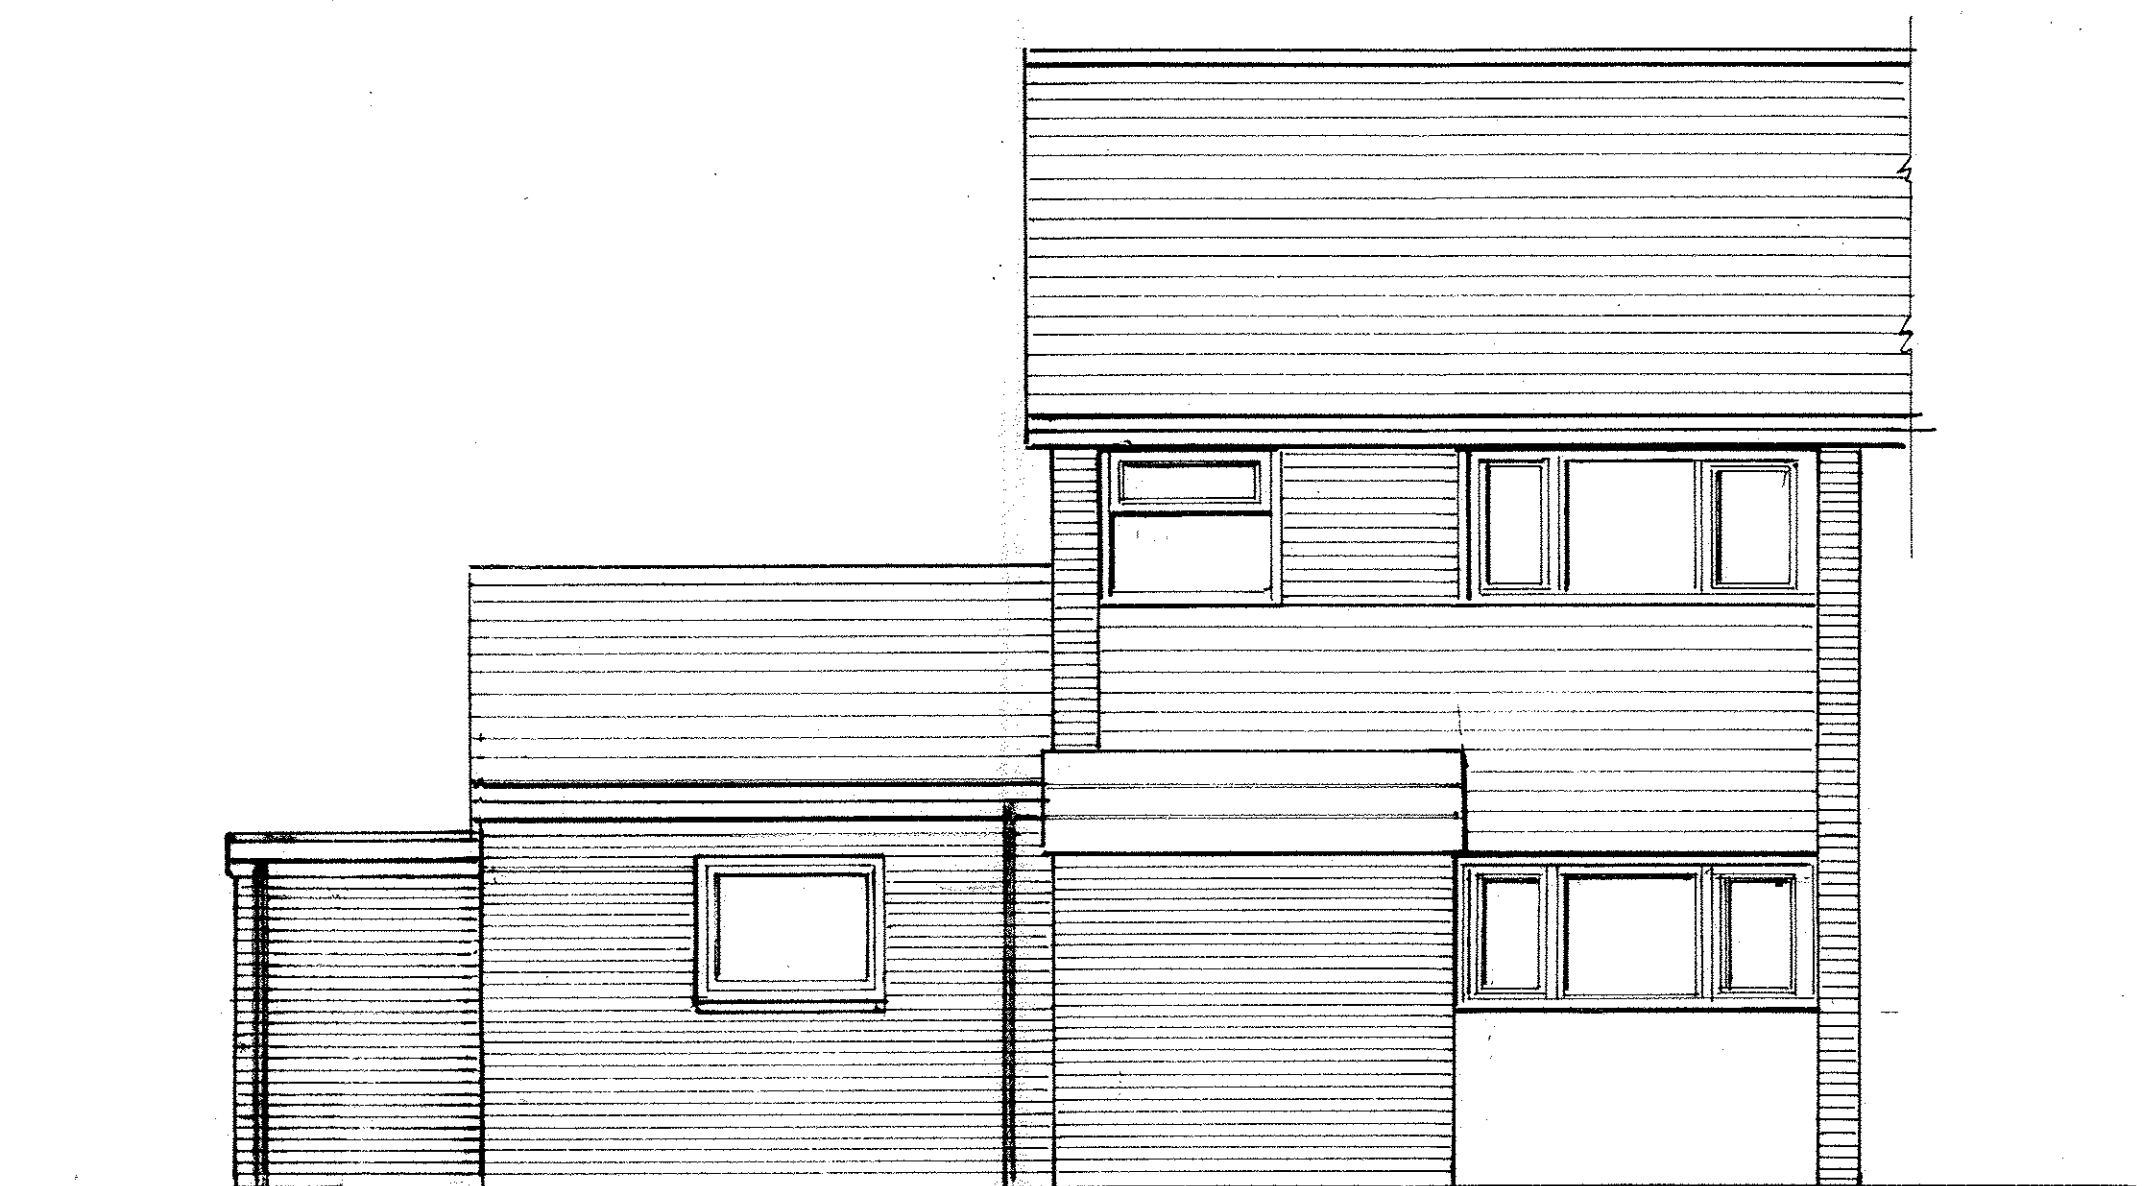

PROPOSED SOUTH WEST ELEVATION



PROPOSED NORTH EAST ELEVATION

D.R.Swindlehurst (Architectural Technician & Consultant)
66 Little Breach,
Chichester, West Sussex PO19 5TY.
Telephone No 01243 786570

Elevations of Proposed Alterations to House at 1 Davids Close
Bognor Regis PO21 5TR for Mr.& Mrs E.Soothill

Date : 04/04/2011. Scale 1:50

Drawing No.4411 Sheet No.3