



Proposed South Elevation - Sign 1
Scale 1:200

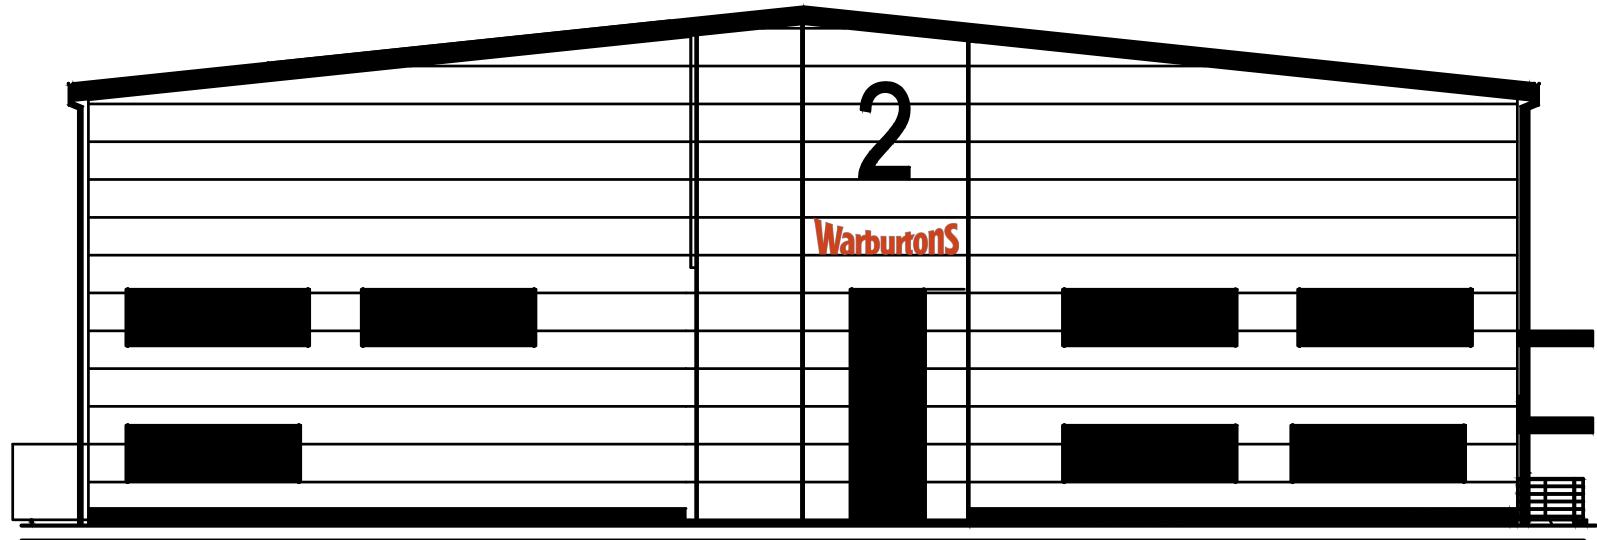

Proposed West Elevation - Sign 2
Scale 1:200

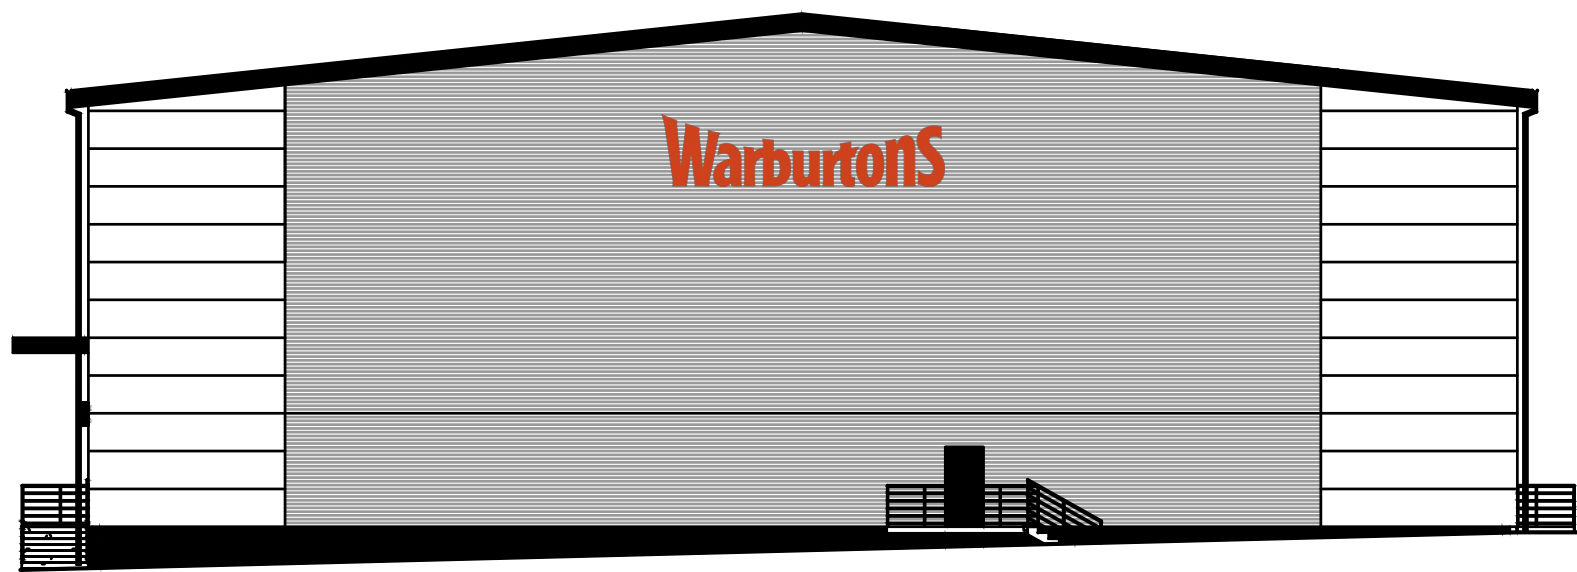

Proposed East Elevation - Sign 3
Scale 1:200



Proposed Sign Details
Signs 01 and 03
Scale 1:50



Proposed Sign Details
Signs 02
Scale 1:50

- Proposed Sign:**
- Sign to be LED lit light box
 - Colours to be as per Warburtons colour Schemes, to be Baked Orange.
 - Allow for all fixtures required to install the light box
 - Support structure if required by others.
 - Main power supply by others.

Core Colour Palette...

Hide

Our core colour palette consists of our three main colours:

A

Baked Orange

Pantone® 173

B

Pantone®

Cool Grey 9

C

White

Colour A

C	M	Y	K
0	82	94	2
R	G	B	
207	69	32	
HEX	c14520		


Colour B

C	M	Y	K
30	23	17	58
R	G	B	
117	120	123	
HEX	75787b		

Colour C

C	M	Y	K
0	0	0	0
R	G	B	
255	255	255	
HEX	ffff		

Warburtons Colour Schemes

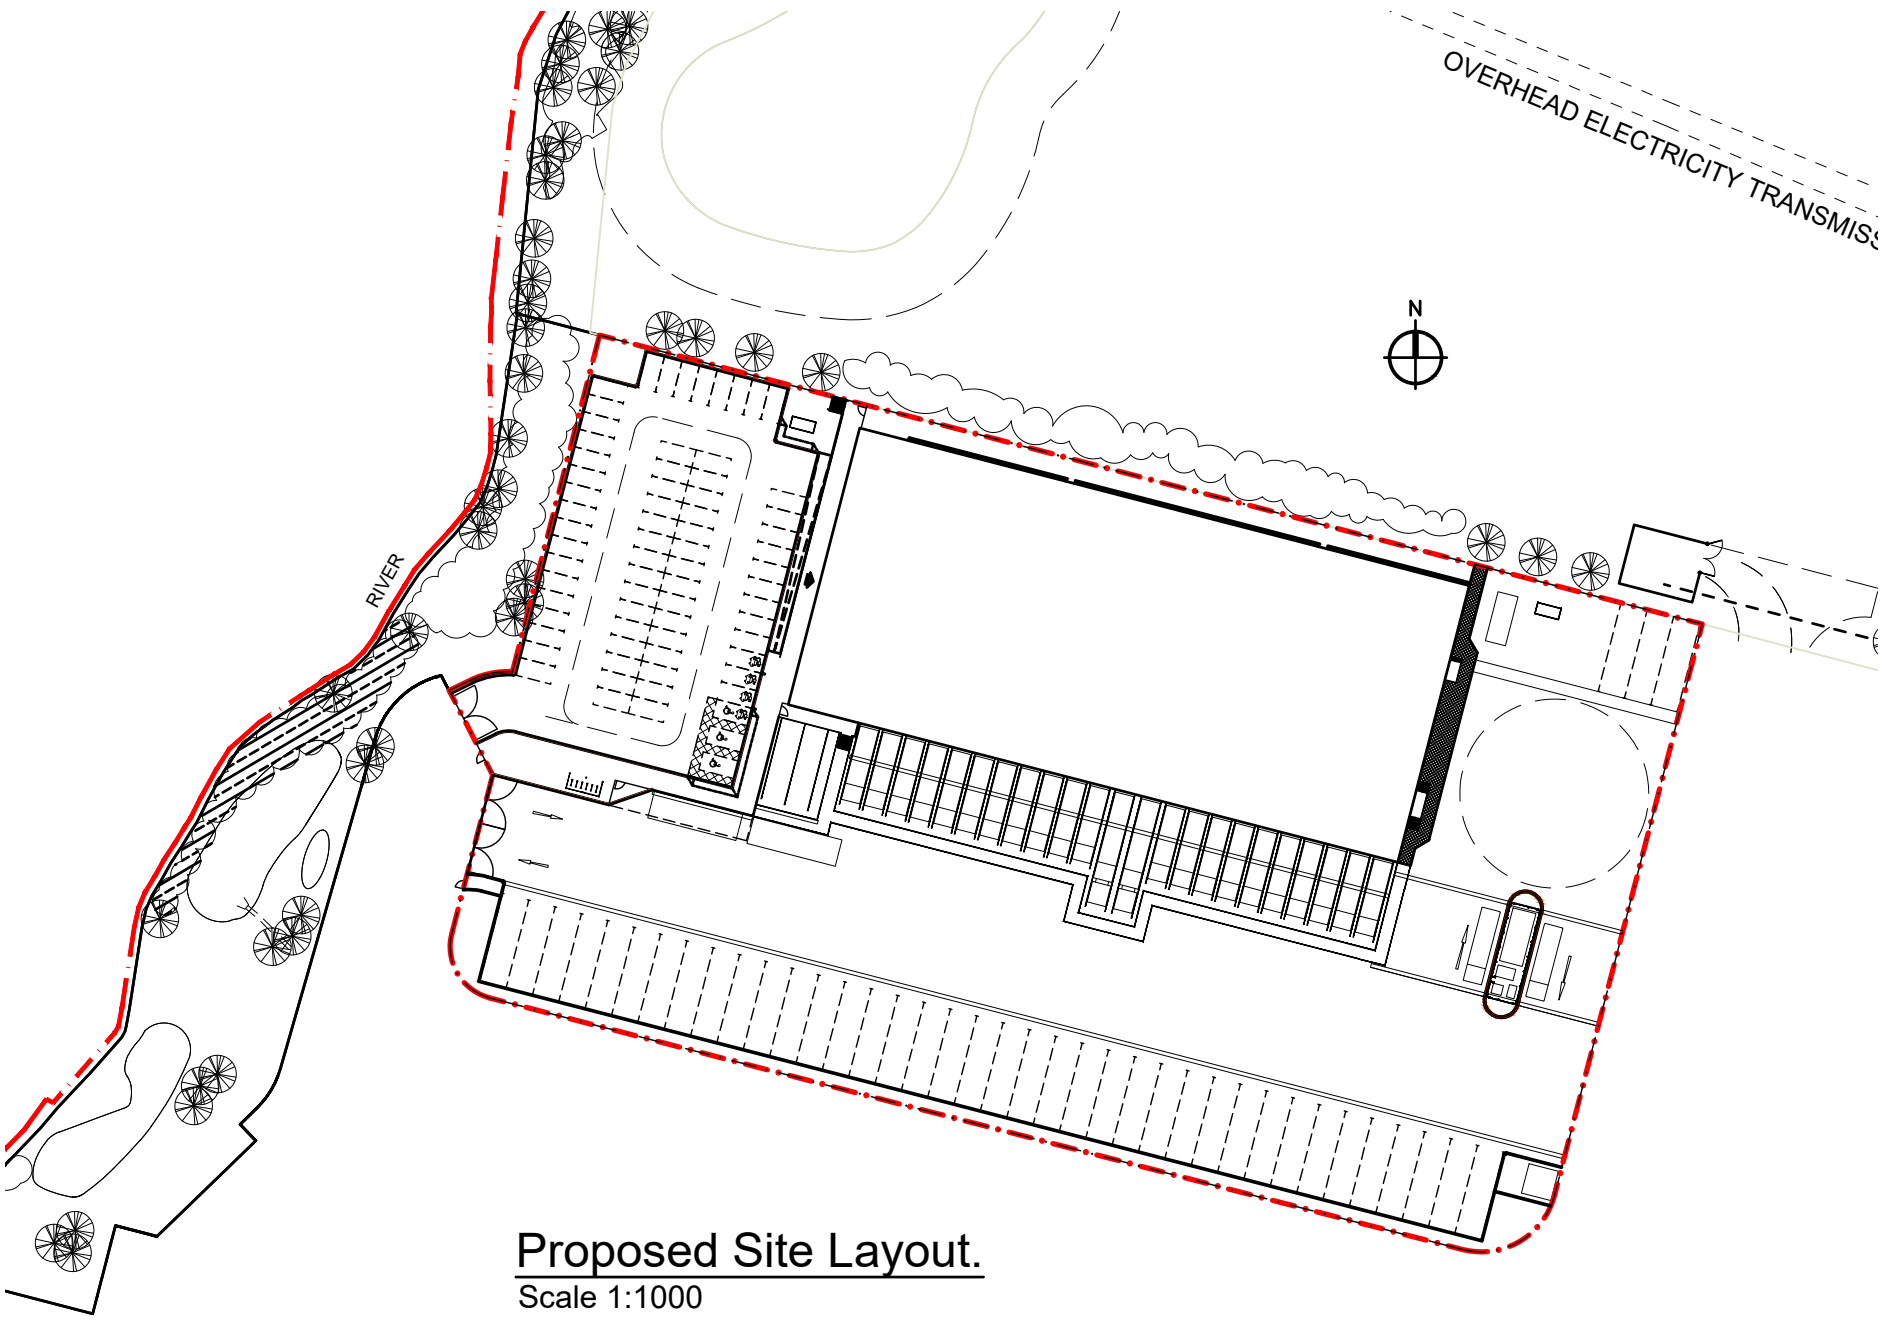

Proposed Site Layout.
Scale 1:1000

METRES @ 1:100

012345678910

PRELIMINARY

DESIGN

TENDER

CONSTRUCTION

DRAWING No.

5251

REV.

590

Warburtons Central Engineering	WARBURTONS LIMITED. BACK O'TH'BANK HOUSE, HEREFORD STREET BOLTON BL1 8HJ. TELEPHONE : 01204 531004 FAX : 01204 556726	This design is the property of Warburtons and must not be copied or lent without their permission.	REV	DETAILS OF MODIFICATION	DATE	REV BY	DRAWN	PS	TITLE	LOCATION	PLEASE NOTE: THIS DRAWING HAS BEEN COMPILED FROM INFORMATION OBTAINED FROM EACH INDIVIDUAL PROVIDER AND AS SUCH WARBURTONS LTD. CANNOT BE HELD RESPONSIBLE FOR DIMENSIONAL ACCURACY OF THE COMPILED DRAWING. IT IS THE RESPONSIBILITY OF EACH SUPPLIER TO UNDERTAKE THEIR OWN SITE SURVEY TO ASCERTAIN SITE CONDITIONS.
			—				CHECKED		Proposed Signage Elevations	Bognor Regis New Depot	
							DATE	Dec 2020	NOTES		
							SCALE	1:100 @ A1	DO NOT SCALE IF IN DOUBT PLEASE ASK		