


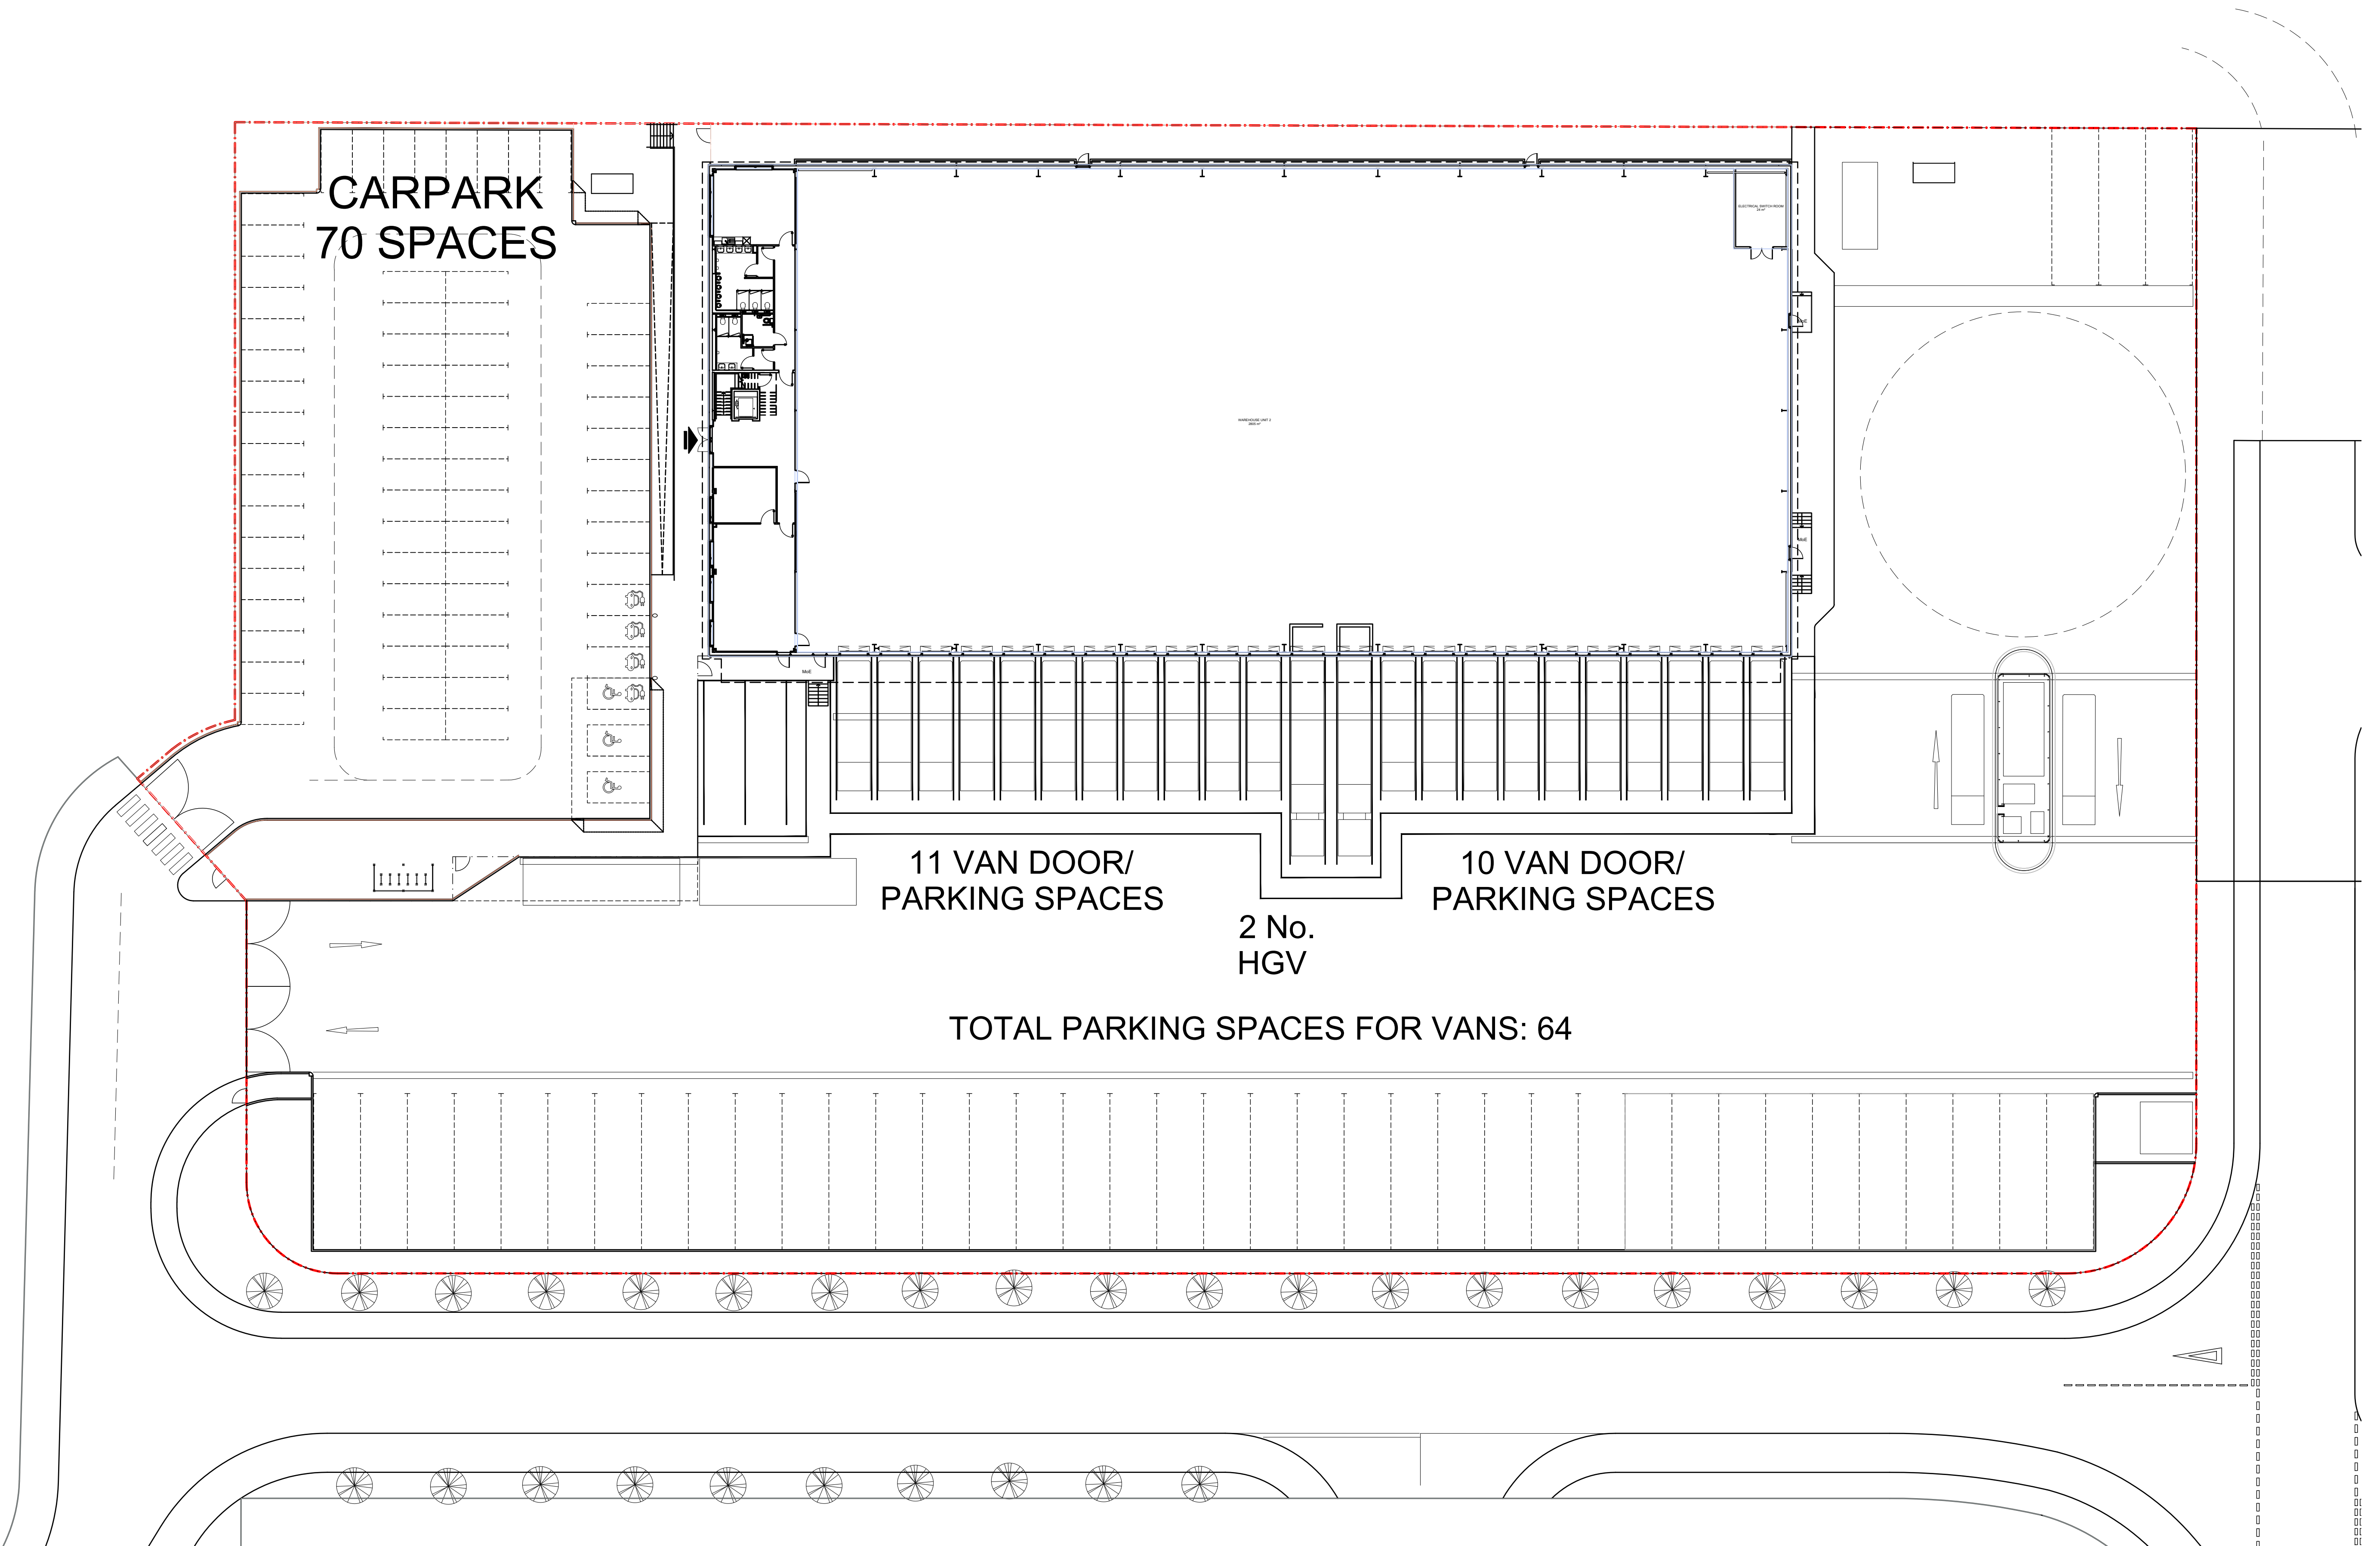

Proposed Site Layout.
Scale 1:NTS

Warburtons
Central Engineering

WARBURTONS LIMITED.
BACK O' TH' BANK HOUSE,
HEREFORD STREET
BOLTON BL1 8HJ.
TELEPHONE : 01204 531004
FAX : 01204 556726

This design is
the property of
Warburtons
and must not be
copied or lent
without
their permission.

REV	DETAILS OF MODIFICATION	DATE	REV BY
A	Site Plan Updated	28/01/21	PS

DRAWN	PS
CHECKED	
DATE	Dec 2020
SCALE	1:100 @ A1

TITLE	Proposed Site Layout	LOCATION	Bognor Regis New Depot
NOTES	DO NOT SCALE IF IN DOUBT PLEASE ASK		

PLEASE NOTE:
THIS DRAWING HAS BEEN COMPILED FROM INFORMATION
OBTAINED FROM EACH INDIVIDUAL PROVIDER AND AS SUCH
WARBURTONS LTD. CANNOT BE HELD RESPONSIBLE FOR
DIMENSIONAL ACCURACY OF THE COMPILED DRAWING.
IT IS THE RESPONSIBILITY OF EACH SUPPLIER TO
UNDERTAKE THEIR OWN SITE SURVEY TO ASCERTAIN SITE
CONDITIONS.

METRES @ 1:100

0 1 2 3 4 5 6 7 8 9 10

PRELIMINARY	■
PLANNING	■
DESIGN	■
TENDER	■
CONSTRUCTION	■

DRAWING No.	5251	REV.	A
		500	