



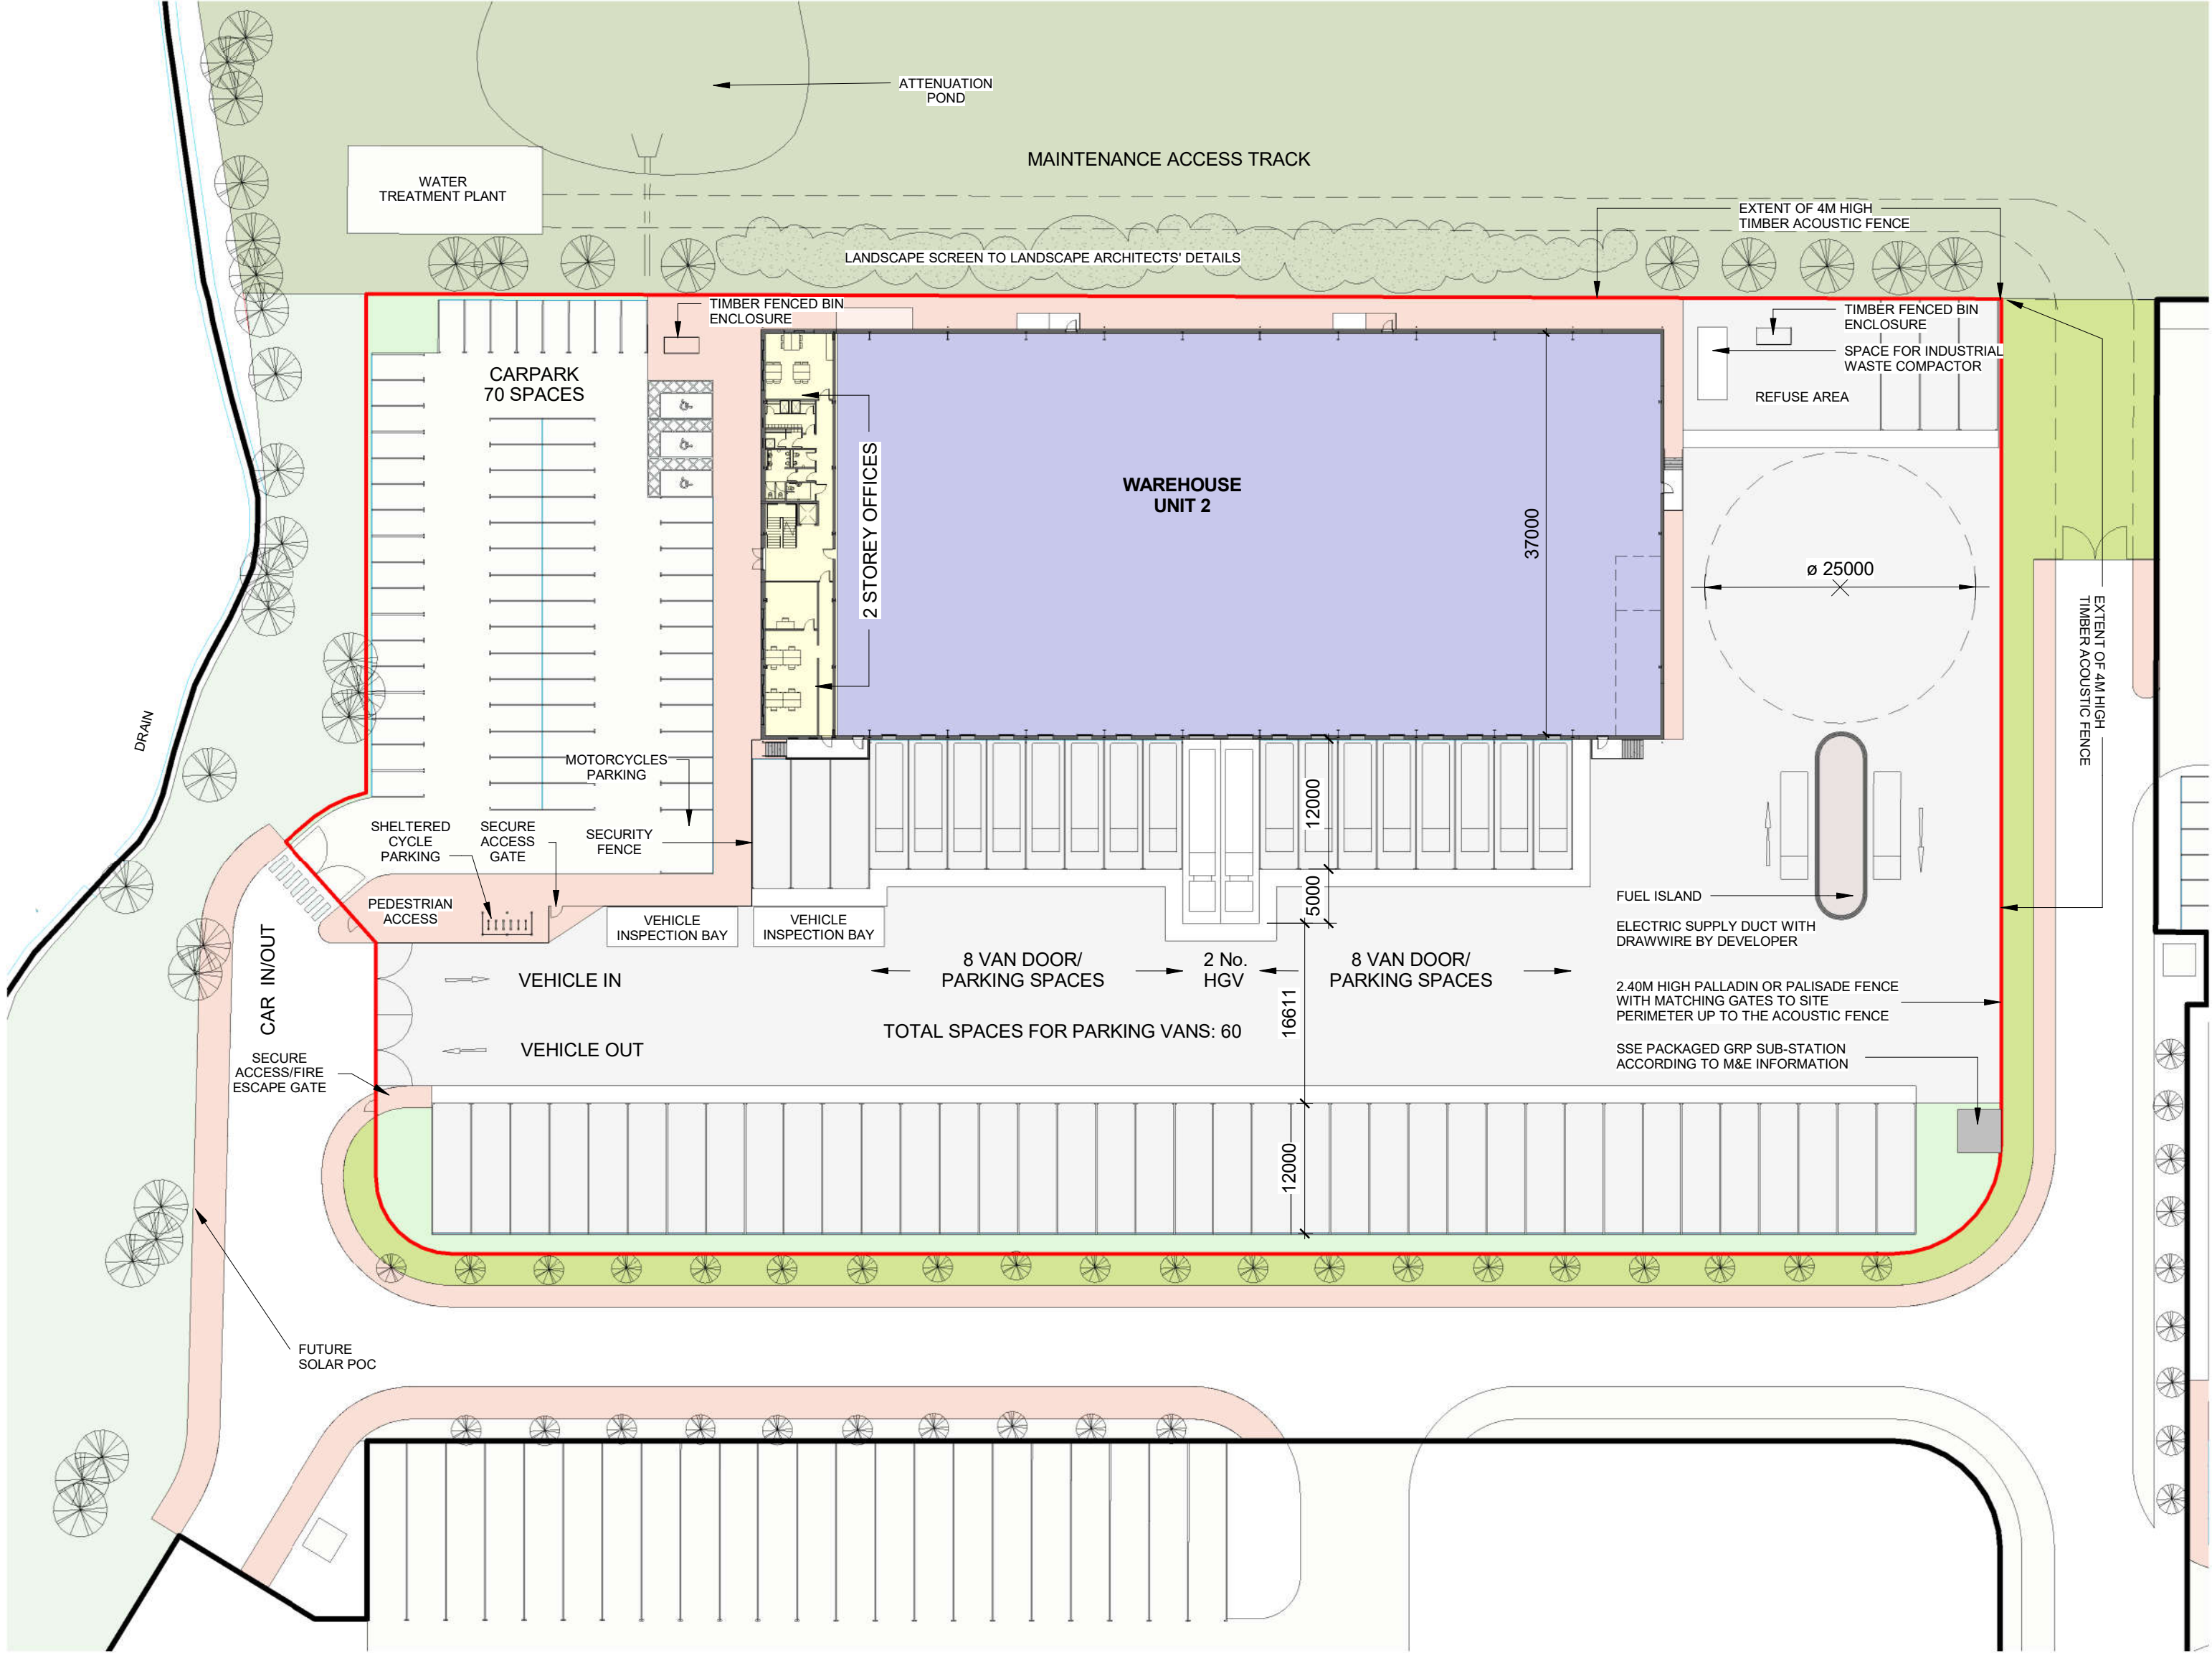

1 PROPOSED SITE PLAN
1 : 500

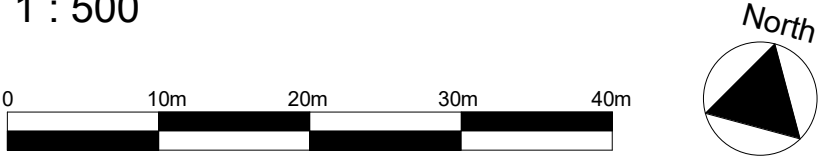

LEGEND:

- WAREHOUSE
- OFFICES
- LANDSCAPE
- PEDESTRIAN ACCESS
- BOUNDARY LINE

AREA SCHEDULE UNIT 2 (GIA)		
Name	Area (sqm)	Area (sqft)
WAREHOUSE	2787	30000
OFFICES	225	2425
OFFICES	225	2425
TOTAL:	3237	37850

© Mountford Pigott LLP 2012
Reproduction in whole or in part by any means is prohibited without the prior permission of Mountford Pigott LLP.

This drawing is only to the stated scale if it is printed correctly. MPELLP cannot accept responsibility for the incorrect scaling of drawings printed by third parties.

All dimensions are in mm unless otherwise stated.

If this drawing forms part of an application for planning permission on behalf of the applicant named below, it shall not be used for any other purpose without the express permission of Mountford Pigott LLP.


This drawing may incorporate information from other professionals. Mountford Pigott LLP cannot accept responsibility for the integrity and accuracy of such information. Any clarification and/or additions that are required appertaining to such information should be sought from the relevant profession or their appointment representative as listed below.

LIST OF INFORMANTS

REVISIONS	DATE	DRN	REV
GENERAL AMENDMENTS	14/07/17	HA	A
MINOR BOUNDARY AMENDMENTS	26/07/17	HA	B
MINOR AMENDMENTS	01/08/17	HA	C
M&E REQUIREMENTS NOTED	15/09/17	HA	D



2 LOCATION PLAN
1 : 2000

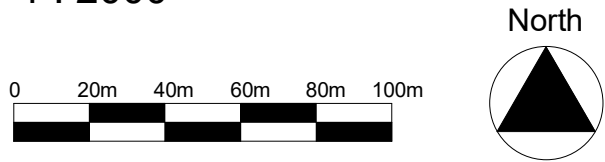

NOTE:

- EXTERNAL LIGHTING:
LED FLOODS TO BUILDING PERIPHERY AND ON COLUMNS TO PROVIDE A MINIMUM OF 20 LUX WITHIN SERVICE YARDS, CAR PARKING AND ROAD AREAS FROM 6.0M HIGH COLUMNS WITH SUITABLE LANTERN TO PROVIDE AN AVERAGE OF 50 LUX. LOCAL INCREASE TO 150 LUX TO THE STAFF ENTRANCES AND LOADING BAY AREA. FUELLING AREA TO BE 50 LUX. ALL CONTROLLED BY PHOTOCELLS / TIMESWITCH LOCATED IN THE WAREHOUSE. SHARED ACCESS ROAD AND FOOTPATHS TO ACHIEVE 10-15 LUX AVERAGE.

SALT BOX SITE- BOGNOR REGIS

MountfordPigott
Architecture | Planning | Design
SALTBOX - UNIT 2
PROPOSED UNIT SITE PLAN

1744 - U01-L01 - D
As indicated@ A1
DRAWN BY HA
07/07/17