



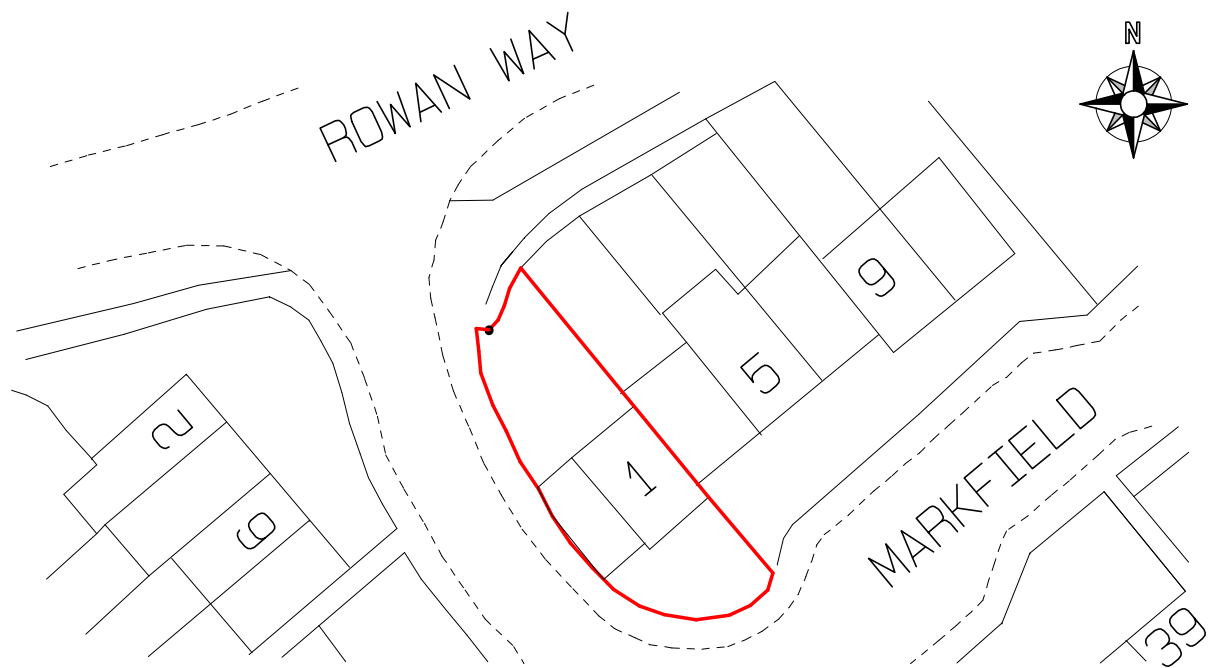


BLOCK PLAN
SCALE 1:500

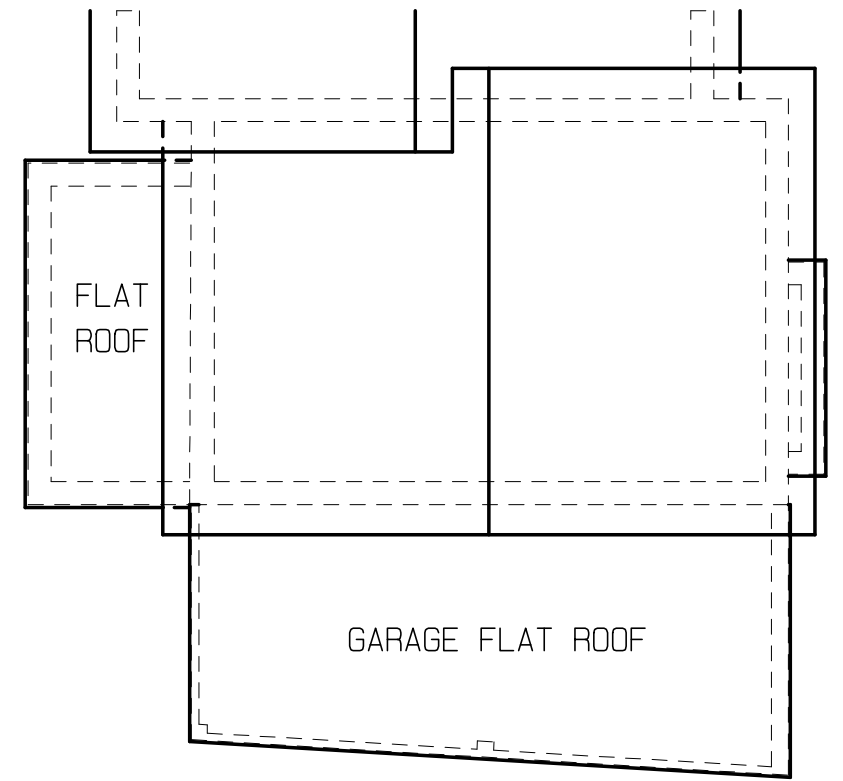


PROPOSED ROOF PLAN
SCALE 1:100



All dimensions must be checked on site
and not taken or scaled from this drawing

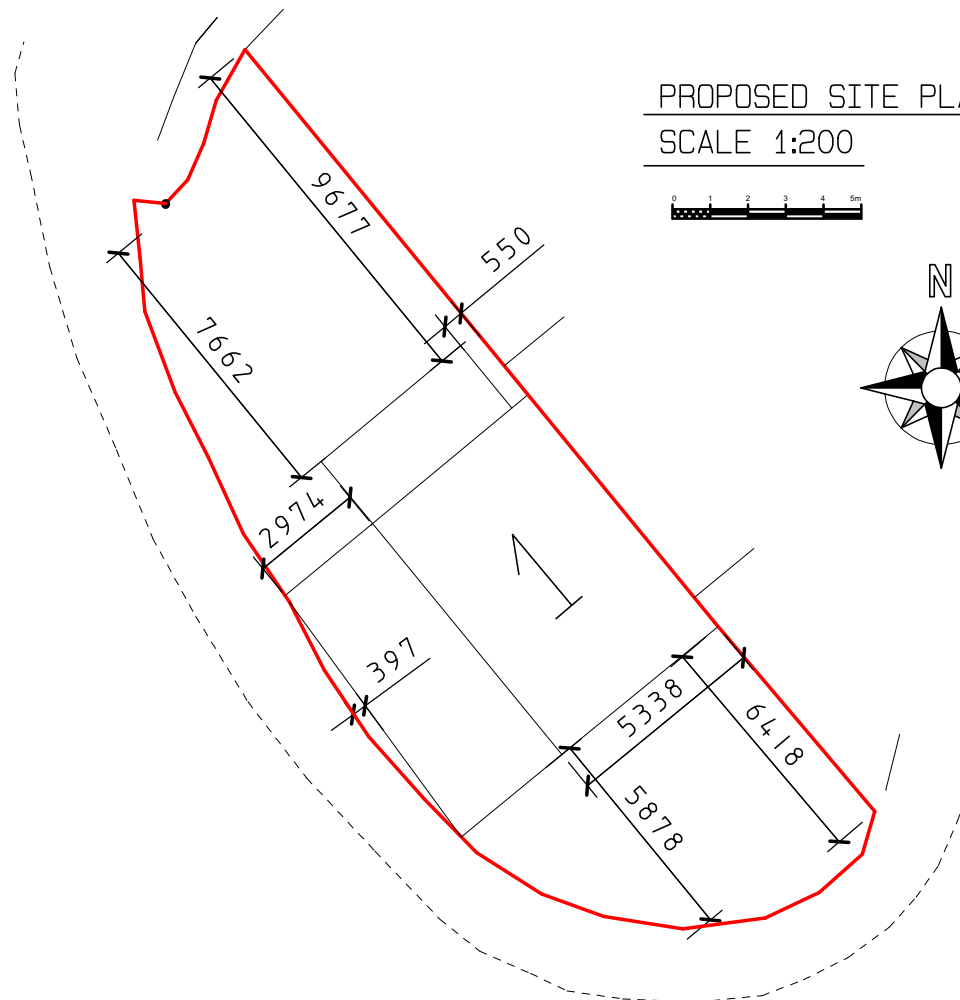

PROPOSED SITE PLAN
SCALE 1:200

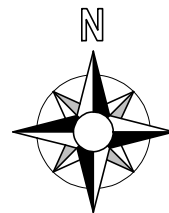

Title	
PROPOSED SITE, BLOCK and ROOF PLANS	
Project	
PROPOSED REAR SINGLE STOREY EXTENSION FOR GROUND FLOOR WC AND UTILITY AREA @ 1 MARKFIELD BERSTED BOGNOR REGIS PO22 9HW	
Client	
MR John Price	
Drawn by	R Hollands (GROVE DESIGN UK)
Date	May 2022
Scale	1:100; 1:200 & 1:500 @ A3
Drawing No	22-05-GD-279-08
Amendments	