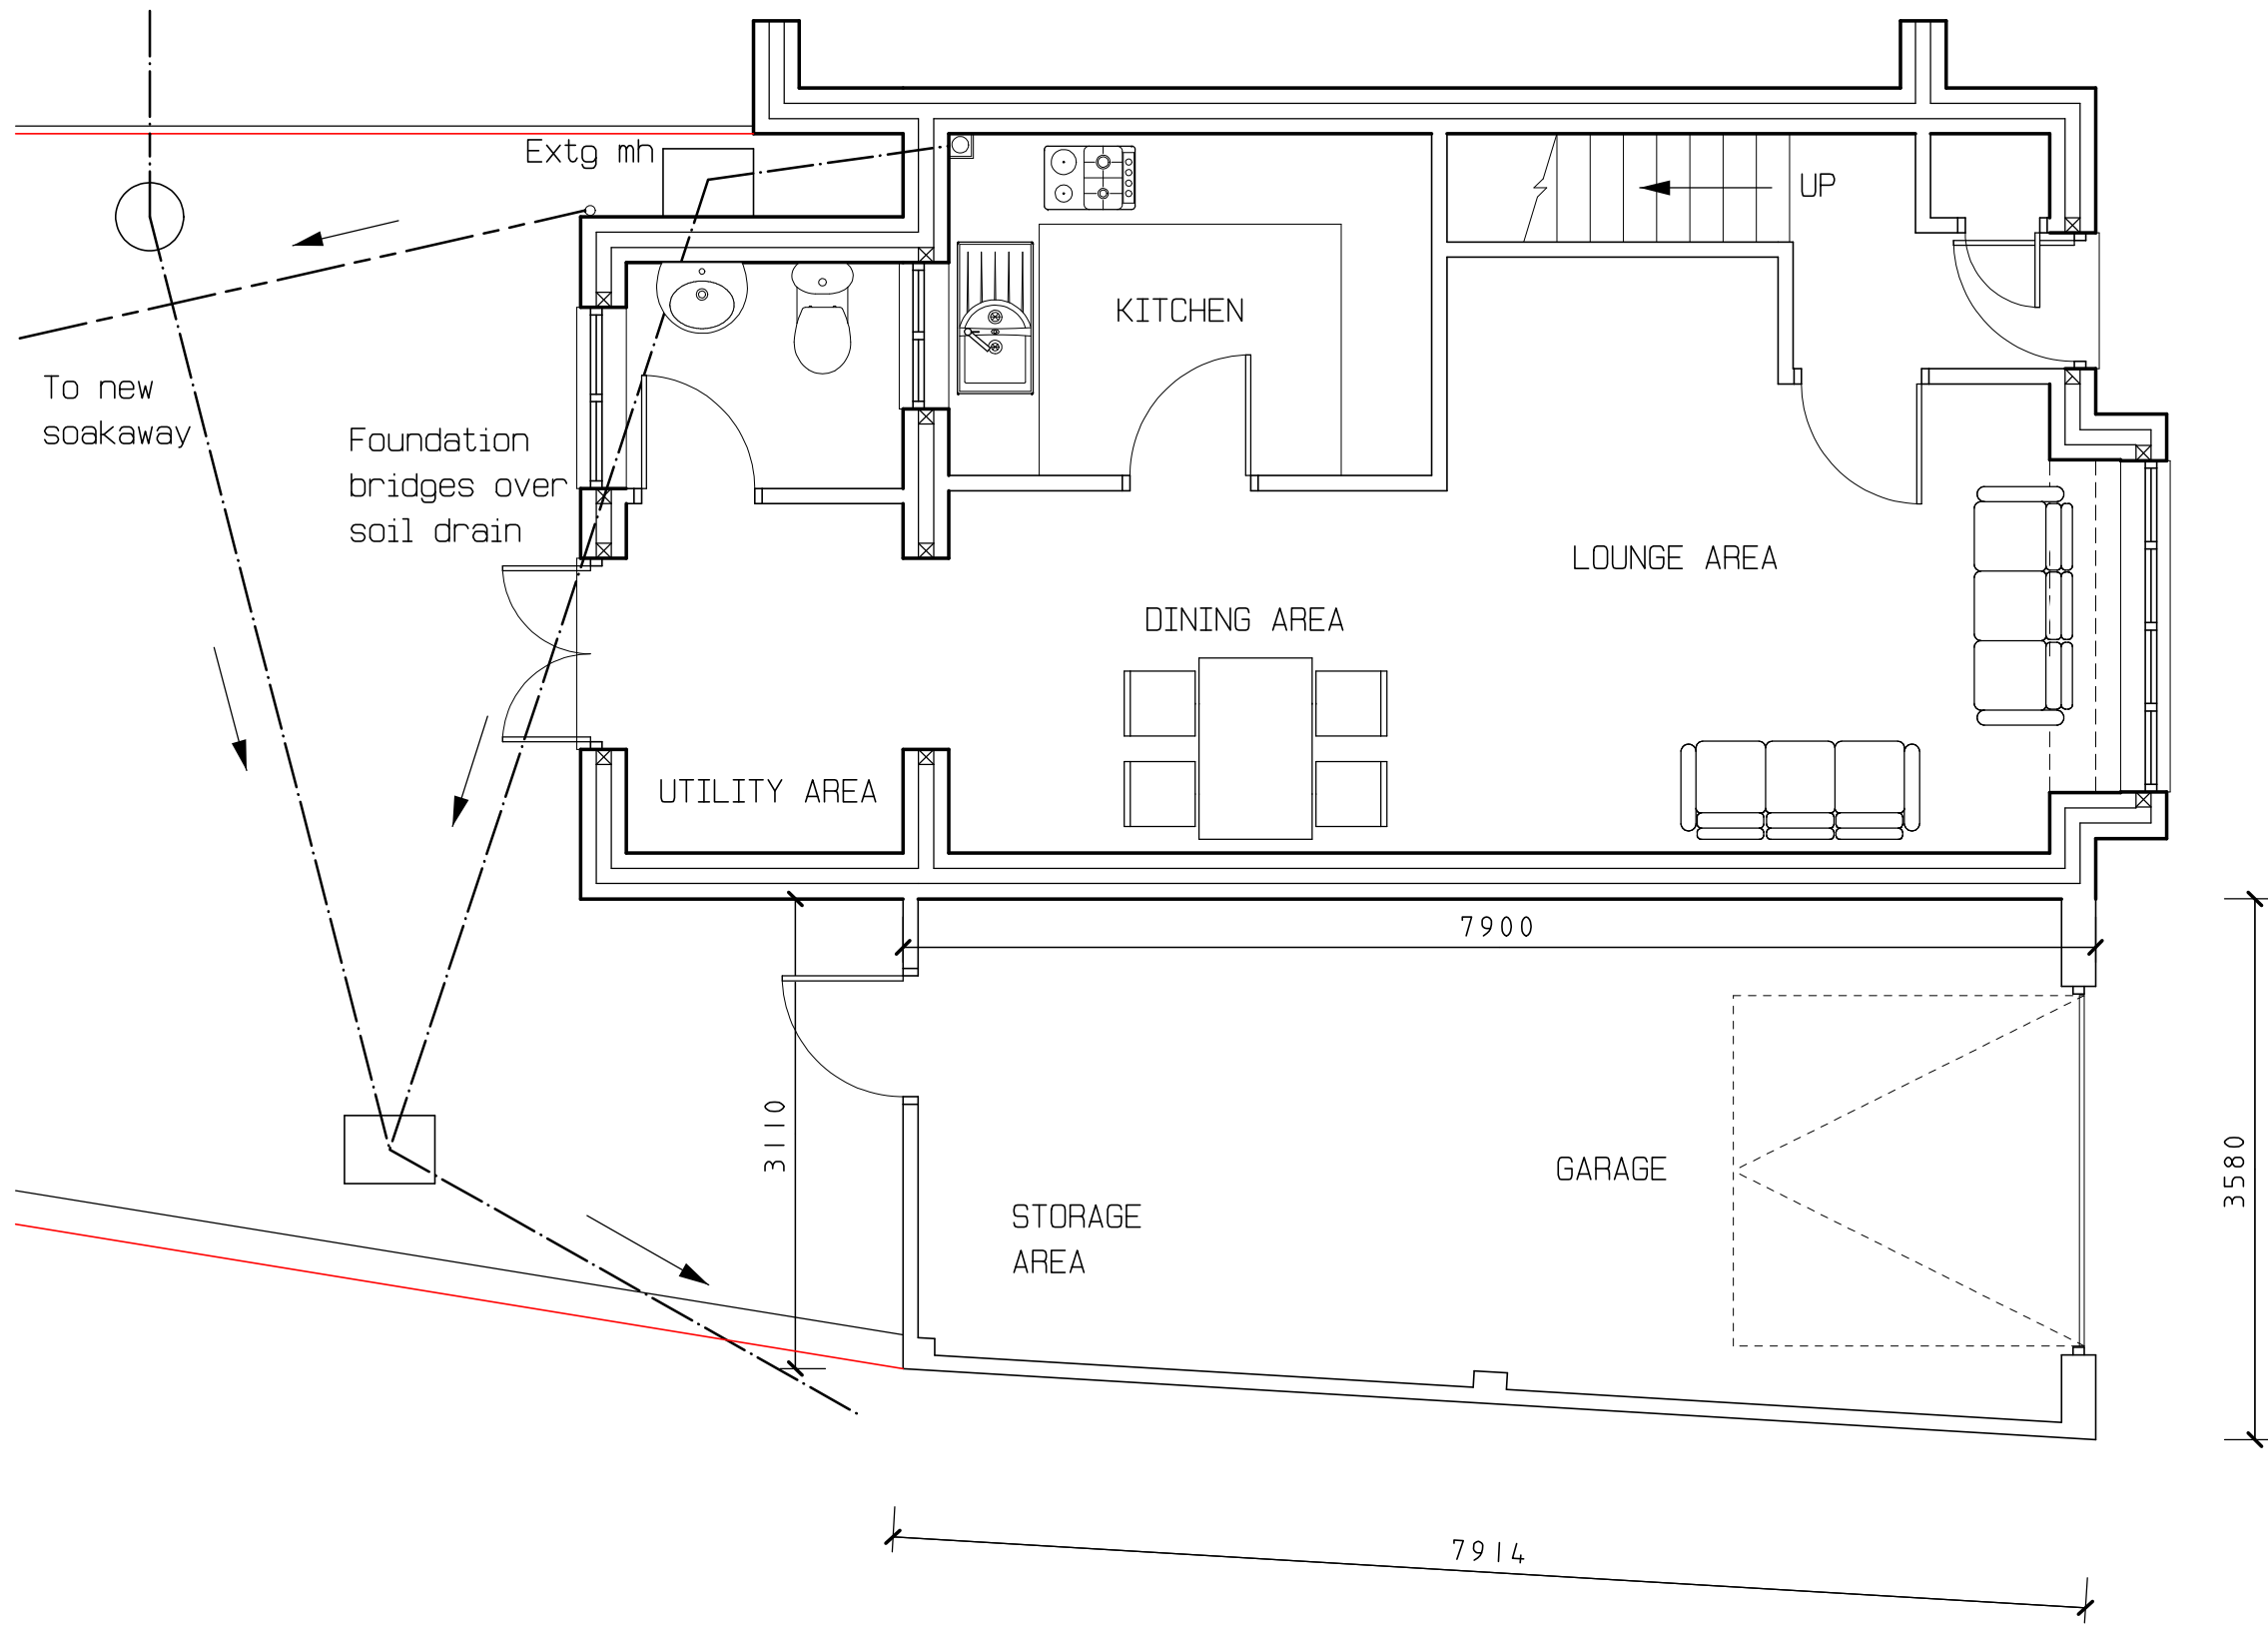


All dimensions must be checked on site
and not taken or scaled from this drawing

Title	
PROPOSED GROUND FLOOR PLAN	
Project	
PROPOSED REAR SINGLE STOREY EXTENSION FOR GROUND FLOOR WC AND UTILITY AREA @ 1 MARKFIELD BERSTED BOGNOR REGIS PO22 9HW	
Client	
MR John Price	
Drawn by	R Hollands (GROVE DESIGN UK)
Date	May 2022
Scale	1:50 @ A3
Drawing No	22-05-GD-279-05
Amendments	