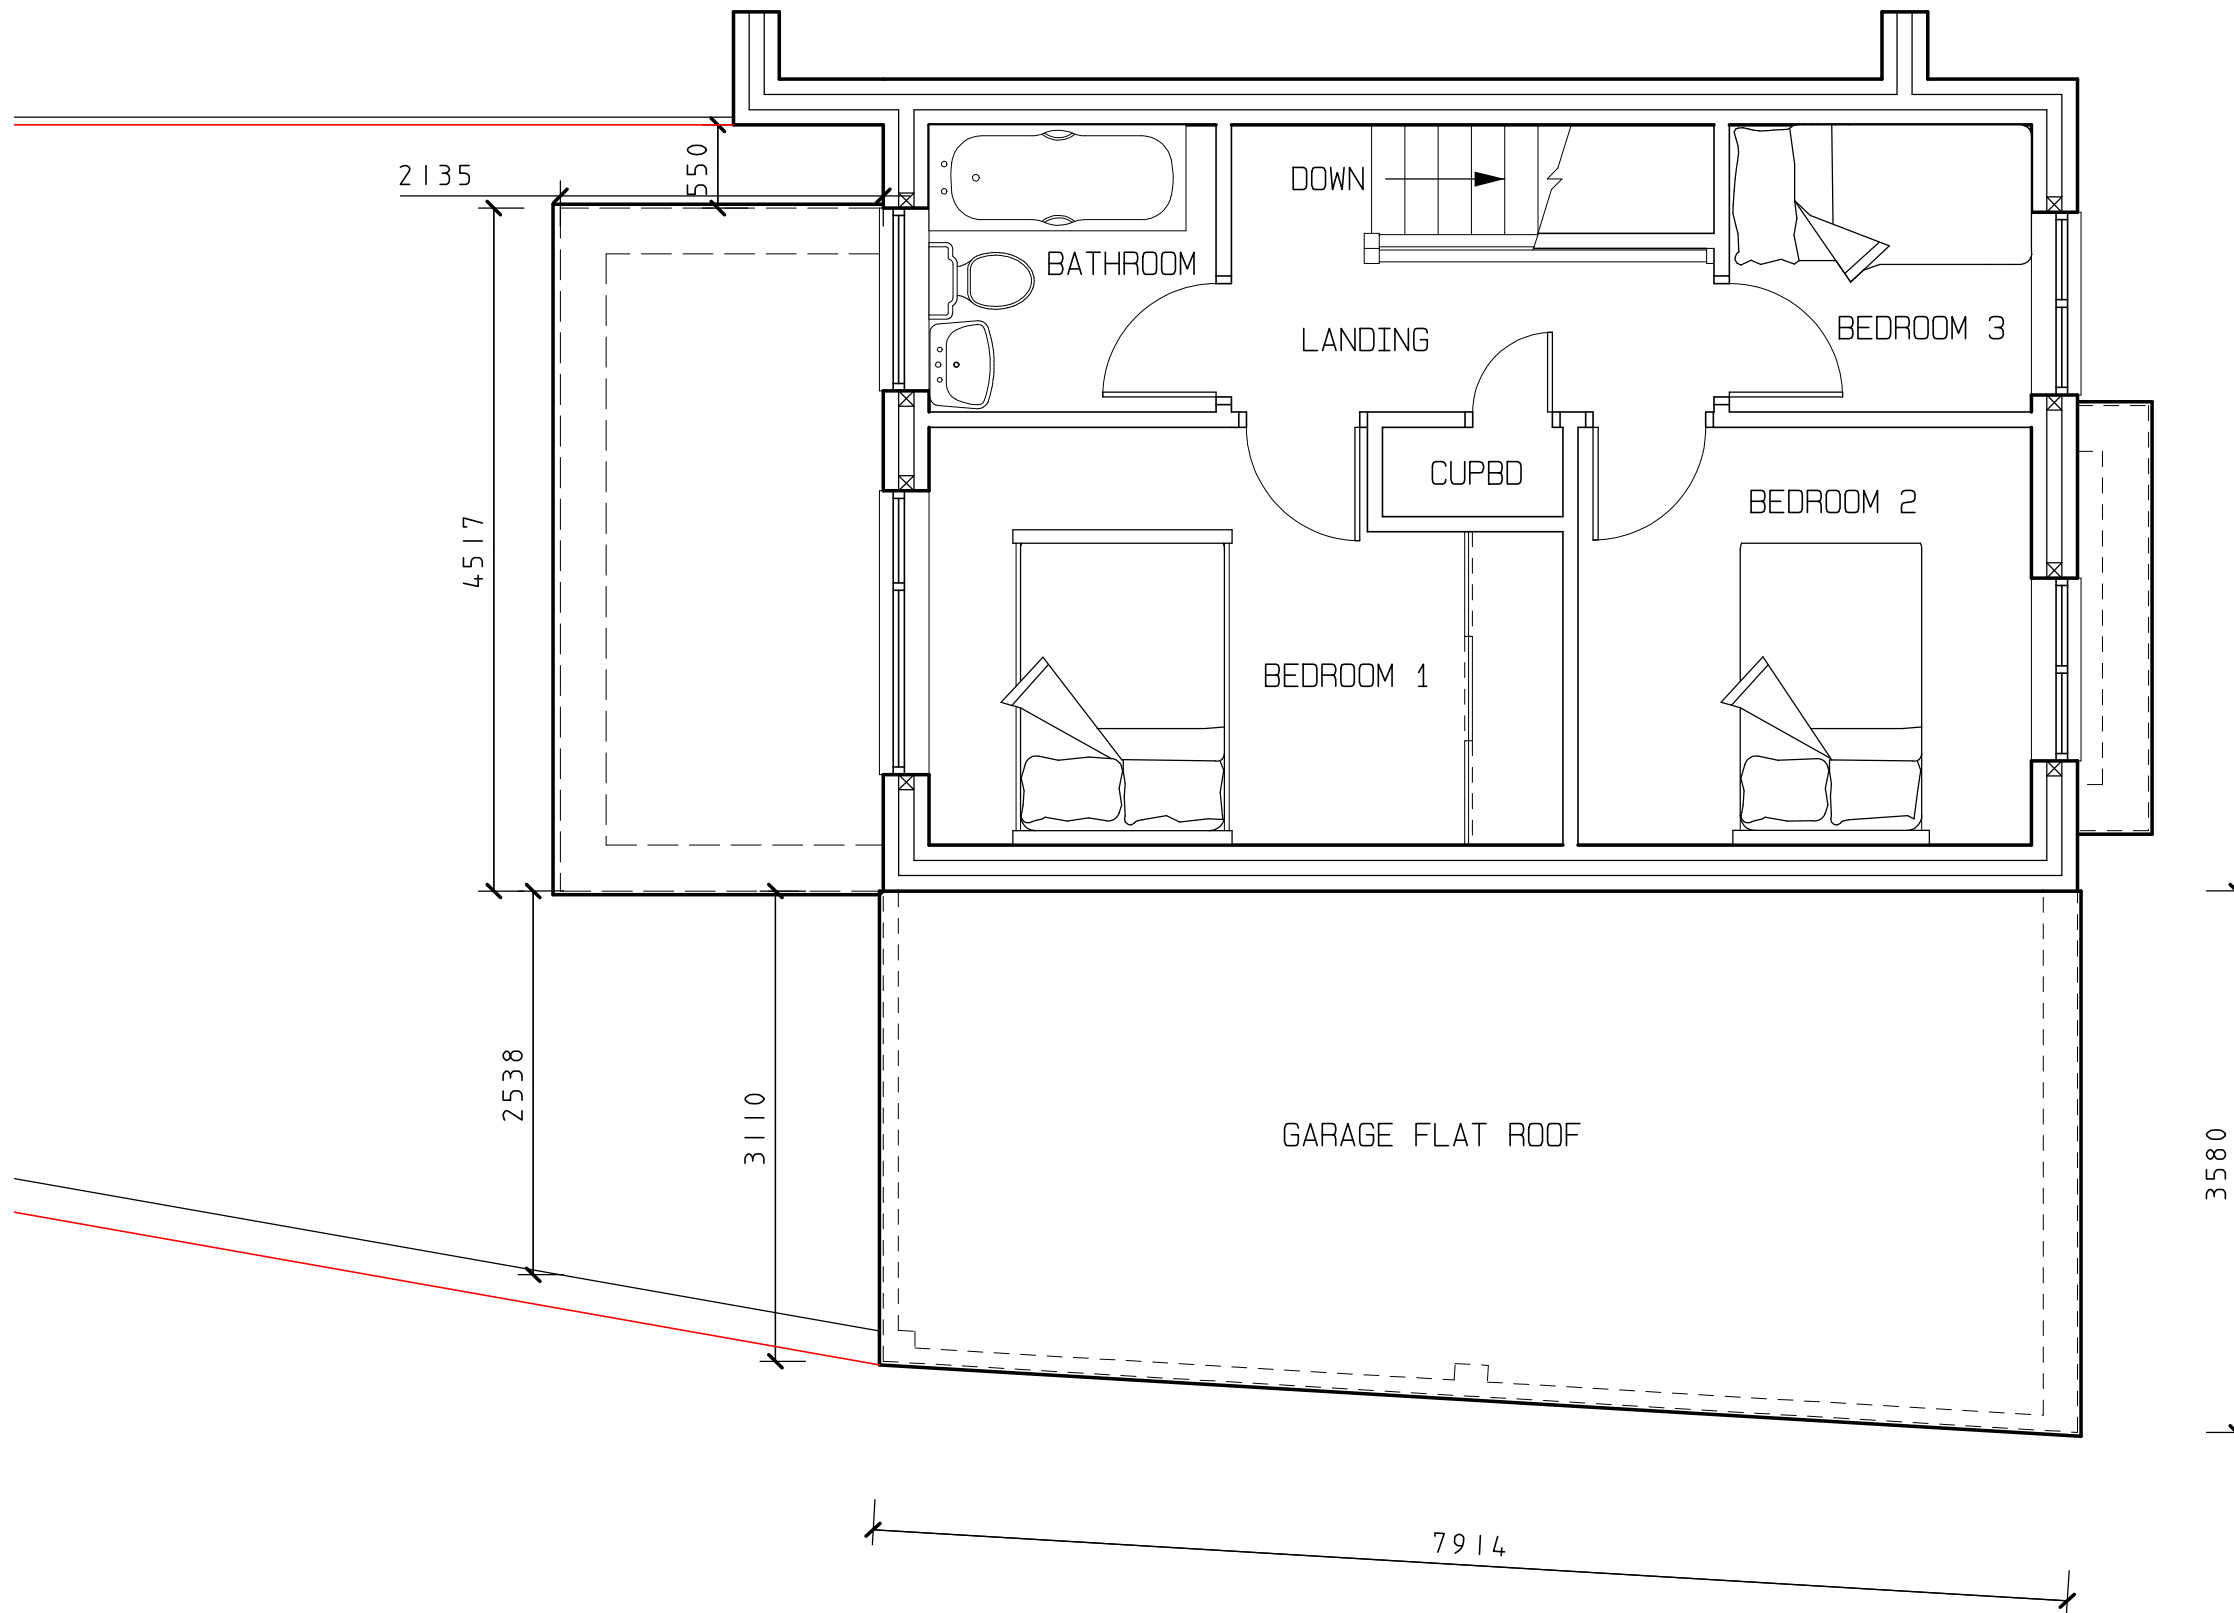


All dimensions must be checked on site
and not taken or scaled from this drawing

Title
PROPOSED FIRST FLOOR PLAN

Project
PROPOSED REAR SINGLE STOREY EXTENSION
FOR GROUND FLOOR WC AND UTILITY AREA
@ 1 MARKFIELD
BERSTED
BOGNOR REGIS
PO22 9HW

Client
MR John Price

Drawn by R Hollands
(GROVE DESIGN UK)
Date May 2022
Scale 1:50 @ A3
Drawing No 22-05-GD-279-06
Amendments