




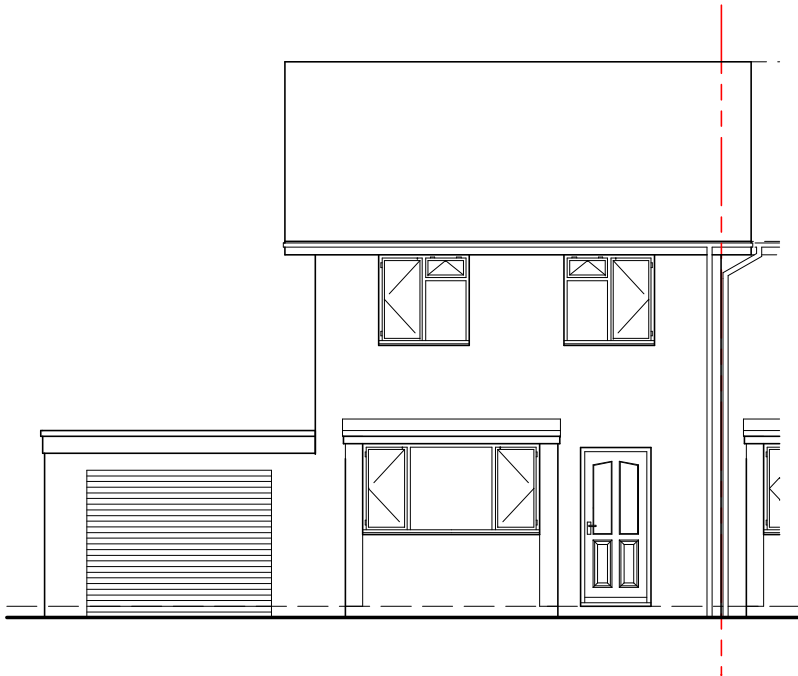


EXISTING SOUTH EAST FACING
FRONT ELEVATION

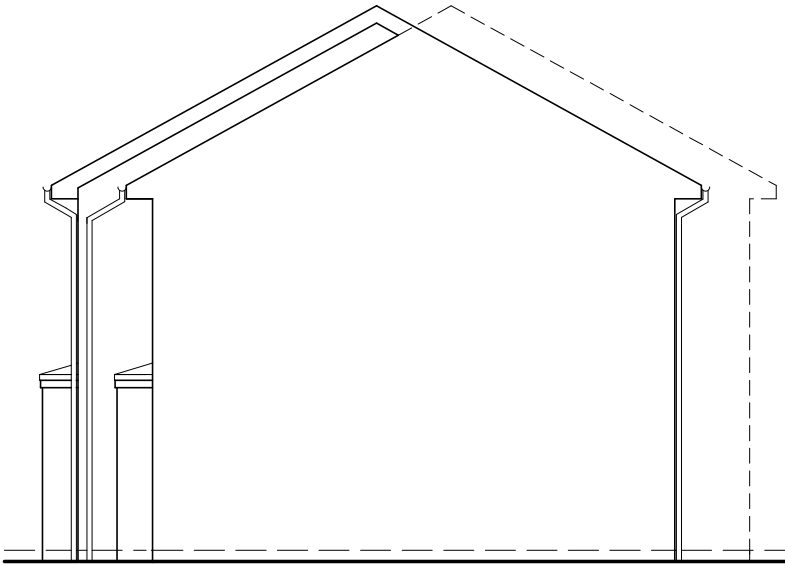

EXISTING NORTH EAST FACING
SIDE ELEVATION

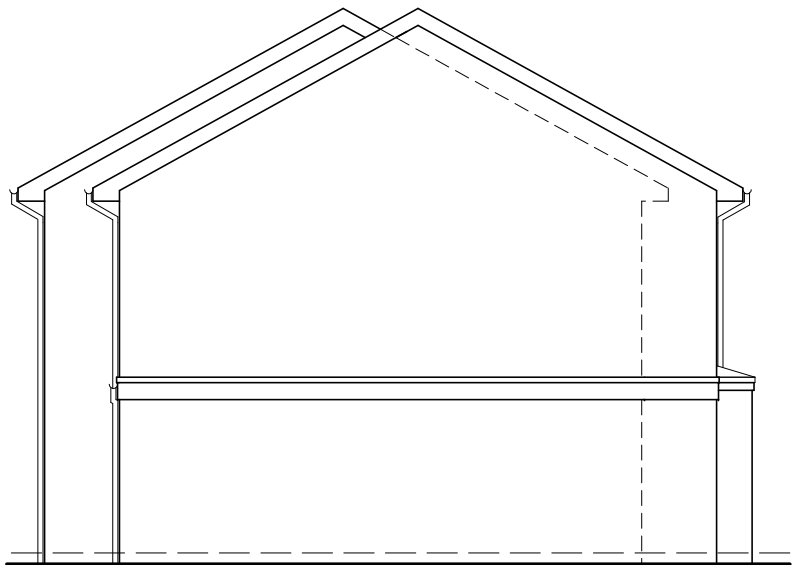

EXISTING SOUTH WEST FACING
SIDE ELEVATION

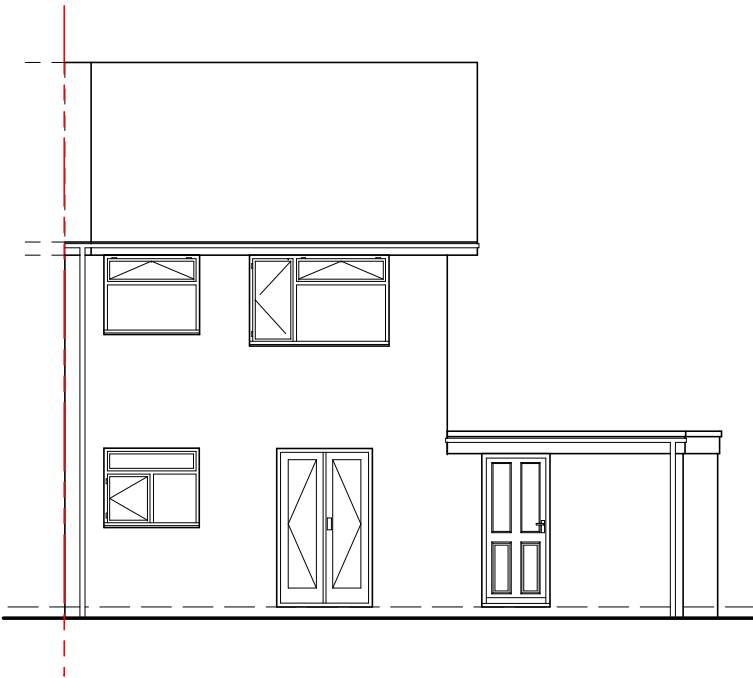

EXISTING NORTH WEST FACING
REAR ELEVATION



All dimensions must be checked on site
and not taken or scaled from this drawing

Title
EXISTING ELEVATIONS

Project
PROPOSED REAR SINGLE STOREY EXTENSION
FOR GROUND FLOOR WC AND UTILITY AREA
@ 1 MARKFIELD
BERSTED
BOGNOR REGIS
PO22 9HW

Client
MR John Price

Drawn by R Hollands
(GROVE DESIGN UK)
Date May 2022
Scale 1:100 @ A3
Drawing No 22-05-GD-279-03
Amendments