




PROPOSED SOUTH EAST FACING
FRONT ELEVATION (NO CHANGE)

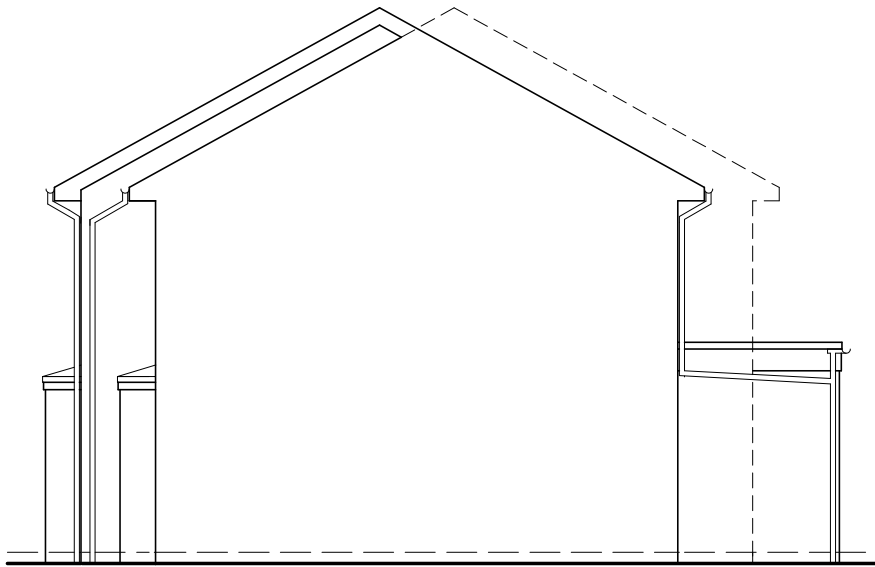

PROPOSED NORTH EAST FACING
SIDE ELEVATION




All dimensions must be checked on site
and not taken or scaled from this drawing

Title
PROPOSED ELEVATIONS


Project
PROPOSED REAR SINGLE STOREY EXTENSION
FOR GROUND FLOOR WC AND UTILITY AREA
@ 1 MARKFIELD
BERSTED
BOGNOR REGIS
PO22 9HW

Client
MR John Price

Drawn by R Hollands
(GROVE DESIGN UK)
Date May 2022
Scale 1:100 @ A3
Drawing No 22-05-GD-279-07
Amendments

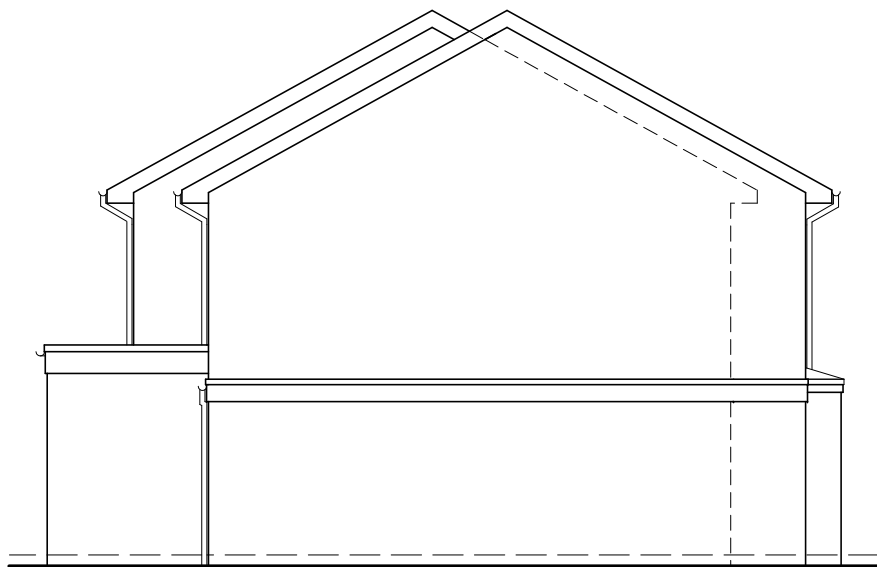

PROPOSED SOUTH WEST FACING
SIDE ELEVATION

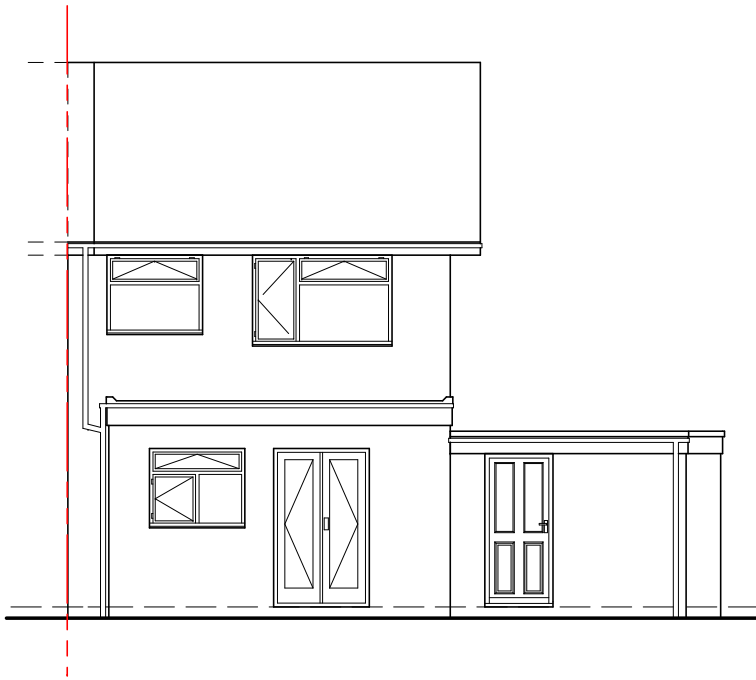

PROPOSED NORTH WEST FACING
REAR ELEVATION