


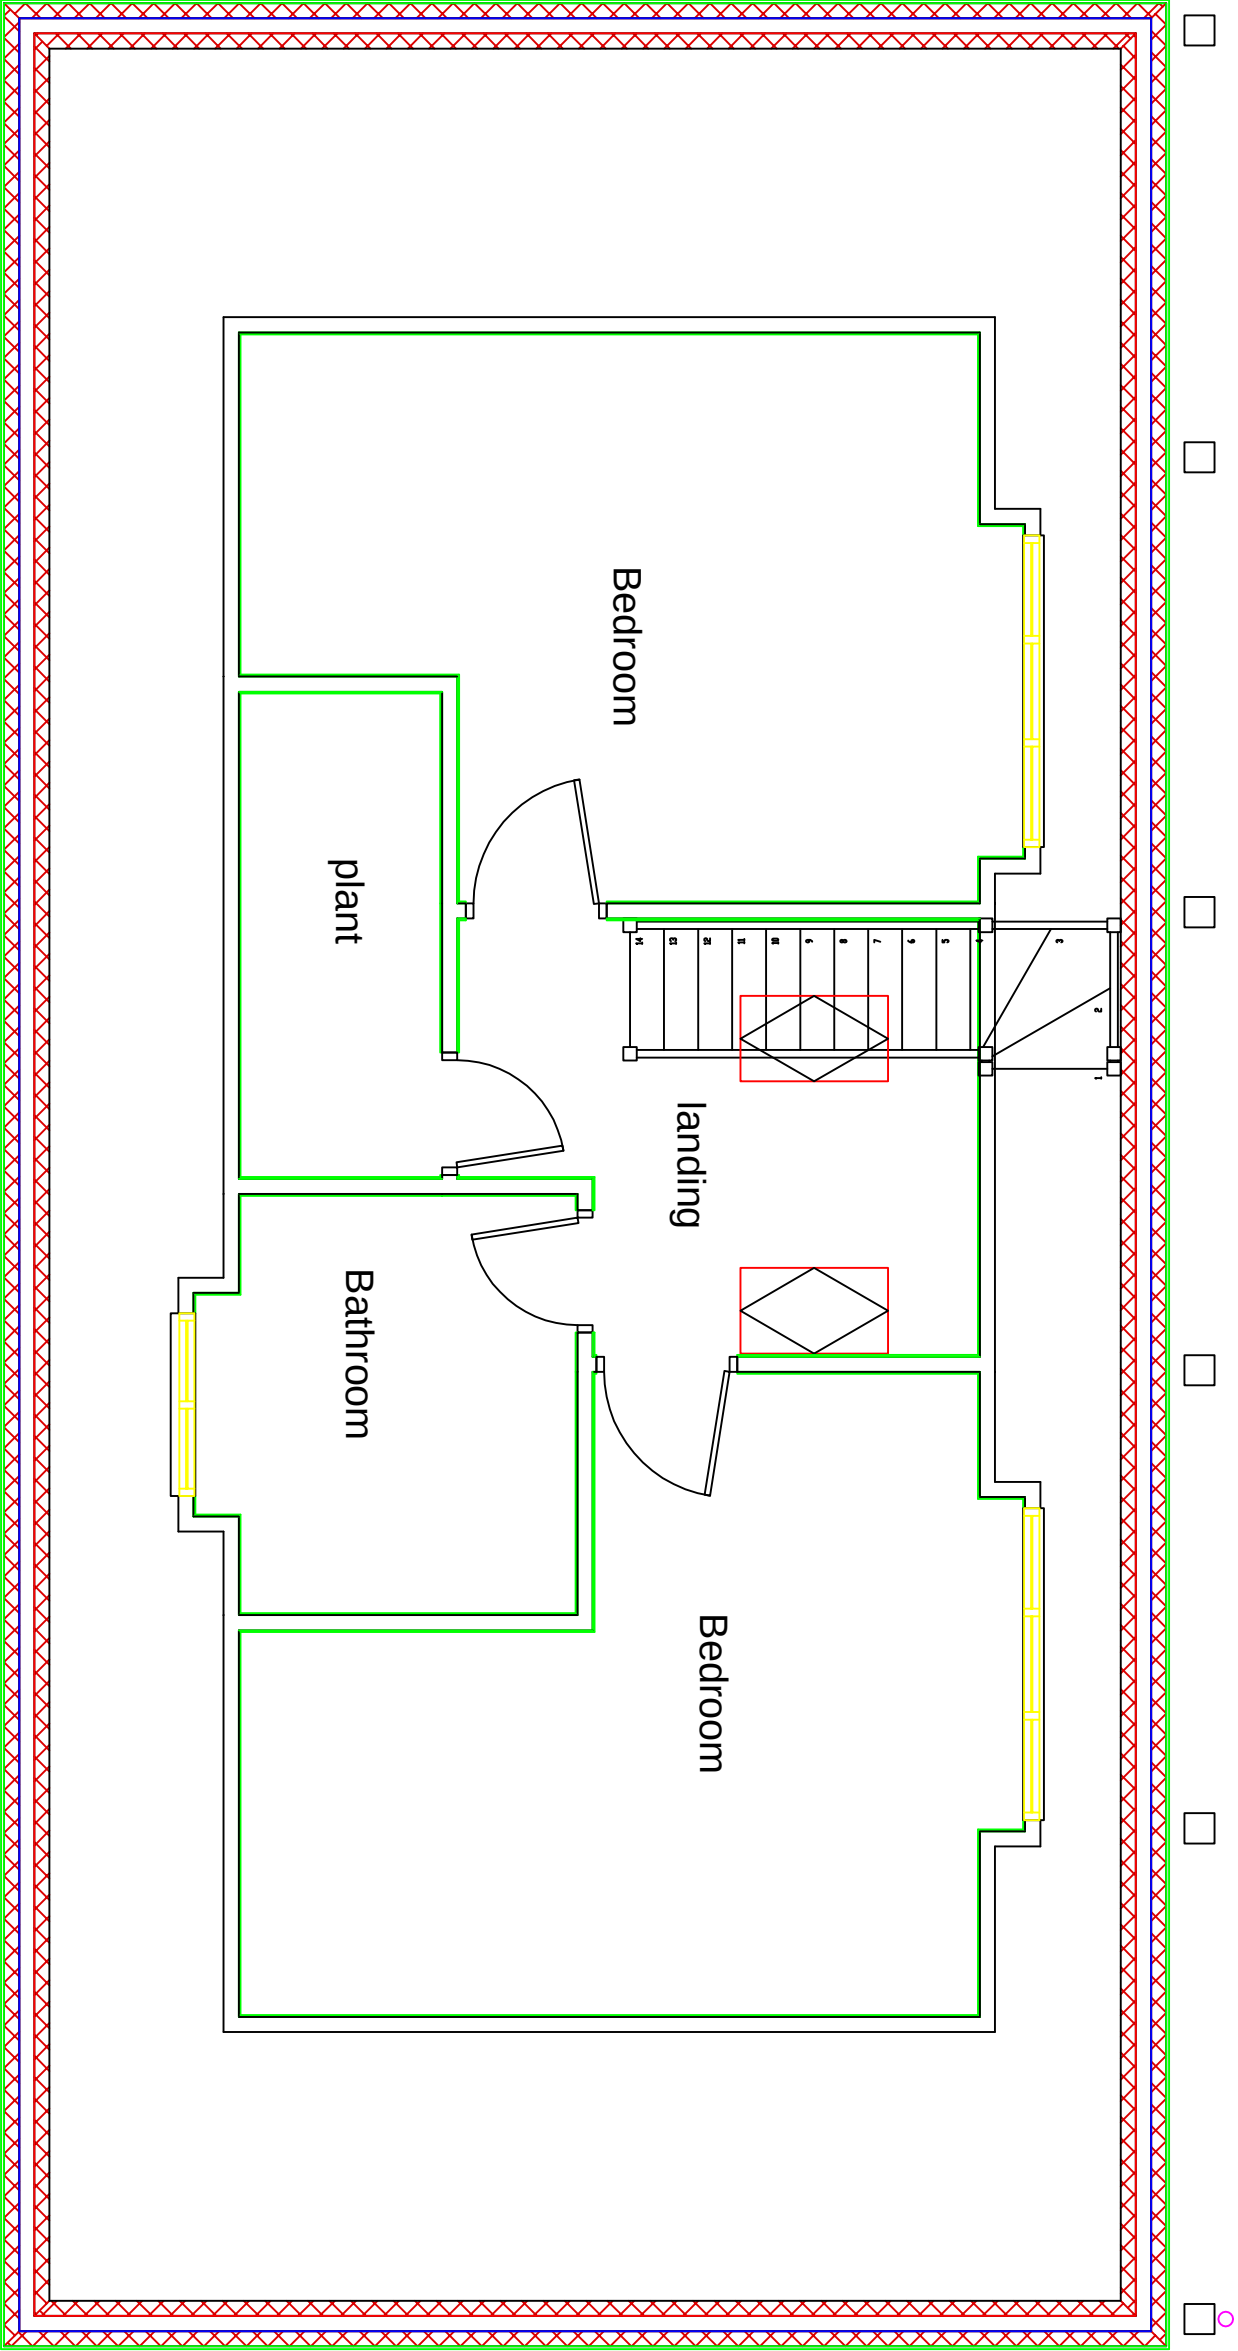

CLIENT	PROJECT	TITLE	STATUS	DRAWN BY	REVIEWED BY
C. TOMKINS	REAR OF 99 NORTH BERSTED STREET	PROPOSED FIRST FLOOR PLAN	PLANNING	SJ	SJ
			DATE	SCALE	DRAWING NUMBER
			24.06.2020	1:50@A3	1

STEPHEN JUPP MRTPI
CHARTERED TOWN PLANNER
348 CHICHESTER ROAD, BOGNOR REGIS
West Sussex PO21 5BX
Tel 01243 822113
Email: steve@planning-solutions.co.uk
www.planning-solutions.co.uk