


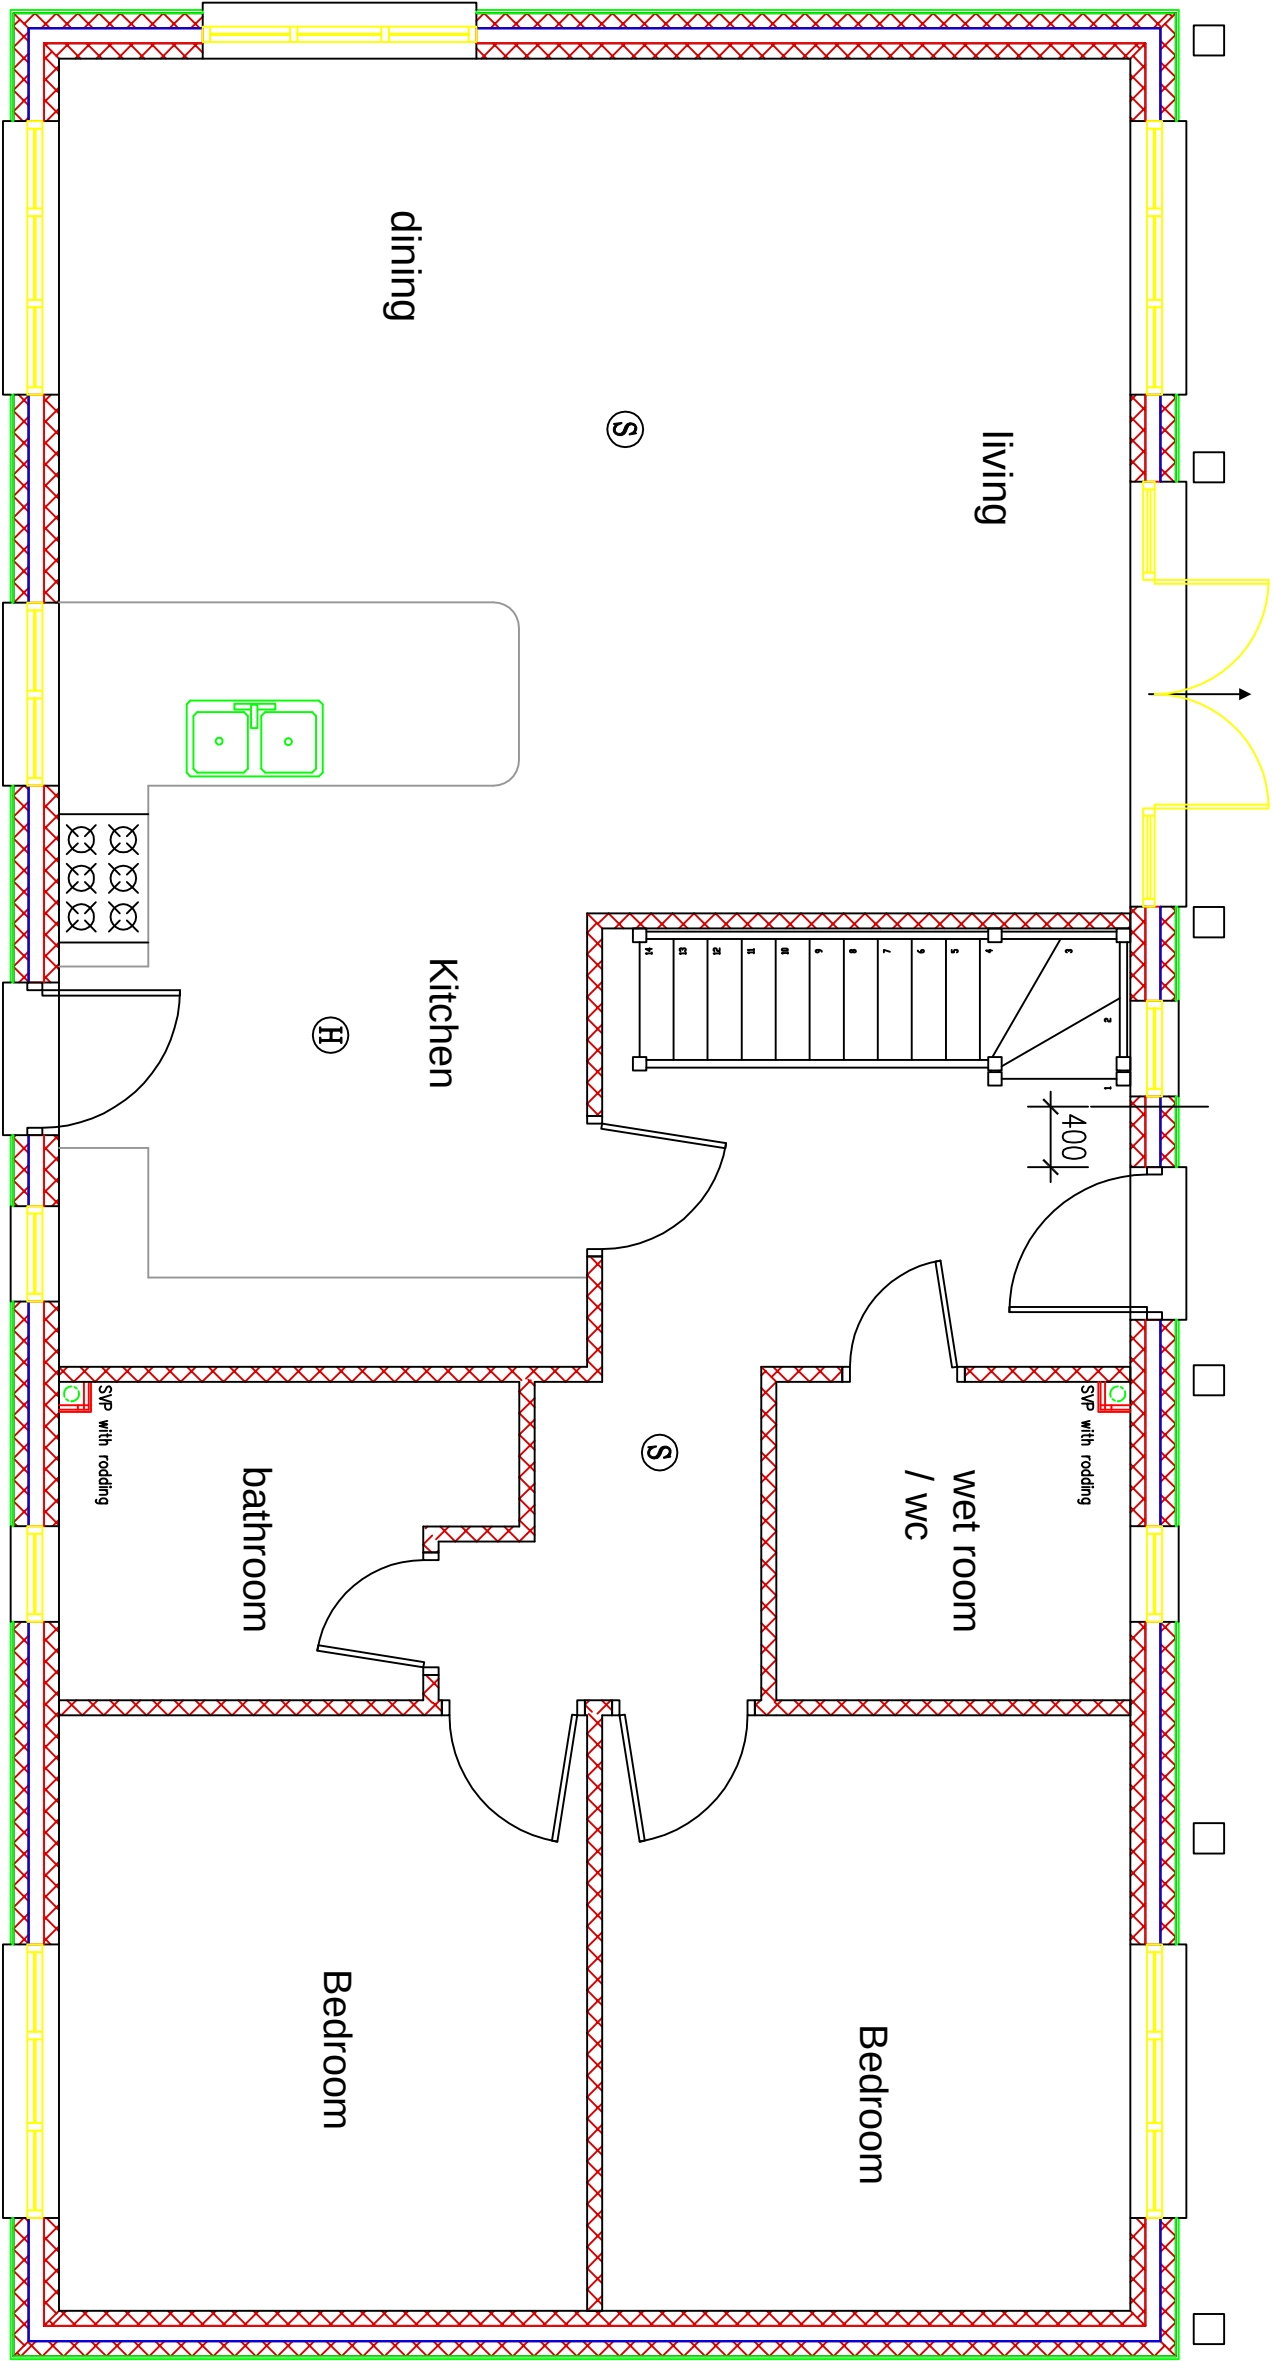

CLIENT	PROJECT	TITLE	STATUS		DRAWN BY		REVIEWED BY	
C. TOMKINS	REAR OF 99 NORTH BERTSED STREET	PROPOSED GROUND FLOOR PLAN	PLANNING		SJ		SJ	
			DATE	SCALE	DRAWING NUMBER			
			24.06.2020	1:50@A3	18			

STEPHEN JUPP MRTPI
CHARTERED TOWN PLANNER
348 CHICHESTER ROAD, BOGNOR REGIS
West Sussex PO21 5BX
Tel 01243 822113
Email: steve@planning-solutions.co.uk
www.planning-solutions.co.uk