




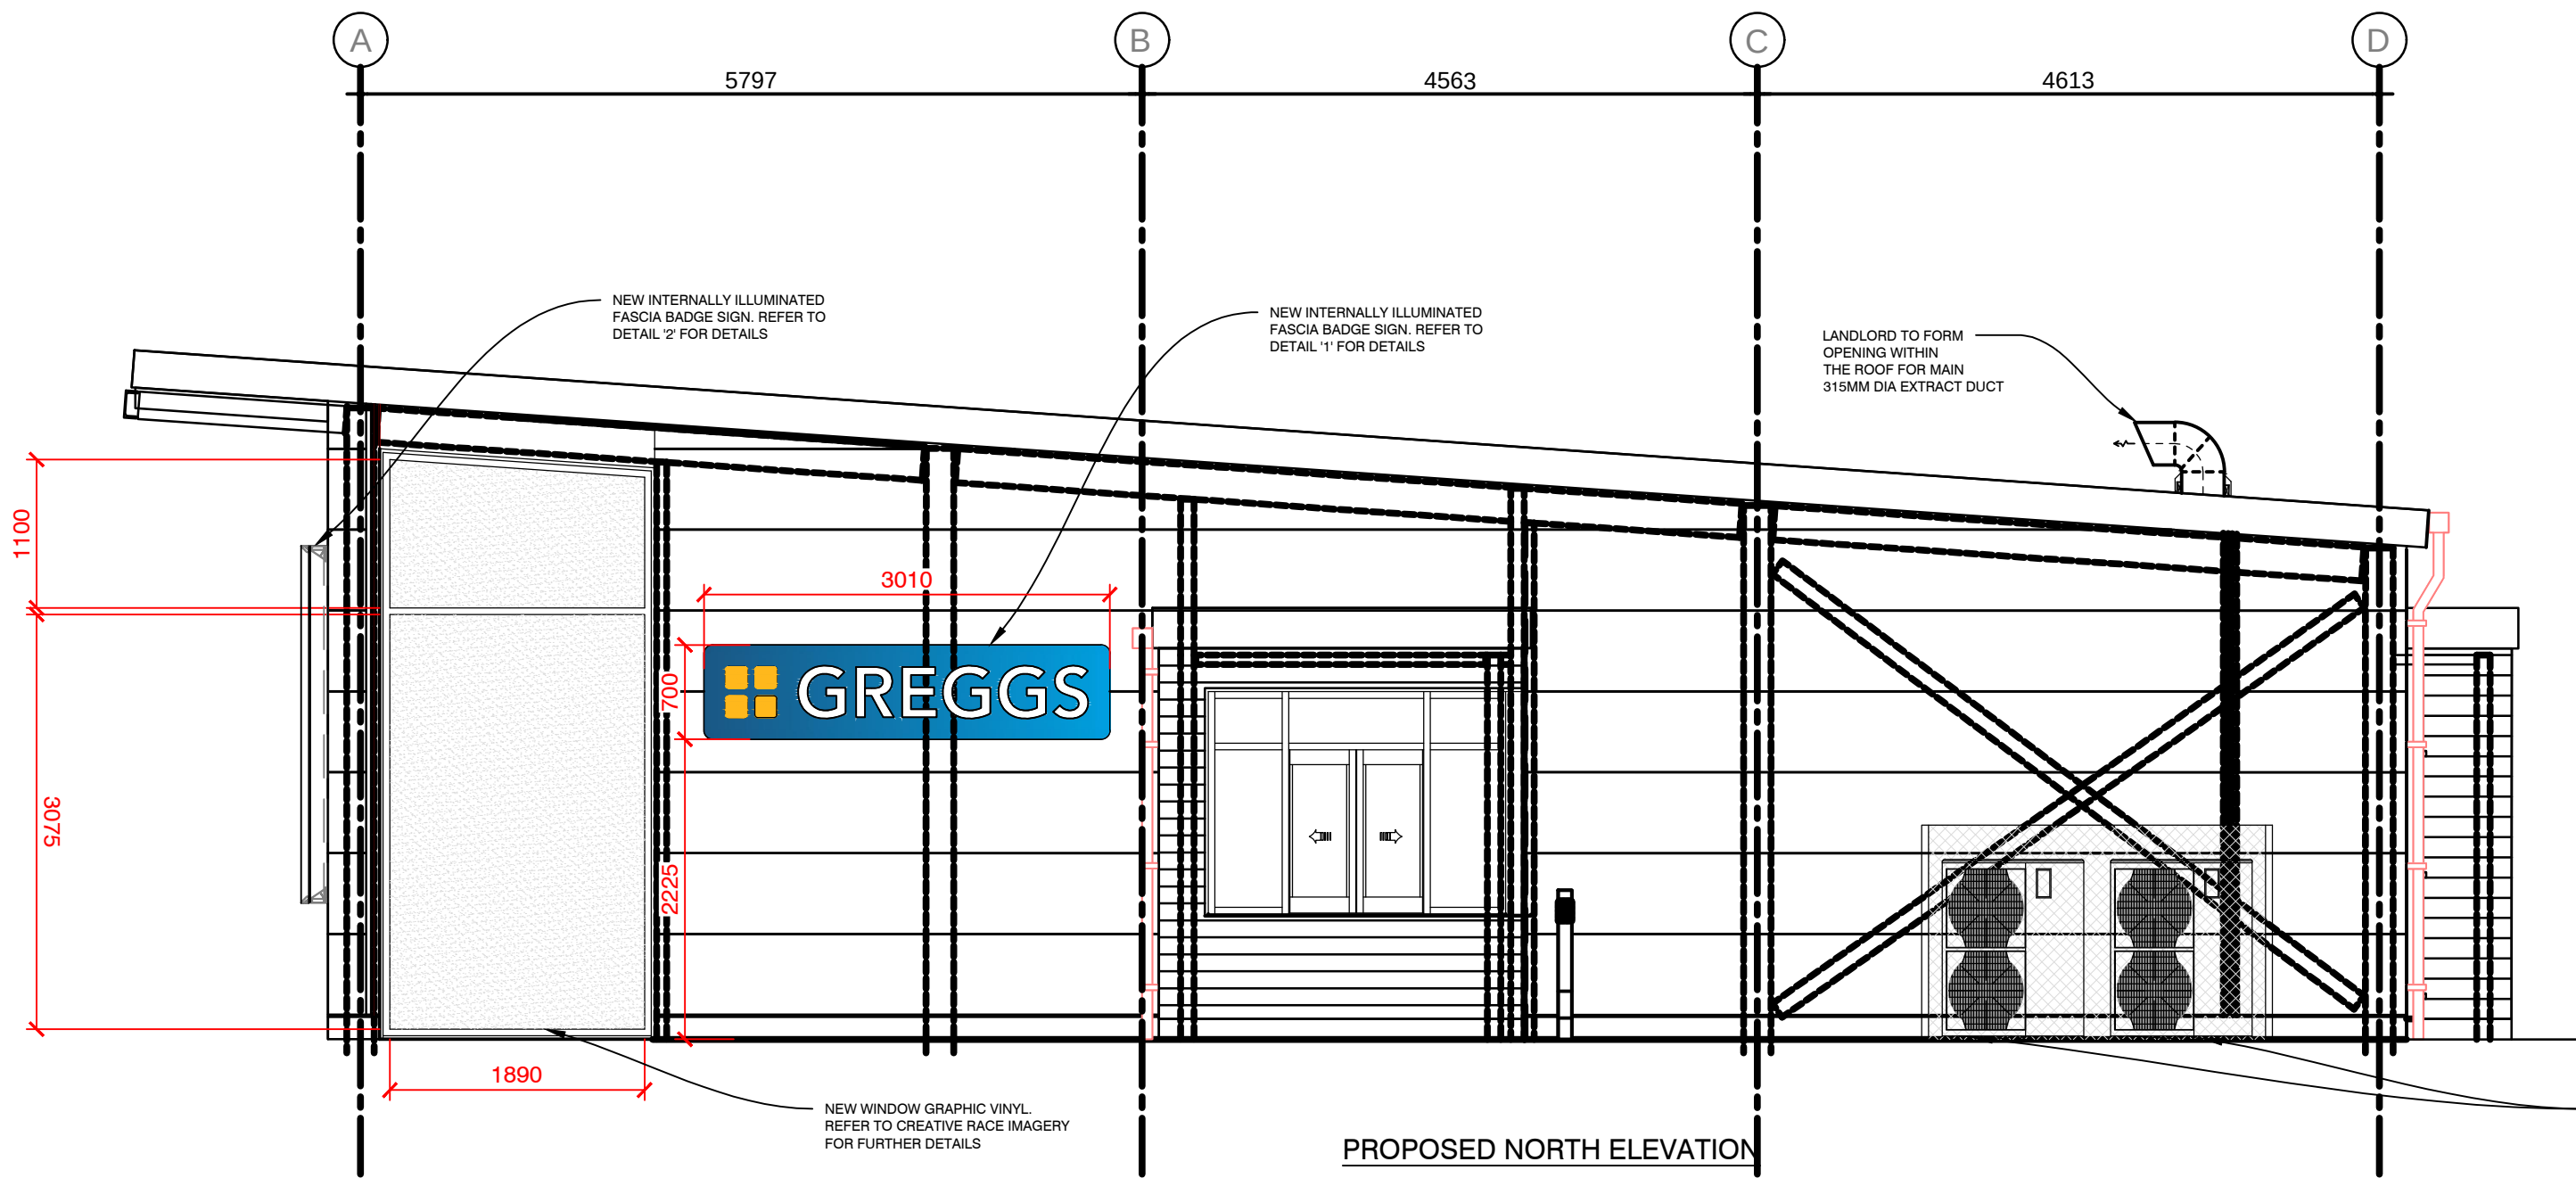


PROPOSED NORTH ELEVATION

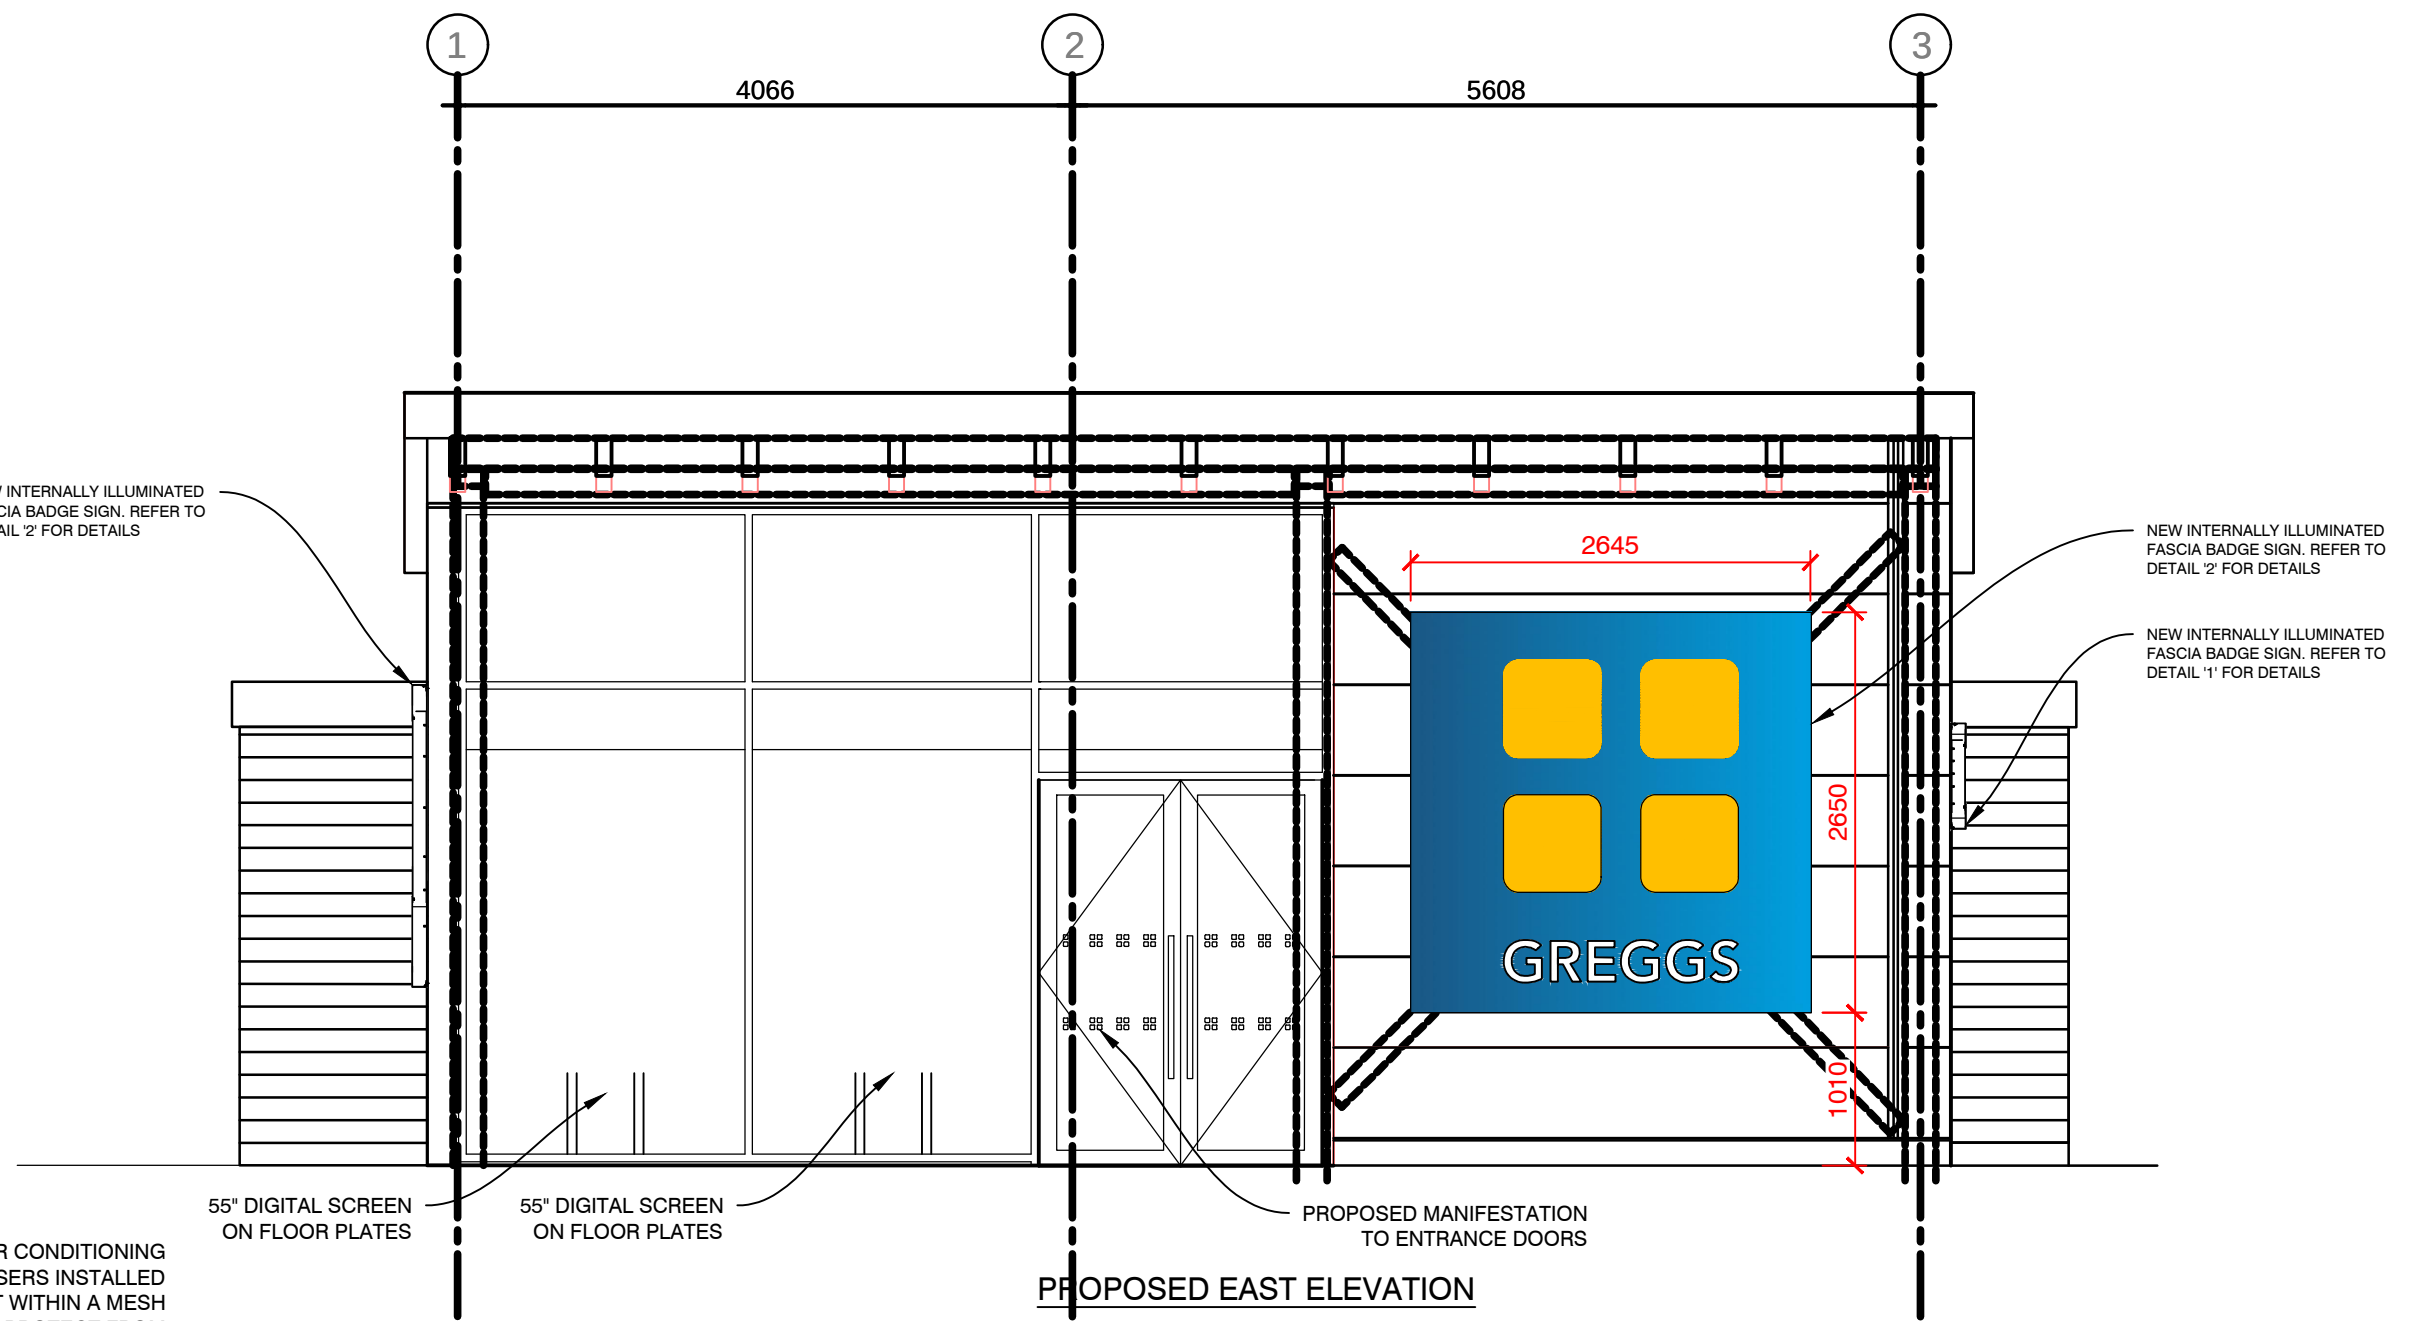


PROPOSED EAST ELEVATION

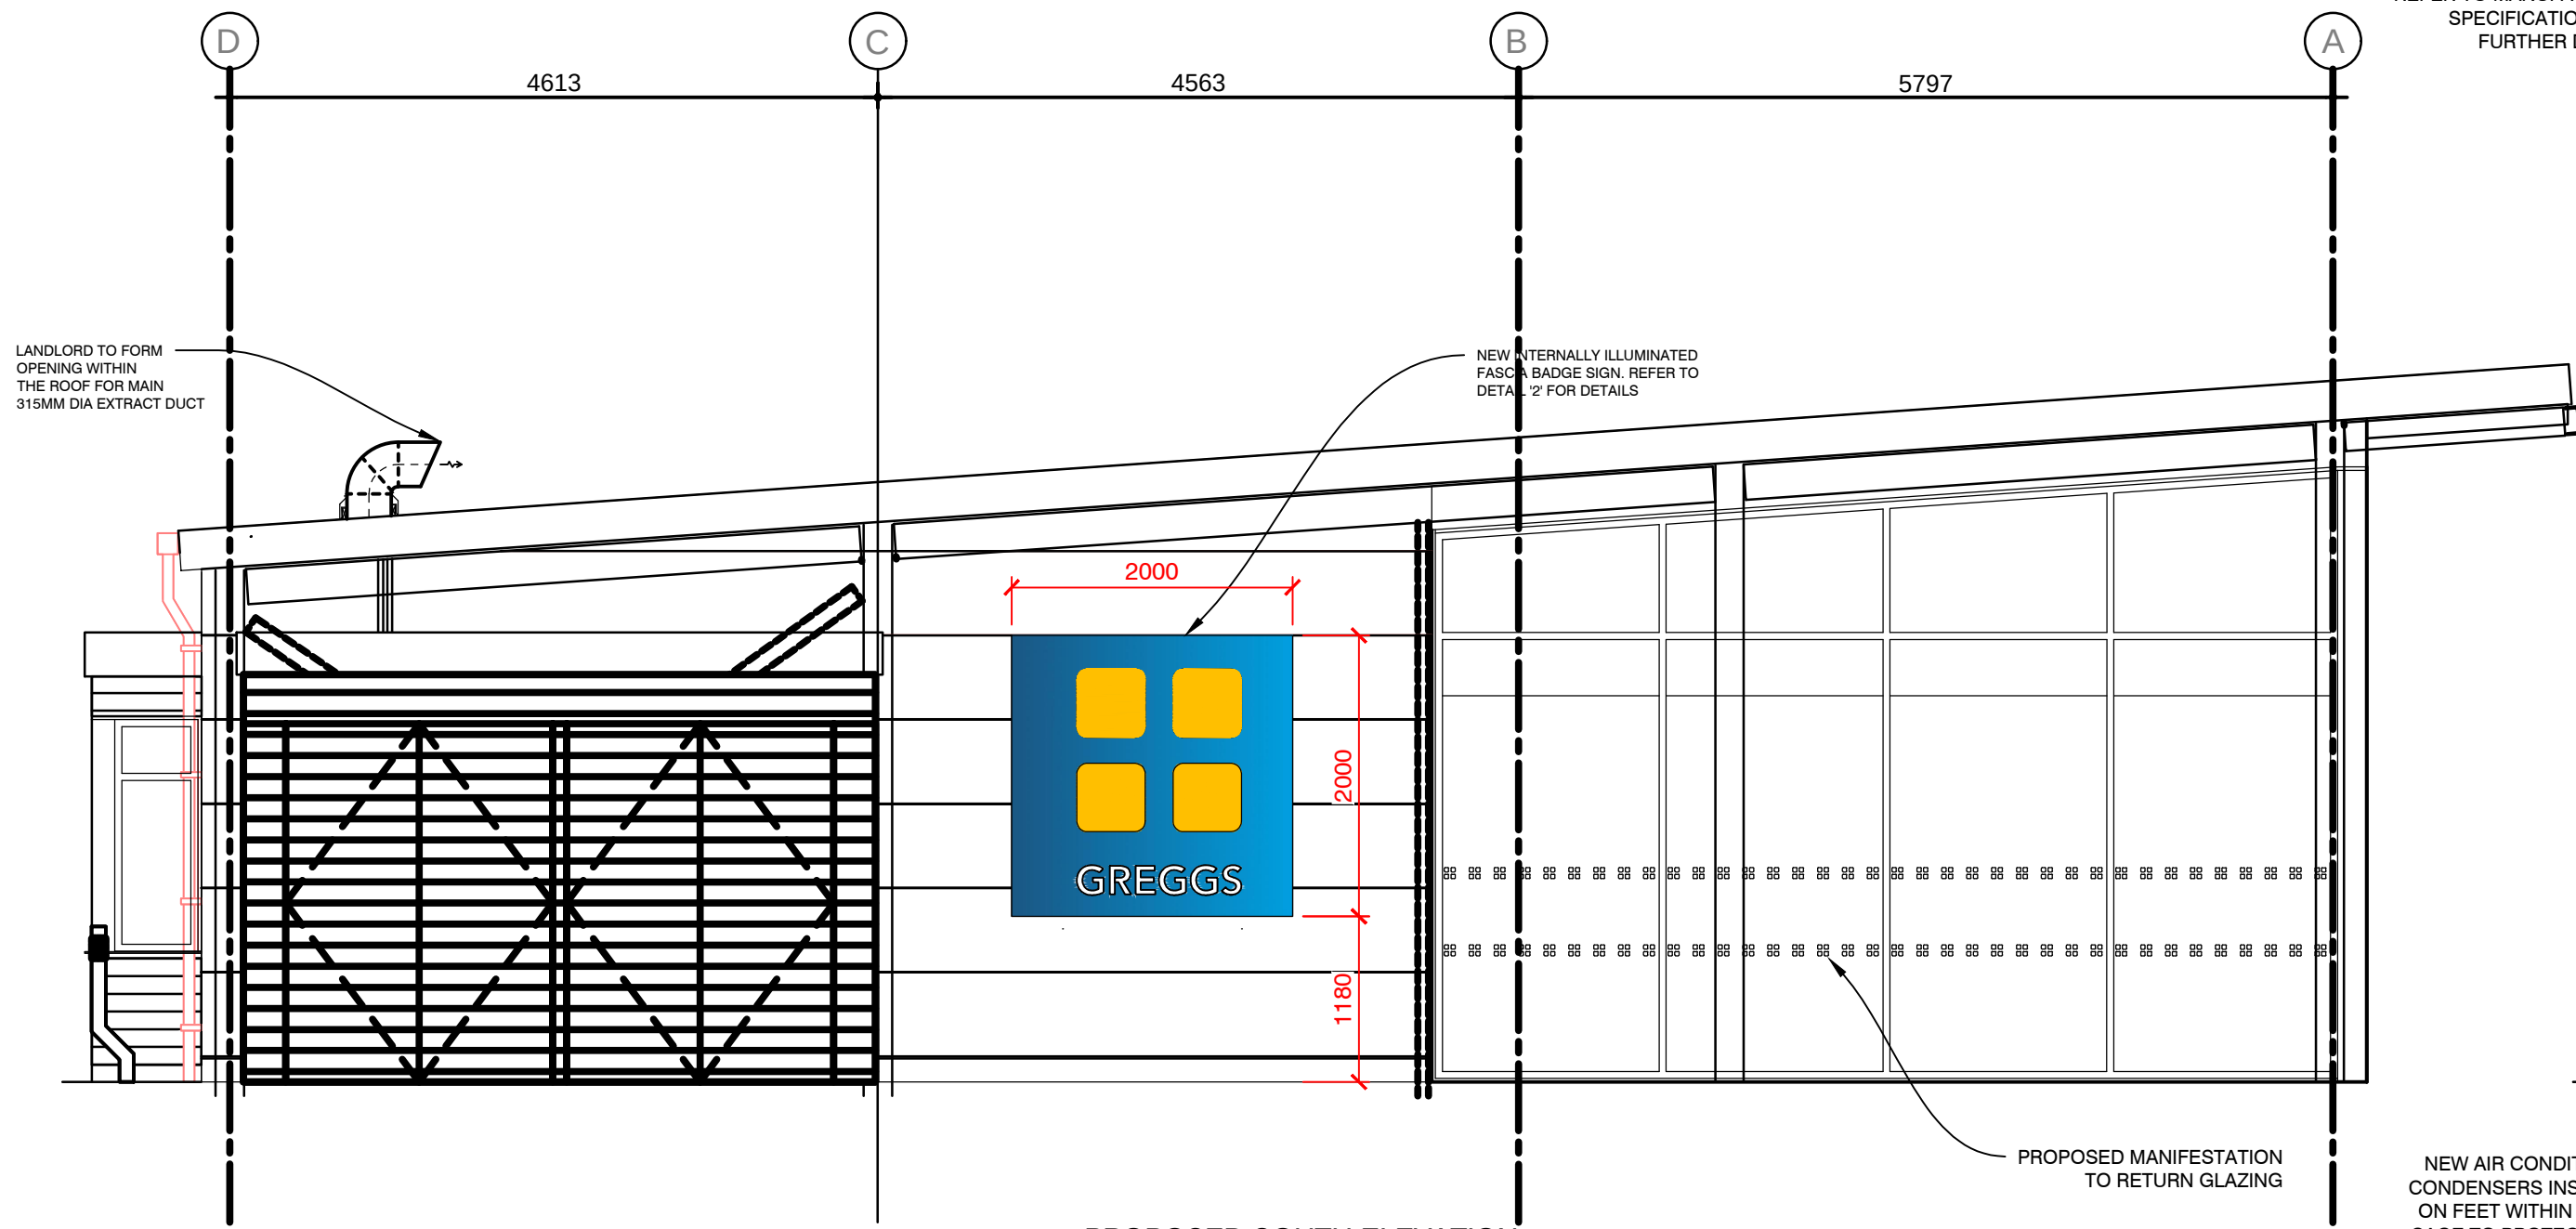


PROPOSED SOUTH ELEVATION

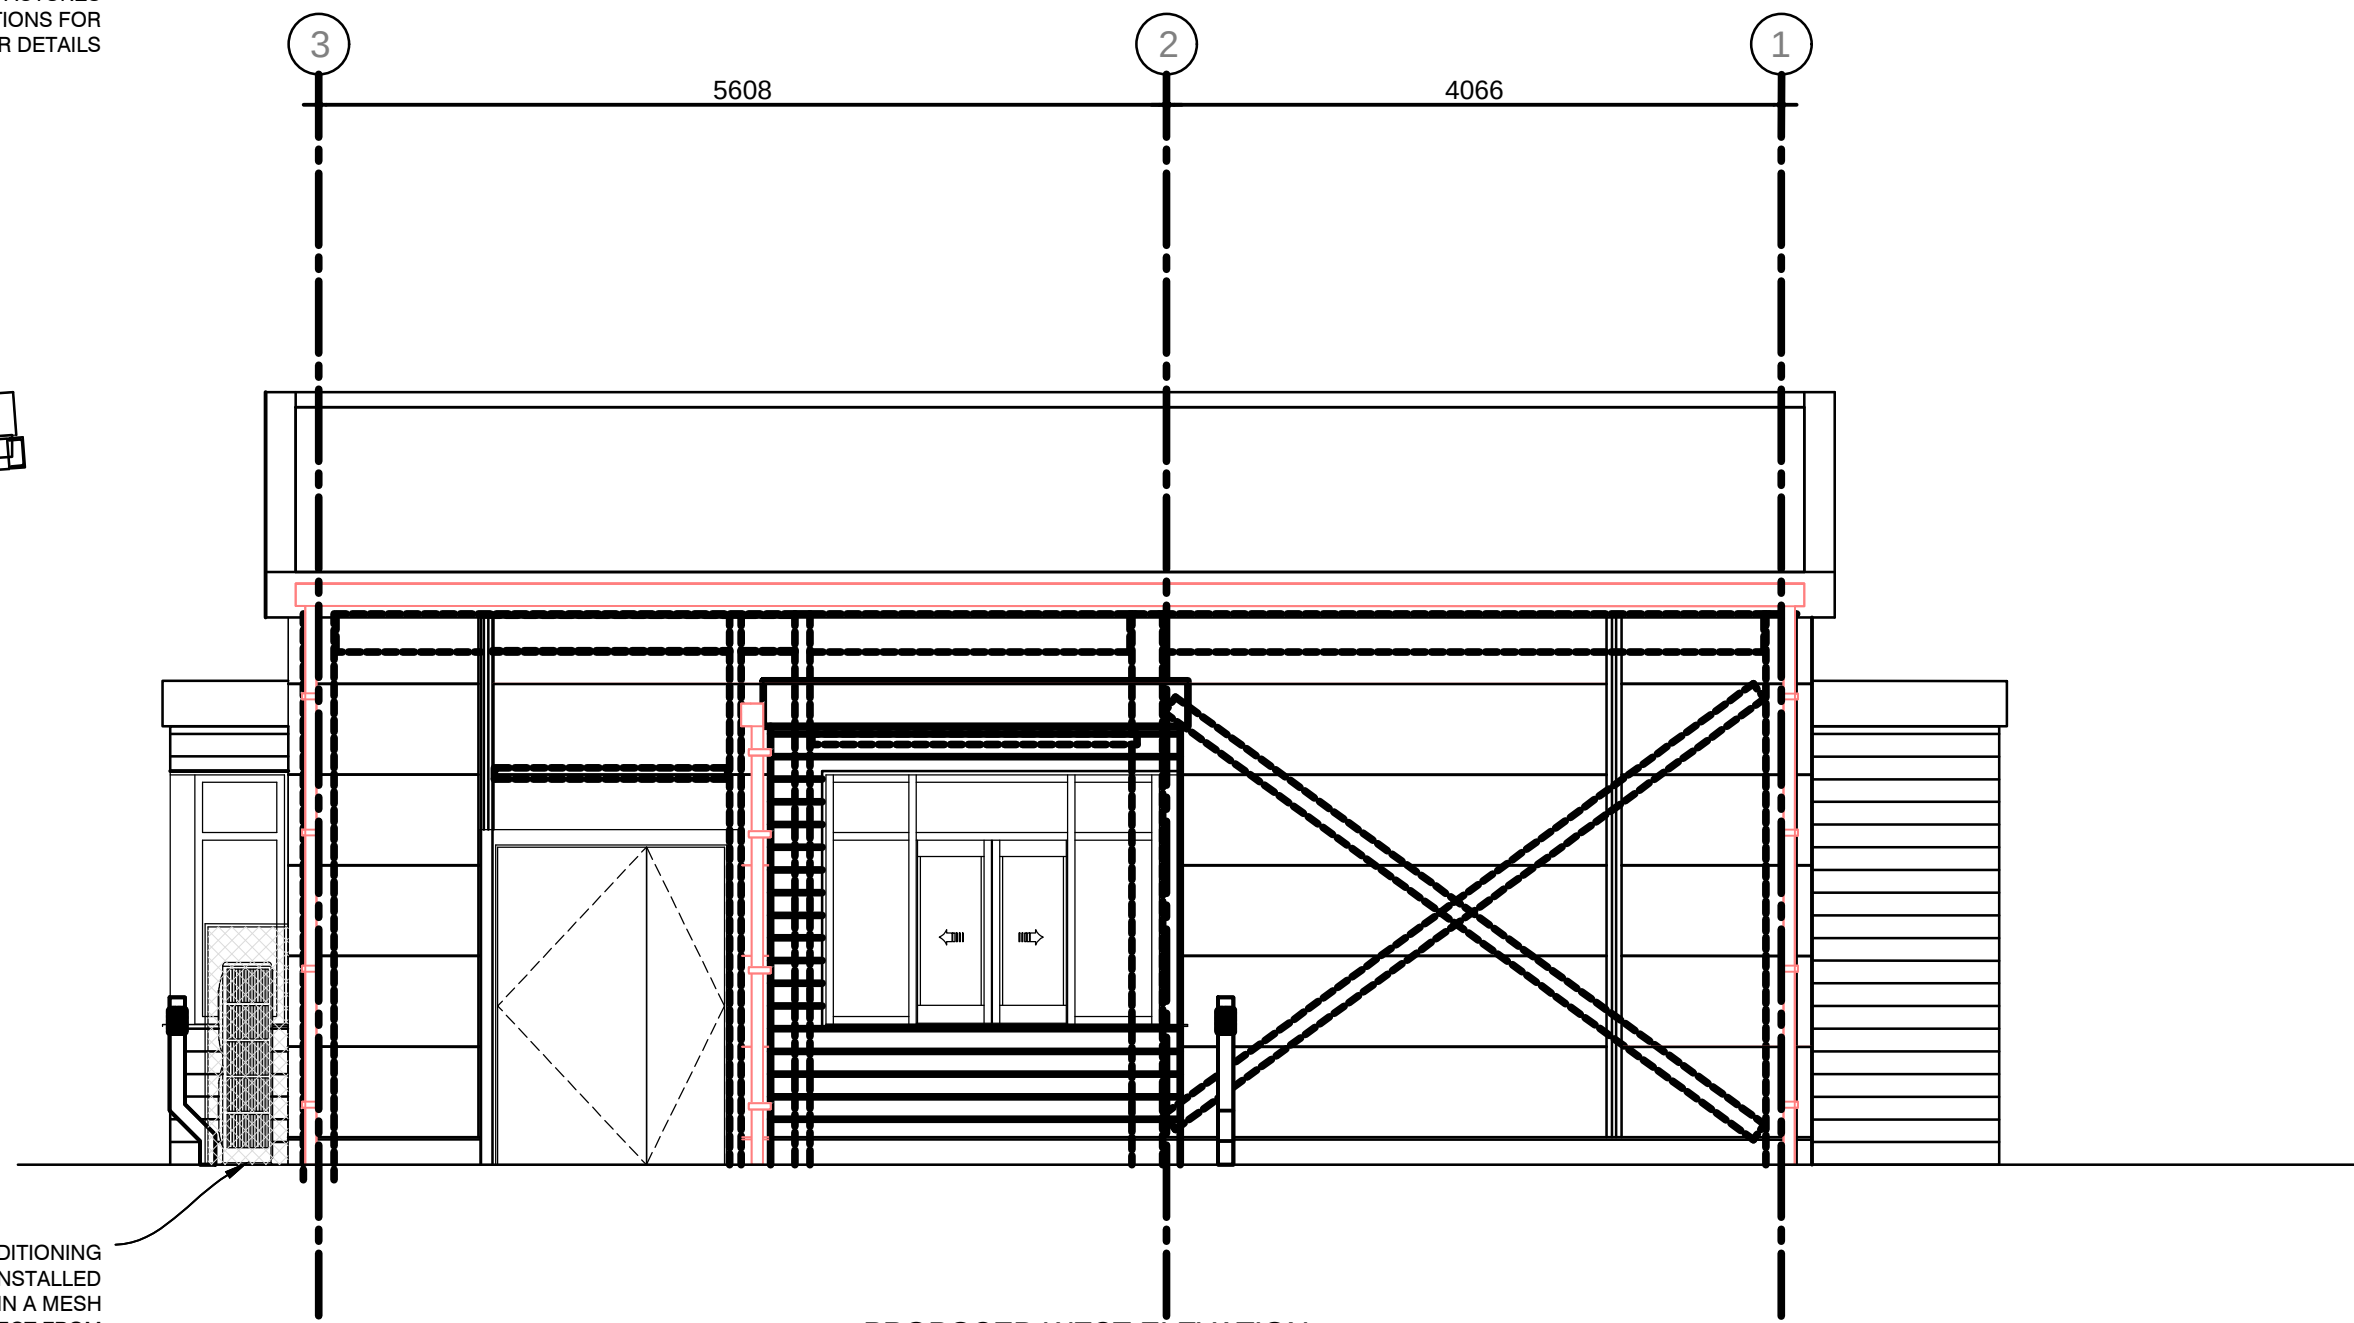

PROPOSED WEST ELEVATION

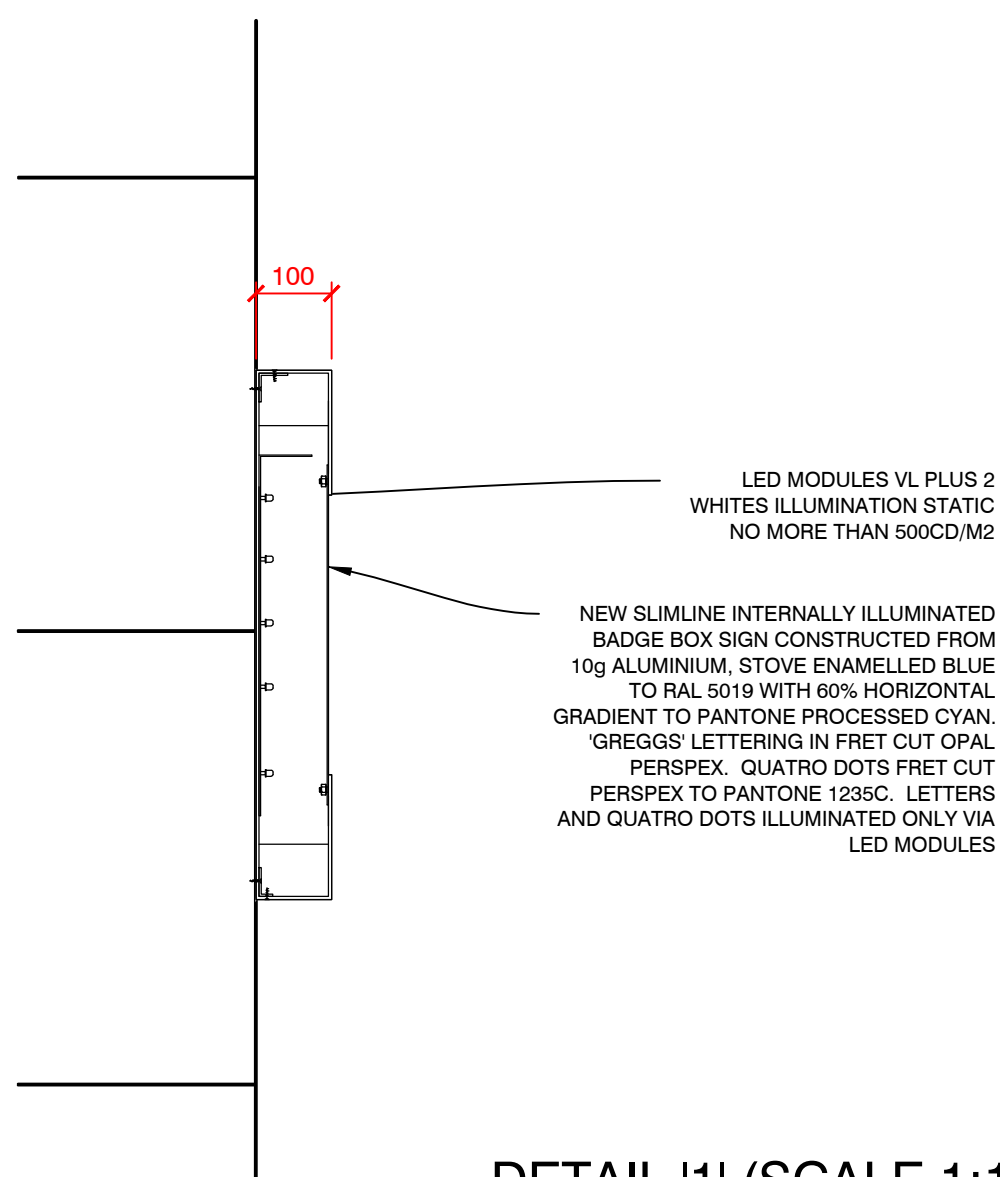

DETAIL '1' (SCALE 1:10)

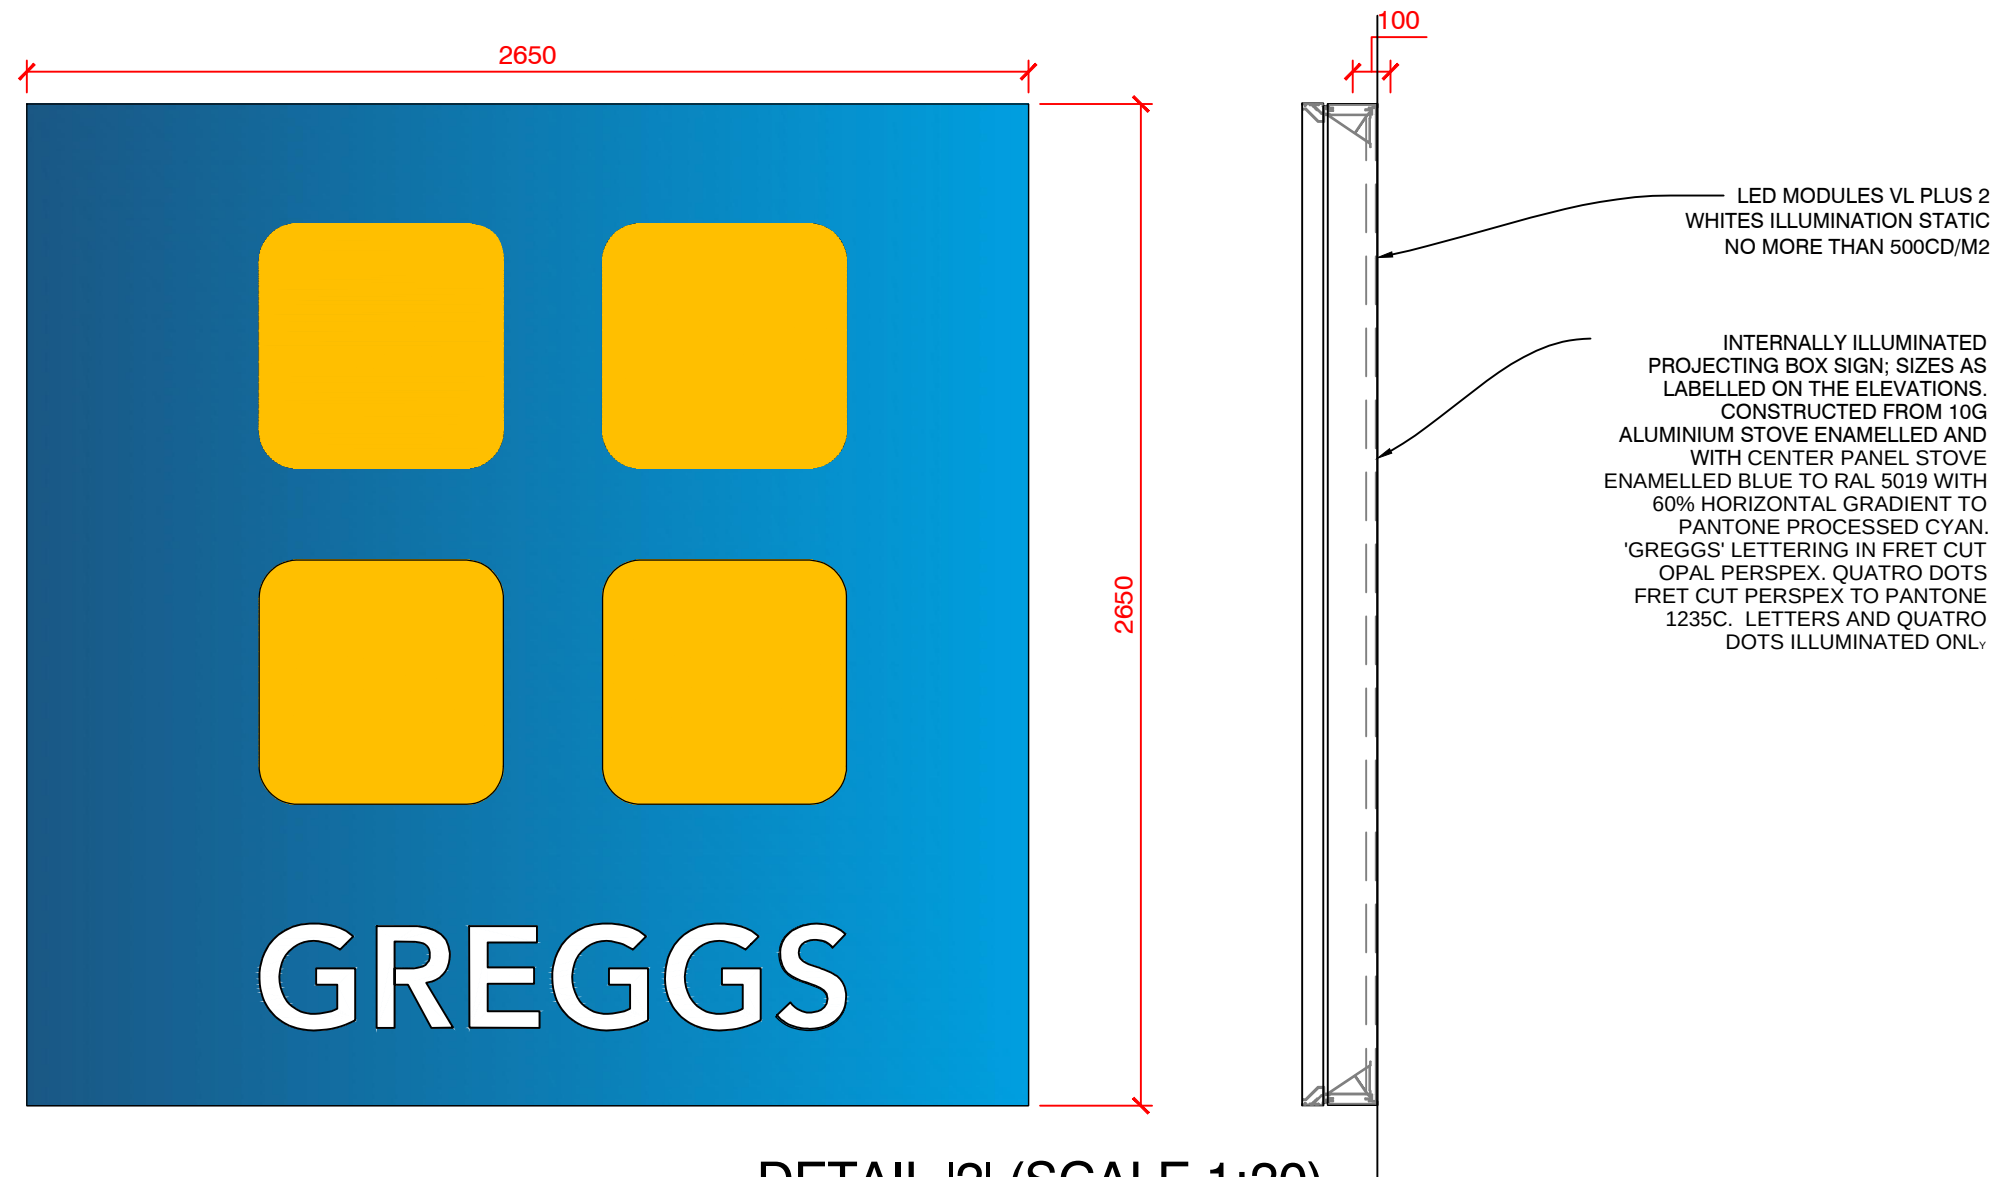

DETAIL '2' (SCALE 1:20)

REV	DESCRIPTION	DATE	NAME
GREGGS			
GREGGS Plc (SOUTH EAST) 87 MILLMARSH LANE ENFIELD, MIDDLESEX EN3 7XJ Tel: (0208) 805 3314			
Shop S Number & Name S5375 BOGNOR SALTBOX DRIVE THRU			
Title PROPOSED EXTERNAL ELEVATIONS			
Site Address UNIT 6 SALTBOX ROAD, BOGNOR PO22 9FP			
Gross Building Area 140 Sq M		Gross Sales Area 41.8 Sq M	
Drawing No. RSOE/S5375/17			Rev.
Date 09.02.21		Scale 1:50 @ A1	
Drawn by JM	Scale Bar 050010002000		
Issued -			

DO NOT RESCALE THIS DRAWING