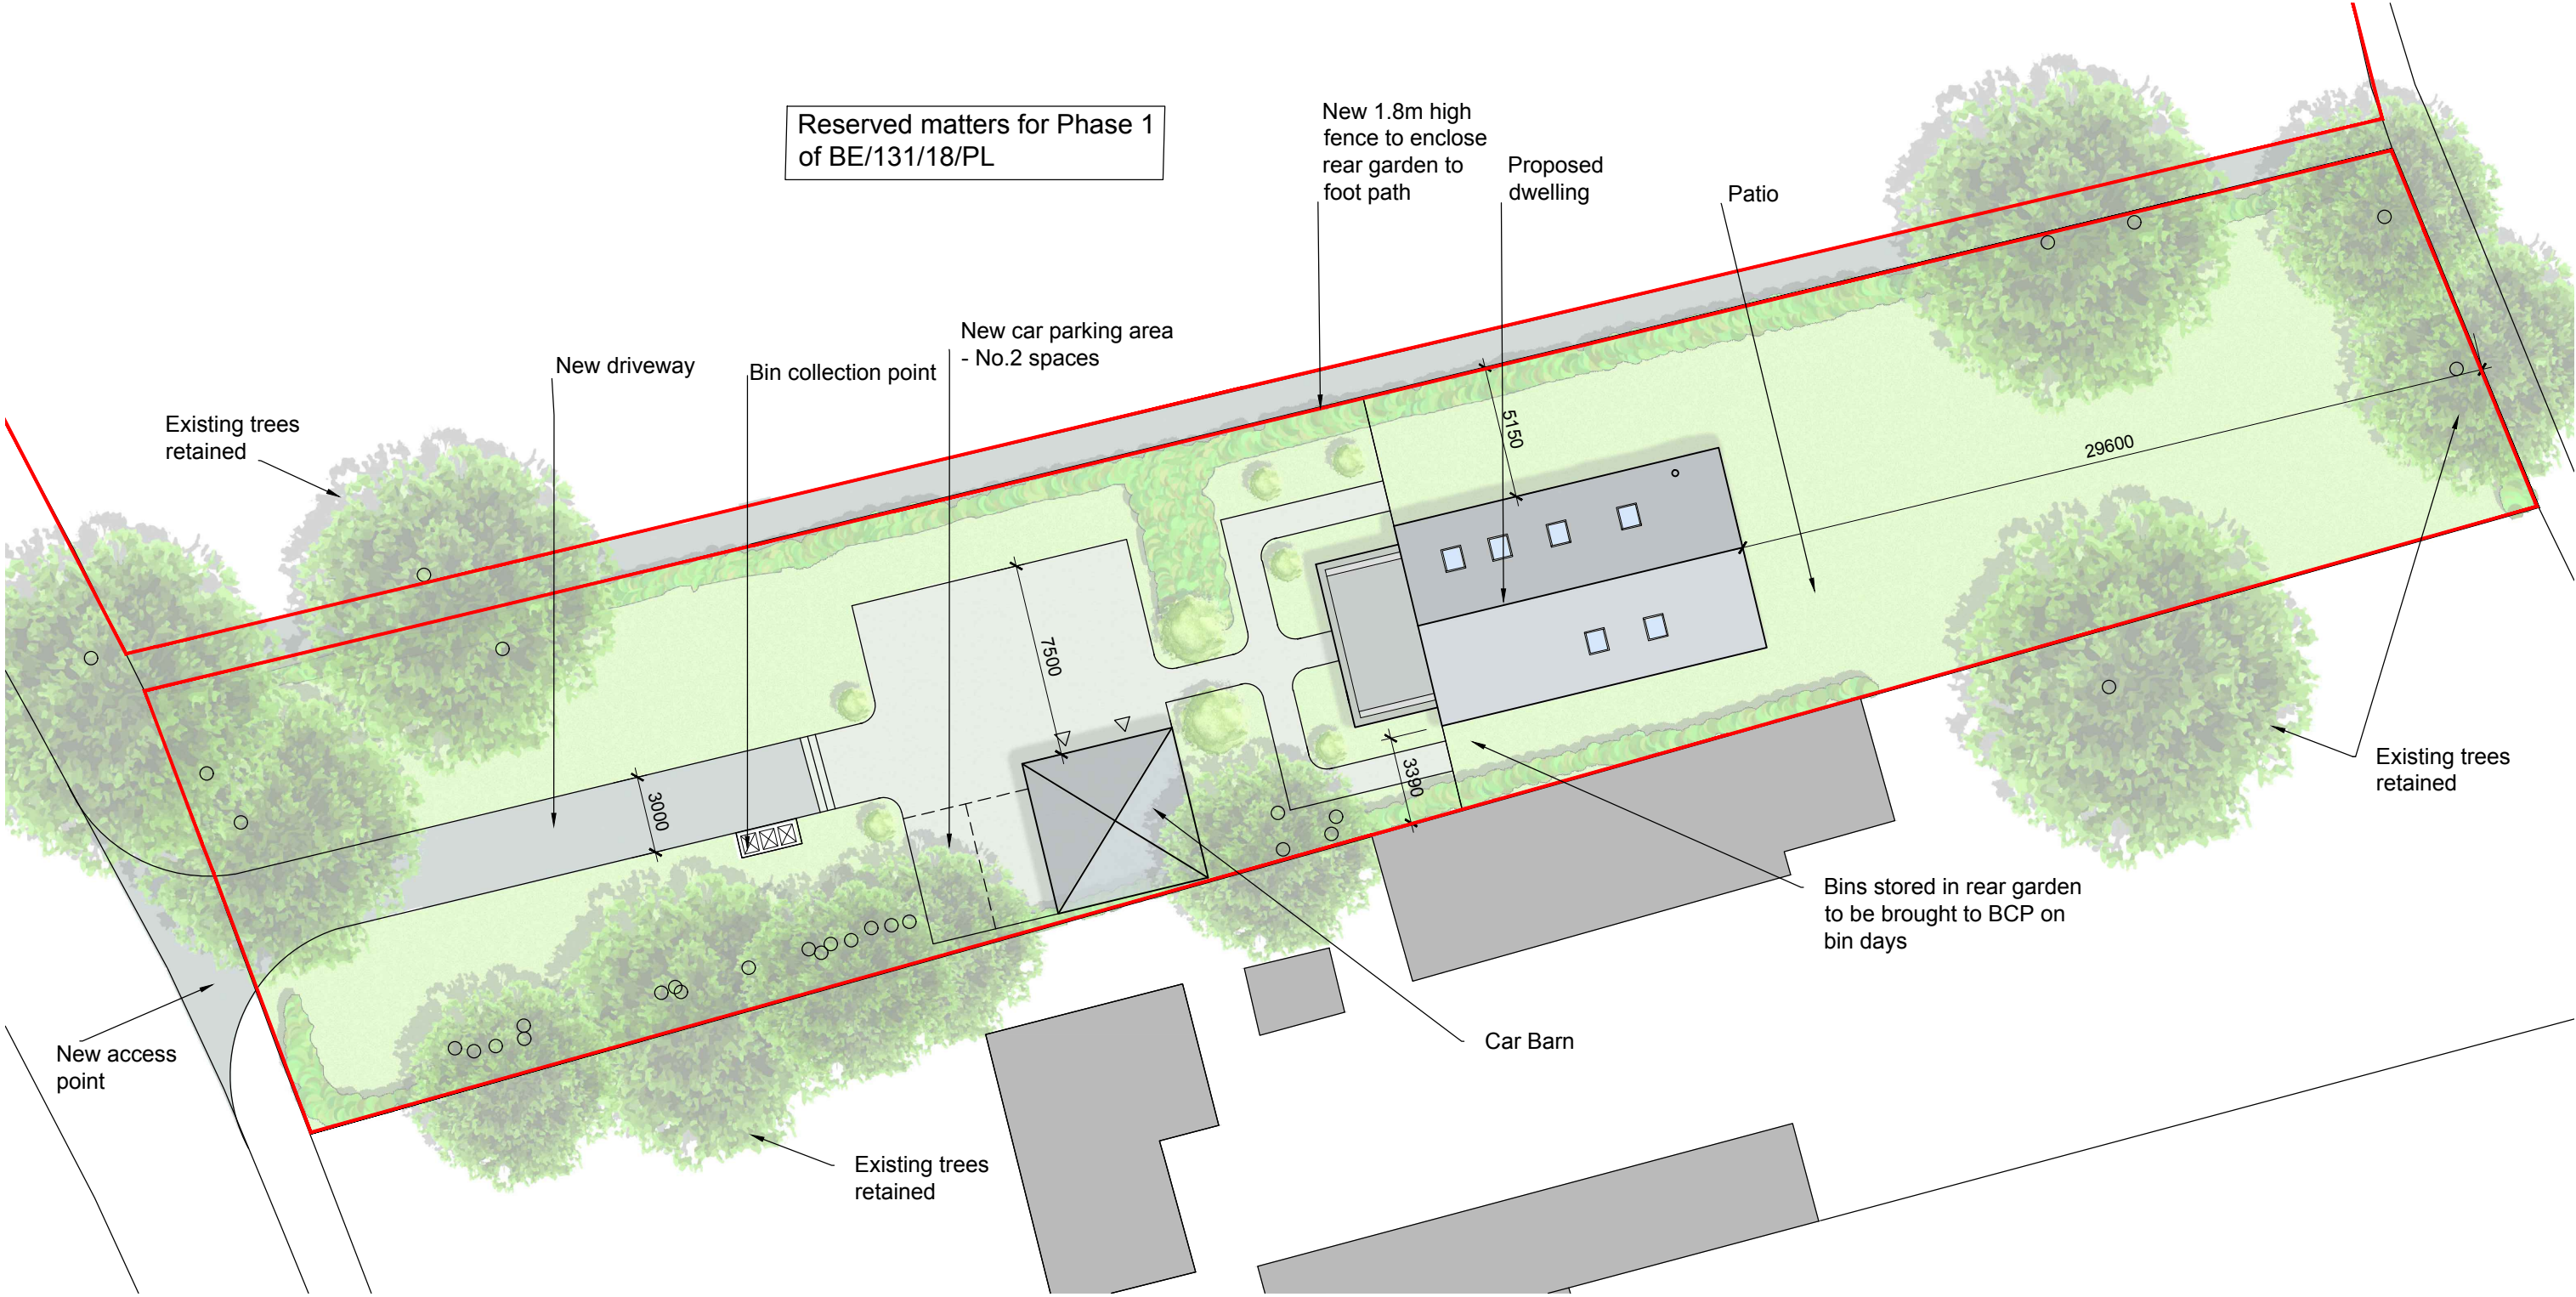


SITE PLAN

© ECE Architecture Limited. No dimensions to be scaled from drawing except for the purposes of Planning Applications. The contractor should check all dimensions on site. It is the contractors responsibility to ensure compliance with Building Regulations.

Client's Name
Castle Property Developments Ltd.

Job Title
The Cottage, Shripney Road,
Bognor, PO22 9PA

Drawing Title
Proposed Site Plan
New Dwelling

Scale
1:250 @ A3

Drawn
JR

Checked
KE

Date
28.08.18

Job No
6656

Drawing No
004

Rev
D

Status
PRELIMINARY

Rev	Date	Revision Details	Dr	Ch
D	17.04.19	Notes adjusted	JR	AK
C	15.04.19	Boundary adjusted	JR	AK
B	15.10.18	Car barn adjusted	JR	AK
A	07.09.18	Landscape amendments	JR	AK

London: 76 Great Suffolk Street
London, SE1 0BL
T 0207 928 2773 E london@ecearchitecture.com

Sussex: Brooklyn Chambers, 11 Goring Road
Worthing, West Sussex, BN12 4AP
T 01903 248777 E sussex@ecearchitecture.com

Bristol: Westworks, St. Nicholas House
31-34 High Street, Bristol, BS1 2AW
T 0117 315 8557 E bristol@ecewestworks.com
www.ecearchitecture.com

ECE Architecture

CAD Plot date: 17/04/2019 - 16:26:16

6656 maid - house.dwg