




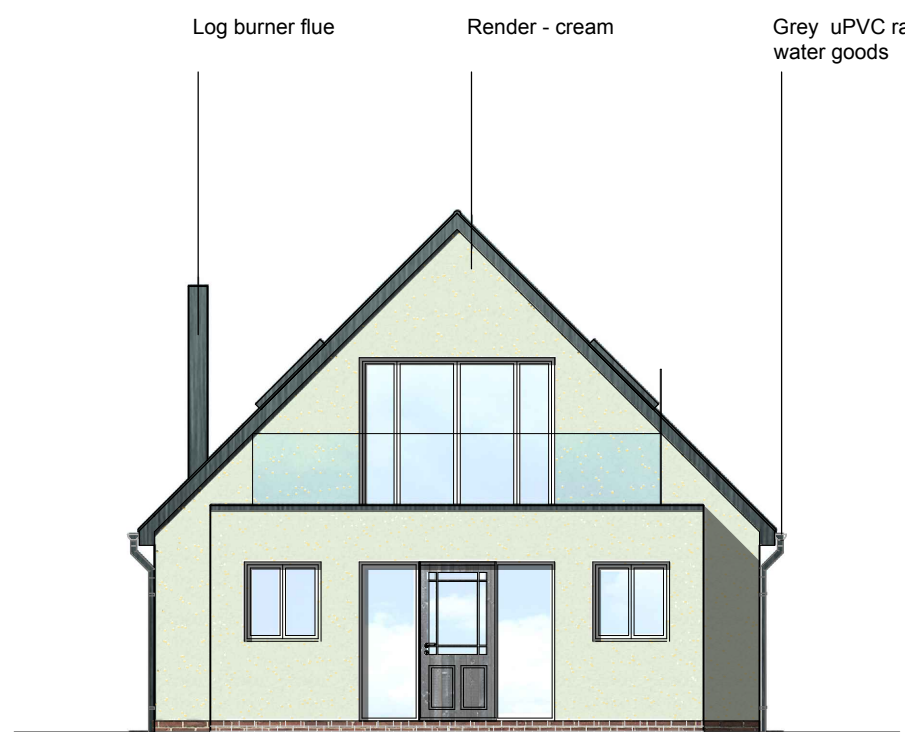


West Elevation

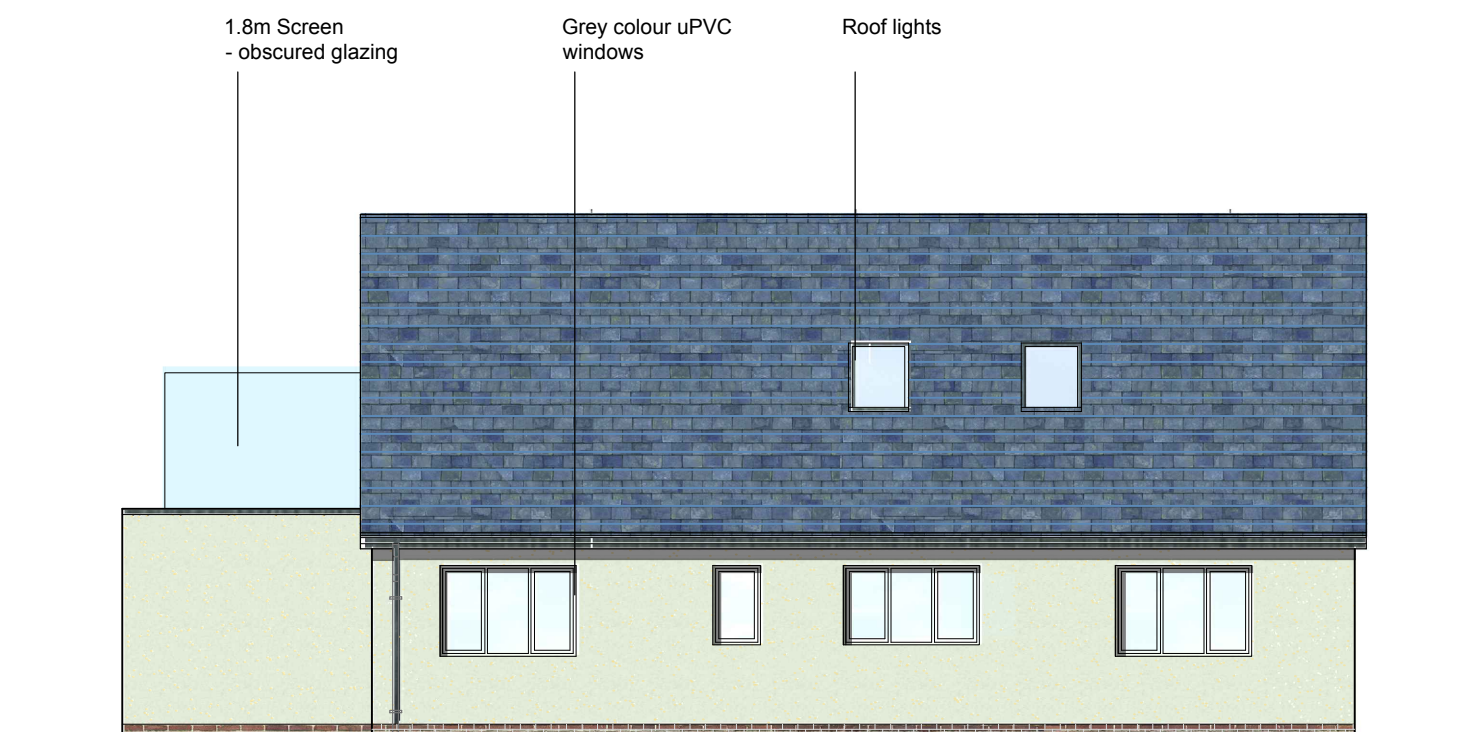


South Elevation

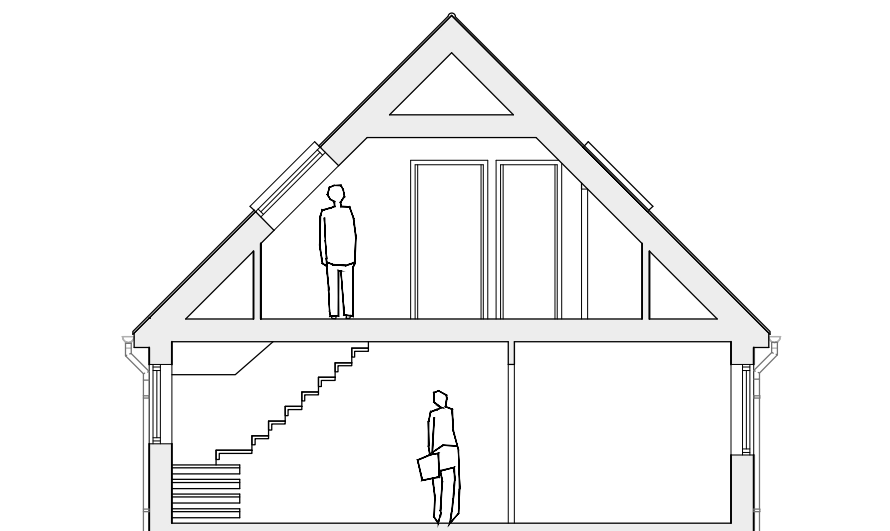


Section AA

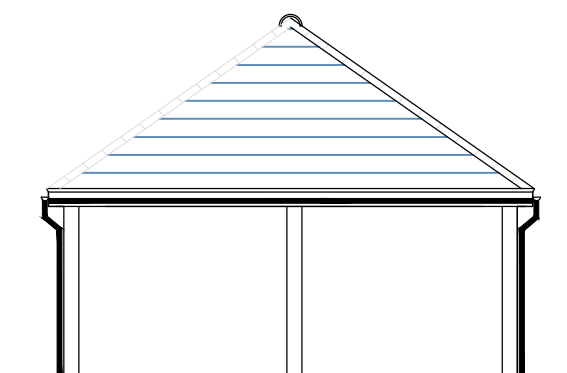


Car Barn North Elevation

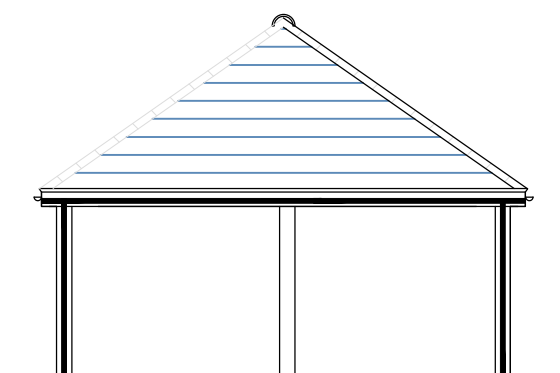

Car Barn West Elevation

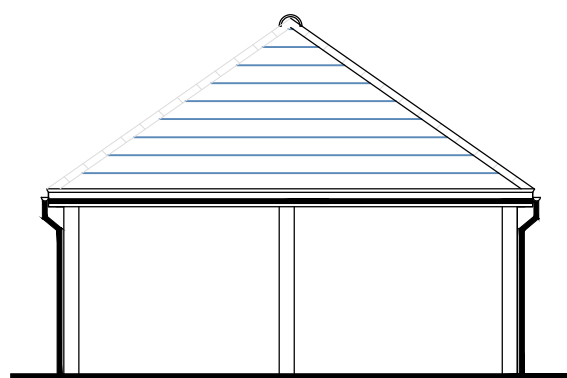

Car Barn South Elevation

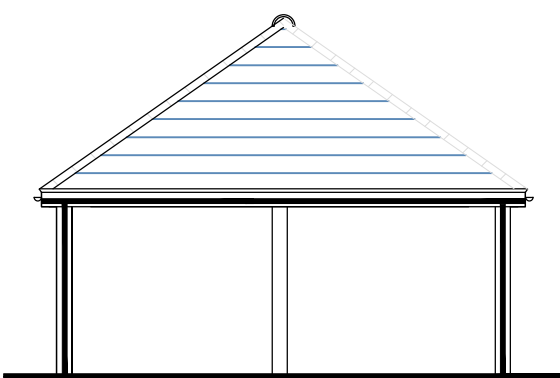


Car Barn East Elevation




East Elevation




North Elevation

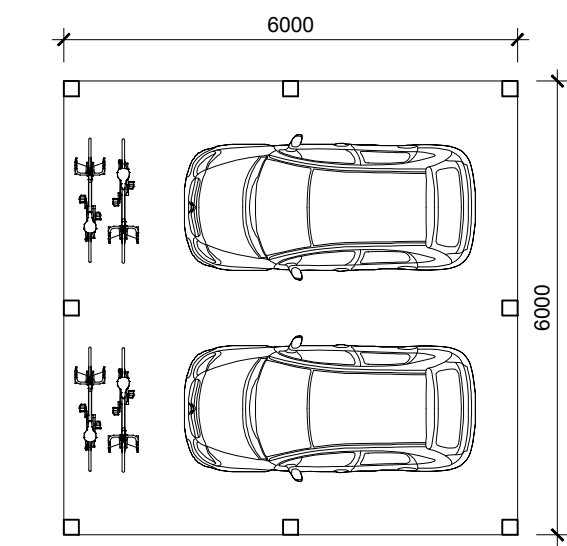


Car Barn Ground Plan

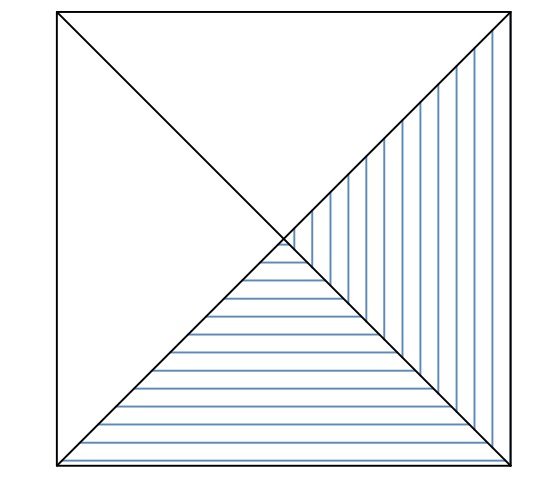


Car Barn Roof Plan

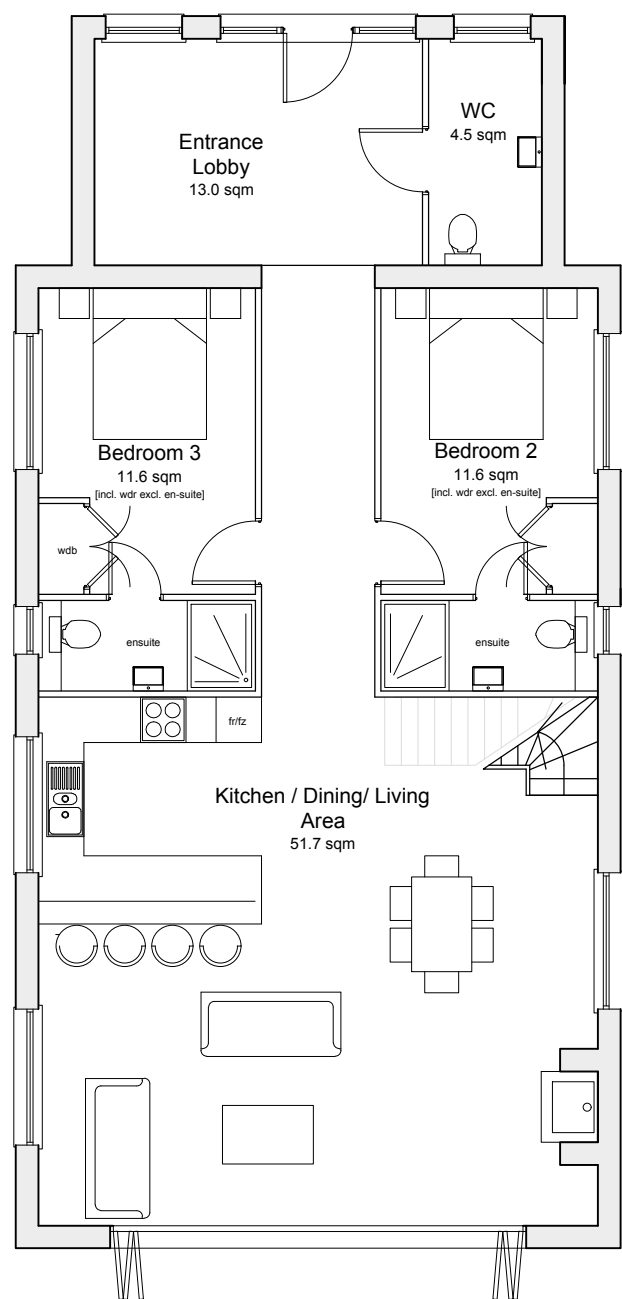


Ground Floor Plan
111.1sqm

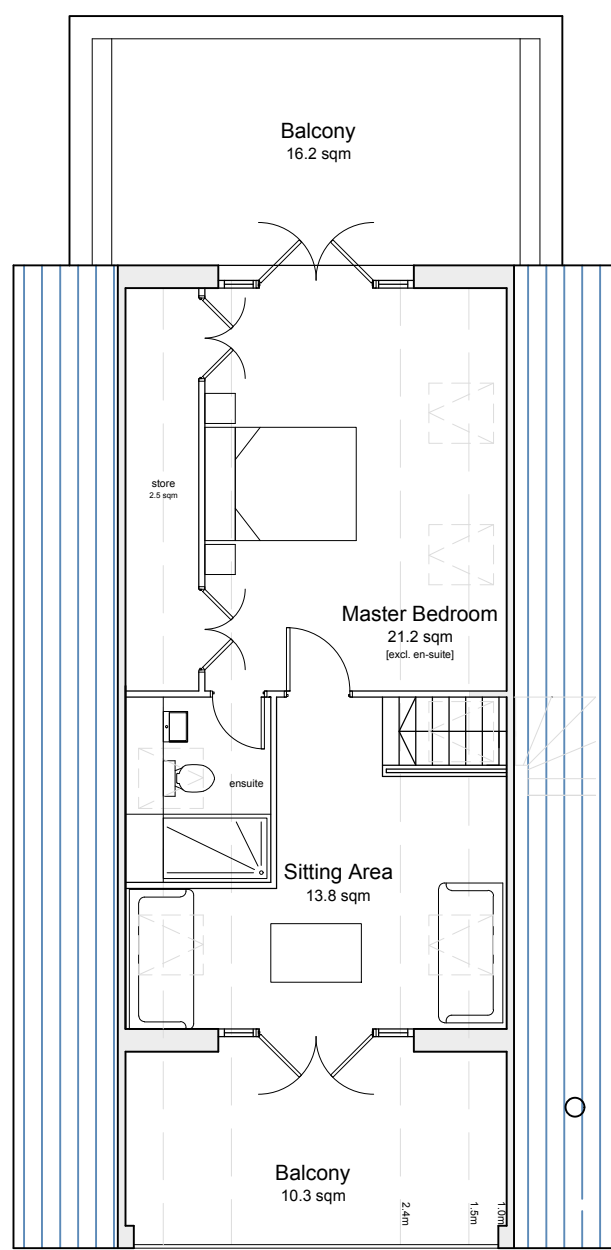

First Floor Plan
39.5sqm

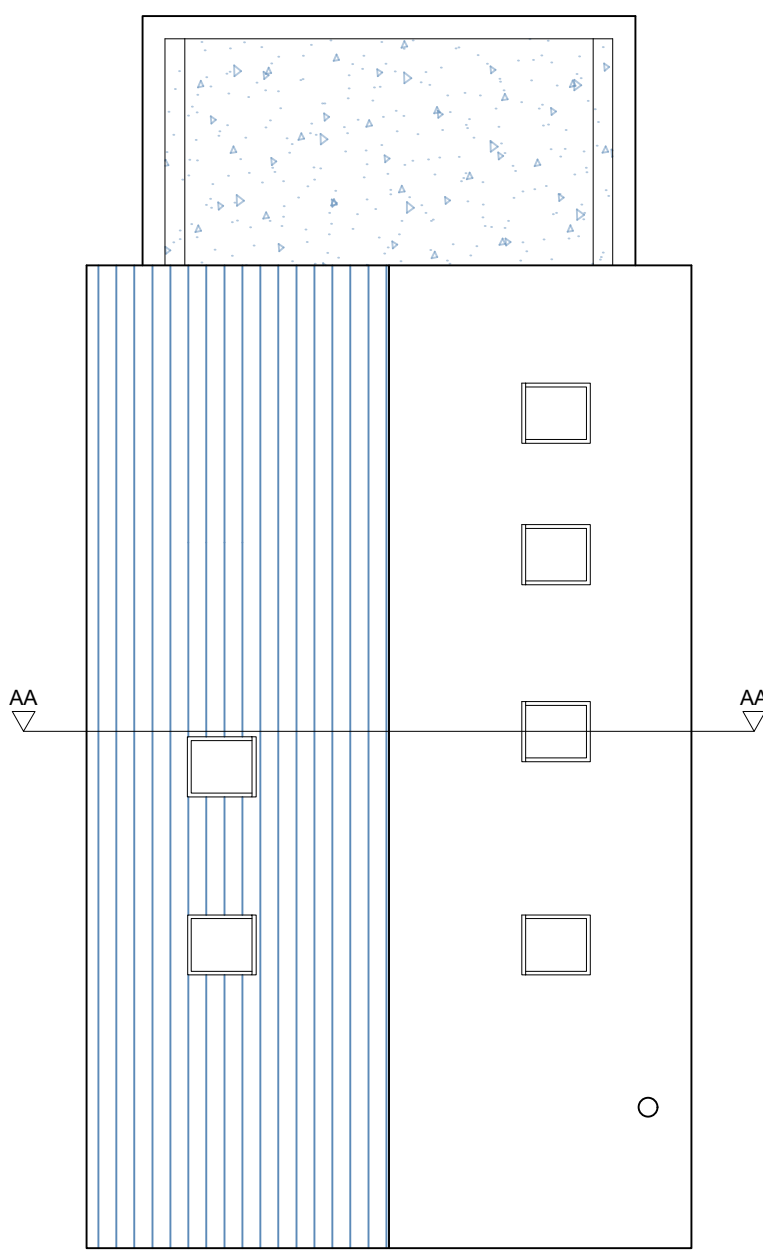


Roof Plan

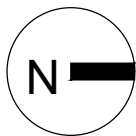

Total GIA = 150 m²

D	23.09.19	Information added	JR	AK
C	30.10.18	Information added	JR	AK
B	04.09.18	Information added	JR	AK
A	28.08.18	Information added	JR	KE

Rev	Date	Revision Details	Dr	Ch
-----	------	------------------	----	----

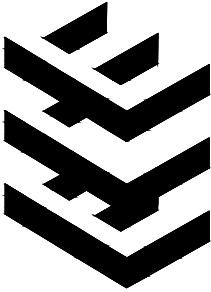

London: 76 Great Suffolk Street
London, SE1 0BL
T 0207 928 2773 E london@ecearchitecture.com

Sussex: Brooklyn Chambers, 11 Goring Road
Worthing, West Sussex, BN12 4AP
T 01903 248777 E sussex@ecearchitecture.com

Bristol: Westworks, St. Nicholas House
31-34 High Street, Bristol, BS1 2AW
T 0117 315 8557 E bristol@ecewestworks.com

ECE Architecture
www.ecearchitecture.com

Client's Name
Castle Property Developments Ltd.

Job Title
The Cottage, Shripney Road,
Bognor, PO22 9PA

Drawing Title
Proposed Plans & Elevations
New Dwelling

Scale
1:100 @ A1 / 1:200 @ A3

Drawn
JR

Checked
KE

Date
07.08.18

Job No
6656

Drawing No
001

Rev
D

Status
PRELIMINARY