




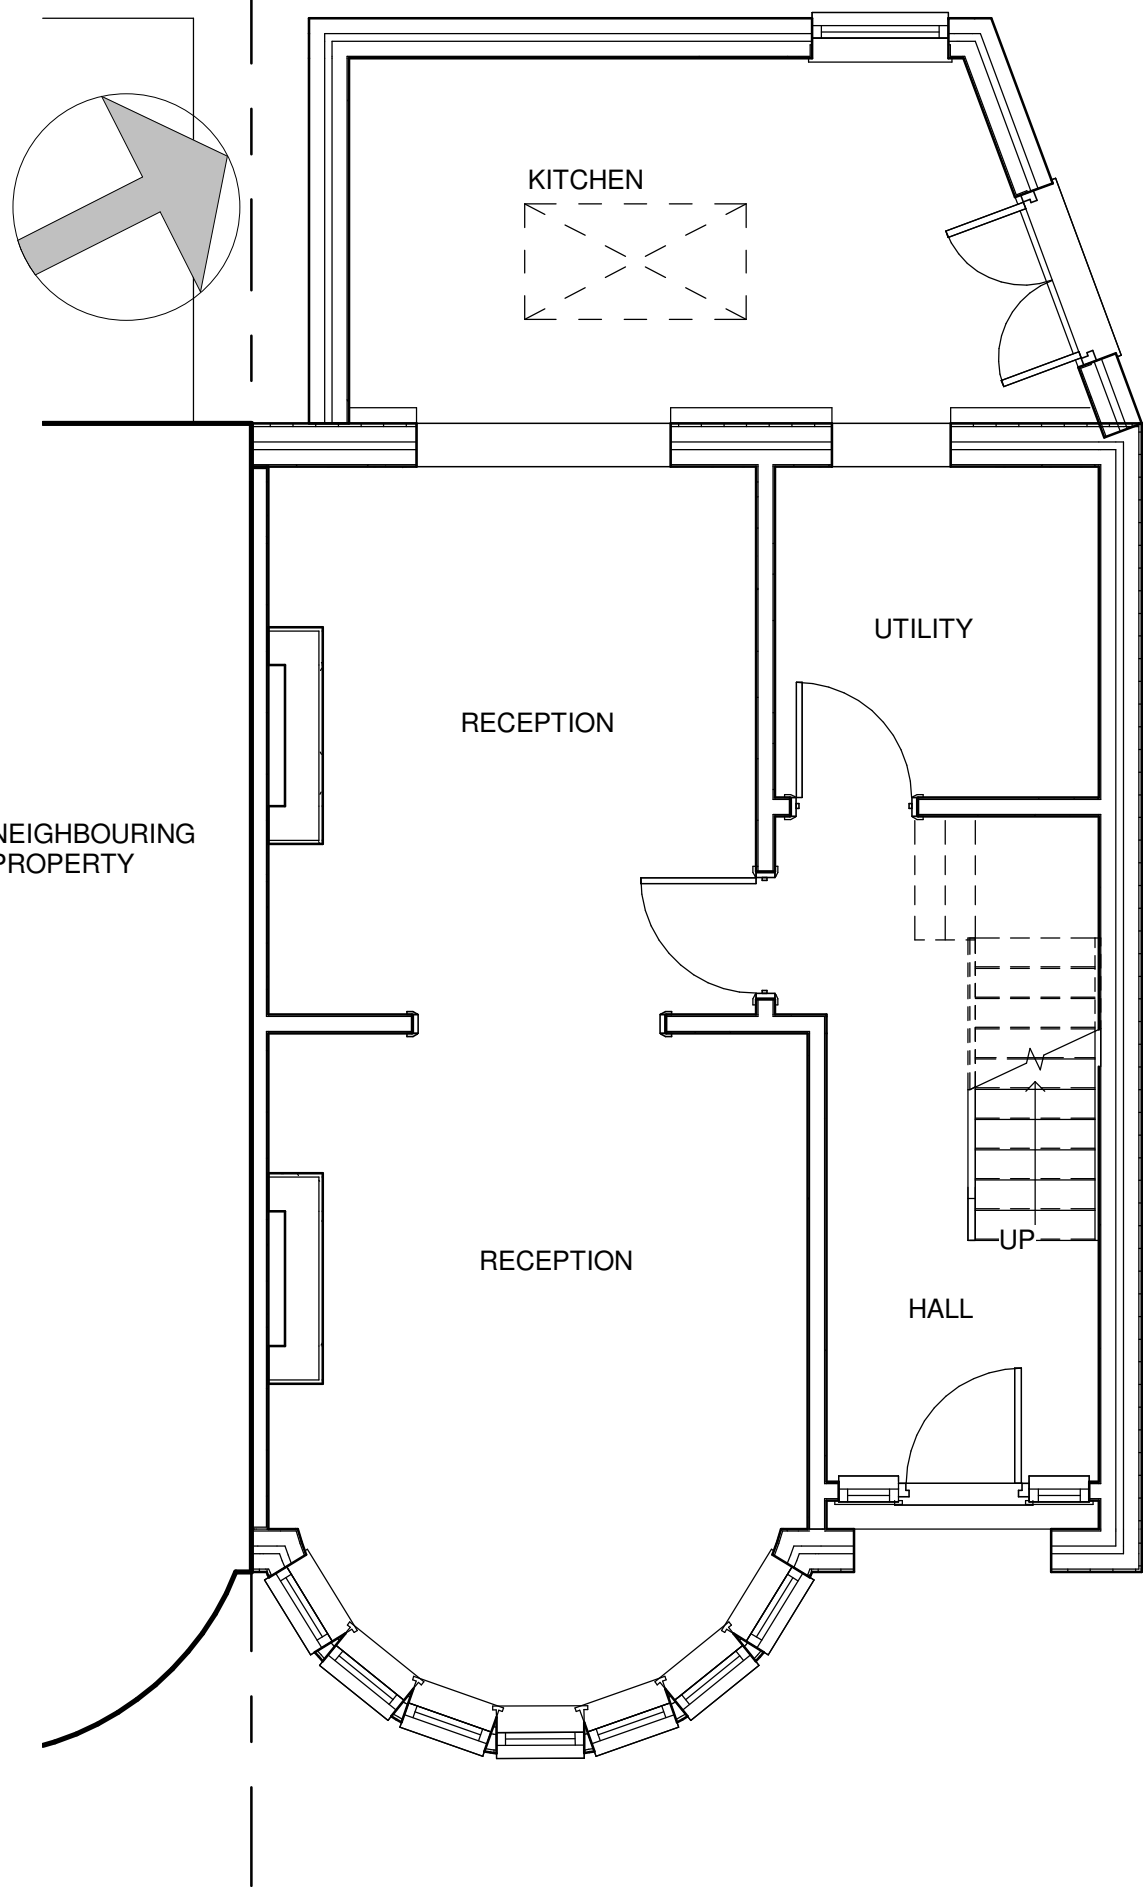


1 FFL Ground Existing
1 : 50

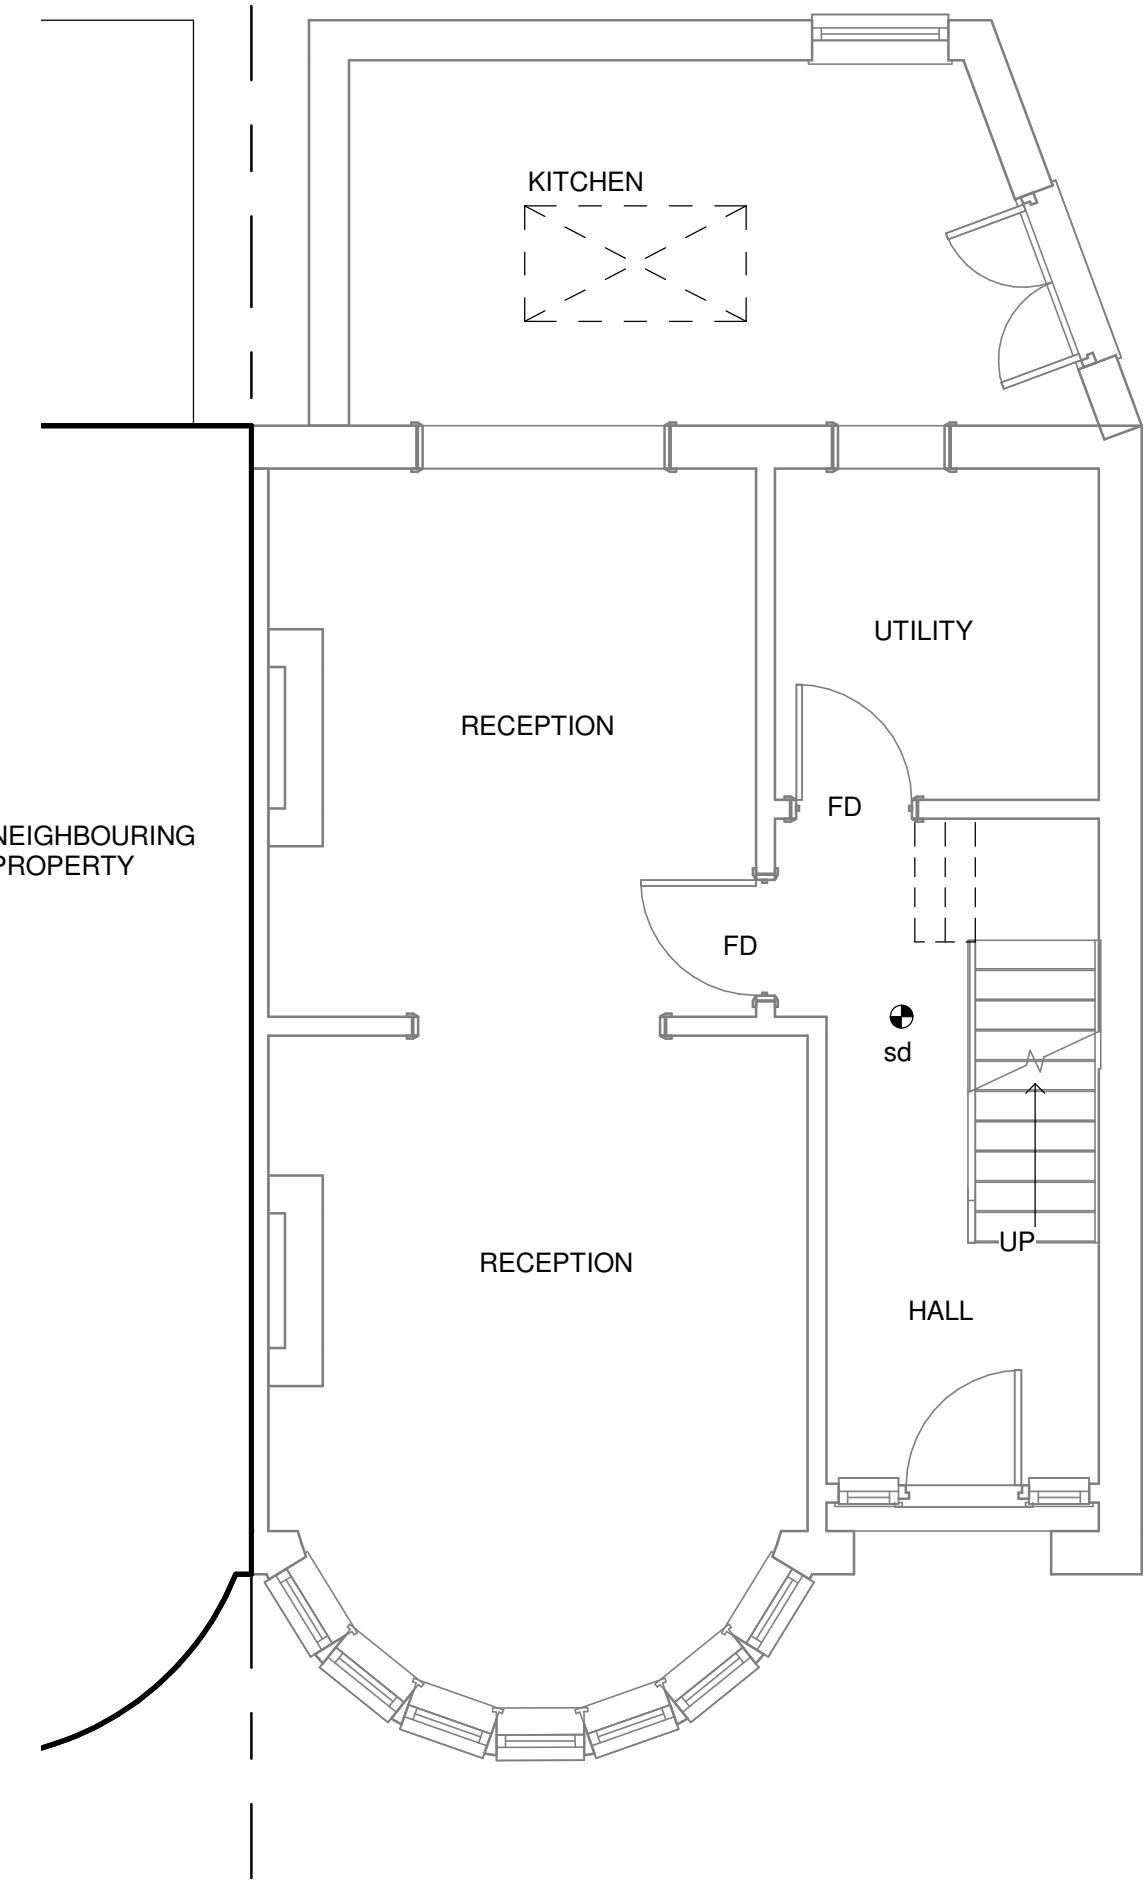


2 FFL Ground Proposed
1 : 50

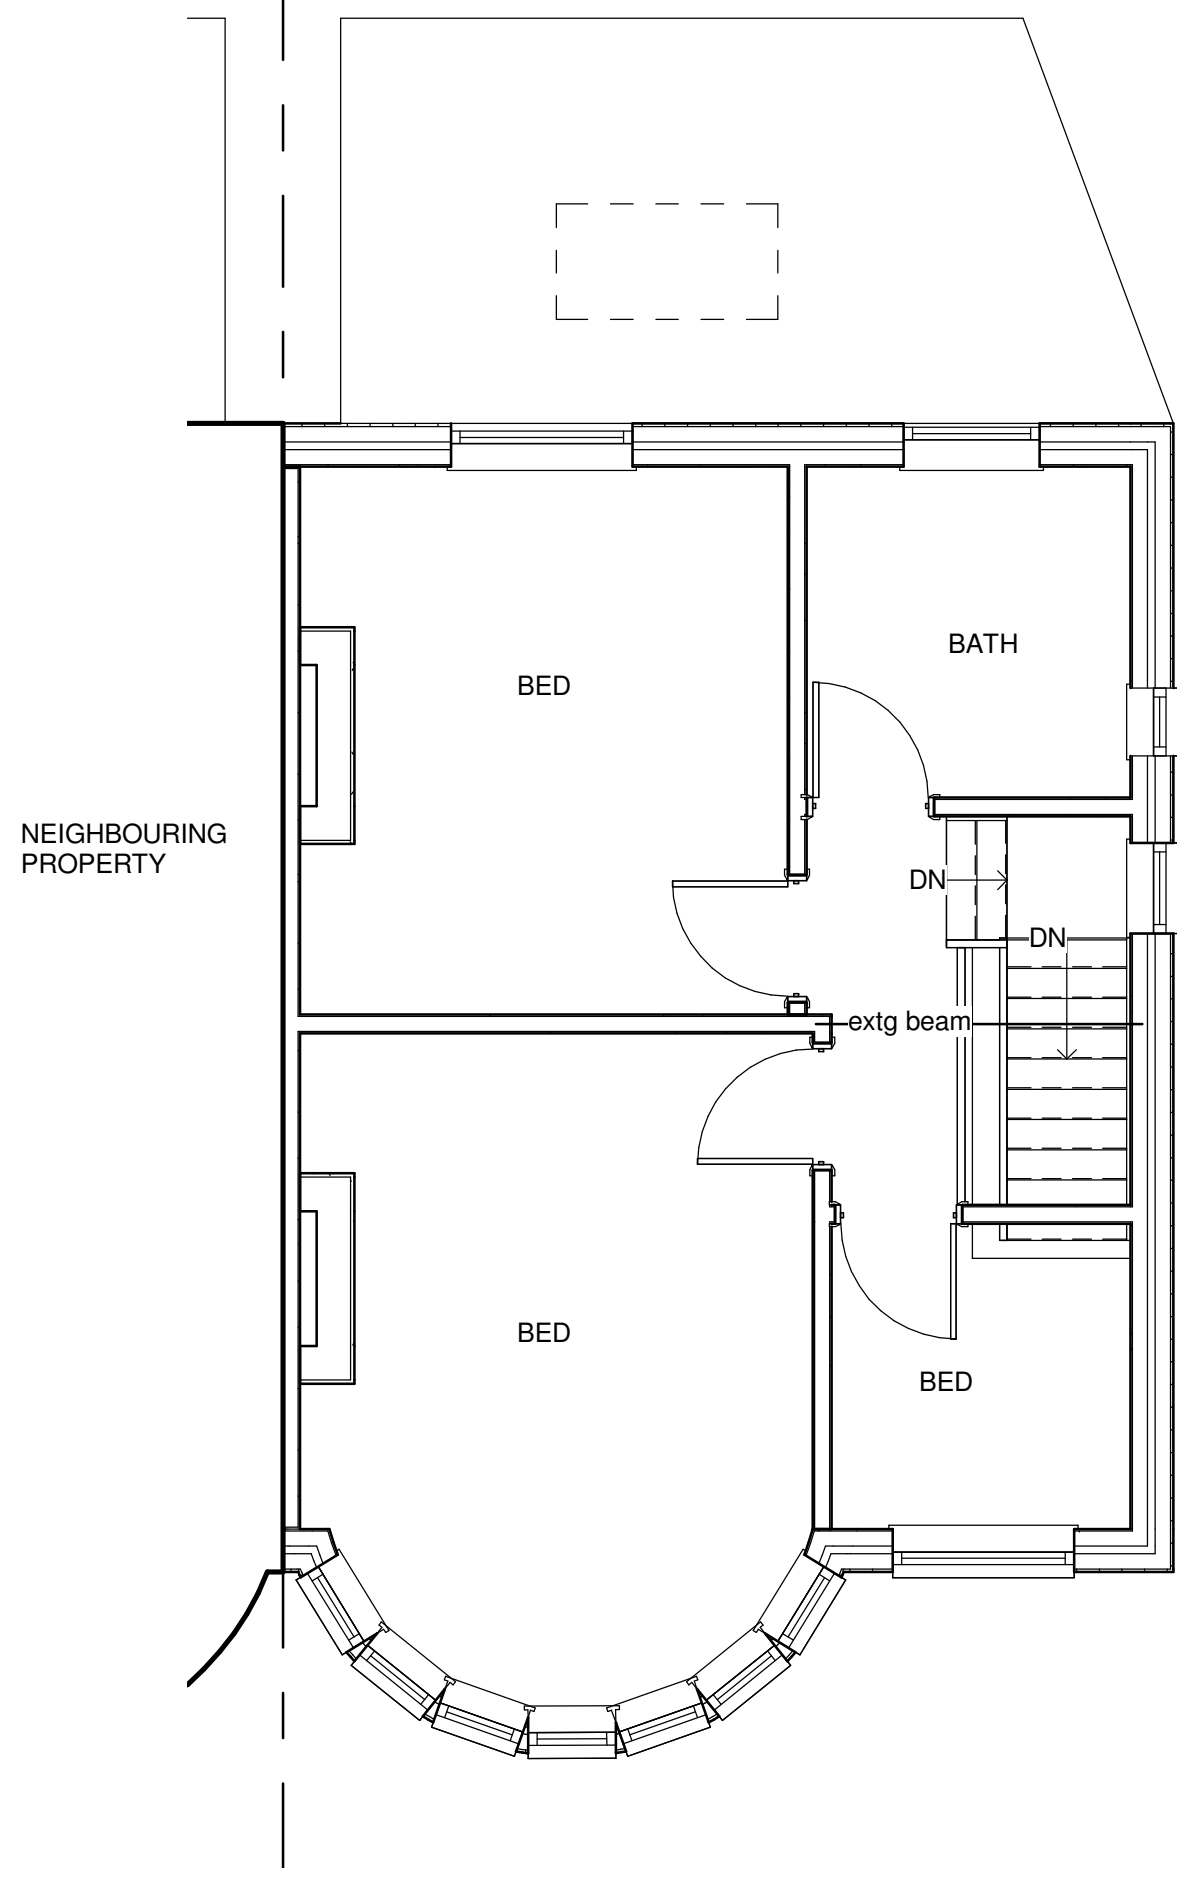


3 1st Floor Existing
1 : 50

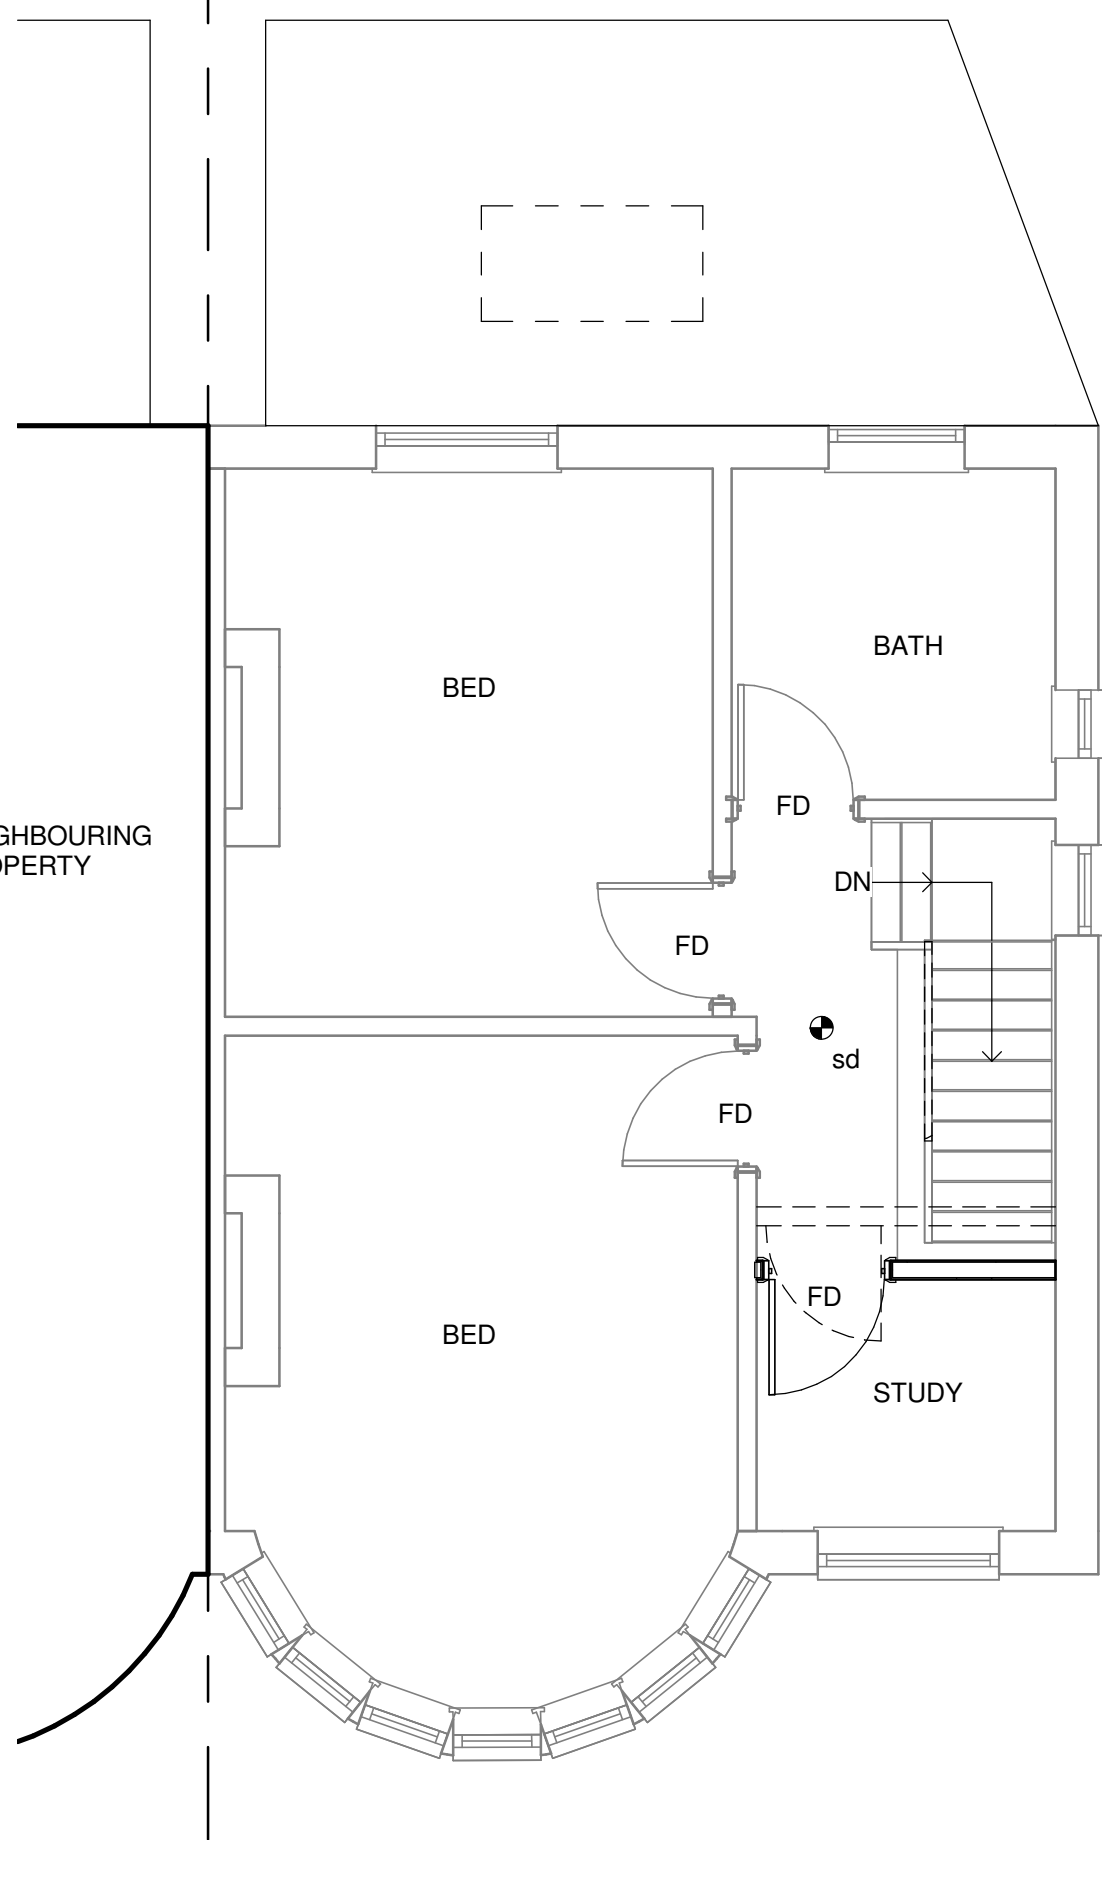

4 1st Floor Proposed
1 : 50

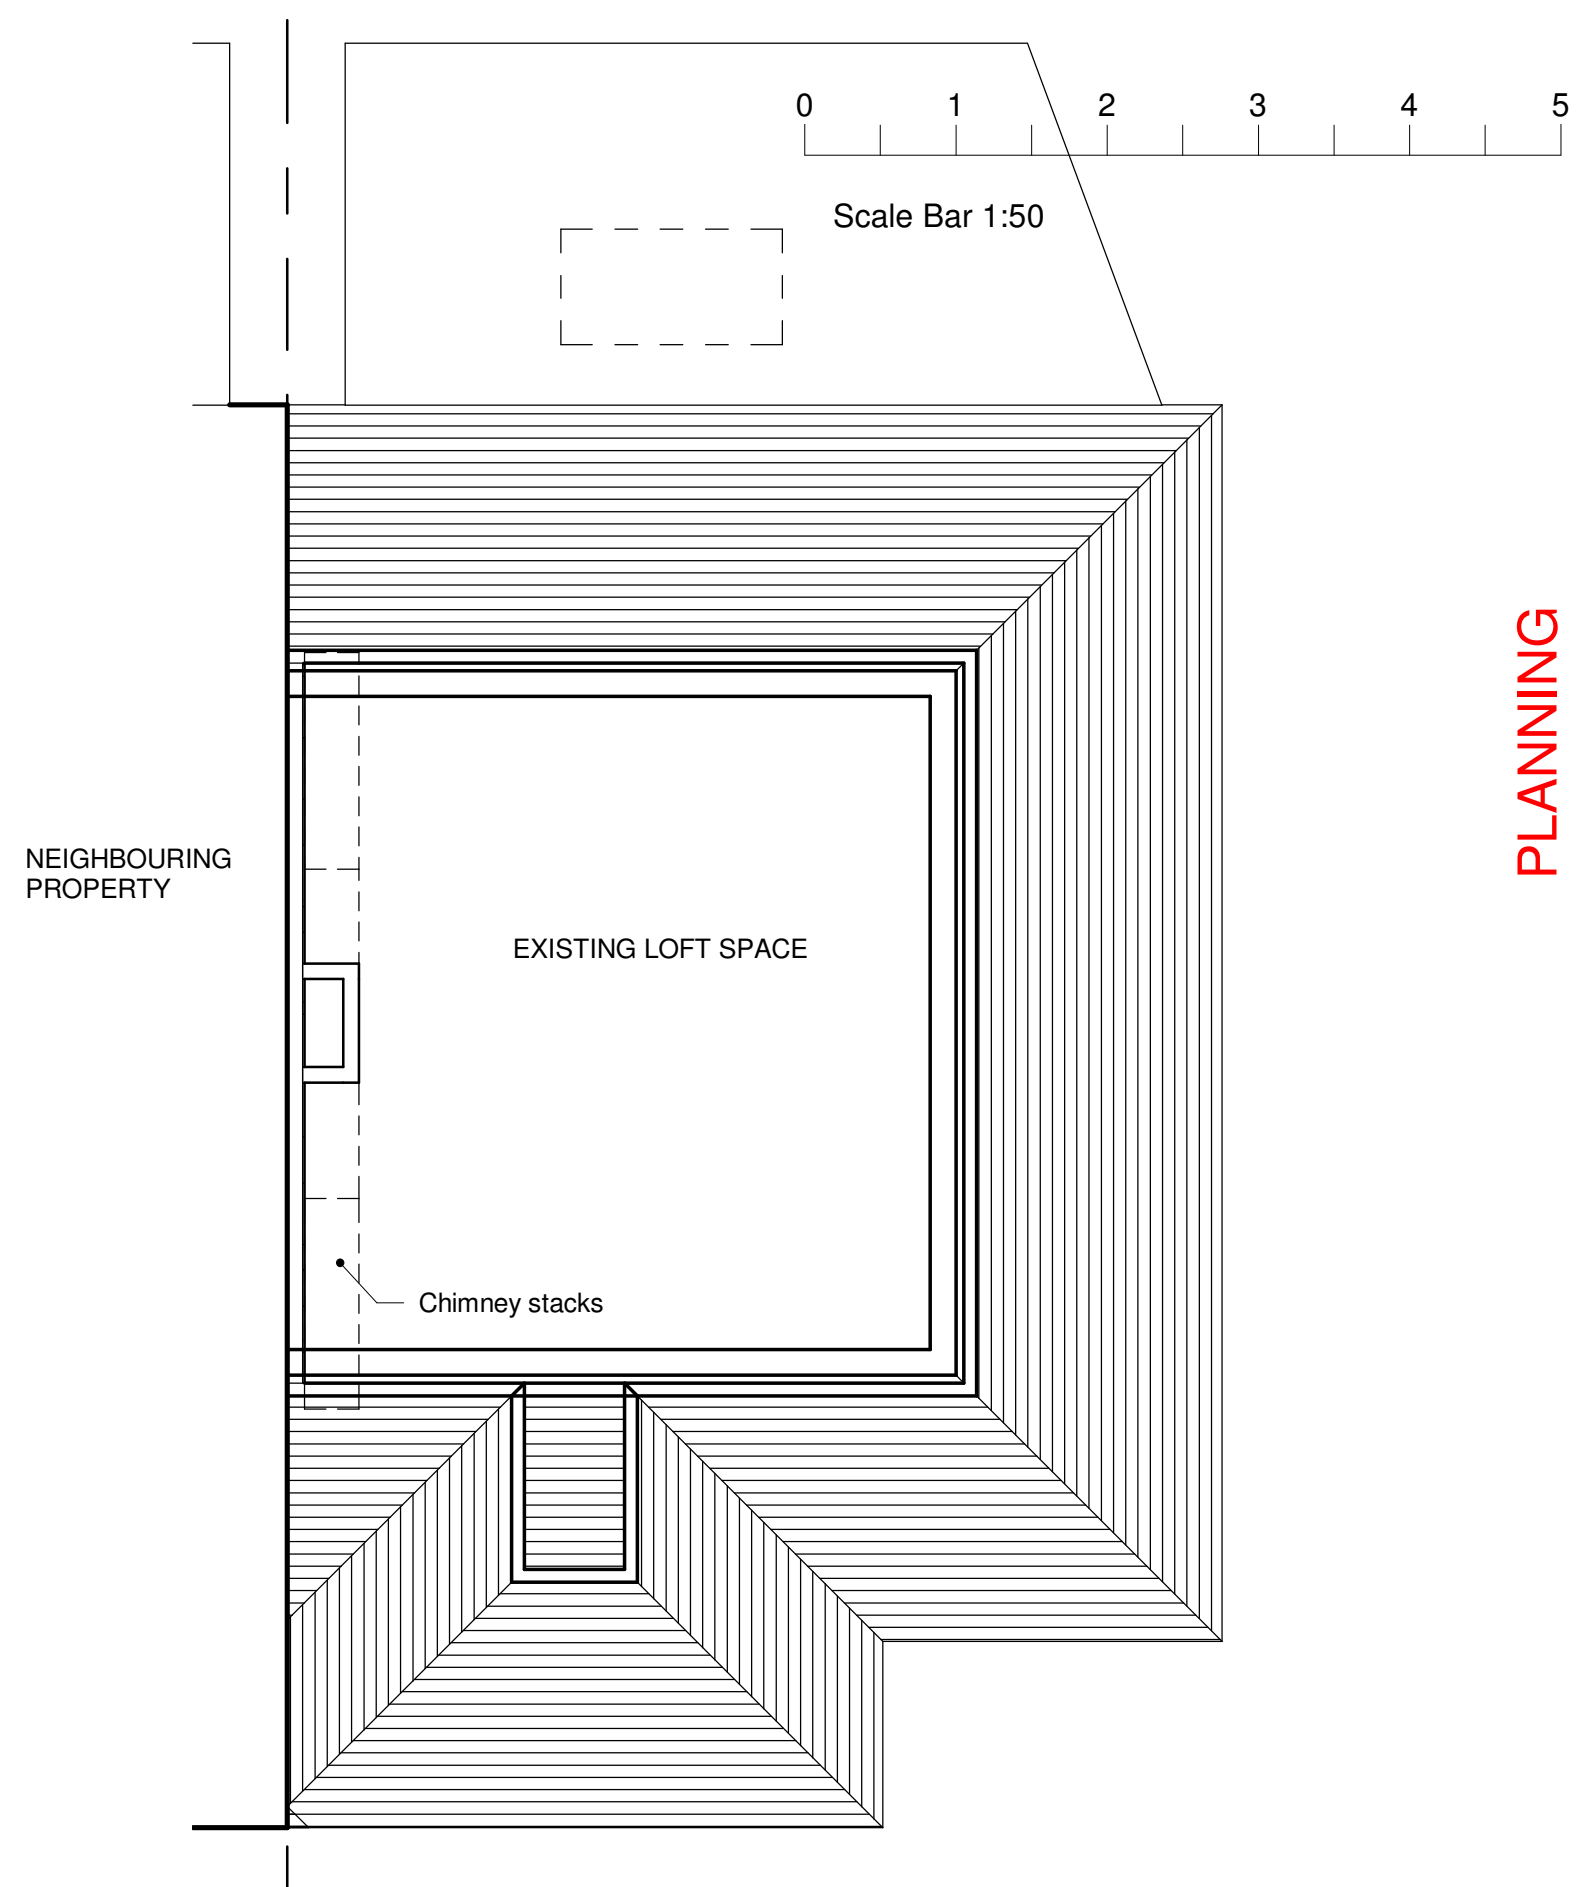

5 2nd Floor Existing
1 : 50

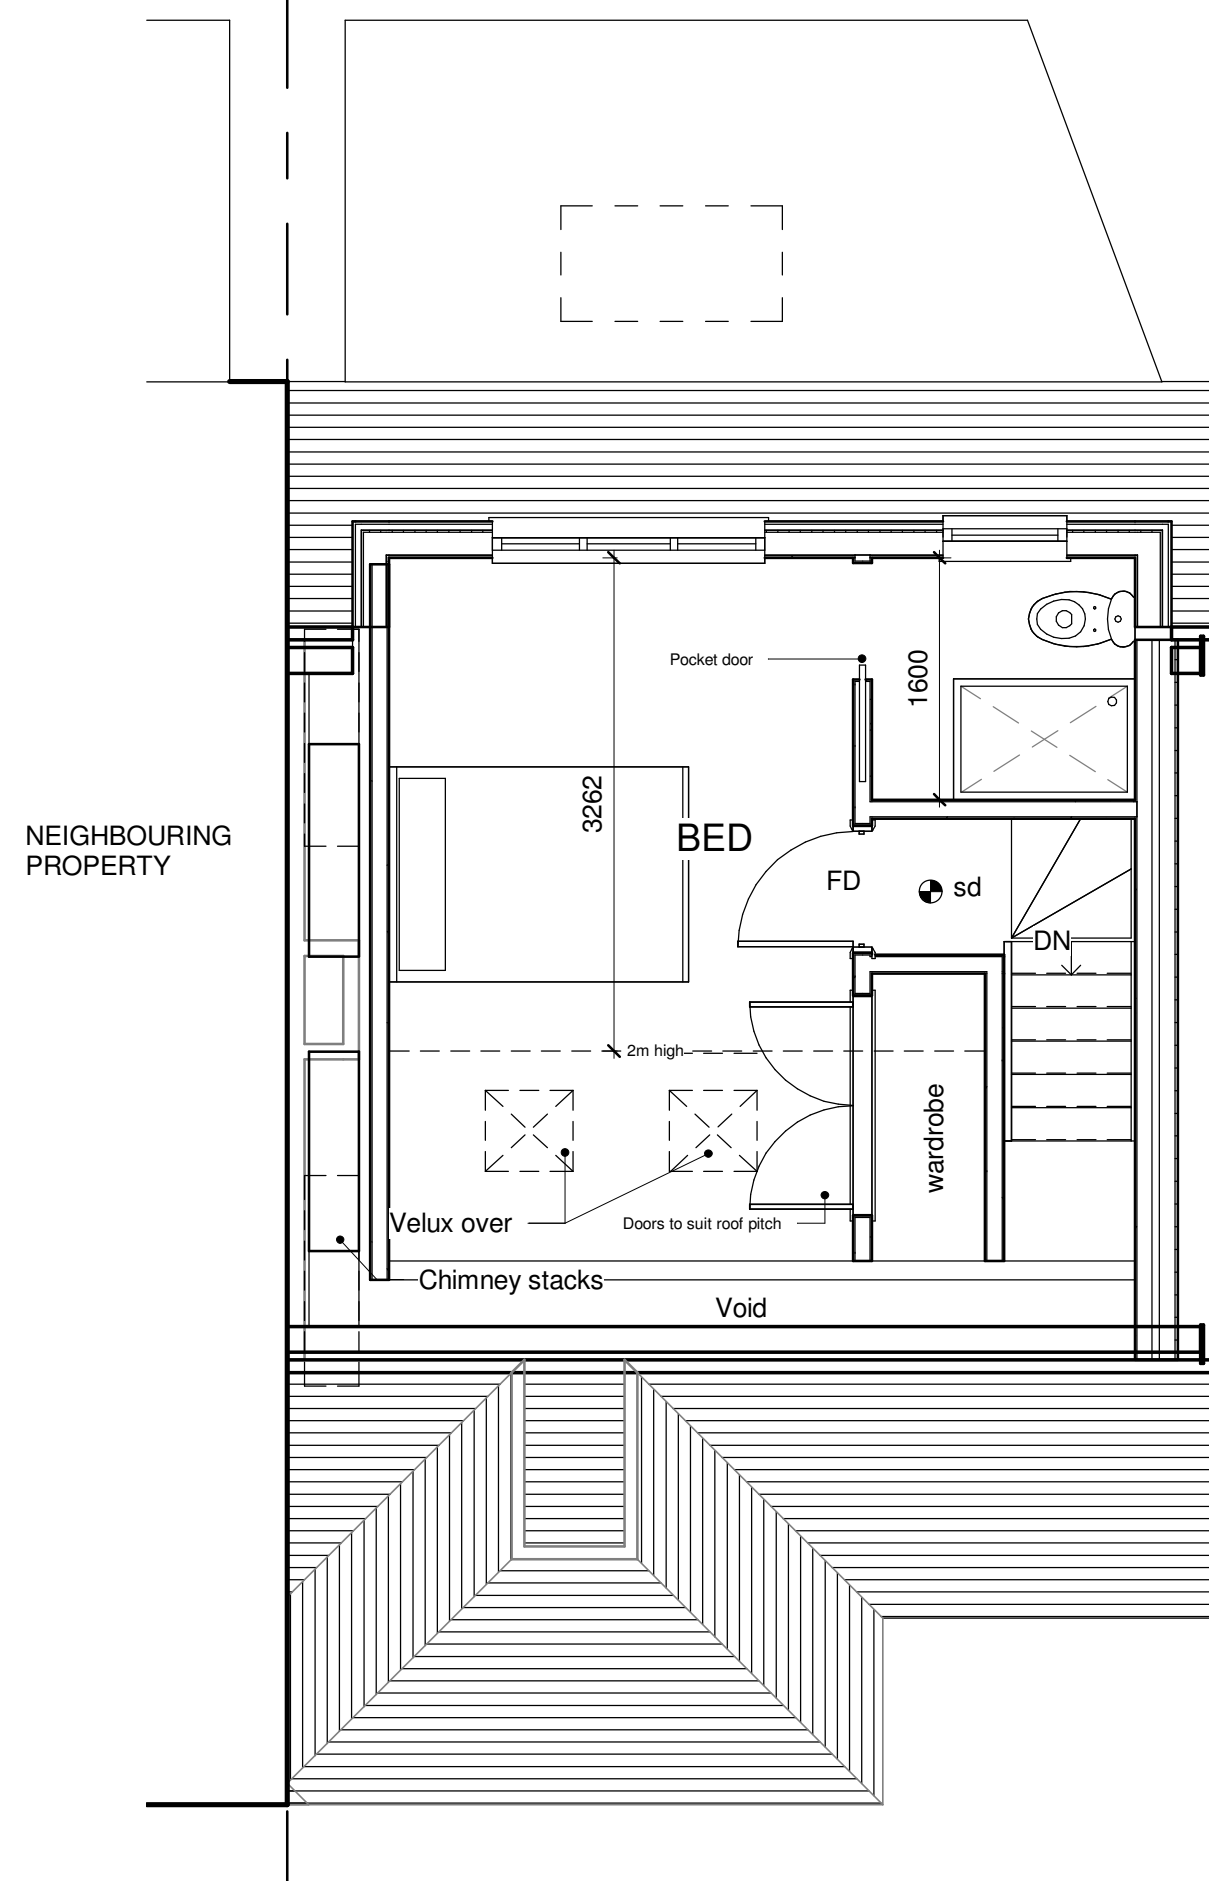

6 2nd Floor Proposed
1 : 50

PLANNING

Do not scale, except for Planning purposes.
Use figured dimensions only.
This drawing is subject to copyright and
must not be reproduced without the
consent of A. Prior of AP architectural.

Revisions:

AP architectural
design and management

Alan Prior MCIAT
Southmead
West Bracklesham Drive
Bracklesham Bay
Chichester
West Sussex
PO20 8PH
01243 672589
www.aparchitectural.co.uk



PROJECT

Extension and
Alterations

TITLE

Floor Plans

CLIENT

Mr and Mrs Voller, 60
Central Avenue,
Bognor Regis, West
Sussex, PO21 5HW

DRAWN BY AP	CHECKED BY AP	DATE March 2021
SCALE (@ A1) 1 : 50	PROJECT NUMBER APA/144/Voller	
DRAWING NUMBER 144/02		