


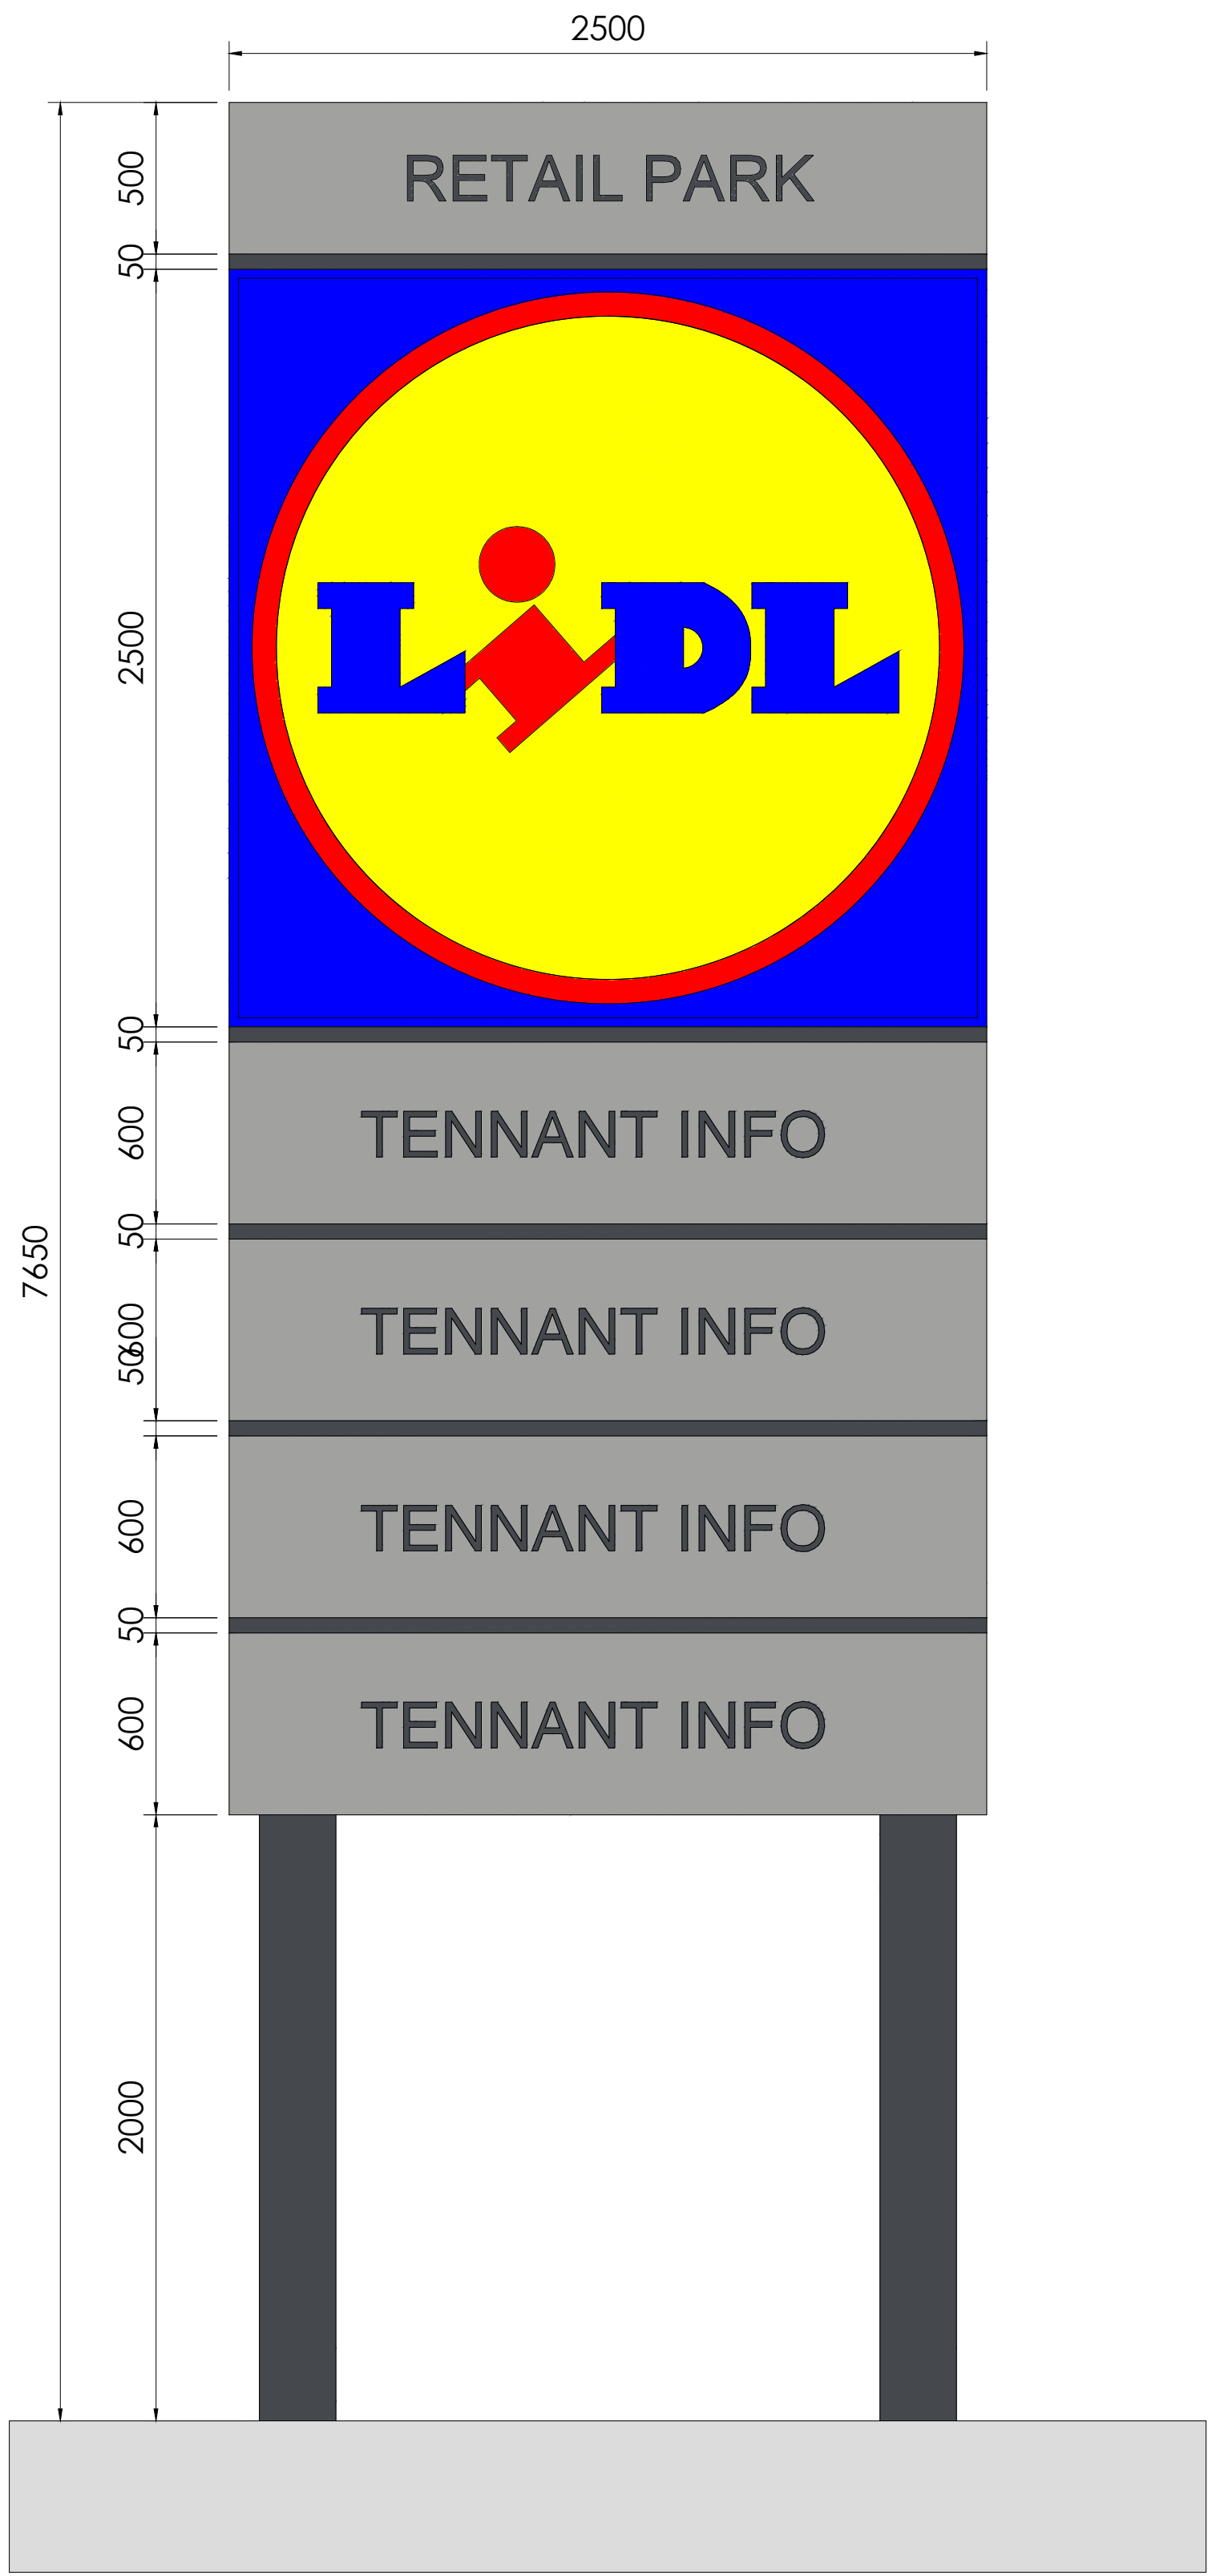


PROPOSED TOTEM POLE FRONT & SIDE ELEVATION
SCALE 1:20

ILLUMINATION WITH SAPS-LED:
FUSE 16A FI 30MA
UNDERGROUND CABLE NYY-J
POWER CONSUMPTION: 458 W
POWER INPUT: 2.25 A, COS PHI > 0.93
LUMINANCE YELLOW UNDIMMED:
APPROX. 580CD/M2
LUMINANCE YELLOW DIMMED:
APPROX. 80 CD/M2 TO 460 CD/M2


LETTERED PANELS ARE SQUARED
MILLED WITH FOILED ACRYL GLASS
DEPOSITED ON 2500 x 600mm
FRONT PANELS

FRONT TOP PANELS 2500 X 600MM
LACQUERED IN RAL 9006 WHITE
ALUMINIUM

BASE LACQUERED IN RAL 7024
GRAPHITE GREY

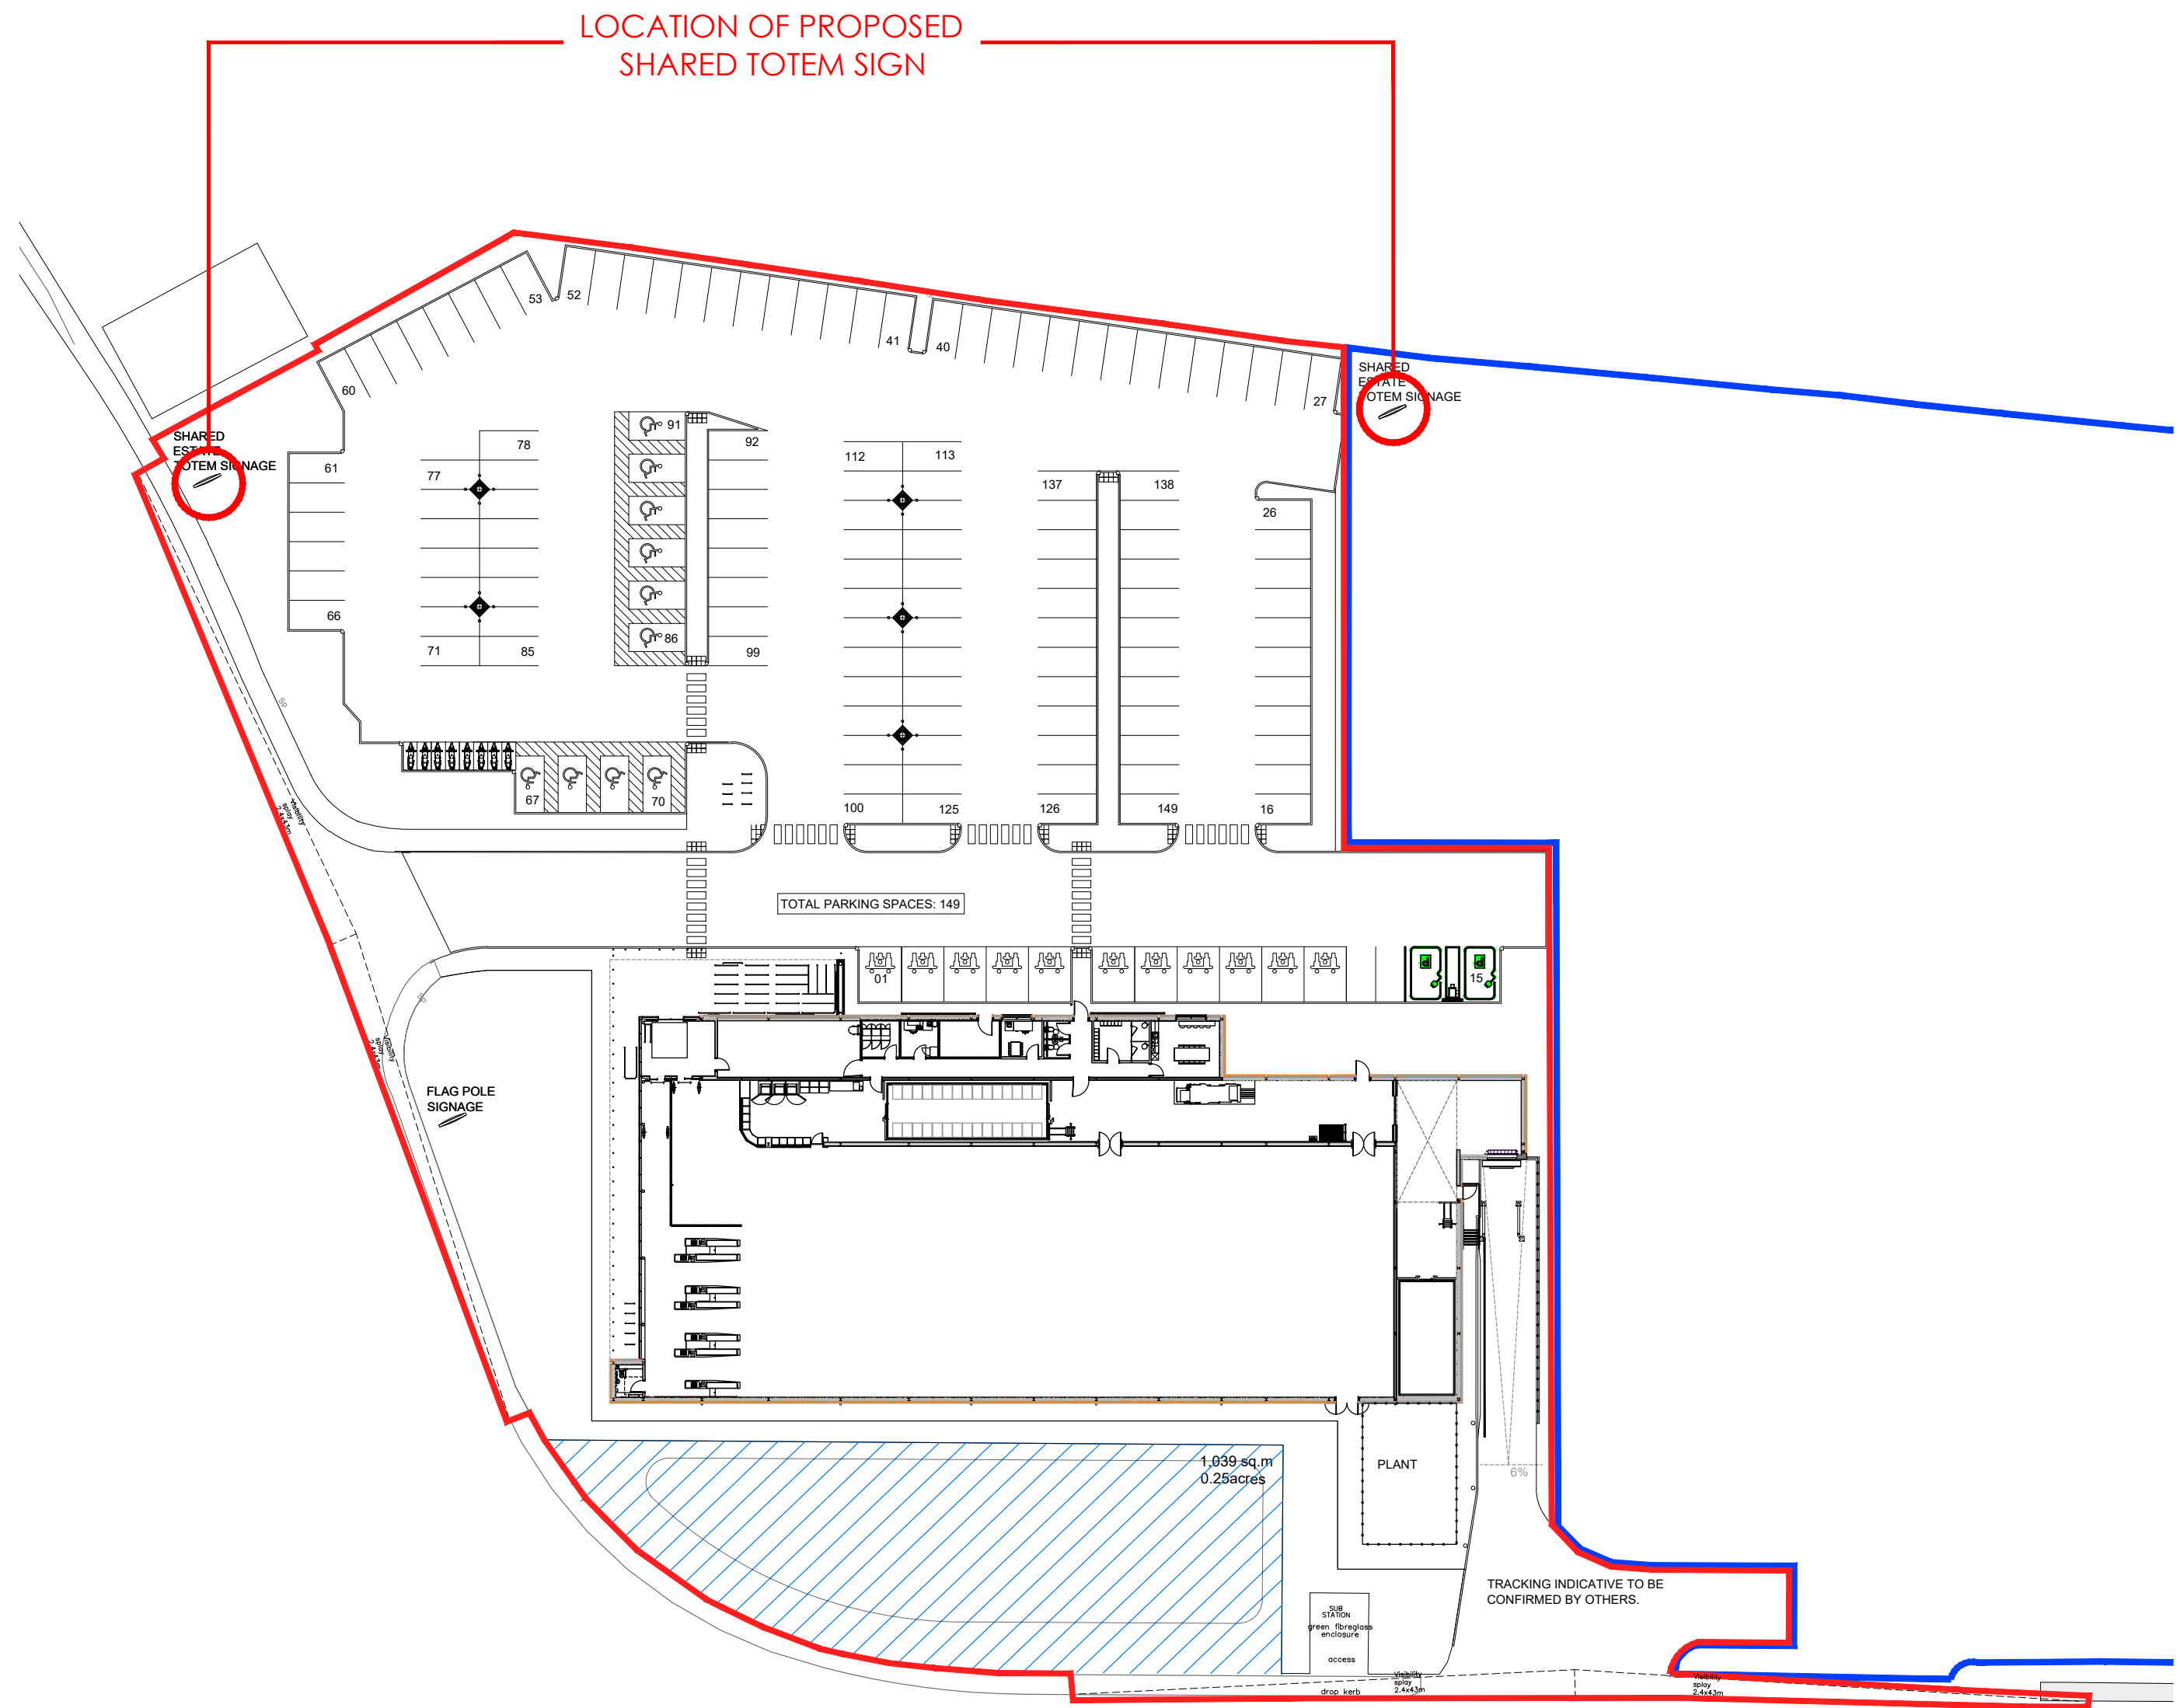

PROPOSED SITE PLAN
SCALE 1:500

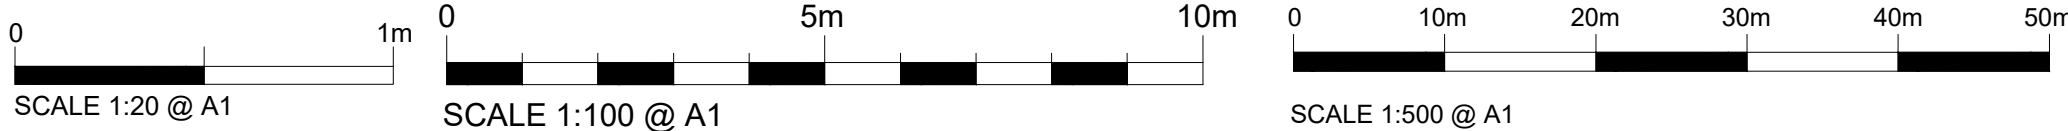

RIBA Chartered Practice

CIAT REGISTERED PRACTICE

RICS


IMPORTANT INFORMATION
Dimensions to be confirmed on site prior to start of works and ODAS to be informed of discrepancies immediately. No dimensions to be scaled from this drawing.
All materials and works are to be carried out in accordance with current British Standards, Euro Codes, Planning Approval, current Building Regulations and Codes of Practice as appropriate.
Party Wall Act - Notices under the Party Wall Act are to be served by the property owner or appointed third party by property owner.
Health and Safety - CDM 2015 Regulations apply to all construction works to be carried out and apply to designers, contractors and the client. As such all parties have duties under these regulations.

PLEASE NOTE:

ALL CORPORATE LIDL LOGO/SIGNAGE WILL
TURN OFF 1 HOUR AFTER STORE CLOSURE.

ALL CAR PARK LIGHTING (SITE SPECIFIC
WHERE REQUIRED) WILL TURN OFF 30
MINUTES FOLLOWING STORE CLOSURE.

Notes

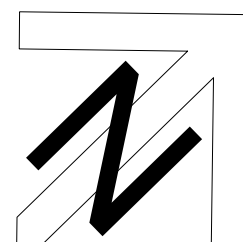

Rev	Date	Description	Revised By	Checked By
Revisions				

Client:
LIDL GREAT BRITAIN LTD.
FOXES PARK, BROWN HILL WAY,
SOUTHAMPTON, SO16 QAW
Project Name:
BOGNOR REGIS
OLDLANDS FARM

Drawing Title:
PROPOSED SHARED ESTATE
TOTEM SIGNAGE

Drawing Status: PLANNING

Project No: 18179
Drawing No: AD 508
Drawn By: EH
Checked By: LMC
Date: JUN 2020
Scale @ A1: AS SHOWN

ONE DESIGN
ARCHITECTURAL SERVICES

One Design Architectural Services Ltd
Unit 1 Merchants Quay,
Phase II, Ashley Lane, Shipley,
West Yorkshire, BD17 7DB
Tel: 01274 591188
www.onedesignarchs.com
mail@onedesignarchs.com
Registered in England & Wales No: 8355643