


This drawing and its contents are the strict copyright of Architectura Design. No reproduction without permission. Do not scale. Written dimensions to be used where given. All dimensions and details to be checked on site. FOR PLANNING PURPOSES ONLY




North East Elevation



South West Elevation

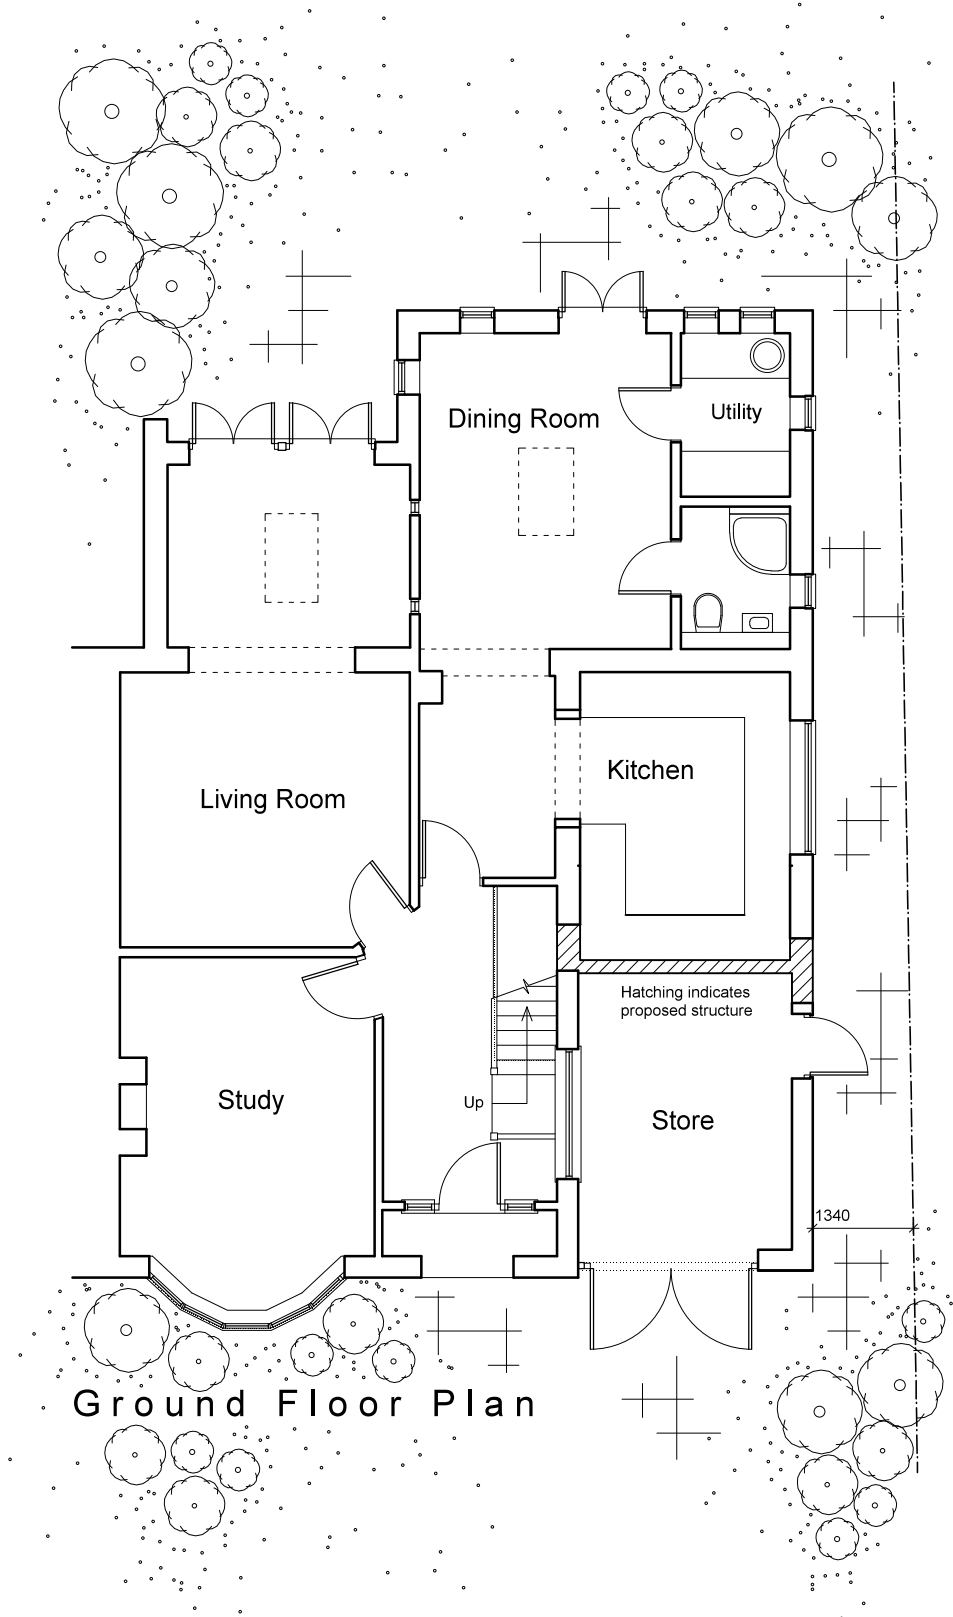

Ground Floor Plan

 

**A**rchitectura  
Architectural Design & Drawing Service  
Design

**P**roposed Extension and Alterations  
at 463 Chichester Road, Bognor Regis  
for Mr. and Mrs. J Davies  
Drawing P02 January 2018 Scale 1:100 @ A3  
Planning Drawing - Ground Floor Plan & Elevations