




Existing Front Elevation

1 : 100

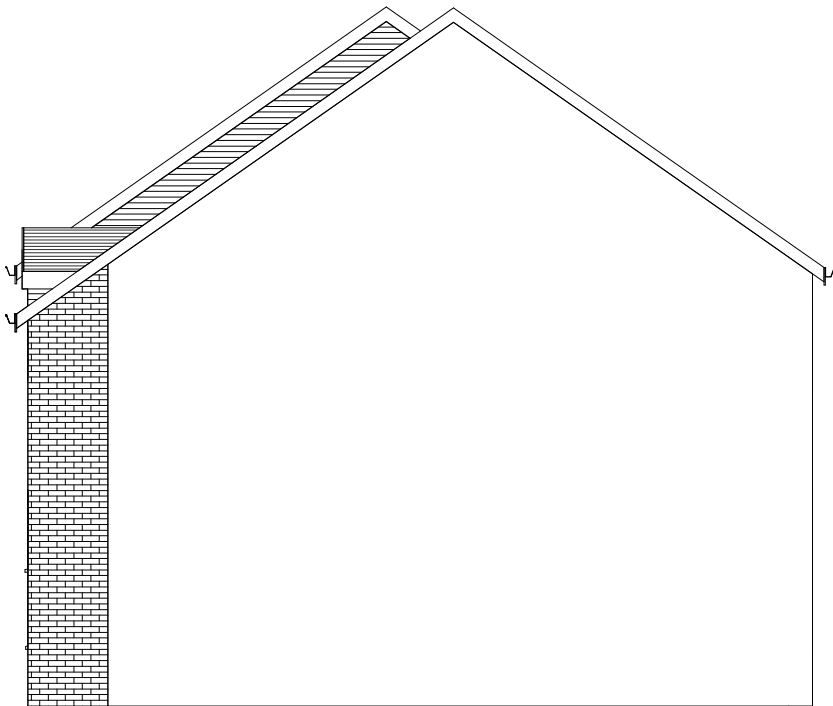


Existing LHS Elevations

1 : 100





Existing Rear Elevation

1 : 100

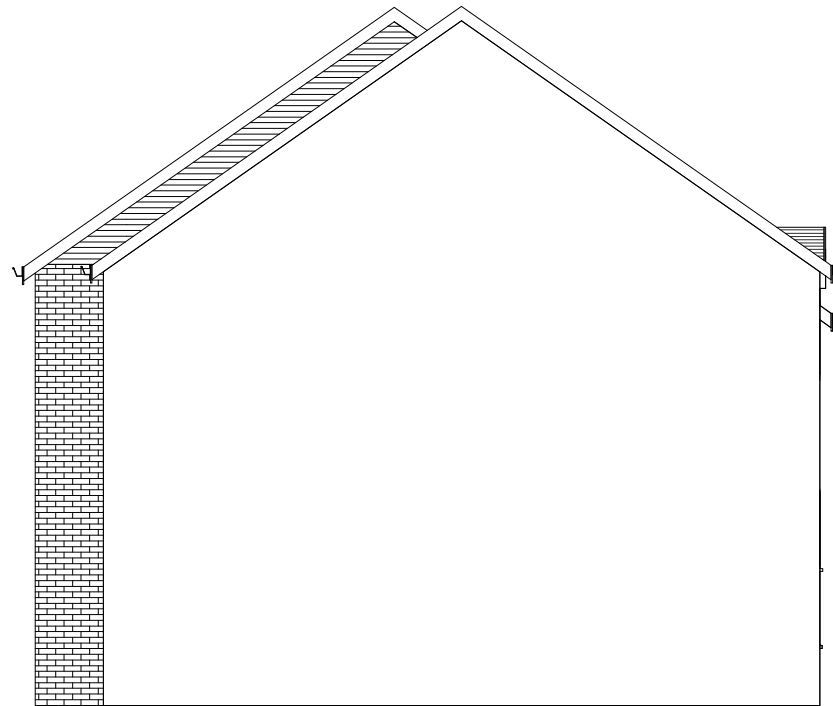

Existing RHS Elevation

1 : 100

  

Tel: 0800 6127 664
www.yourhomeplans.co.uk

No.	Description	Date

Mr M Payne
4 Homing Gardens
Bognor Regis
West Sussex
PO22 9AJ

Existing Elevations


Project number	4HOM-14
Date	29th March 2014
Drawn by	June Grinstead
Checked by	Checker

A101

Scale 1 : 100



Proposed Front Elevation
1 : 100

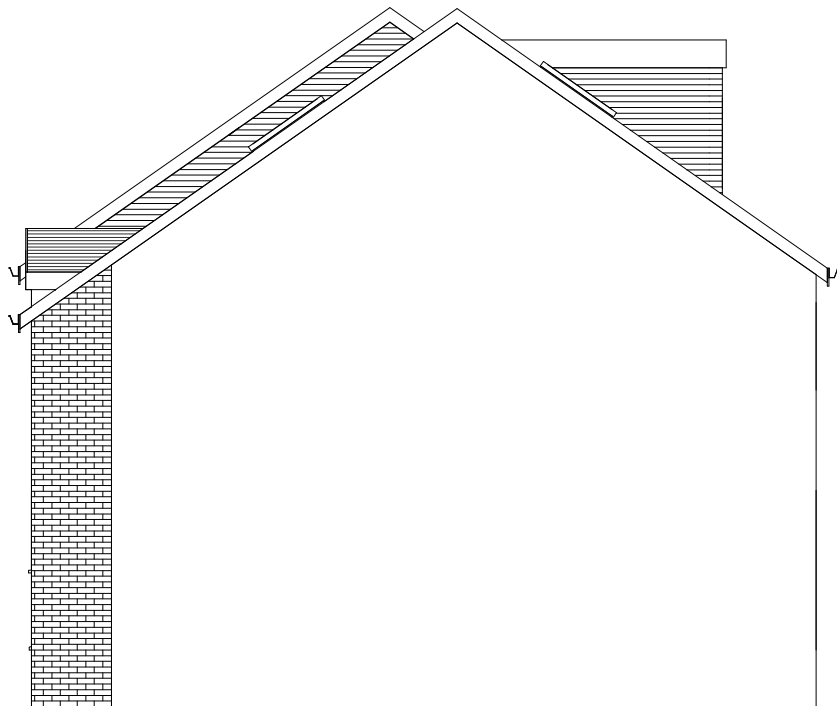


Proposed LHS Elevation
1 : 100



Windows to match
existing
Timber cladding to
dormer walls

Proposed Rear Elevation
1 : 100

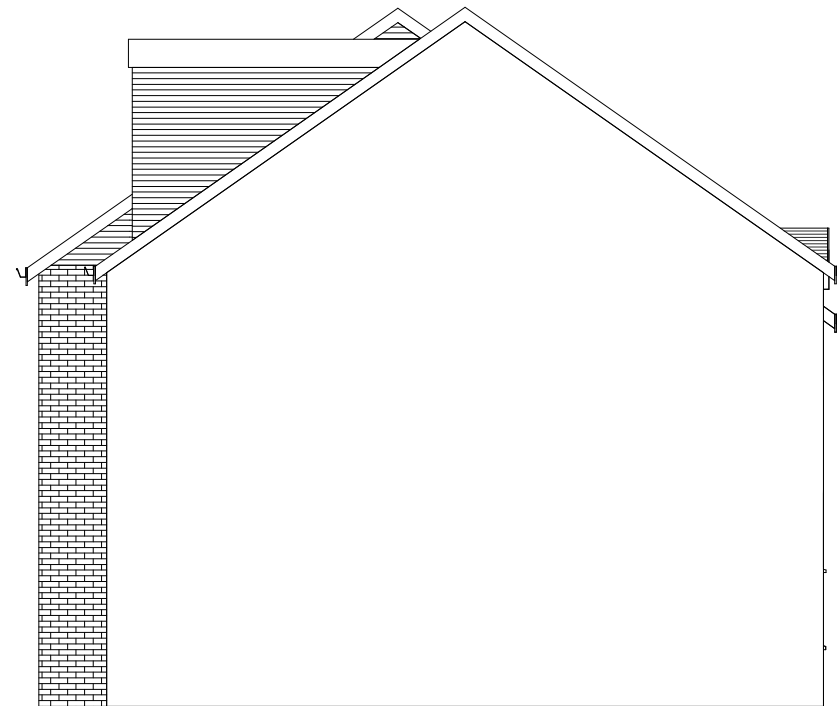


Proposed RHS Elevation
1 : 100




No.	Description	Date


Mr M Payne 4 Homing Gardens Bognor Regis West Sussex PO22 9AJ	Proposed Elevations		
	Project number	4HOM-14	A102
	Date	29th March 2014	
	Drawn by	June Grinstead	
	Checked by	Checker	
		Scale	1 : 100

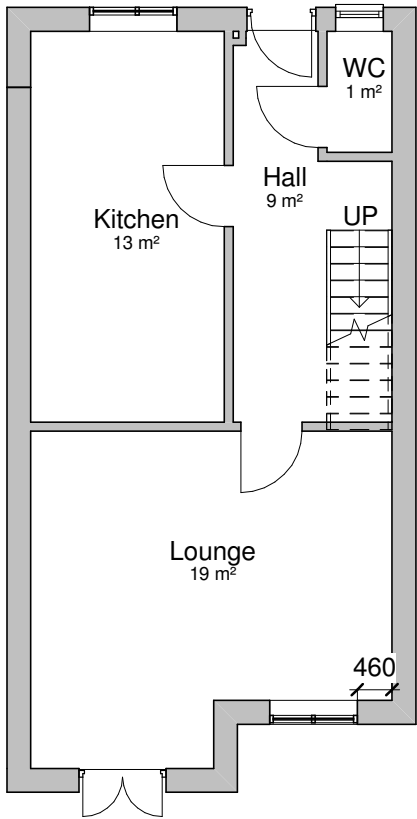



Existing Ground Floor
1 : 100

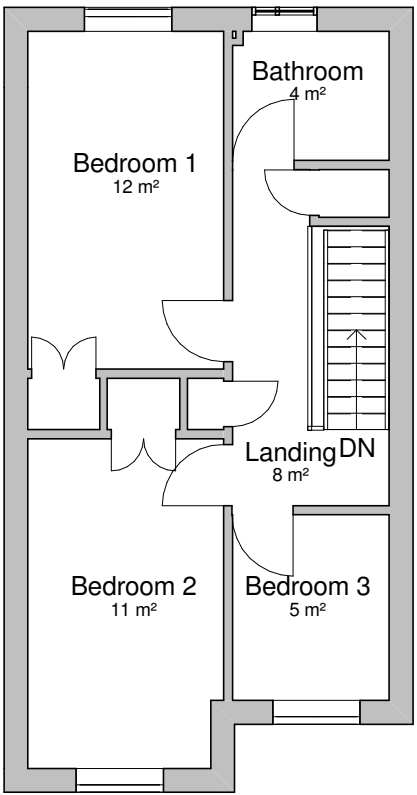

Existing First Floor
1 : 100

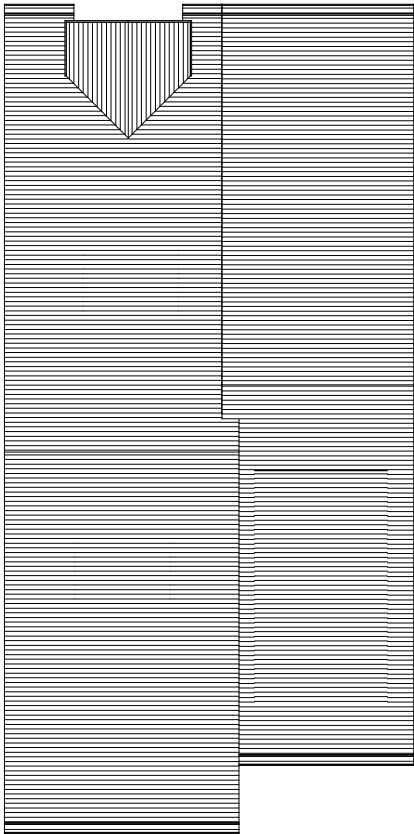

Existing Roof Plan
1 : 100

  

Your Home Plans

Tel: 0800 6127 664
www.yourhomeplans.co.uk

No.	Description	Date


Mr M Payne
4 Homing Gardens
Bognor Regis
West Sussex
PO22 9AJ

Existing Floor Plans



Project number	4HOM-14
Date	29th March 2014
Drawn by	June Grinstead
Checked by	Checker

A103

Scale 1 : 100

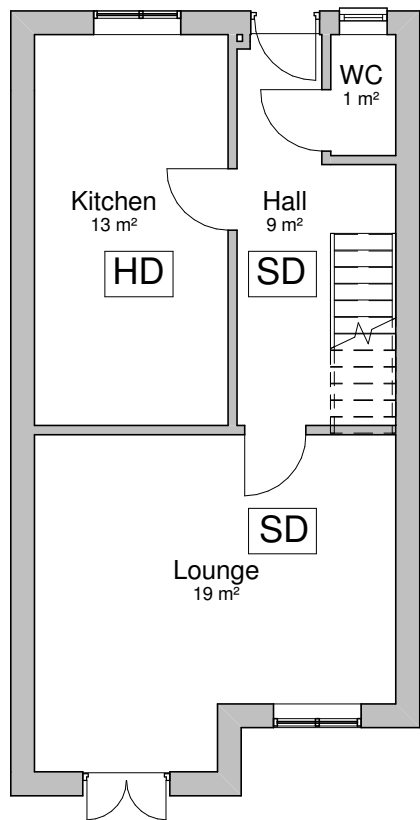



Glass doors must be replaced with FD20 Doors. See Building Regulation Notes

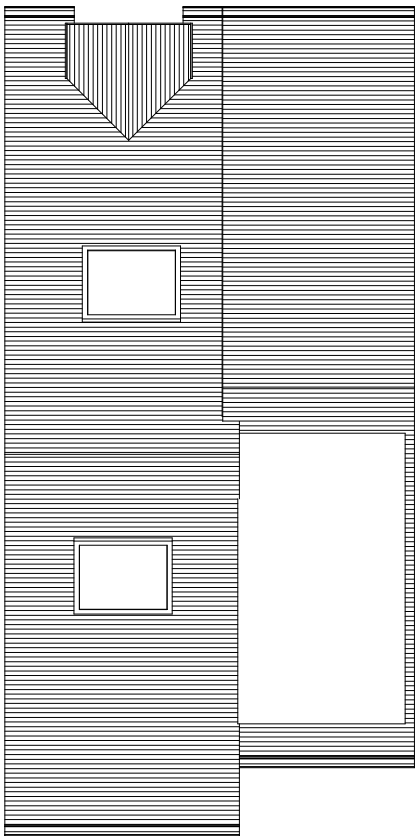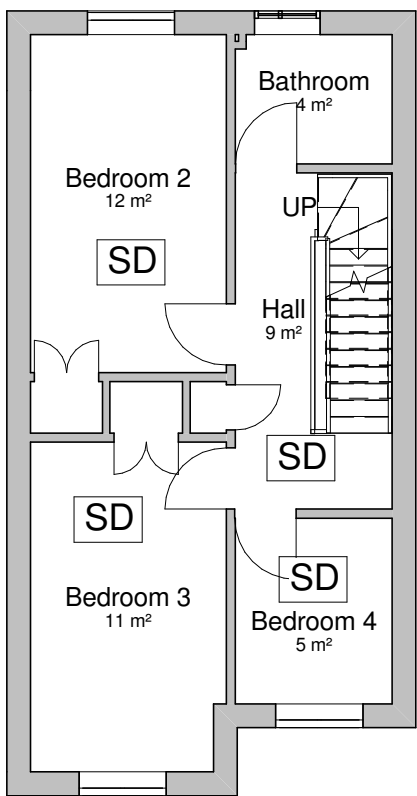

Proposed Ground Floor
1 : 100

Proposed First Floor
1 : 100

Proposed Roof Plan
1 : 100

  

Tel: 0800 6127 664
www.yourhomeplans.co.uk


No.	Description	Date

Mr M Payne
4 Homing Gardens
Bognor Regis
West Sussex
PO22 9AJ


Proposed Floor Plans

Project number	4HOM-14	A104
Date	29th March 2014	
Drawn by	June Grinstead	
Checked by	Checker	Scale
		1 : 100

All dimensions should be checked on site by contractor. Allow for 10% margin or error due to variations along existing building elements

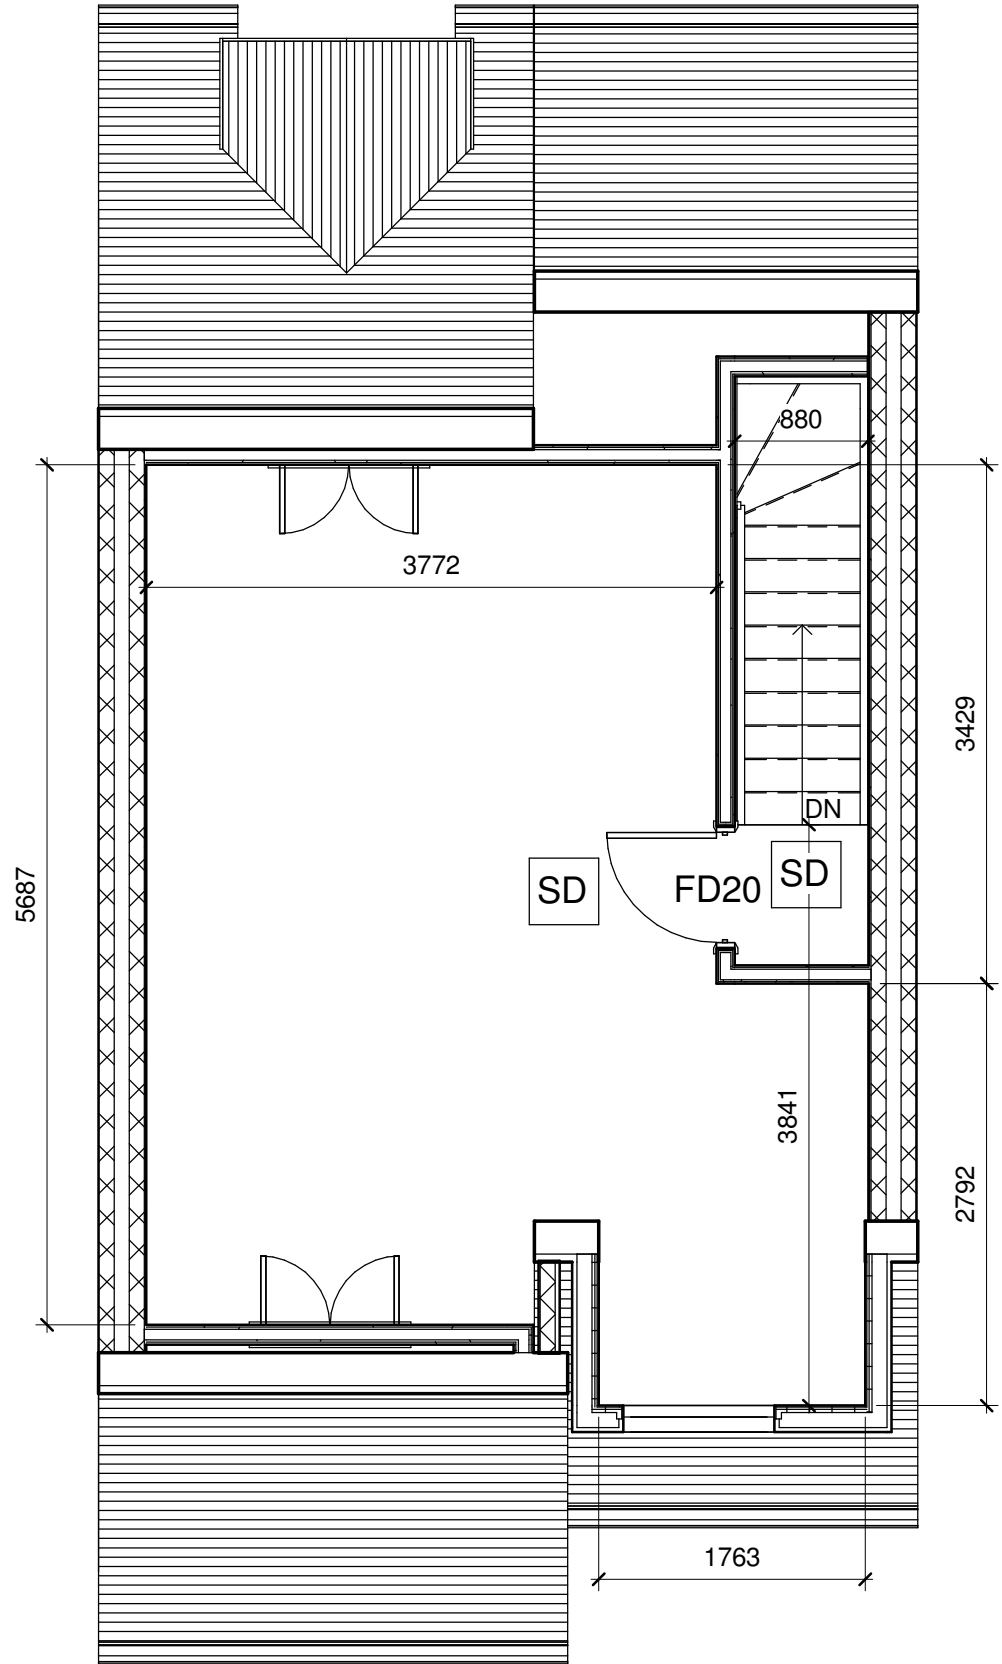

Proposed Second Floor
1 : 50

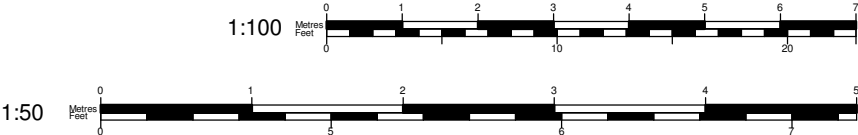




Your Home Plans



Tel: 0800 6127 664
www.yourhomeplans.co.uk

No.	Description	Date

Mr M Payne 4 Homing Gardens Bognor Regis West Sussex PO22 9AJ			Proposed Second Floor	
Project number		4HOM-14	A105	
Date		29th March 2014		
Drawn by		June Grinstead		
Checked by		Checker	Scale	1 : 50

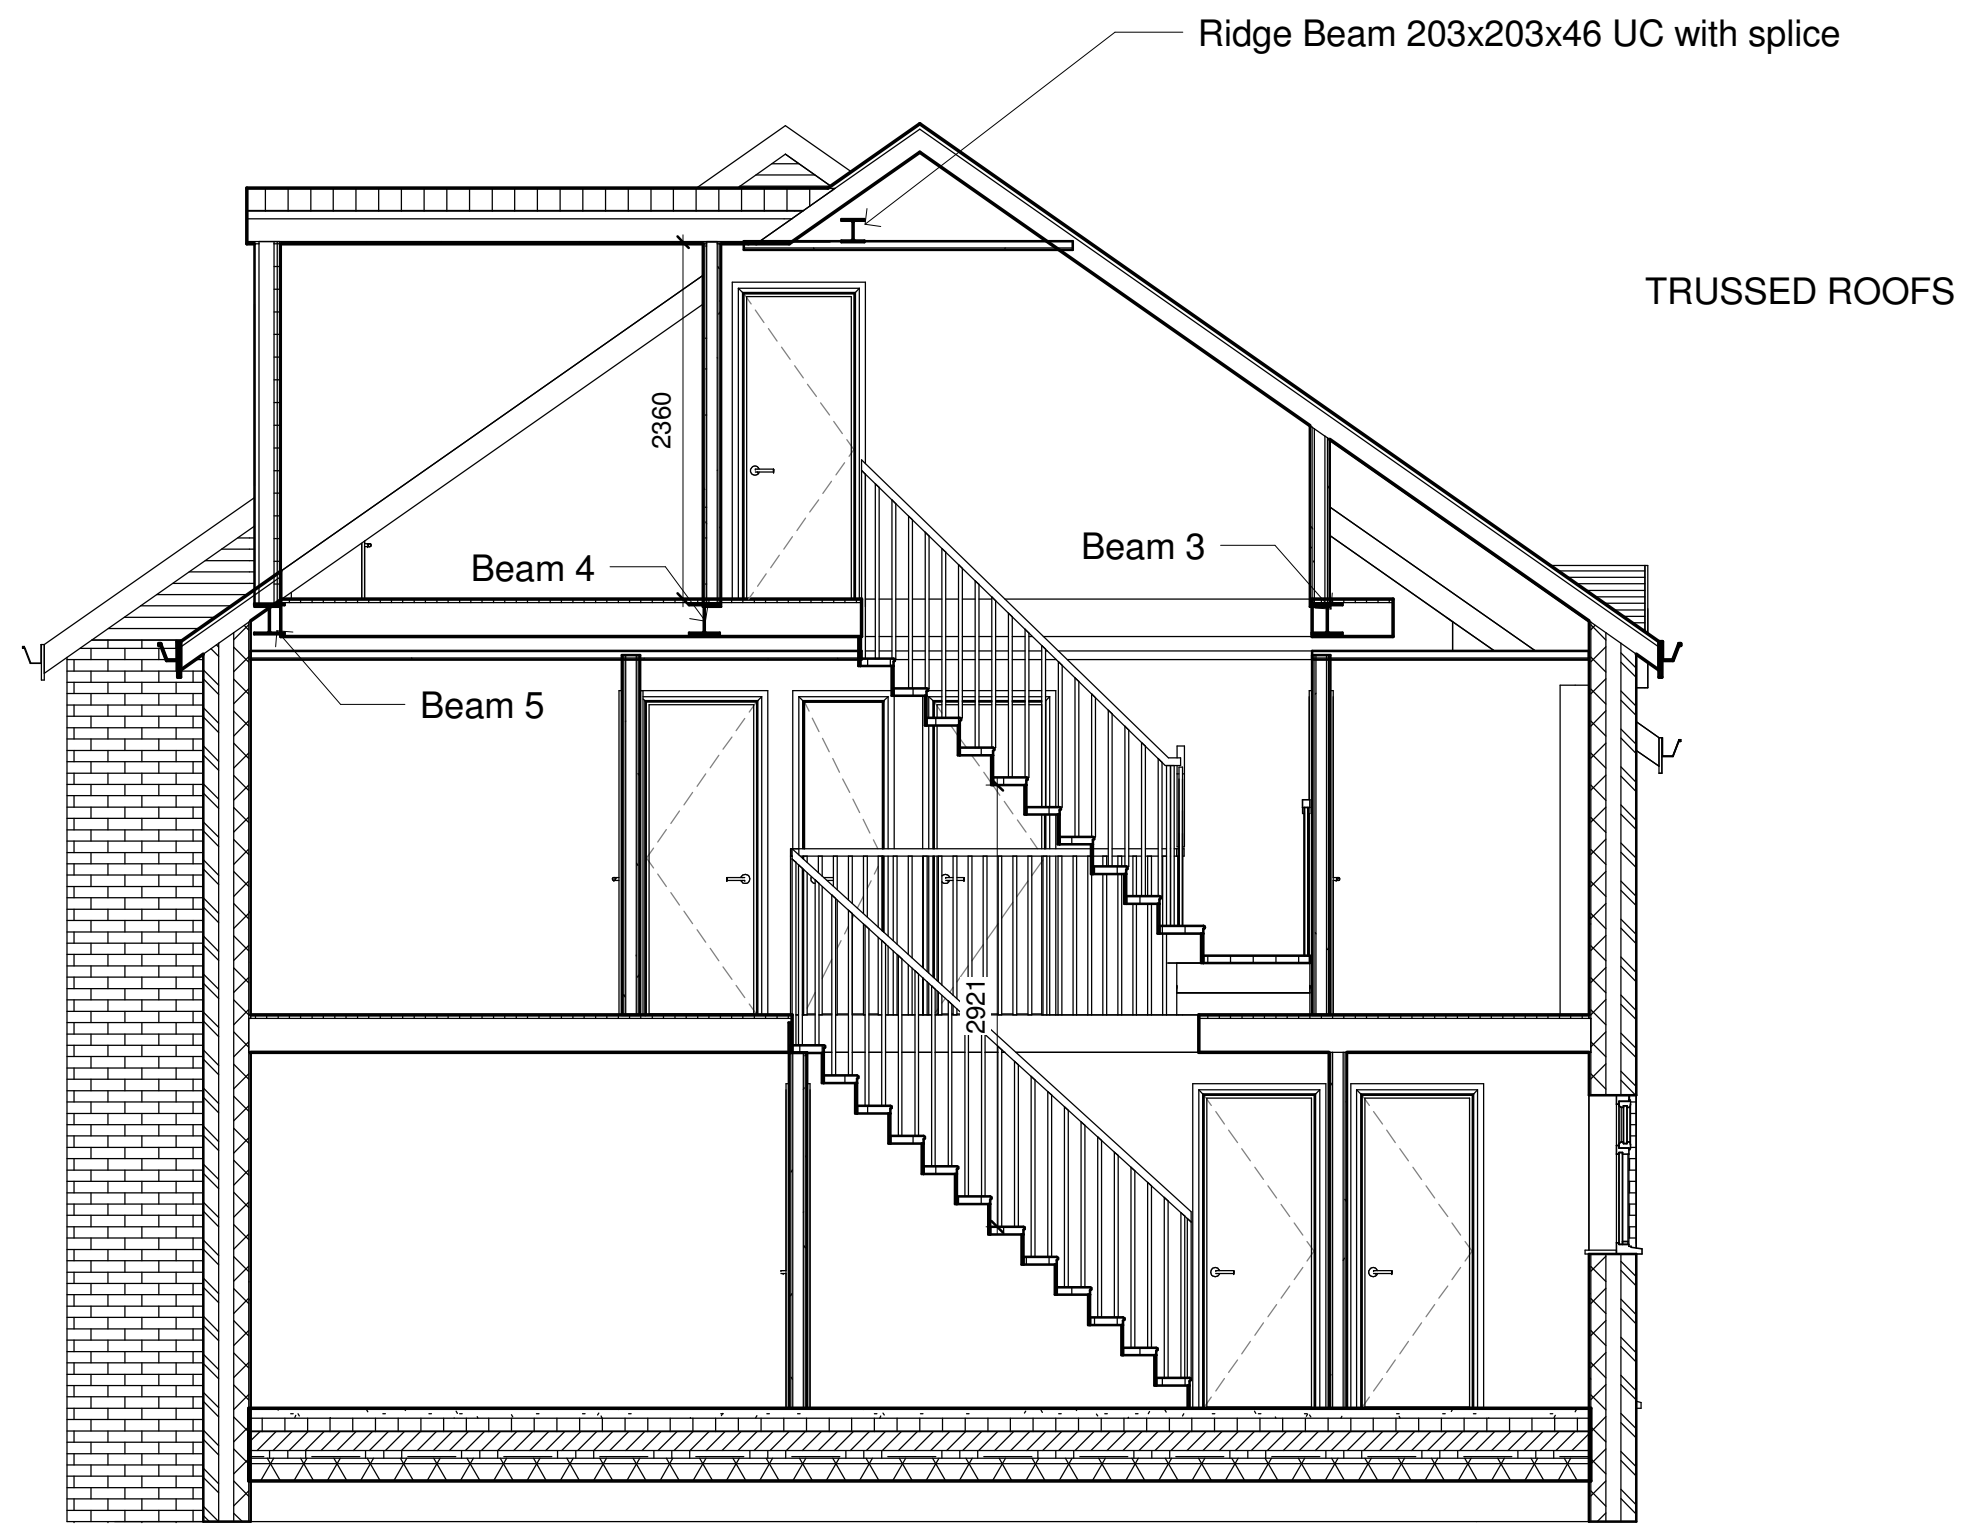

All dimensions should be checked on site by contractor. Allow for 10% margin or error due to variations along existing building elements

  



Your Home Plans

Tel: 0800 6127 664

www.yourhomeplans.co.uk

No.	Description	Date

Mr M Payne			Section	
4 Homing Gardens			Project number	4HOM-14
Bognor Regis			Date	29th March 2014
West Sussex			Drawn by	June Grinstead
PO22 9AJ			Checked by	Checker
			Scale	1 : 50