




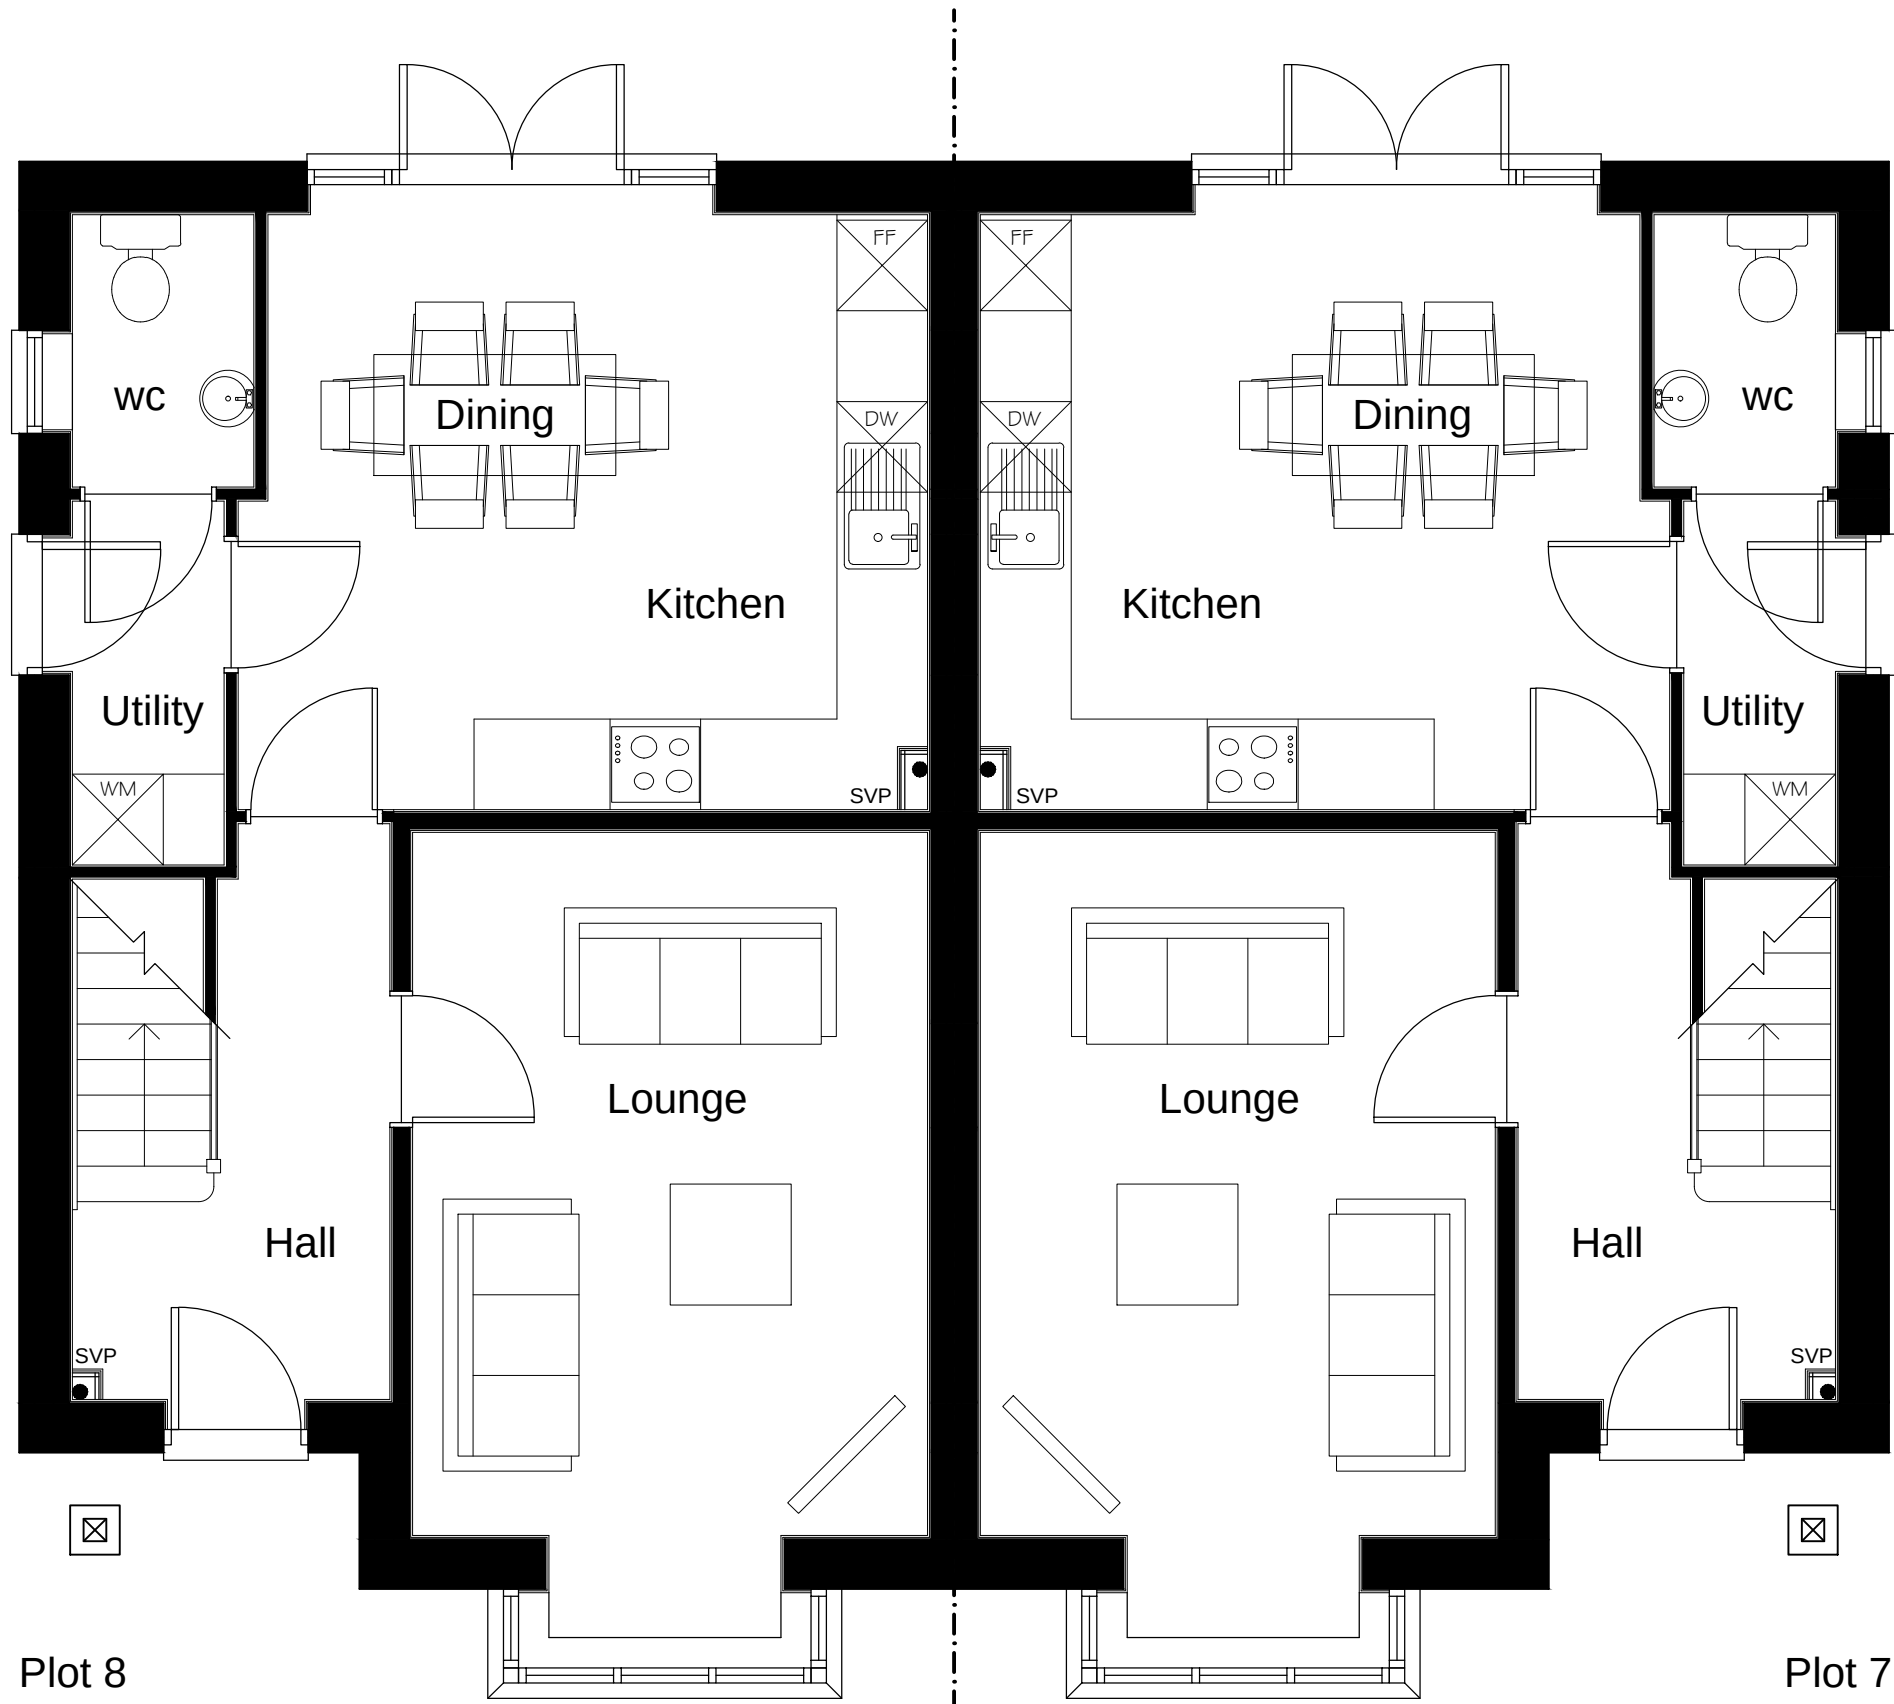

**GROUND FLOOR PLAN**  
**(1:50)**

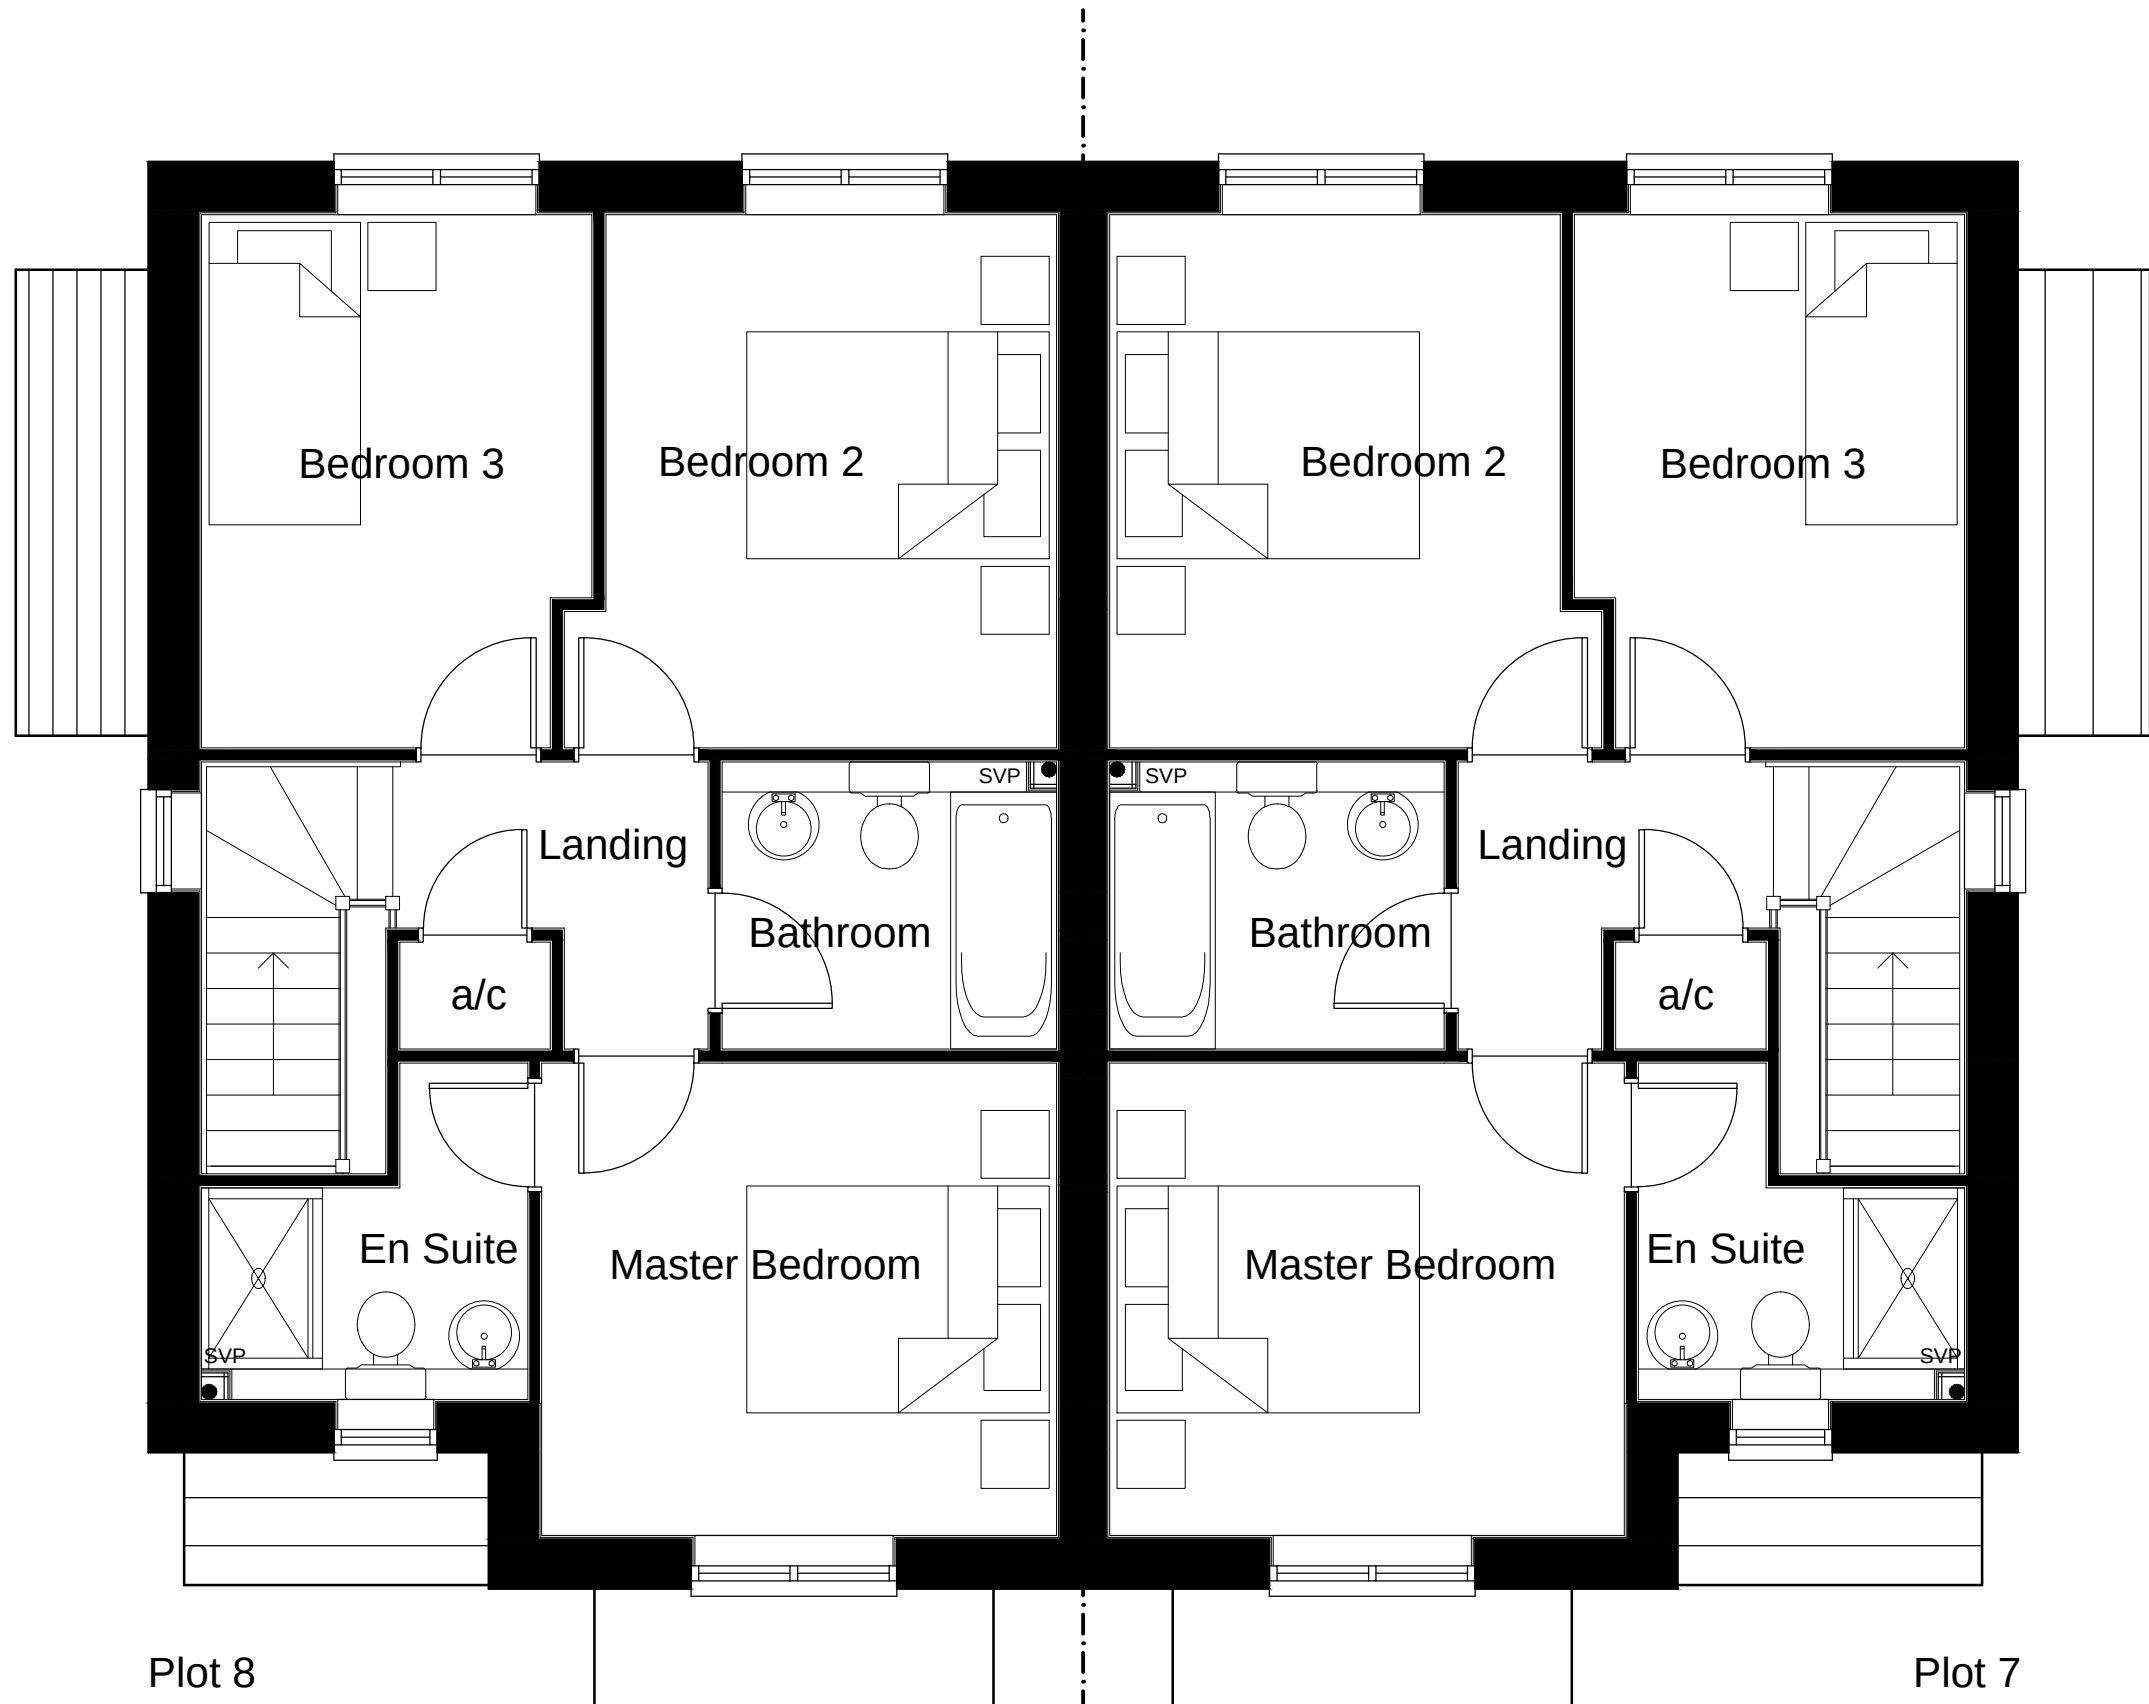

**FIRST FLOOR PLAN**  
**(1:50)**

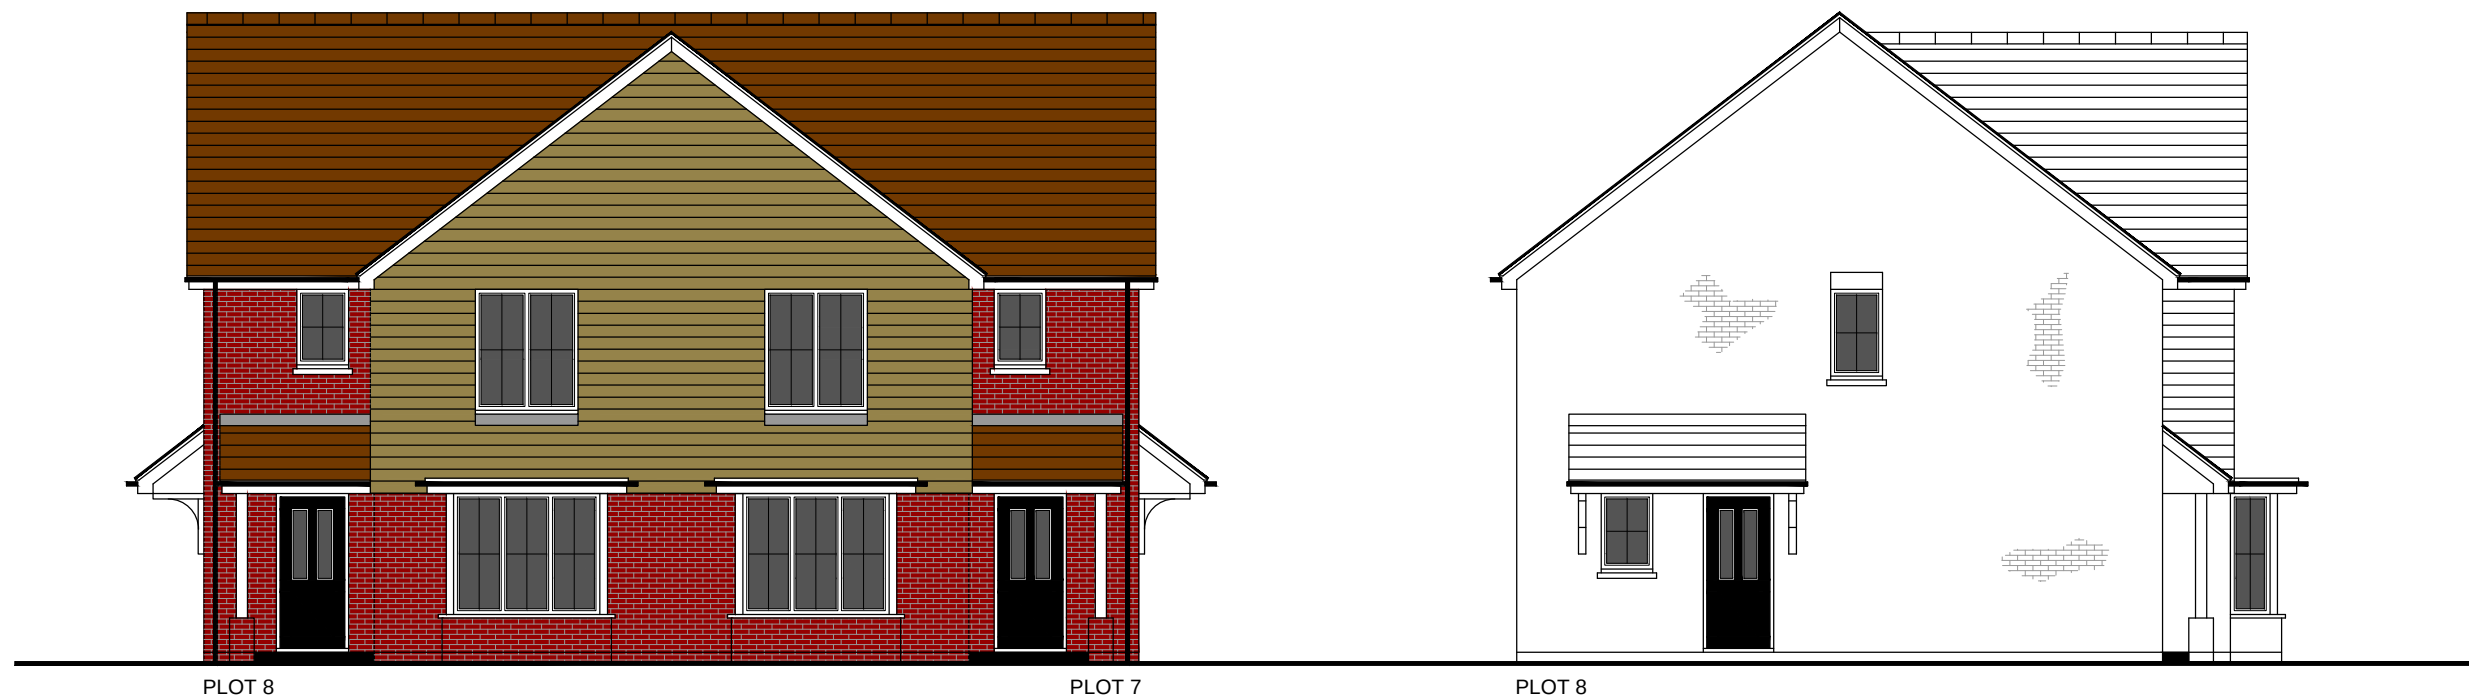


**EAST ELEVATION**  
**(1:100)**

**SOUTH ELEVATION**  
**(1:100)**



**NORTH ELEVATION**  
**(1:100)**

**WEST ELEVATION**  
**(1:100)**

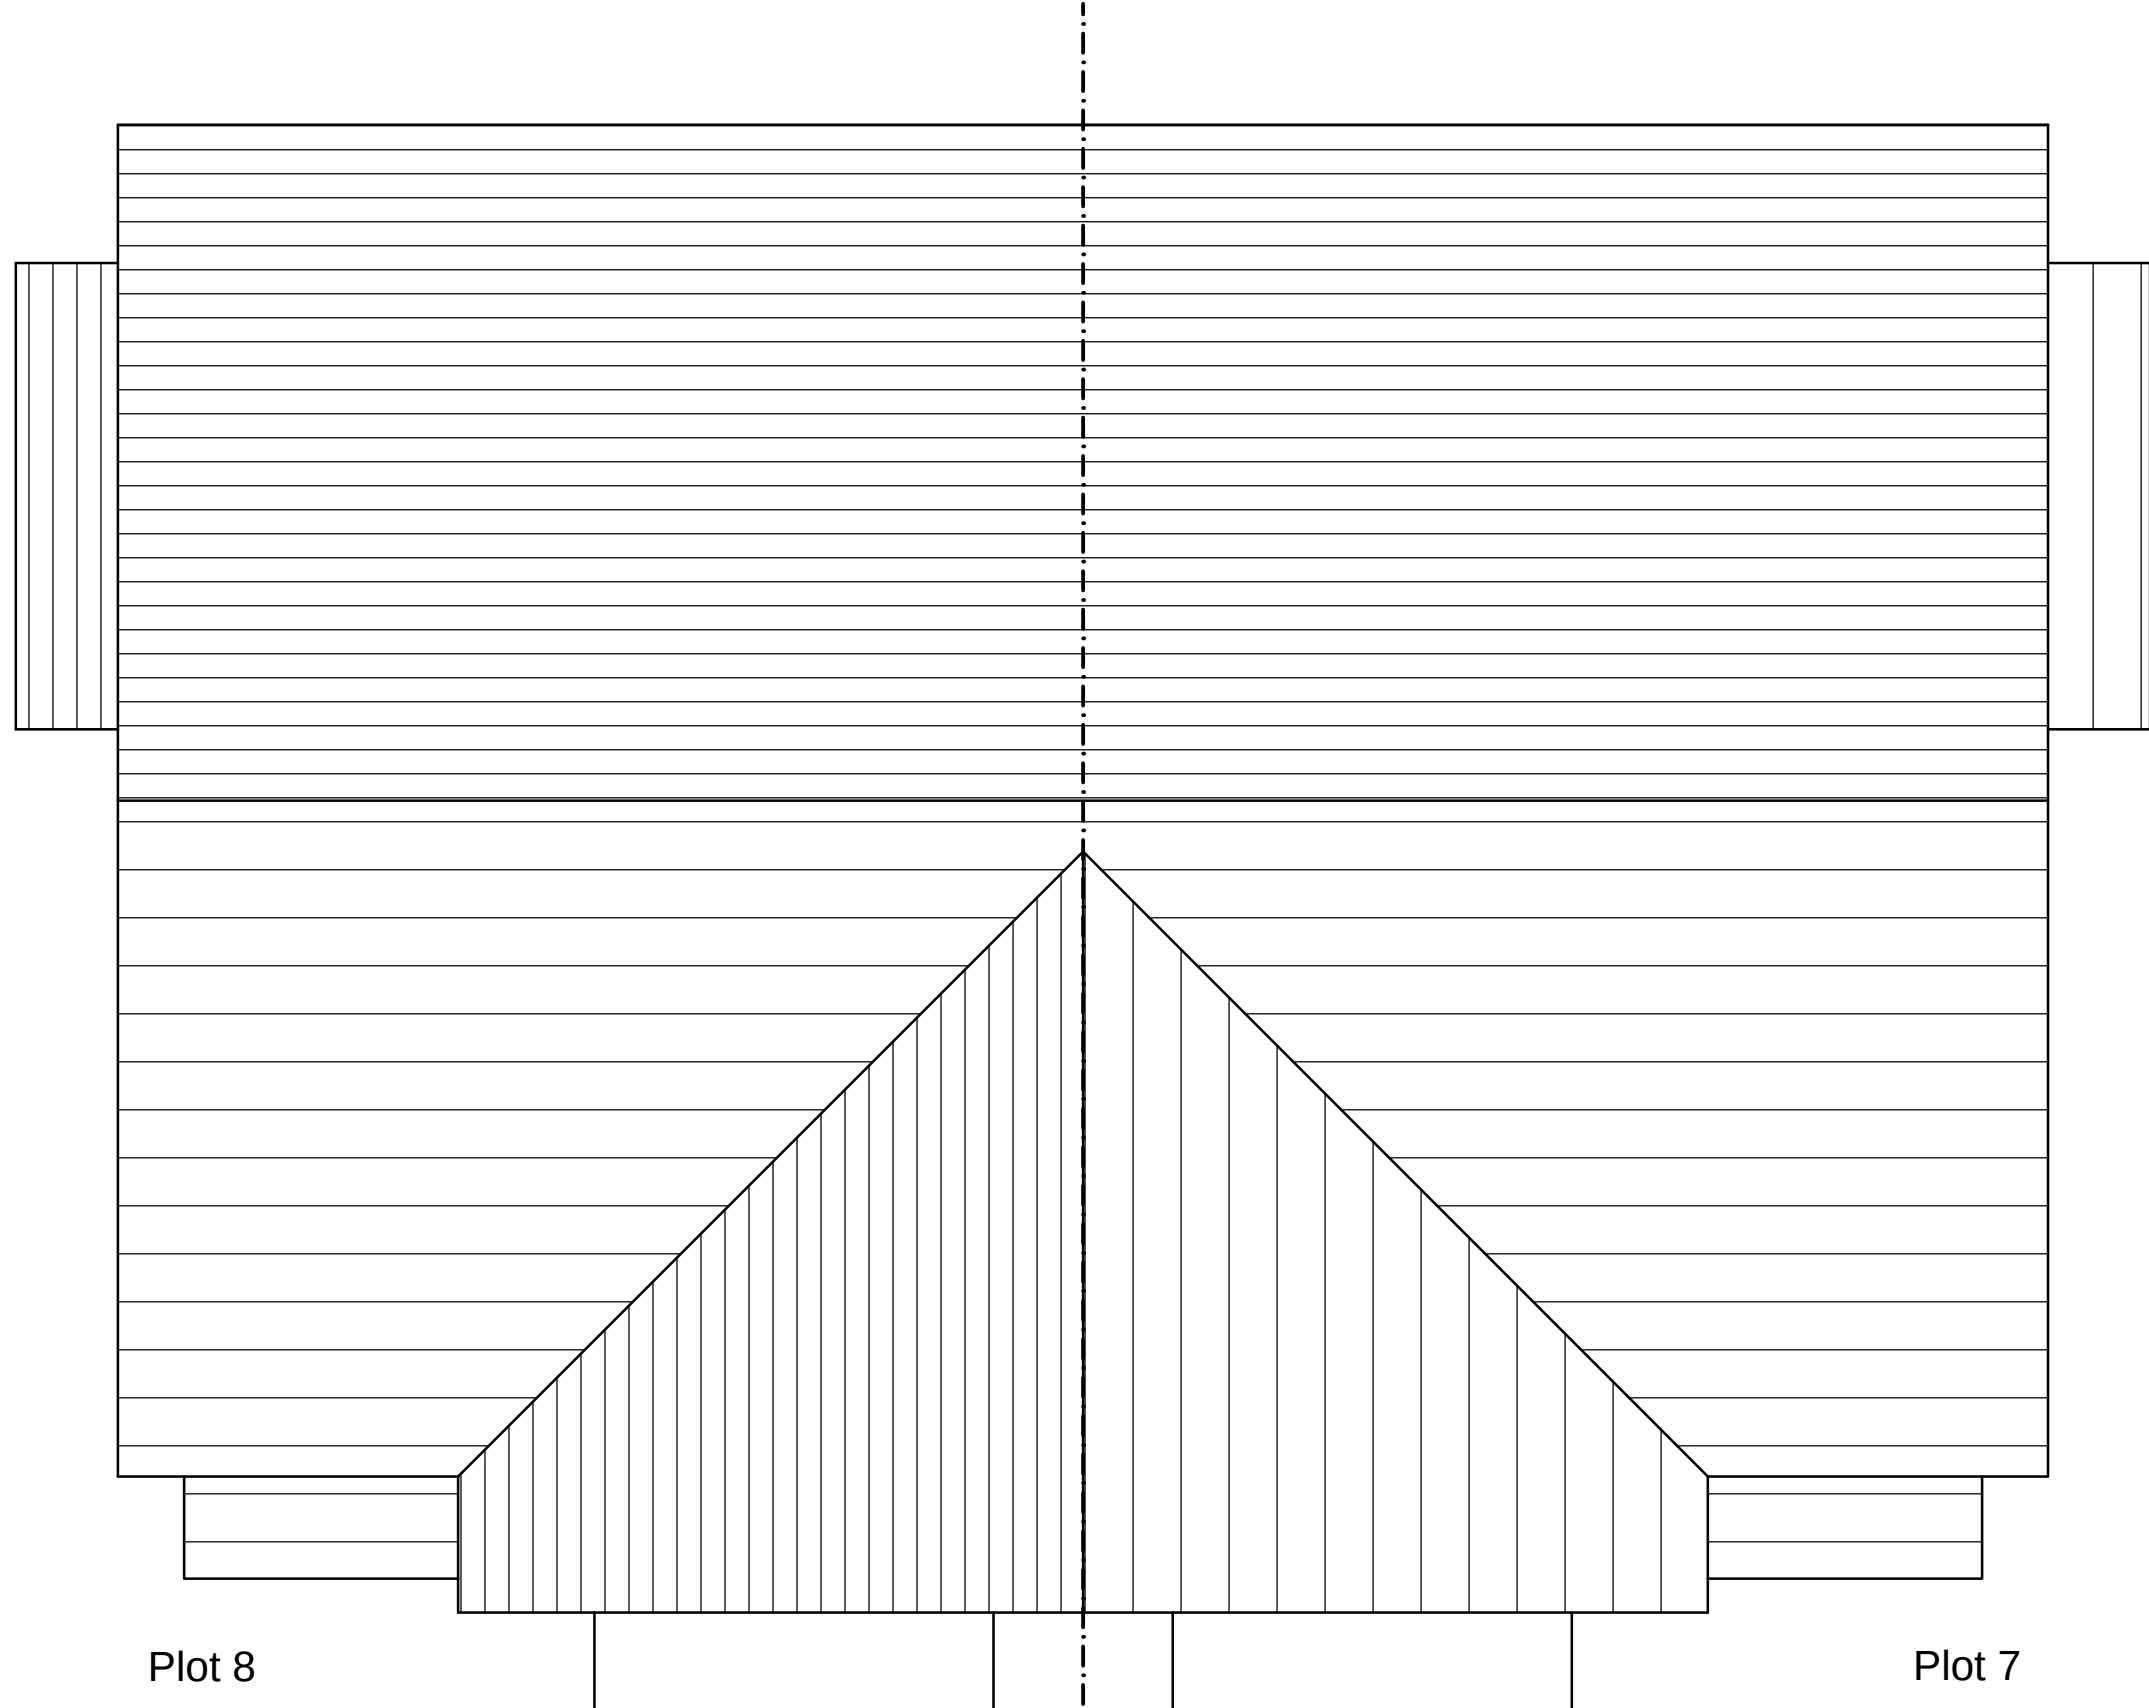

**ROOF PLAN**  
**(1:50)**

**Notes**

THIS DRAWING IS THE COPYRIGHT OF VIVID DESIGN STUDIO LTD AND MUST NOT BE COPIED, ALTERED OR REPRODUCED IN ANY WAY NEITHER PASSED TO A THIRD PARTY WITHOUT THEIR WRITTEN PERMISSION.

DIMENSIONS TO BE CHECKED ON SITE BEFORE COMMENCING WORK AND ANY DISCREPANCIES SHALL BE REPORTED TO THE DESIGNER. FIGURED DIMENSIONS MUST BE TAKEN IN PREFERENCE TO SCALED DIMENSIONS.

| Rev:- | Description:- | Date:- | Chkd by:- |
|-------|---------------|--------|-----------|
|       |               |        |           |



The Barn, Calcot Mount Business Park, Calcot Lane,  
Curdridge, Southampton, Hampshire, SO32 2BN  
Tel: 01489 786670  
Email: info@vividdesignstudio.co.uk  
Website: www.vividdesignstudio.co.uk

|            |                                                                                       |              |    |
|------------|---------------------------------------------------------------------------------------|--------------|----|
| Project:-  | Proposed Residential Development<br>21 Bucksham Avenue<br>Bognor Regis<br>West Sussex |              |    |
| Title:-    | Proposed Floor Plans & Elevations (Plot 7&8)                                          |              |    |
| Client:-   | Shopland Gray Developments Ltd                                                        |              |    |
| Scale:-    | 1:50, 1:100 (@A1)                                                                     |              |    |
| Drawn By:- | PJD                                                                                   | Checked By:- |    |
| Date:-     | 26/03/15                                                                              | Date:-       |    |
| Job.No:-   | 120096                                                                                | Drg.No:-     | 08 |