


Notes

THIS DRAWING IS THE COPYRIGHT OF VIVID DESIGN STUDIO LTD AND MUST NOT BE COPIED, ALTERED OR REPRODUCED IN ANY WAY NEITHER PASSED TO A THIRD PARTY WITHOUT THEIR WRITTEN PERMISSION.


DIMENSIONS TO BE CHECKED ON SITE BEFORE COMMENCING WORK AND ANY DISCREPANCIES SHALL BE REPORTED TO THE DESIGNER. FIGURED DIMENSIONS MUST BE TAKEN IN PREFERENCE TO SCALED DIMENSIONS.

Rev:-	Description:-	Date:-	Chkd by:-
A	Moved window to bedroom 3 onto west elevation	01/09/15	PJD
B	Removed coloured cladding	03/09/15	

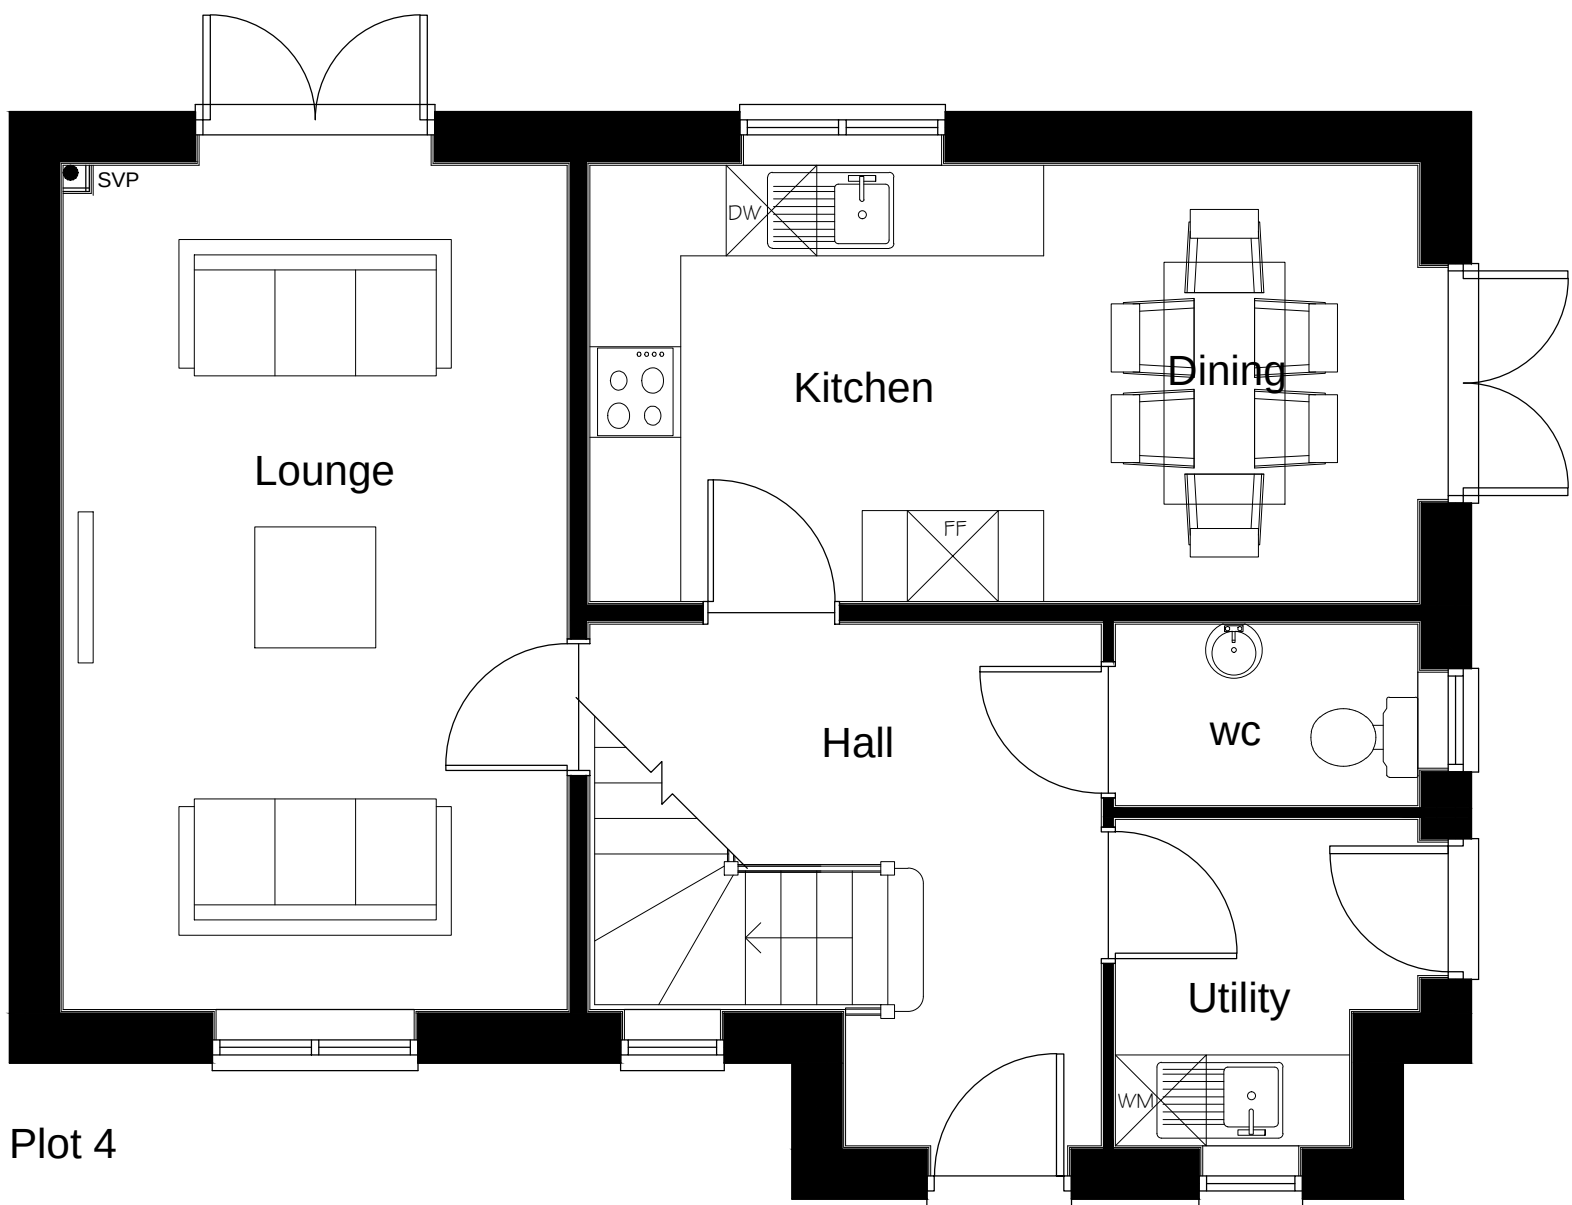

Plot 4

GROUND FLOOR PLAN
(1:50)

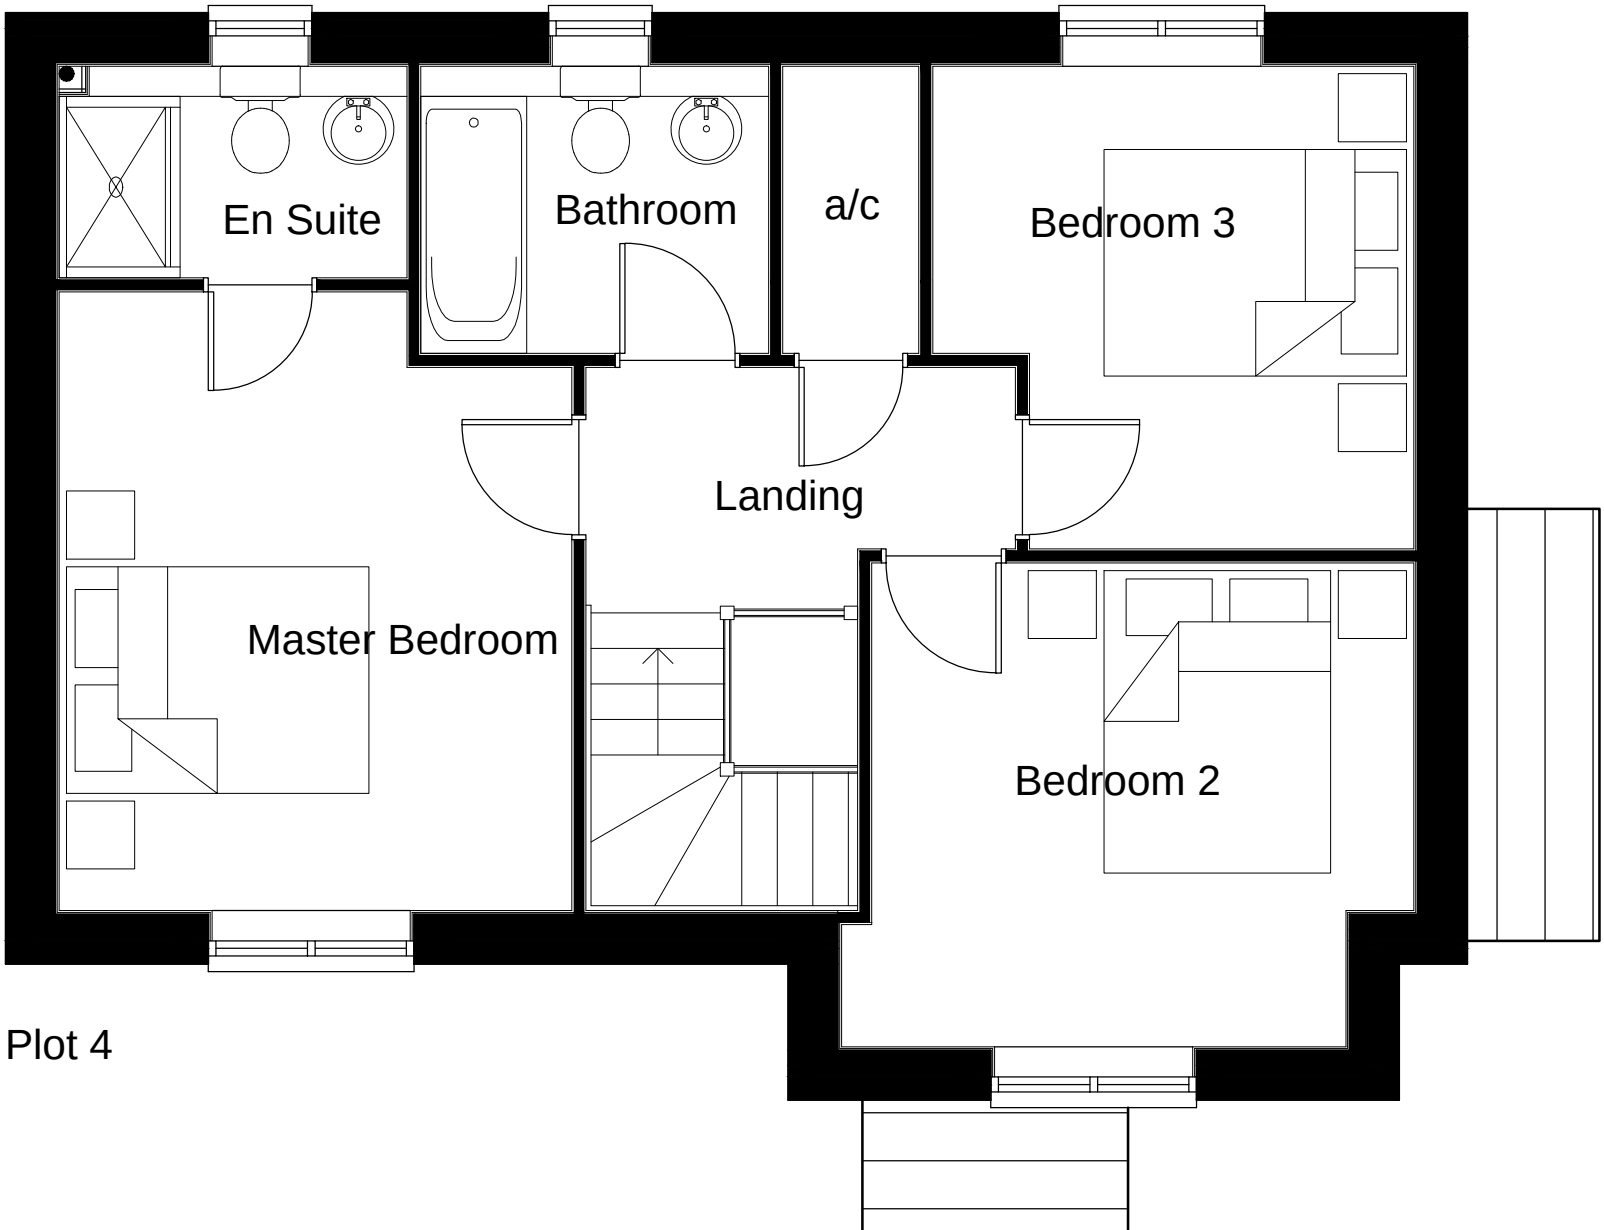

Plot 4

FIRST FLOOR PLAN
(1:50)




PLOT 4

EAST ELEVATION
(1:100)

PLOT 4

NORTH ELEVATION
(1:100)

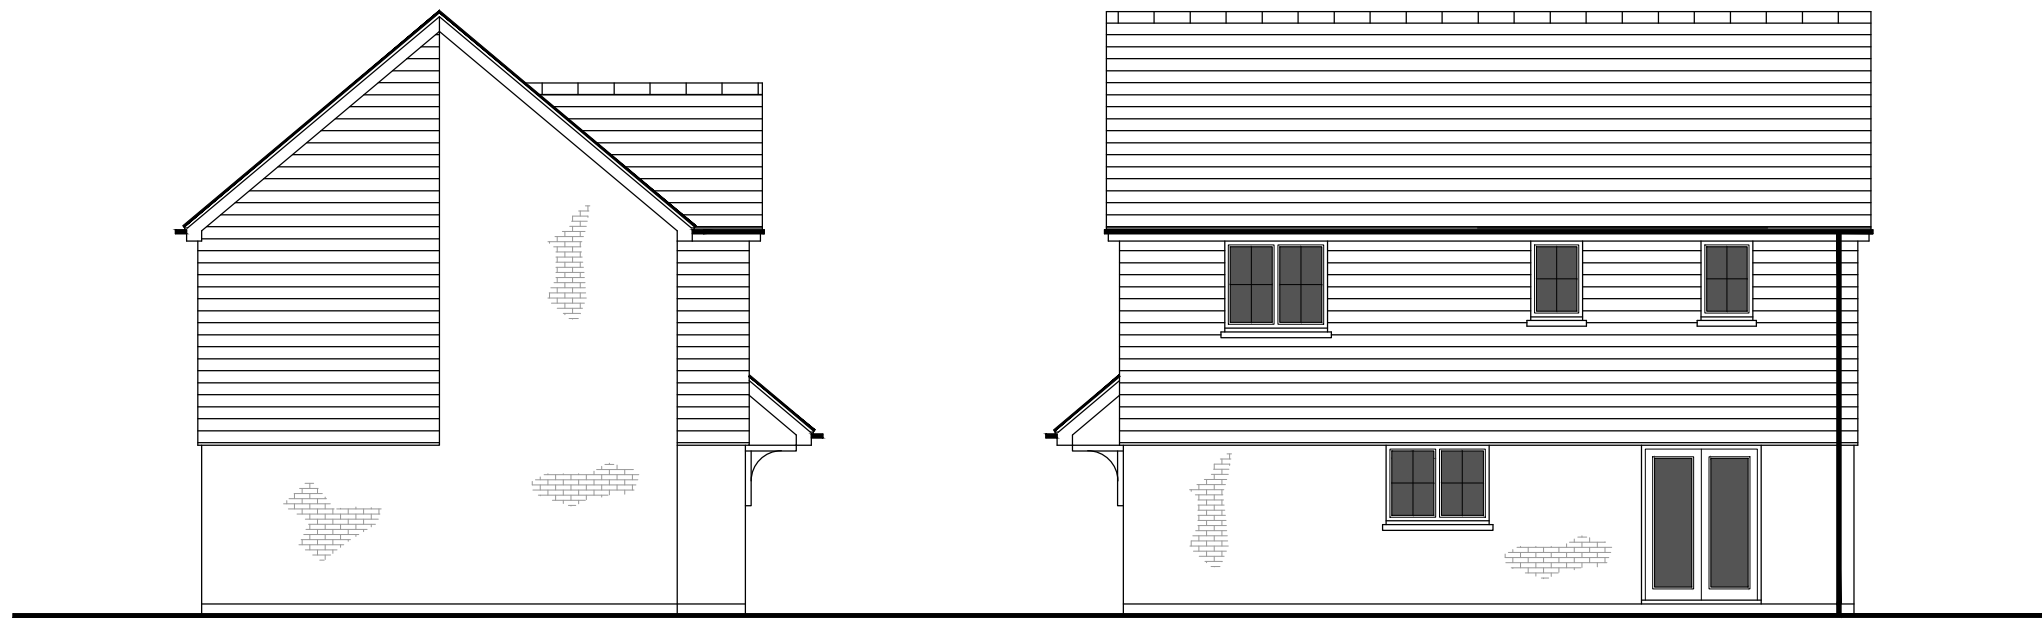


PLOT 4

SOUTH ELEVATION
(1:100)

PLOT 4

WEST ELEVATION
(1:100)

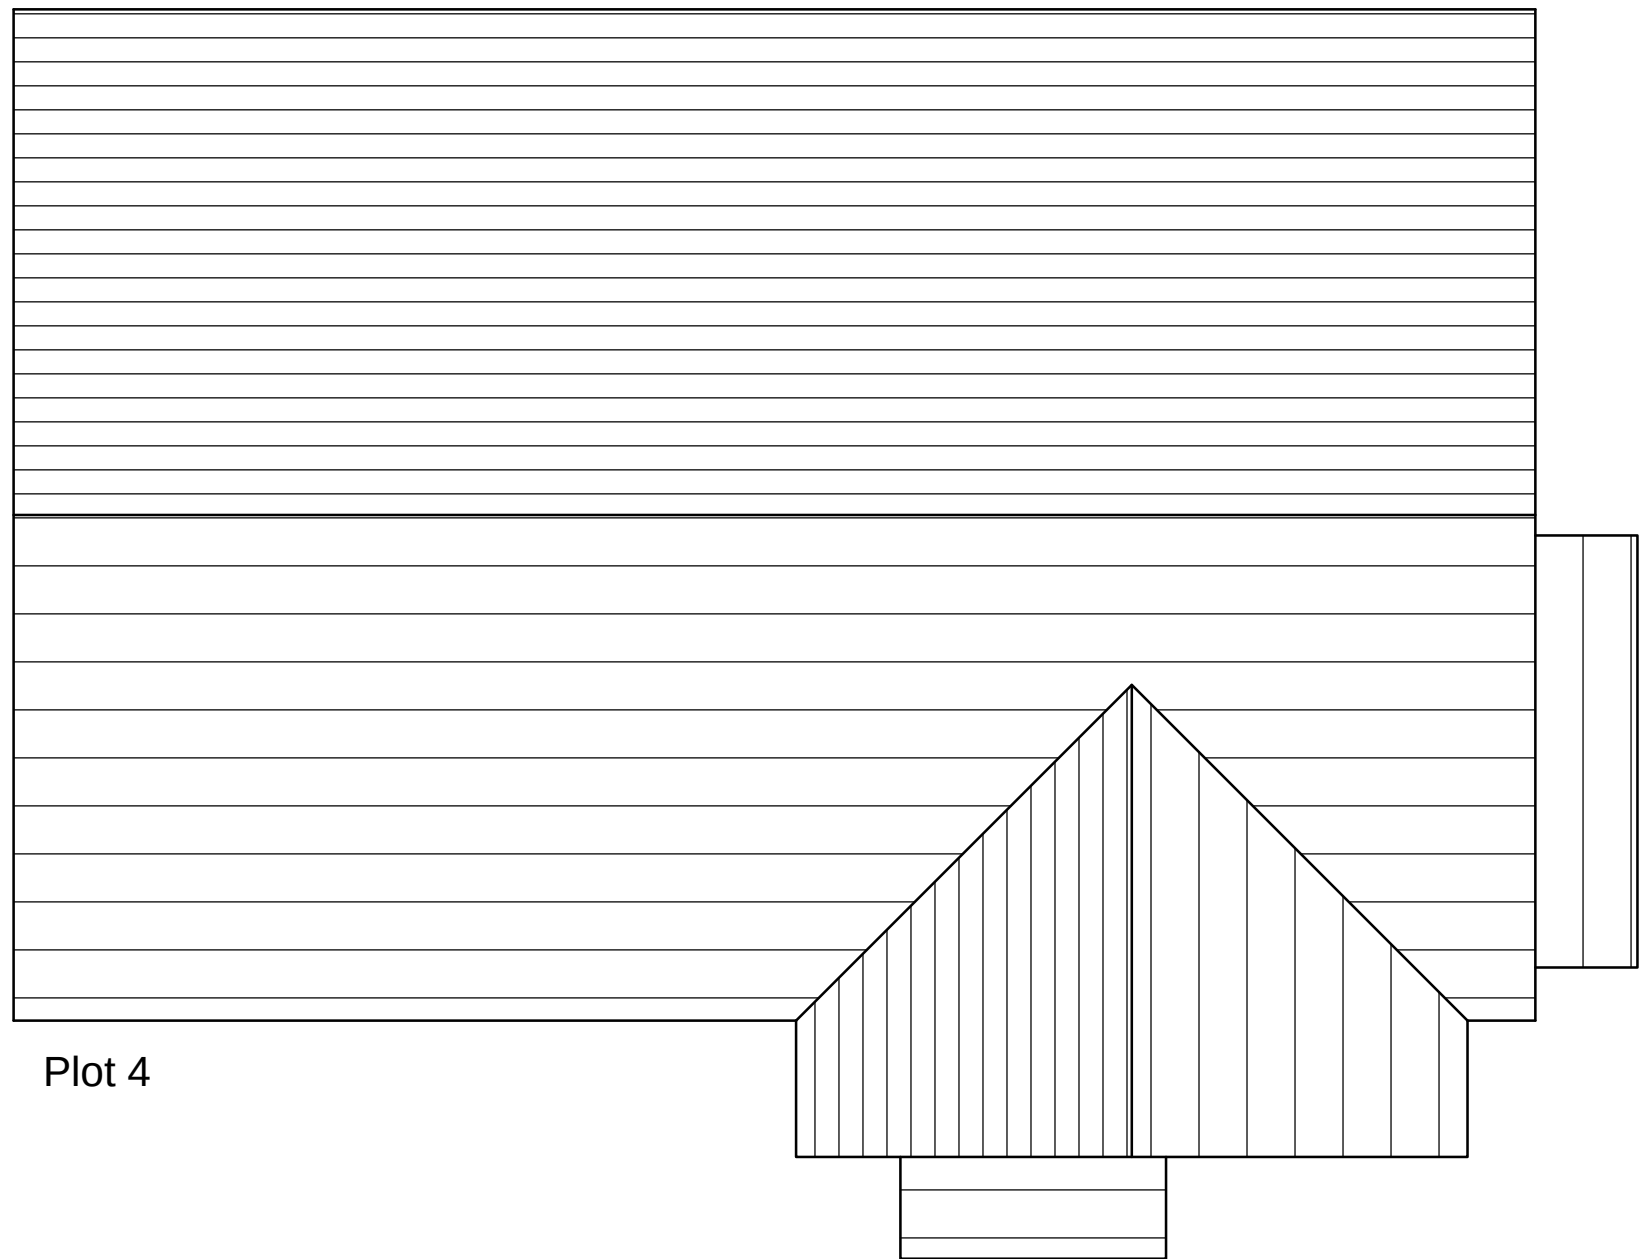

Plot 4

ROOF PLAN
(1:50)



The Barn, Calcot Mount Business Park, Calcot Lane,
Curdridge, Southampton, Hampshire, SO32 2BN
Tel: 01489 786670
Email: info@vividdesignstudio.co.uk
Website: www.vividdesignstudio.co.uk

Project:-			
Proposed Residential Development 21 Bucksham Avenue Bognor Regis West Sussex			
Title:-			
Proposed Floor Plans & Elevations (Plot 4)			
Client:-			
Shopland Gray Developments Ltd			
Scale:-			
1:50, 1:100 (@A1)			
Drawn By:-	PJD	Checked By:-	PJD
Date:-	26/03/15	Date:-	26/03/15
Job.No:-	120096	Drg.No:-	06
		Rev:-	B