


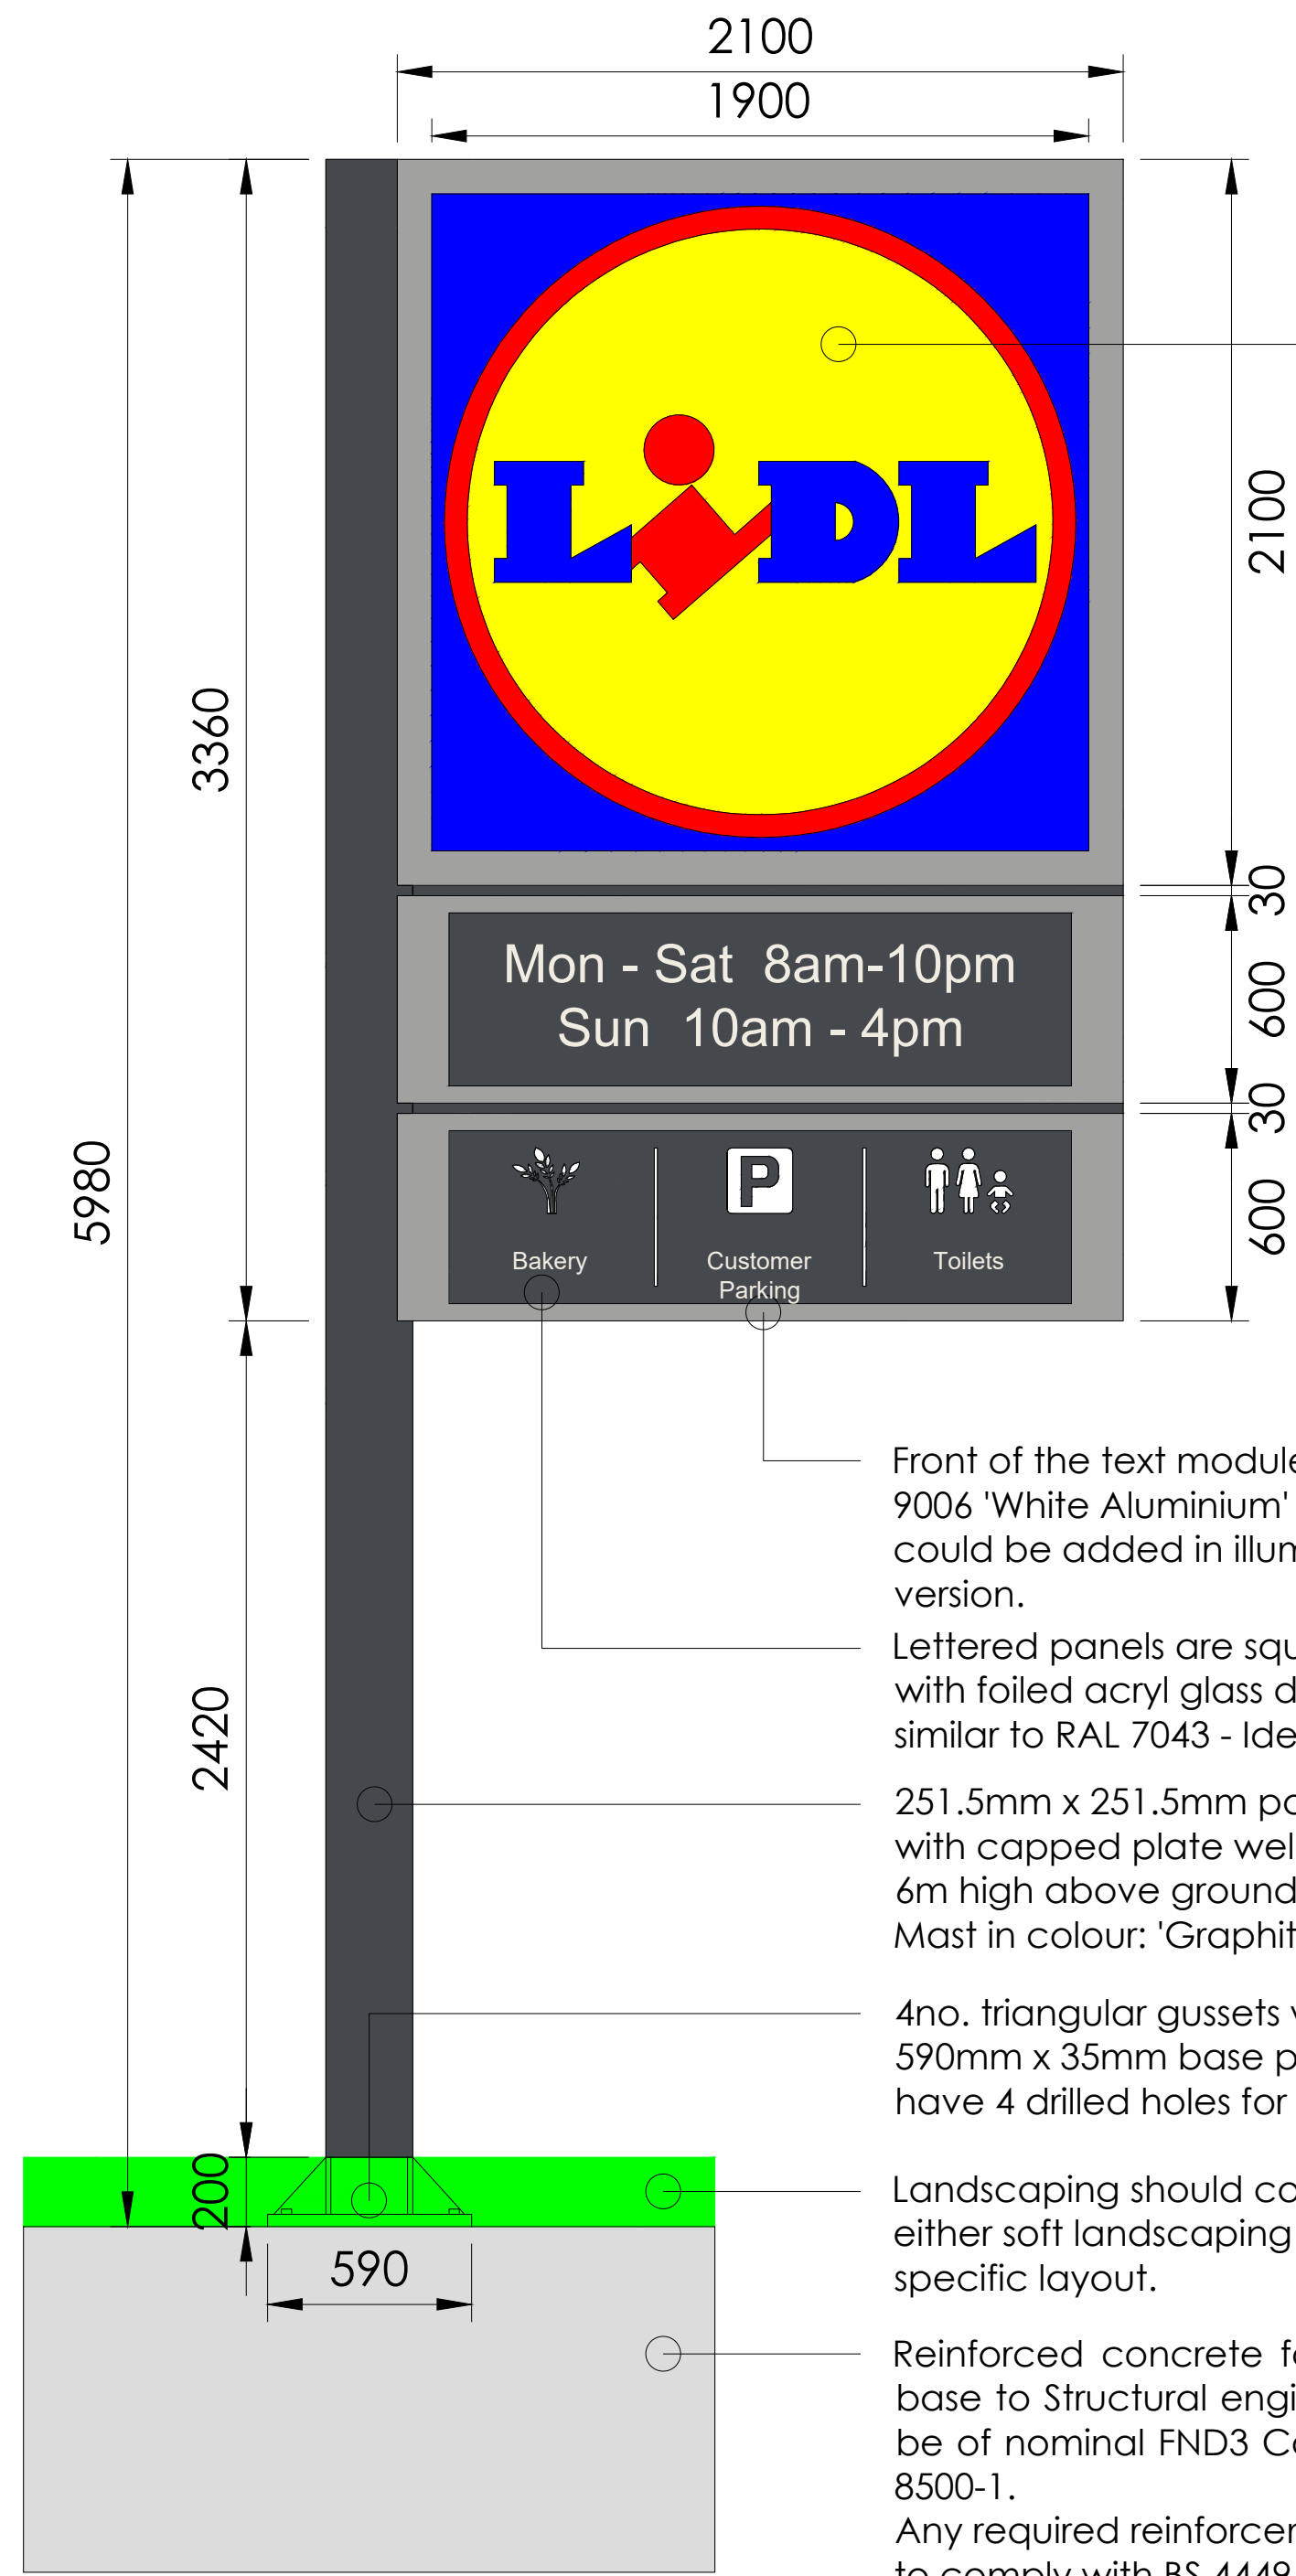


2100mm x 2100mm square, aluminium single sided lightbox with thermoformed, curved acrylic logo shell.
5mm Opal acrylic to be used with 40% light transmission decorated with Lidl corporate logo.

Power & Lighting of Logo
7 pieces SAPS LED 177 mm double-sided
Power consumption: 160 W and additional module added 2100 x 600 mm 6 pieces OSRAM BOX LED LEDs -
Power consumption: per module 30 W.
Power is supplied via underground cable NYY-J.
Fuse 16 A, Fi 30mA

Approximate luminance:
Luminance yellow undimmed:
approx. 440 cd/m²


Colours:
Blue: RAL 5010
Red: RAL 3020
Yellow: RAL 1021

- Front of the text module panels lacquered in RAL 9006 'White Aluminium' max. 2 additional modules could be added in illuminated or unilluminated version.
- Lettered panels are squared milled 1800 x 500 mm and with foiled acryl glass deposited Oracal 751-073 grey similar to RAL 7043 - IdentNr. 718917
- 251.5mm x 251.5mm powder coated steel post with capped plate welded to the top. Post to be 6m high above ground level.
Mast in colour: 'Graphite Grey' (RAL 7024)
- 4no. triangular gussets welded to the 590mm x 590mm x 35mm base plate and post. Base plate to have 4 drilled holes for fixing to the concrete base.
- Landscaping should cover the concrete base in either soft landscaping or paving subject to the site specific layout.
- Reinforced concrete foundation block. Concrete base to Structural engineers site specific design to be of nominal FND3 Concrete to BS EN 206-1 & BS 8500-1.
Any required reinforcement / mesh to foundation to comply with BS 4449 or BS 4482 / BS 4483.

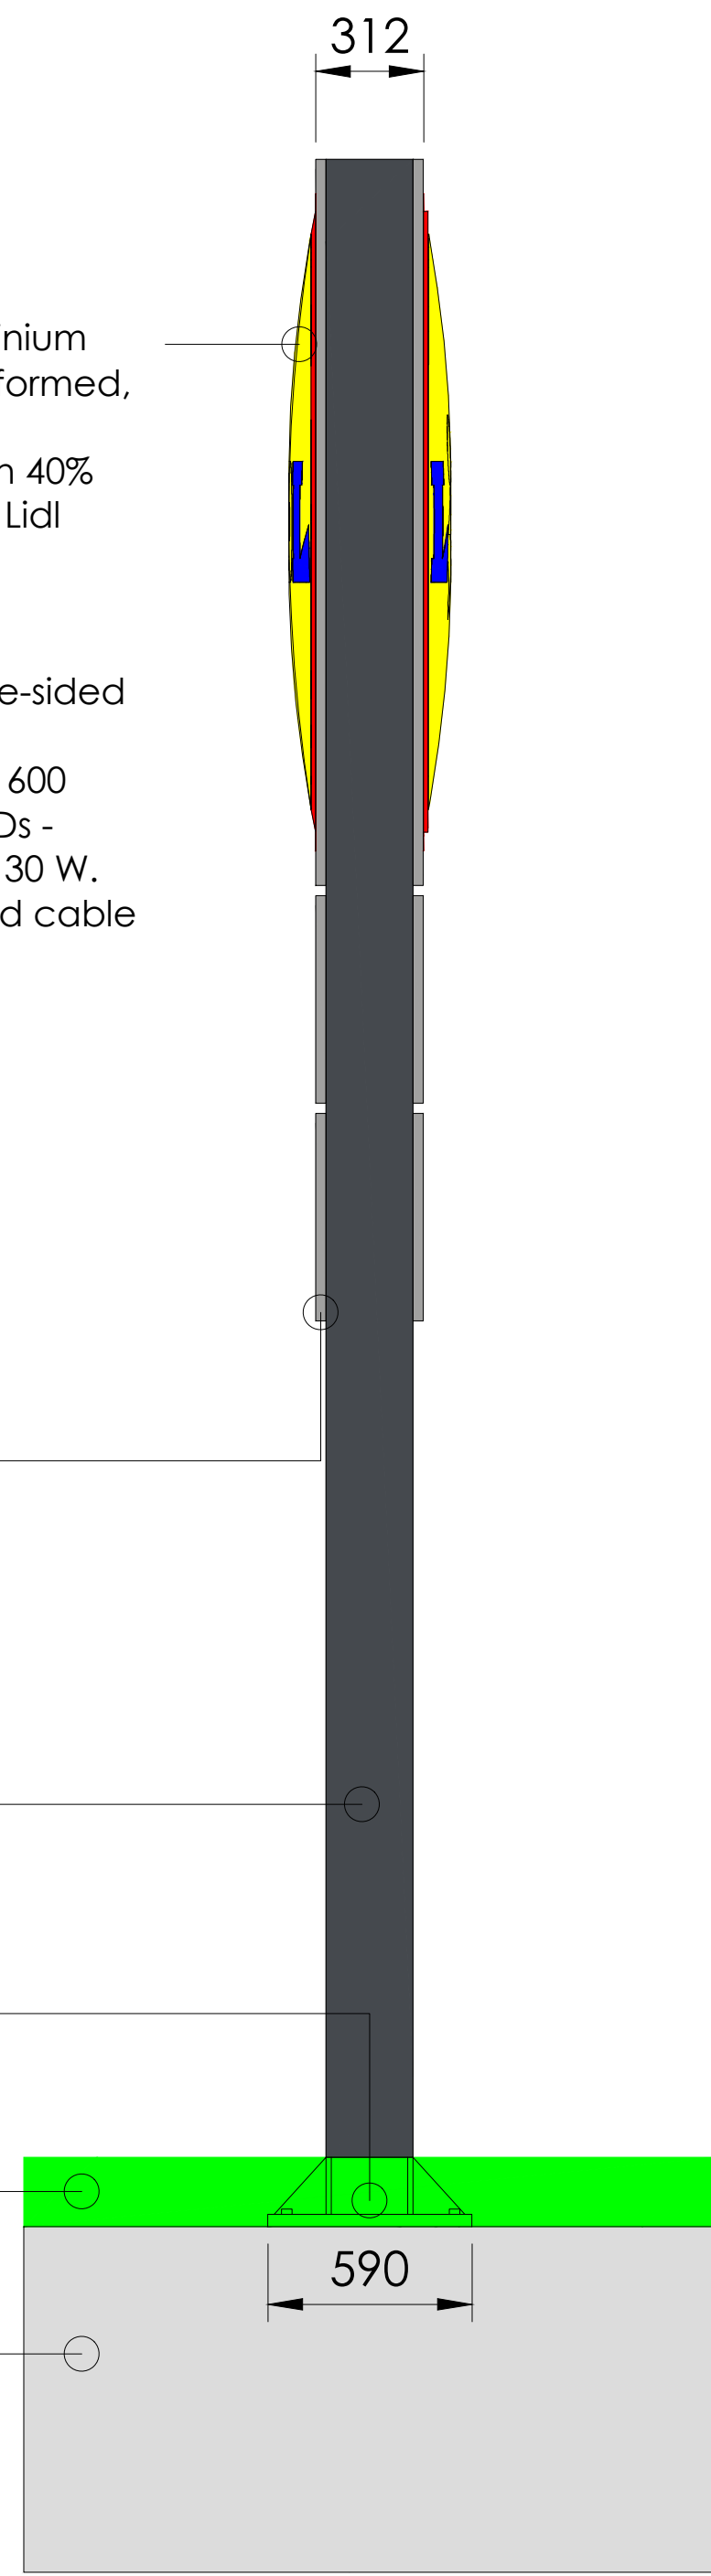


PROPOSED FLAG POLE FRONT & REAR ELEVATION
SCALE 1:20

PROPOSED FLAG POLE - SIDE ELEVATION
SCALE 1:20

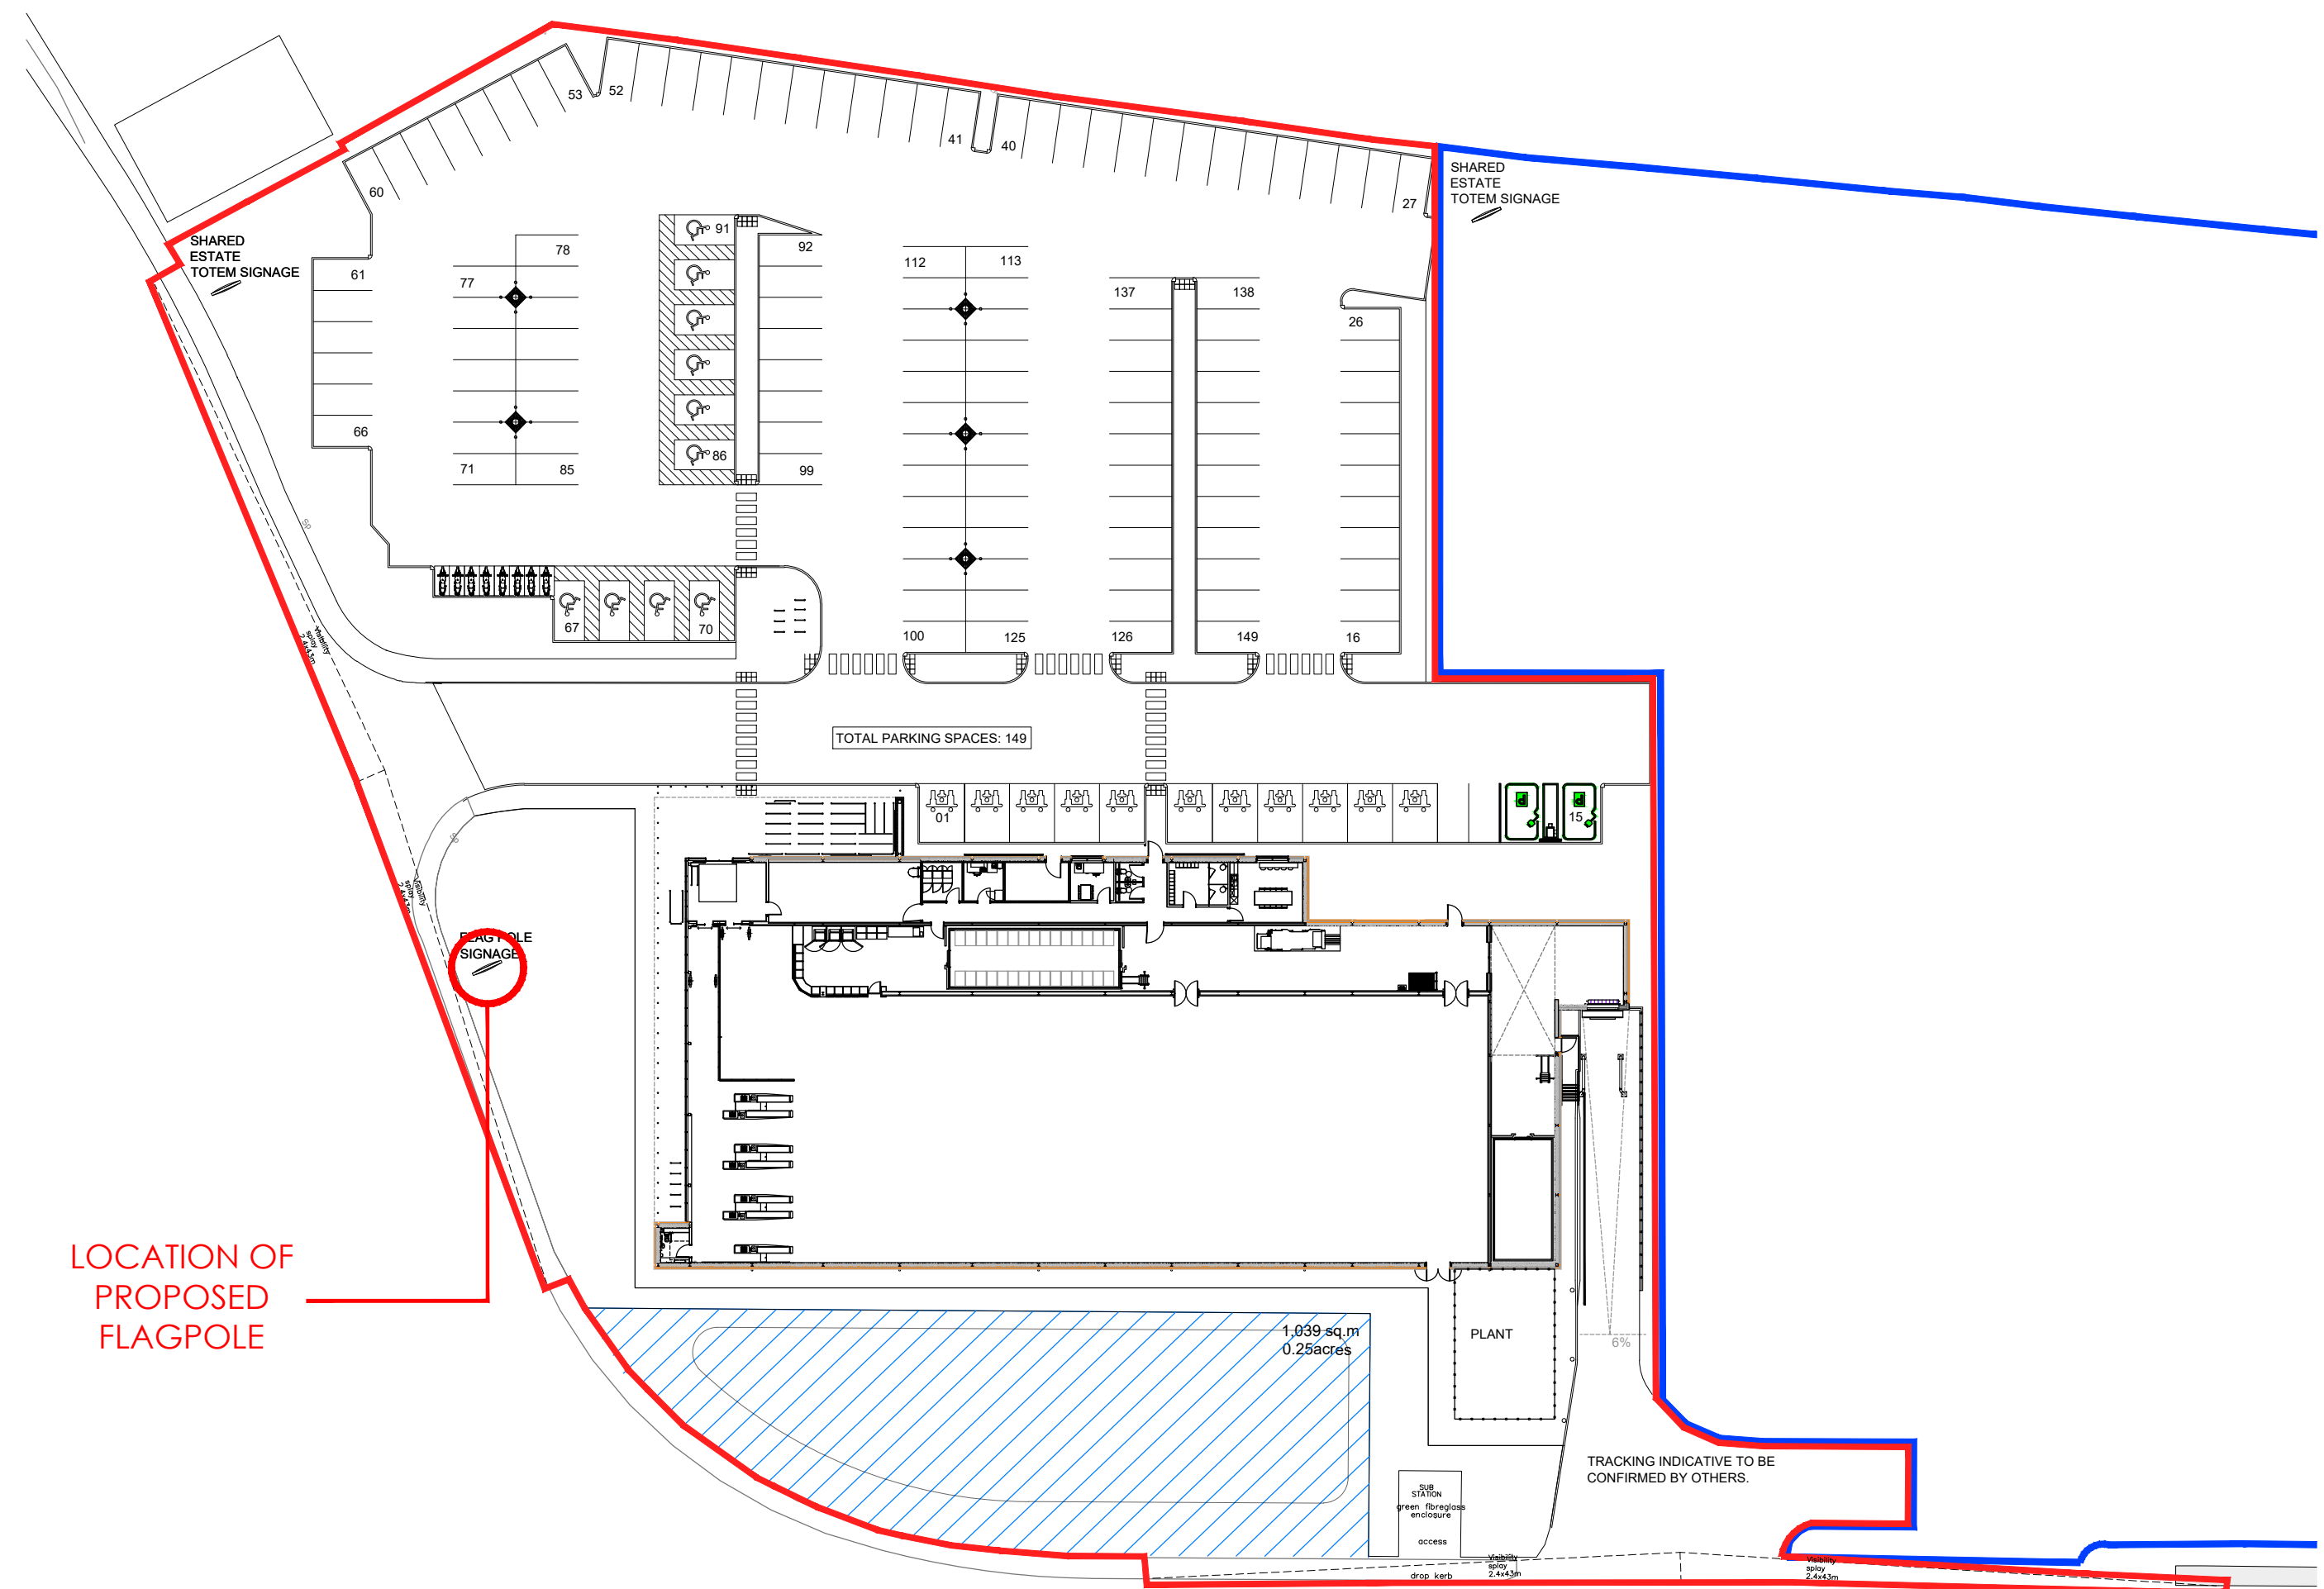

LOCATION OF PROPOSED FLAGPOLE

PROPOSED SITE PLAN
SCALE 1:500

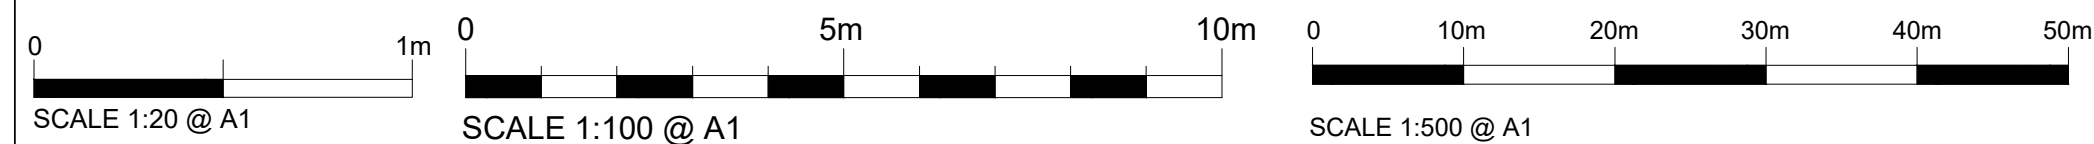


IMPORTANT INFORMATION
Dimensions to be confirmed on site prior to start of works and ODAS to be informed of discrepancies immediately. No dimensions to be scaled from this drawing.
All materials and works are to be carried out in accordance with current British Standards, Euro Codes, Planning Approval, current Building Regulations and Codes of Practice as appropriate.
Party Wall Act - Notices under the Party Wall Act are to be served by the property owner or appointed third party by property owner.
Health and Safety - CDM 2015 Regulations apply to all construction works to be carried out and apply to designers, contractors and the client. As such all parties have duties under these regulations.

PLEASE NOTE:

ALL CORPORATE LIDL LOGO/SIGNAGE WILL TURN OFF 1 HOUR AFTER STORE CLOSURE.

ALL CAR PARK LIGHTING (SITE SPECIFIC WHERE REQUIRED) WILL TURN OFF 30 MINUTES FOLLOWING STORE CLOSURE.

Notes

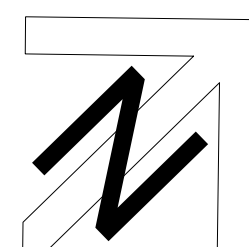

Rev	Date	Description	Revised By	Checked By

Client:
LIDL GREAT BRITAIN LTD.
FOXES PARK, BROWN HILL WAY,
SOUTHAMPTON, SO16 QAW
Project Name:
BOGNOR REGIS
OLDLANDS FARM

Drawing Title:
PROPOSED FLAGPOLE

Drawing Status: PLANNING

Project No: 18179
Drawing No: AD 501
Drawn By: EH
Checked By: LMC
Date: JUN 2020
Scale @ A1: AS SHOWN

ONE DESIGN
ARCHITECTURAL SERVICES
One Design Architectural Services Ltd
Unit 1 Merchants Quay,
Phase II, Ashley Lane, Shipley,
West Yorkshire, BD17 7DB
Tel: 01274 591188
www.onedesignarchs.com
mail@onedesignarchs.com
Registered in England & Wales No: 8355643