


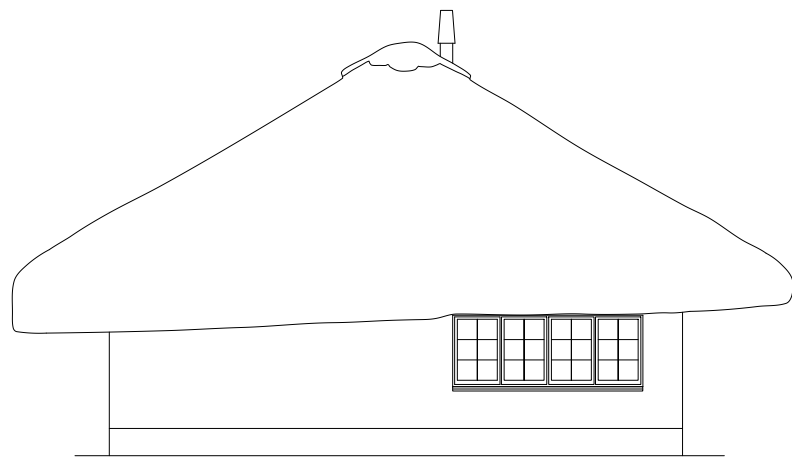


EXISTING NORTH EAST ELEVATION




EXISTING SOUTH WEST ELEVATION



EXISTING NORTH WEST ELEVATION

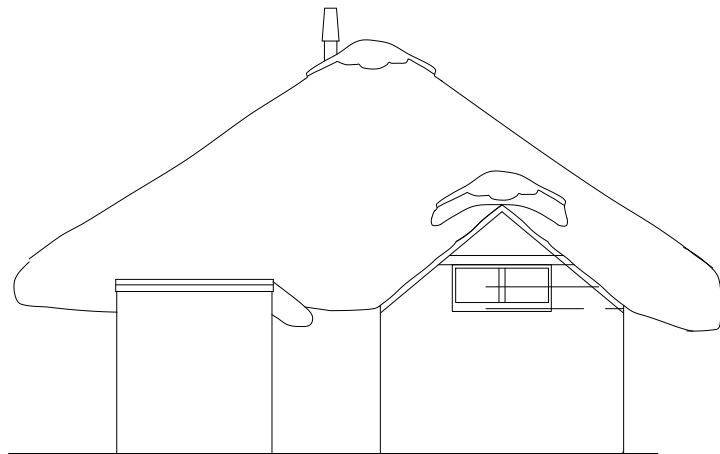

EXISTING SOUTH EAST ELEVATION

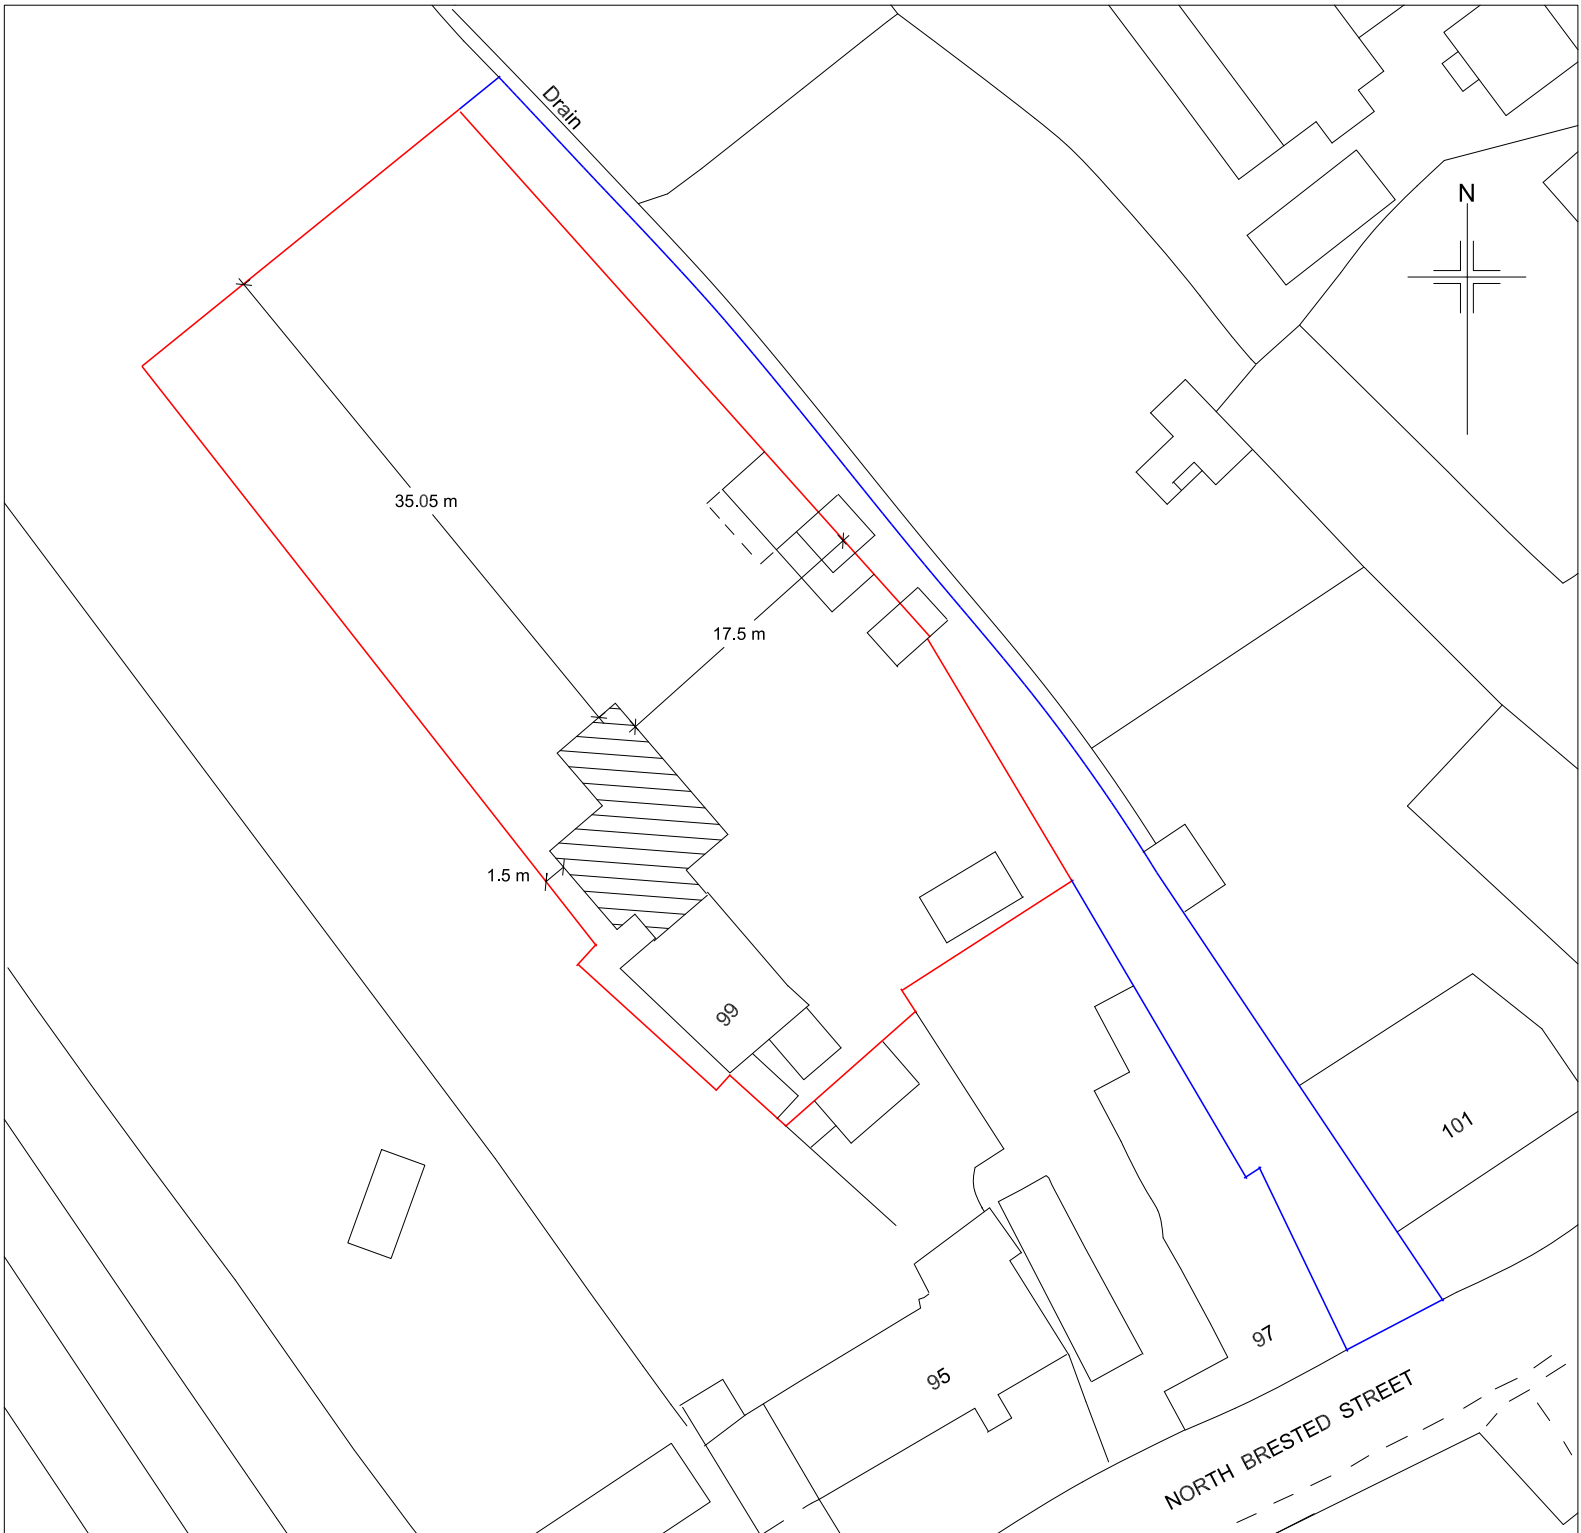

SITE PLAN

Do not scale from drawings  
(excepting Local Authorities)  
All dimensions to be checked on site

All work to comply with Building Regulations, British Standards, manufacturer's instructions /specifications and engineer's calculations at all times. Construction must also comply with all safety at work regulations.Additional work may be requested by the building inspector as work proceeds to ensure the new building complies with all building regulations.

| No | Change | Date | Init |
|----|--------|------|------|
|    |        |      |      |

**BKM PLANS**  
architectural  
plans and  
drawing  
service

Title:  
99 North Bersted Street  
Bognor Regis

|           |               |
|-----------|---------------|
| Scale:    | 1:100         |
| Date:     | 26 April 2014 |
| Drawn by: |               |

Drawing 2 / 5

All drawings are copyright of BKM architectural plans and drawings service and may not be reproduced without prior permissions