

Janice Chapman


From: BRIAN MARTIN [REDACTED]
Sent: 22 December 2014 11:50
To: Janice Chapman
Subject: 99 North Bersted Street
Attachments: 99 North Bersted Street Revised Plan 2.PDF; 99 North Bersted Street Revised Elev 2.PDF

Dear Mrs Chapman,


_Revised plans for the above attached, I have added the alteration to the south of the building. Mr and Mrs Knights would prefer keep the thatch over and to the front (west elevation) of the existing kitchen, I have shown a tile pitched roof with a flat roof hidden behind the tiles. This is probably the best solution and might be more acceptable to Martin! If this is acceptable I can include this on the final plan

Thank you for your help, Mr & Mrs Knights are happy with the suggestions made and may I wish you and Martin a very happy Christmas and New Year.

Brian Martin.

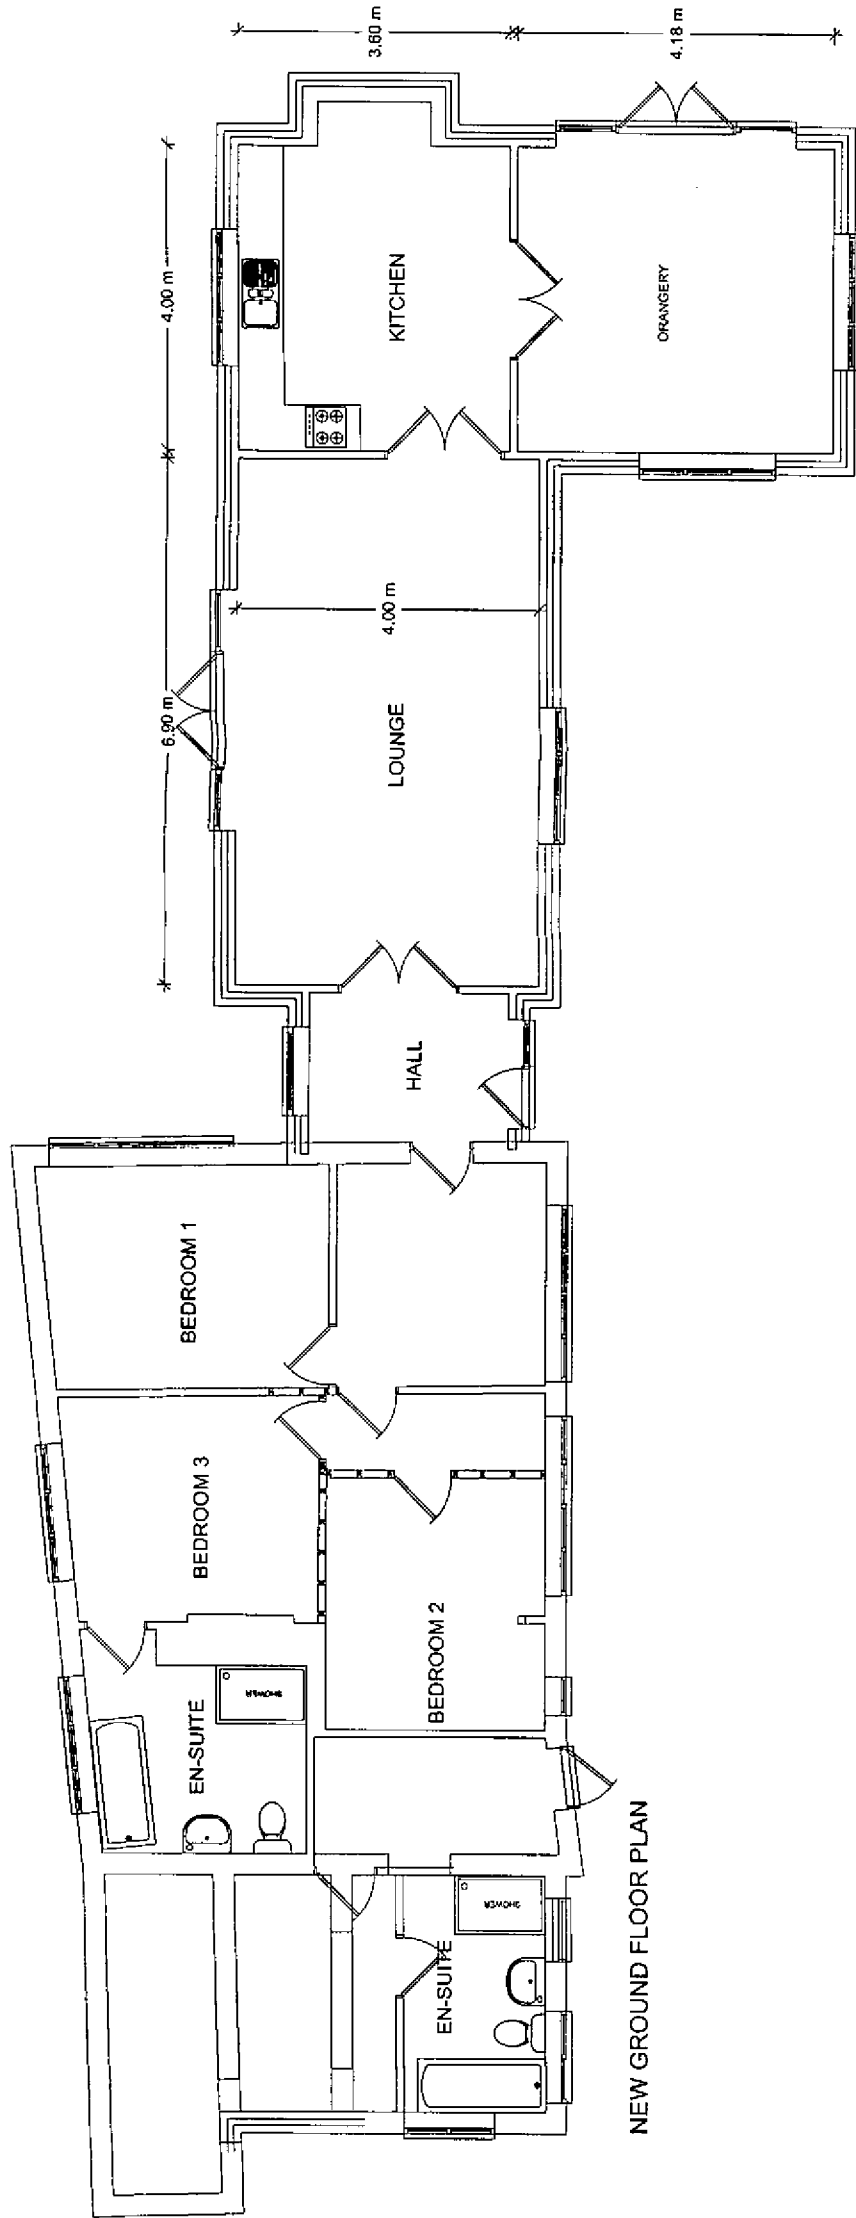

NEW GROUND FLOOR PLAN

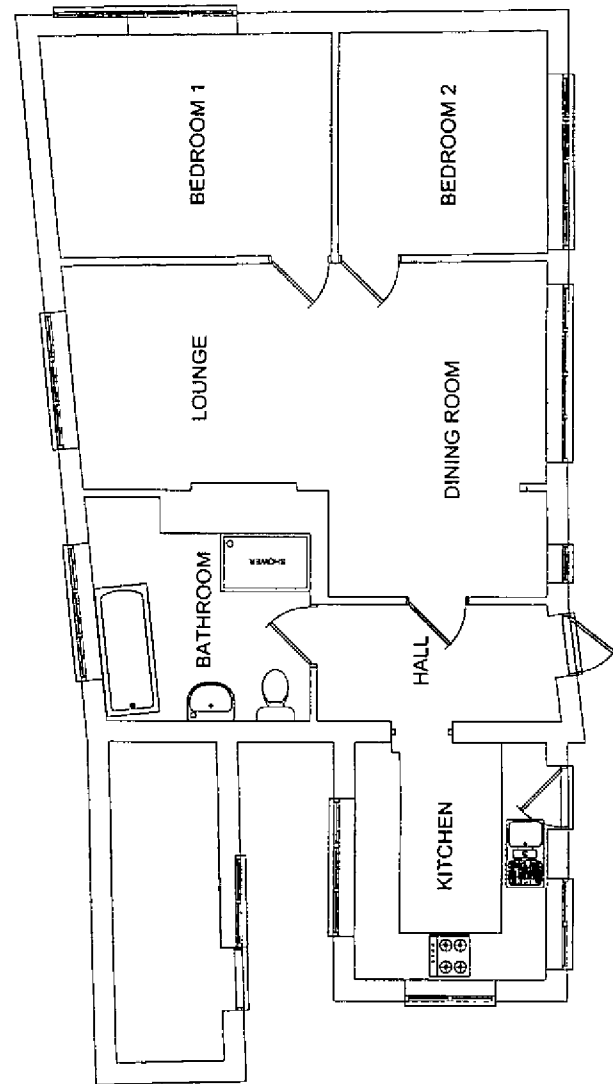

EXISTING GROUND FLOOR PLAN

Do not scale from drawings
(excepting Local Authorities)
All dimensions to be checked on site

All work to comply with Building Regulations,
British Standards, manufacturer's instructions at
all times. Construction must also comply with
all safety at work regulations. Additional work
may be requested by the building inspector
as work proceeds to ensure the new building
complies with all building regulations.

No	Change	Date	Init
	New plan ground floor only	25/11/2014	

BKM PLANS
architectural
plans and
drawing
service

Title:
99 North Bersted Street
Bognor Regis


Scale: 1:100

Date: 25 November 2014


Drawn by:

Drawing 1 / 3


All drawings are copyright of BKM
architectural plans and drawings service
and may not be reproduced without prior
permissions

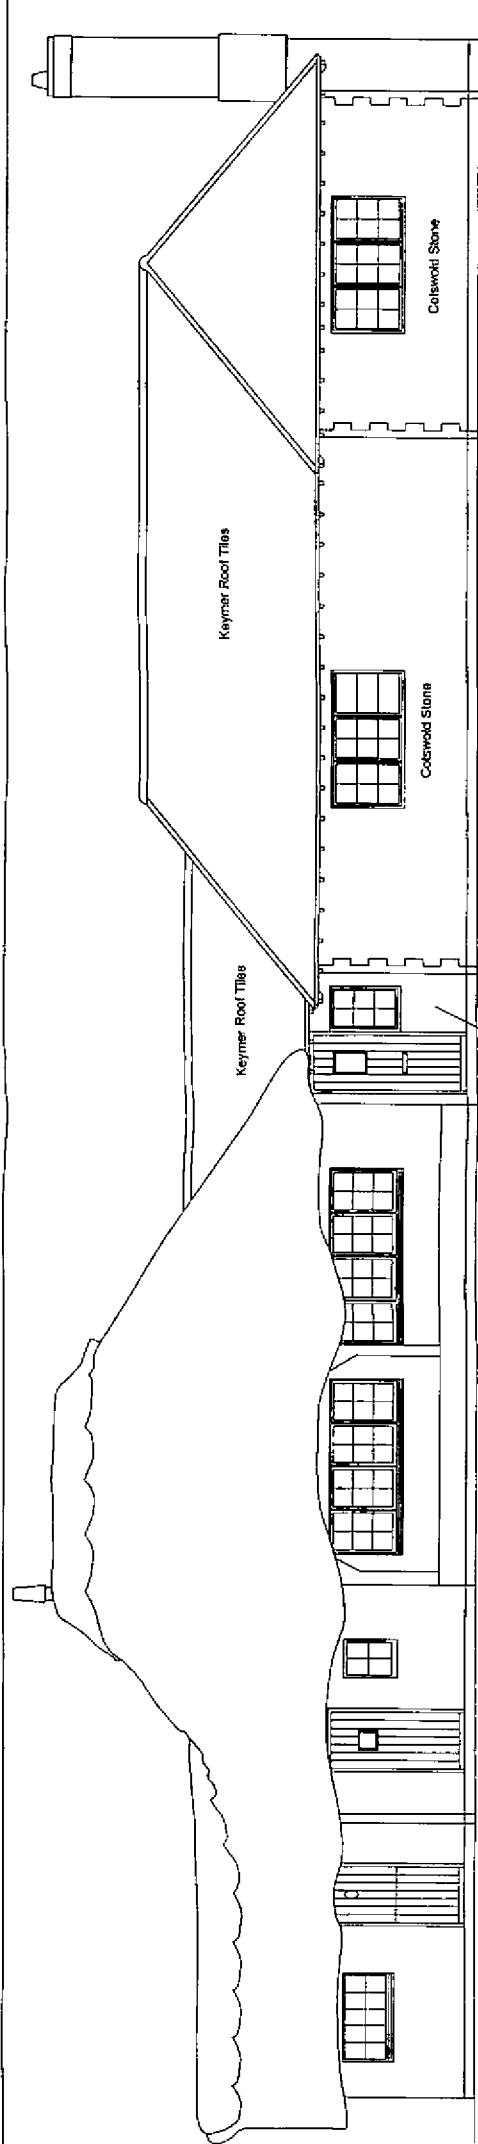


NEW NORTH EAST ELEVATION

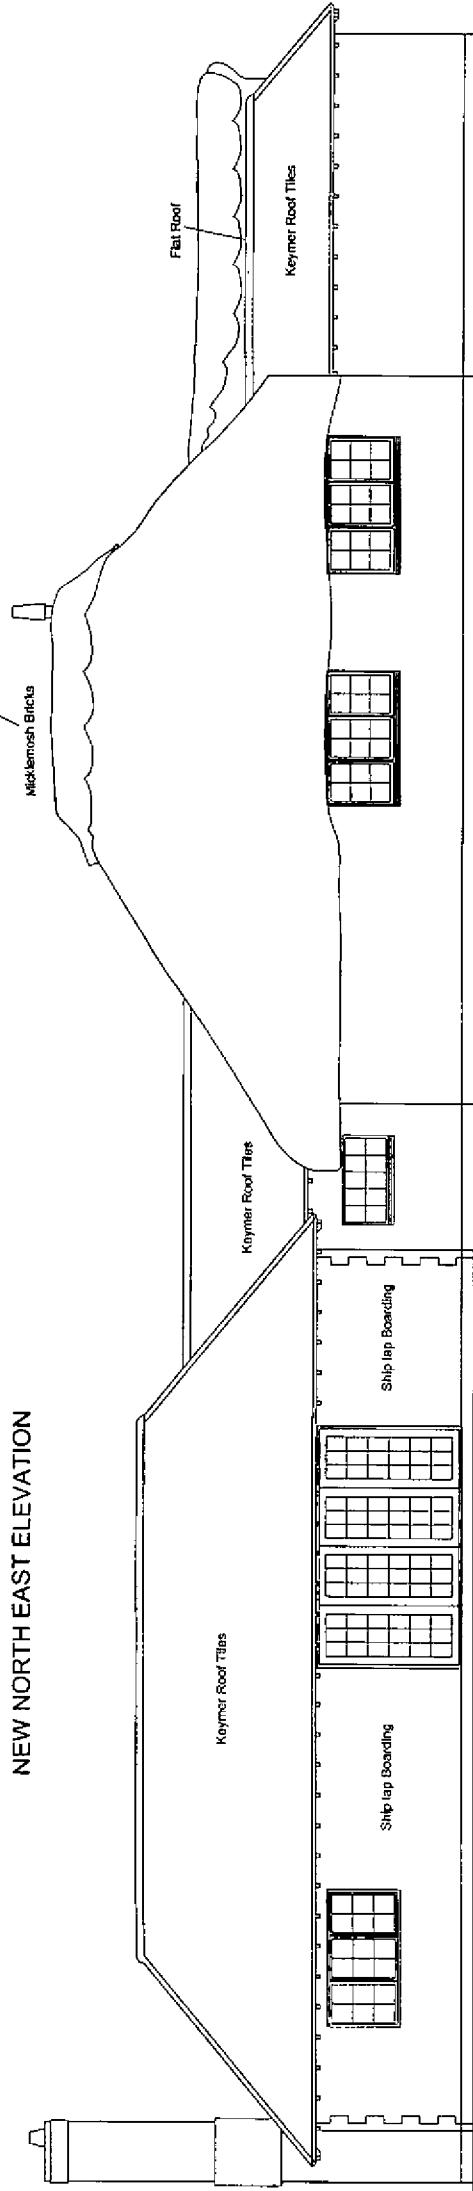


NEW SOUTH WEST ELEVATION

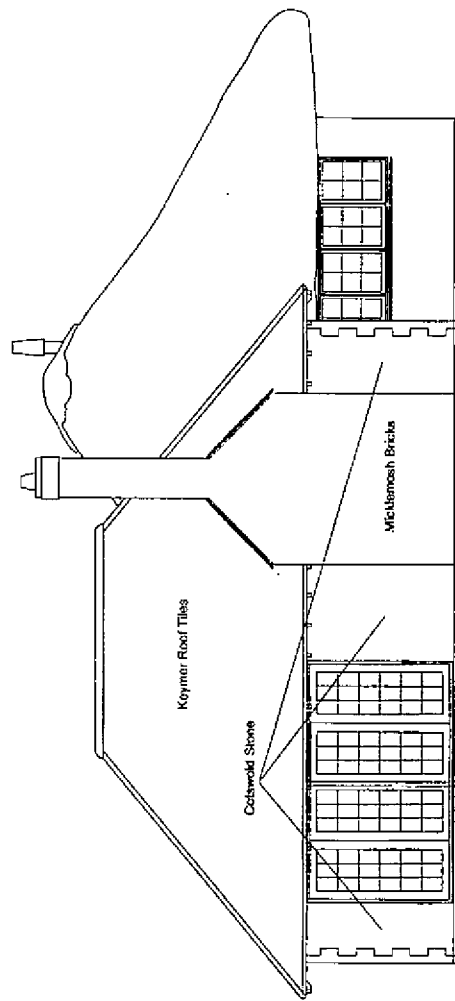

NEW NORTH WEST ELEVATION

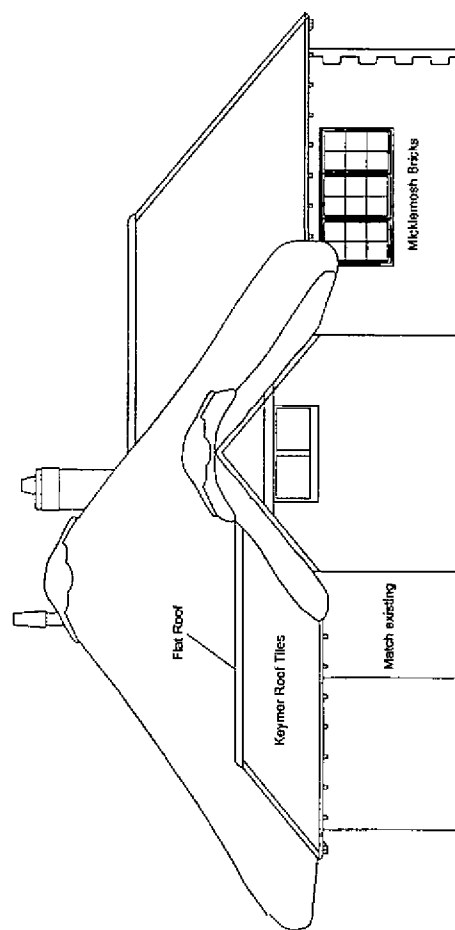

NEW SOUTH EAST ELEVATION

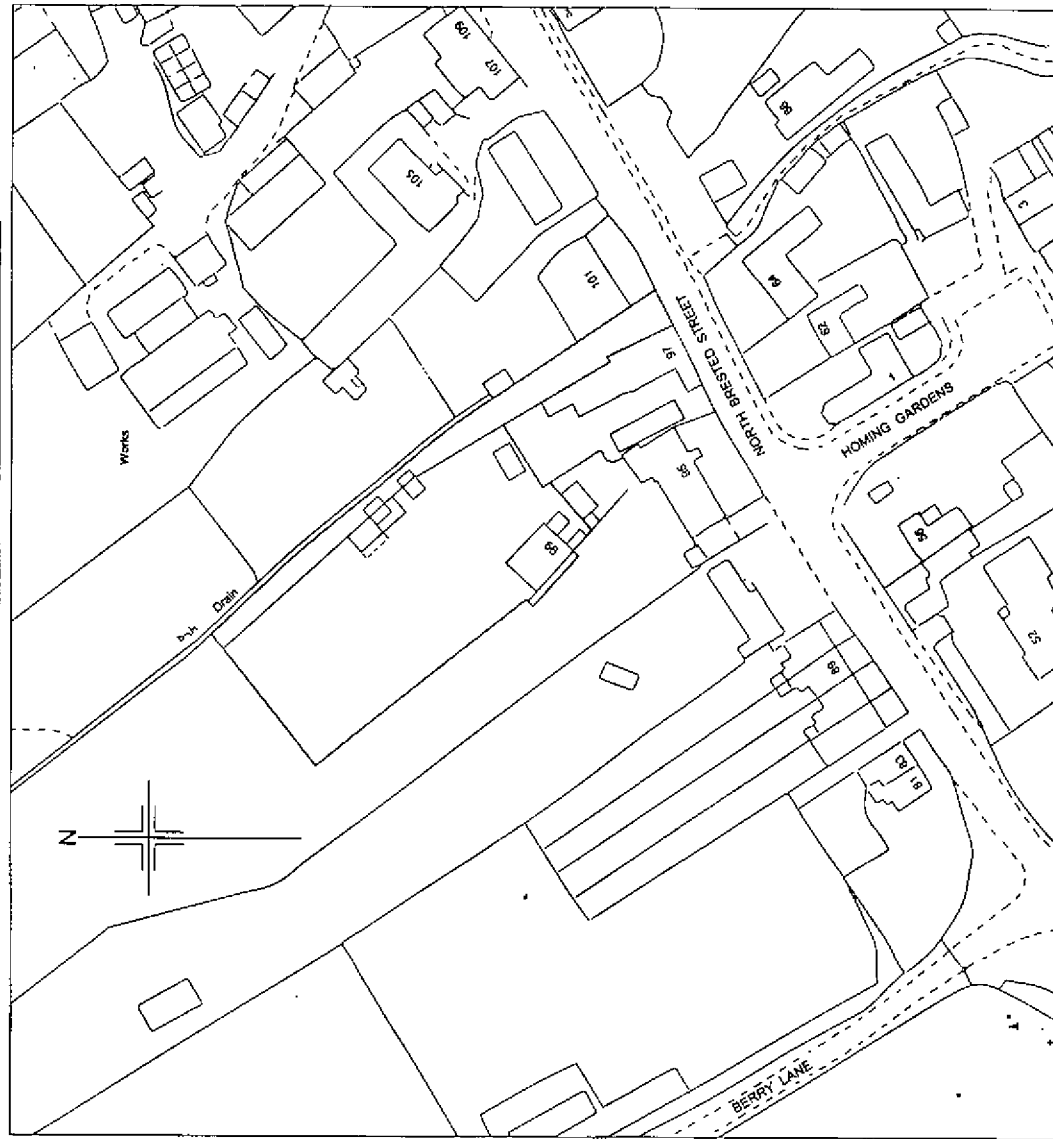

LOCATION PLAN

Do not scale from drawings
(excepting Local Authorities)
All dimensions to be checked on site

All work to comply with Building Regulations,
British Standards, manufacturer's instructions at
all times. Construction must also comply with
all safety at work regulations. Additional work
may be requested by the building inspector
as work proceeds to ensure the new building
complies with all building regulations.

No	Change	Date	Set
	New plan ground floor only	25/11/2014	

BKM PLANS
architectural
plans and
drawing
service

Title:
99 North Bersted Street
Bognor Regis


Scale: 1:100

Date: 25 November 2014


Drawn by:

Drawing 2 / 3


All drawings are copyright of BKM
architectural plans and drawings service
and may not be reproduced without prior
permissions.

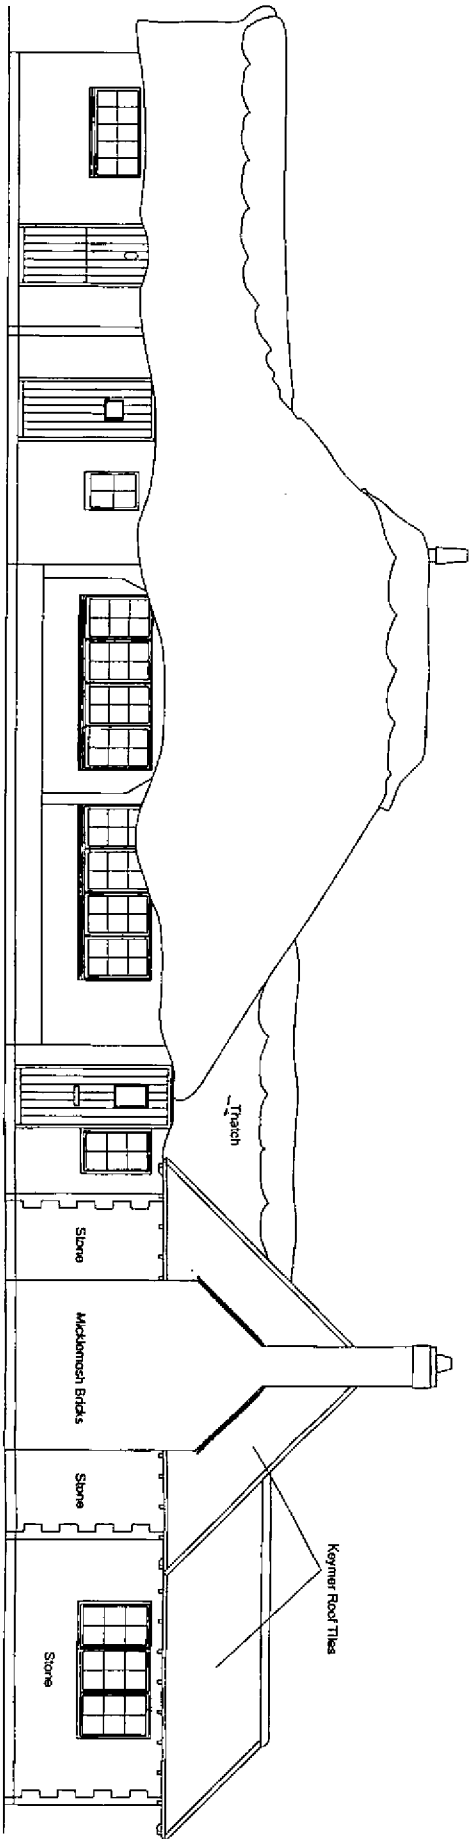


NEW NORTH EAST ELEVATION

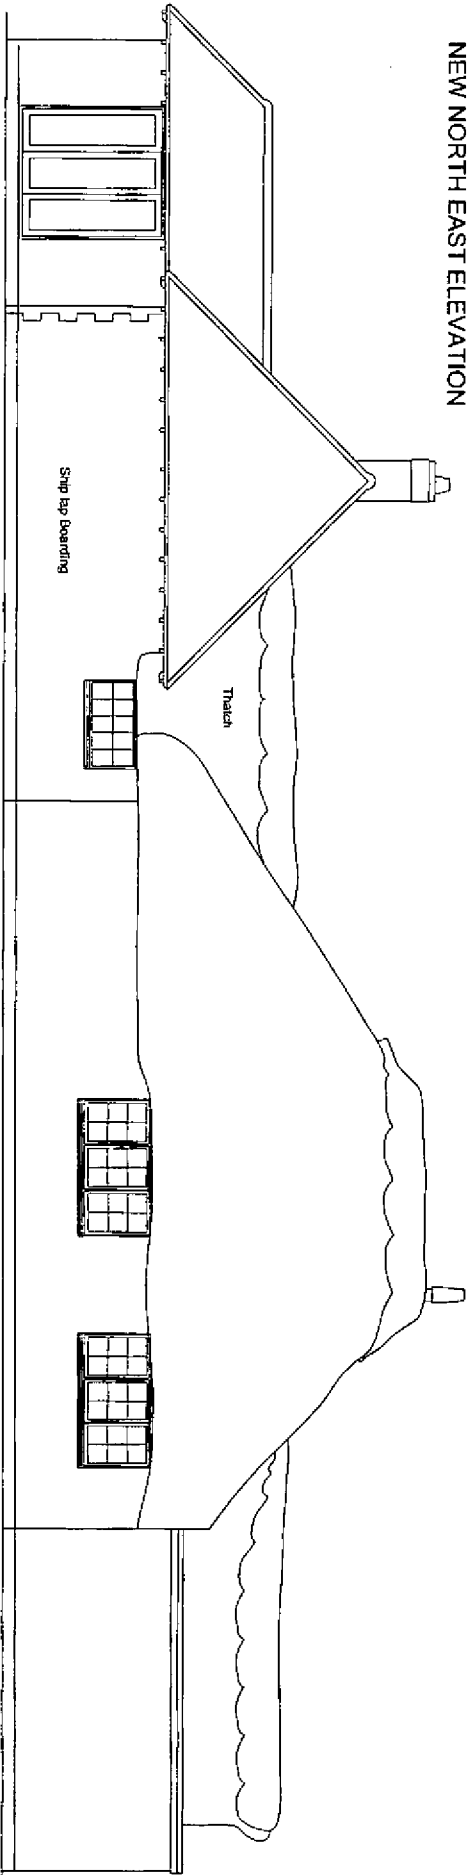


NEW SOUTH WEST ELEVATION

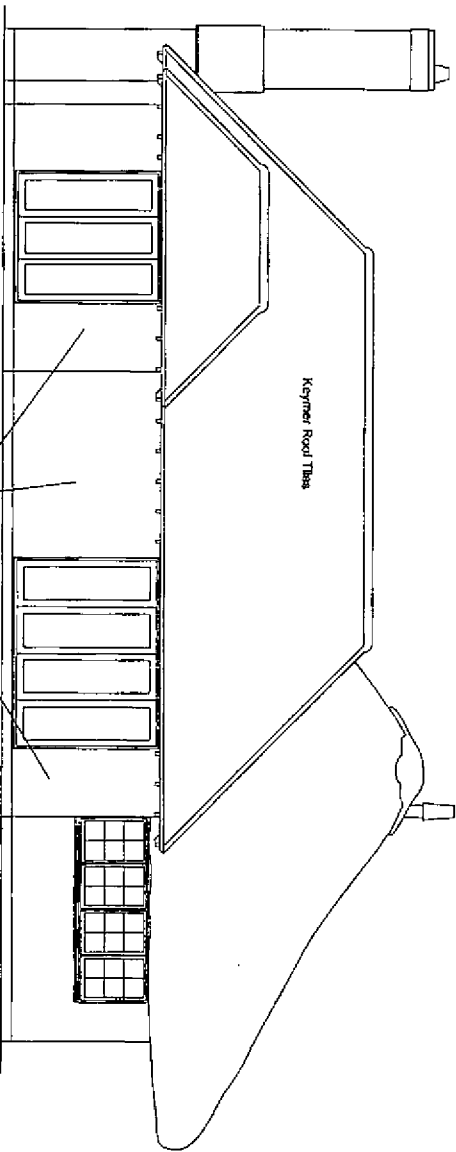

NEW NORTH WEST ELEVATION



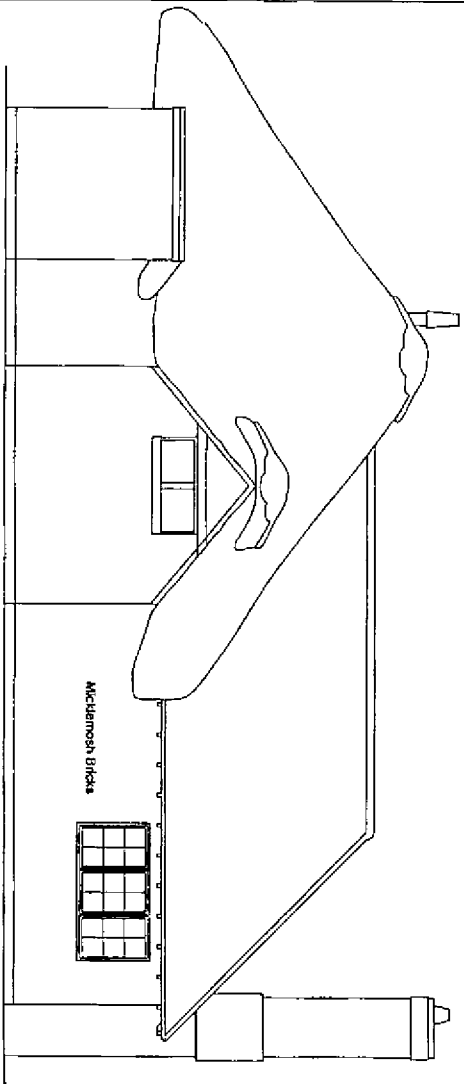


NEW SOUTH EAST ELEVATION

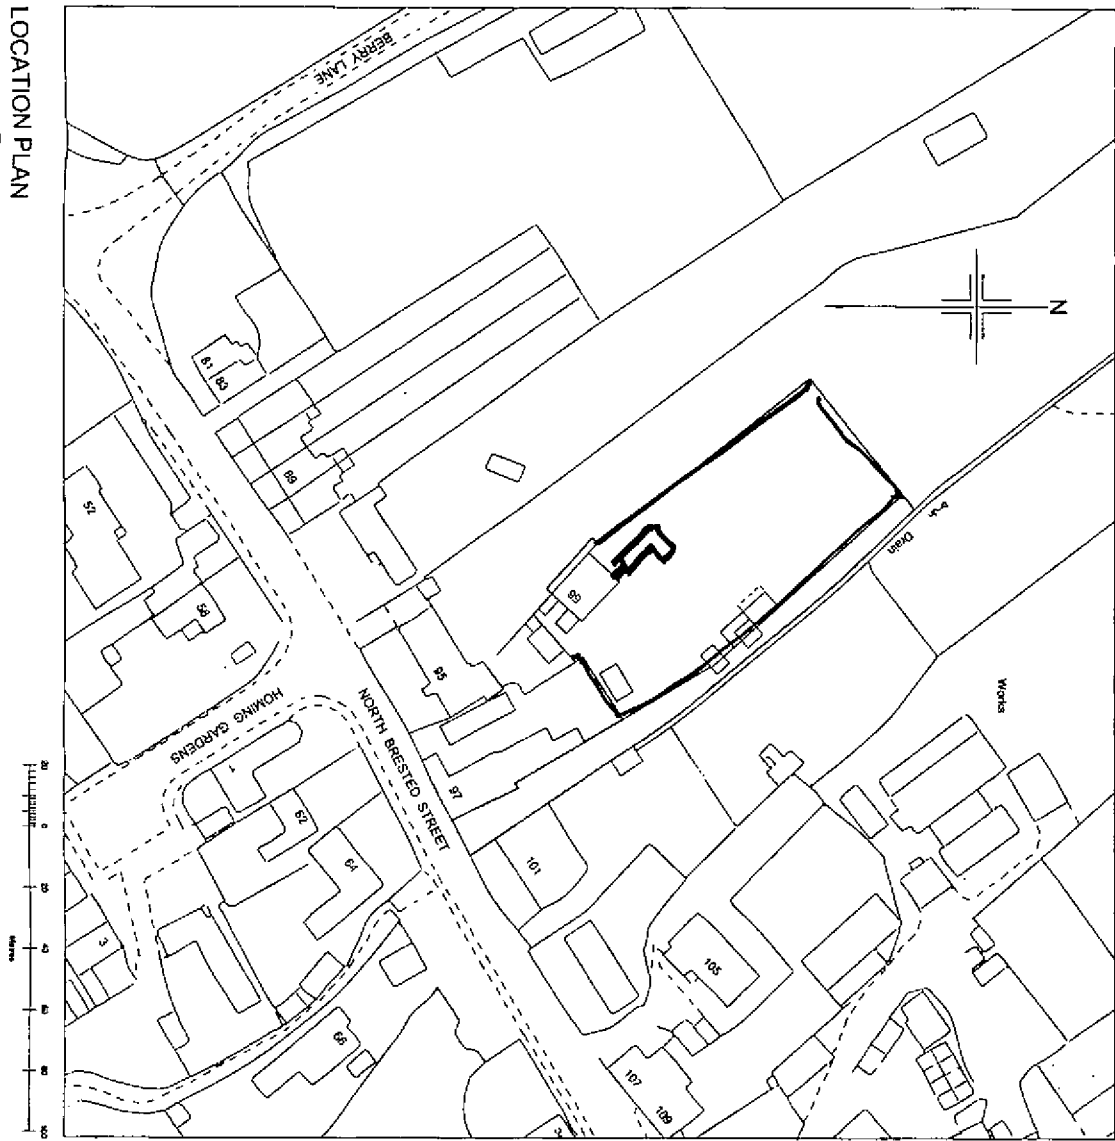

LOCATION PLAN

Do not scale from drawings (excepting Local Authorities) All dimensions to be checked on site			
All work to comply with Building Regulations, British Standards, manufacturer's instructions, /specifications and engineer's calculations at all times. Construction must also comply with all safety at work regulations. Additional work may be requested by the building inspector as work proceeds to ensure the new building complies with all building regulations.			
No	Change	Date	1st
	New plan ground floor only	25/11/2014	
BKM PLANS architectural plans and drawing service			
Title: 99 North Bersted Street Bognor Regis			
Scale: 1:100			
Date: 25 November 2014			
Drawn by:			
Drawing 2 / 3			
All drawings are copyright of BKM architectural plans and drawings service and may not be reproduced without prior permissions			

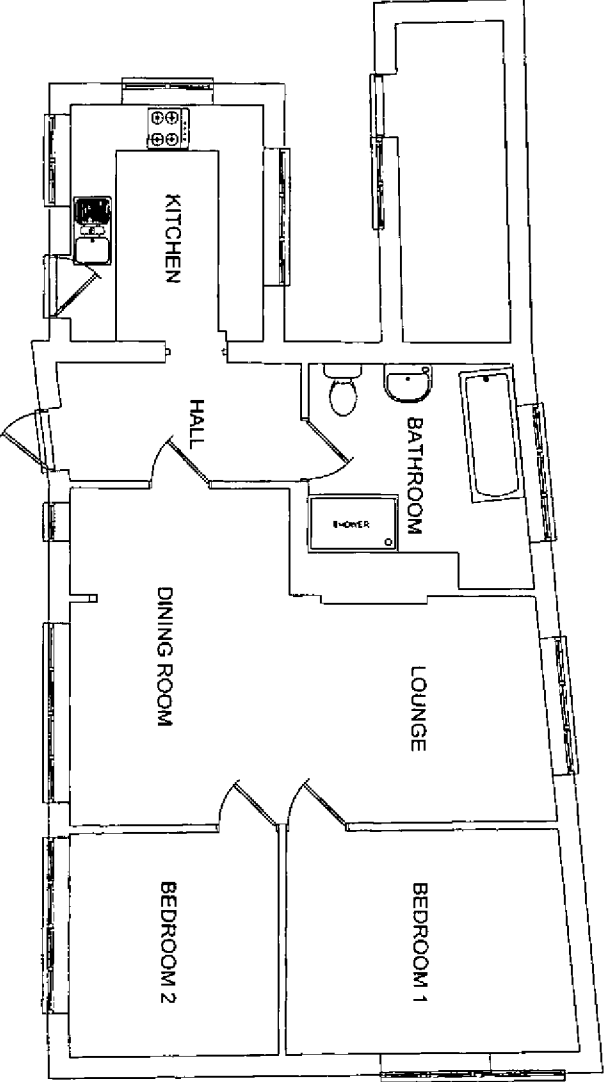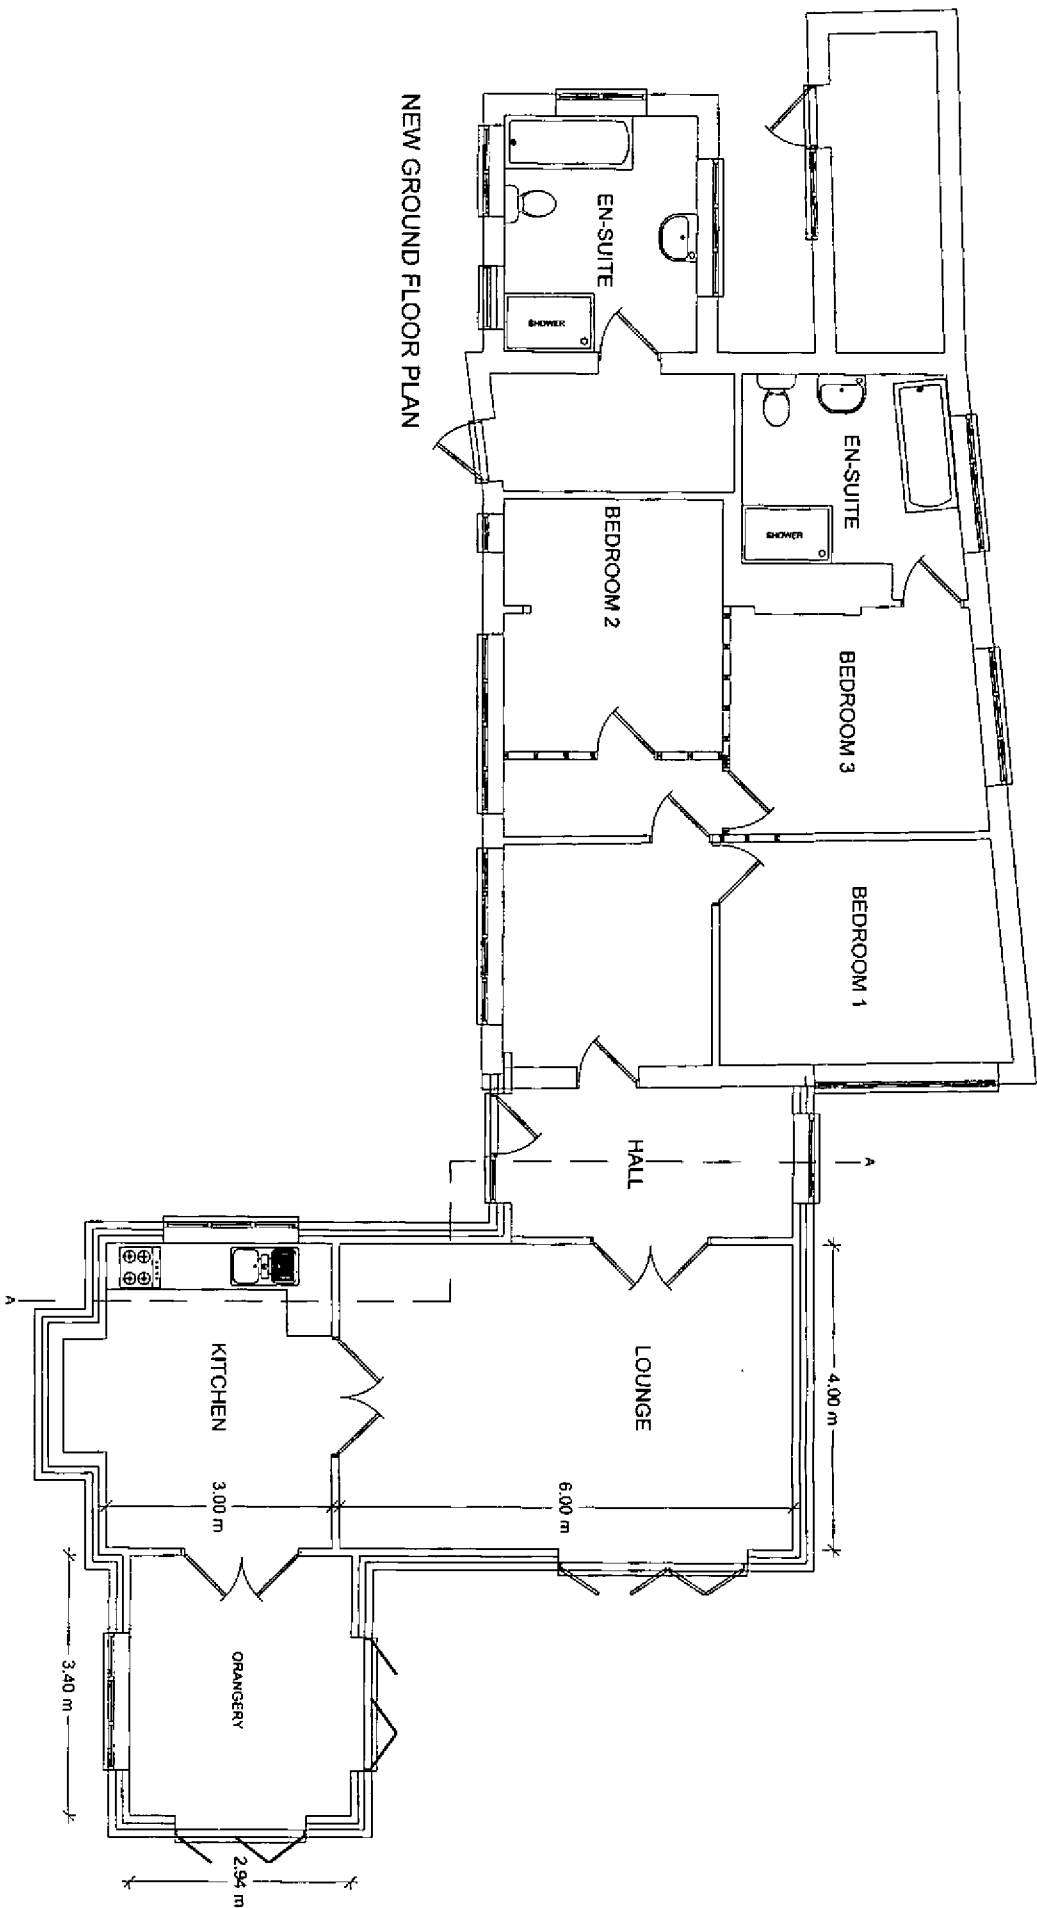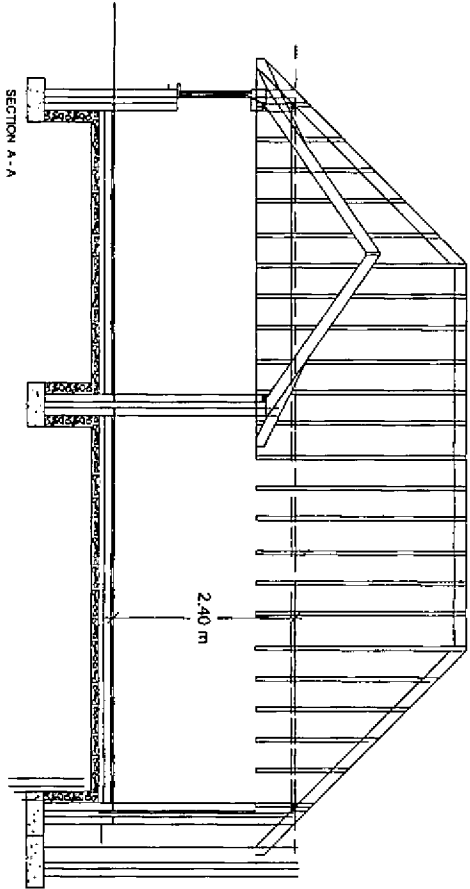

Do not scale from drawings (excepting Local Authorities) All dimensions to be checked on site		
All work to comply with Building Regulations, British Standards, manufacturer's instructions /specifications and engineer's calculations at all times. Construction must also comply with all safety at work regulations. Additional work may be requested by the building inspector as work proceeds to ensure the new building complies with all building regulations.		
No	Change	Date
	New plan ground floor only	25/11/2014

BKM PLANS architectural plans and drawing service	
Title: 99 North Bersied Street Bognor Regis	
Scale:	1:100
Date:	25 November 2014
Drawn by:	
Drawing 1 / 3	
All drawings are copyright of BKM architectural plans and drawings service and may not be reproduced without prior permissions	