



Side Elevation

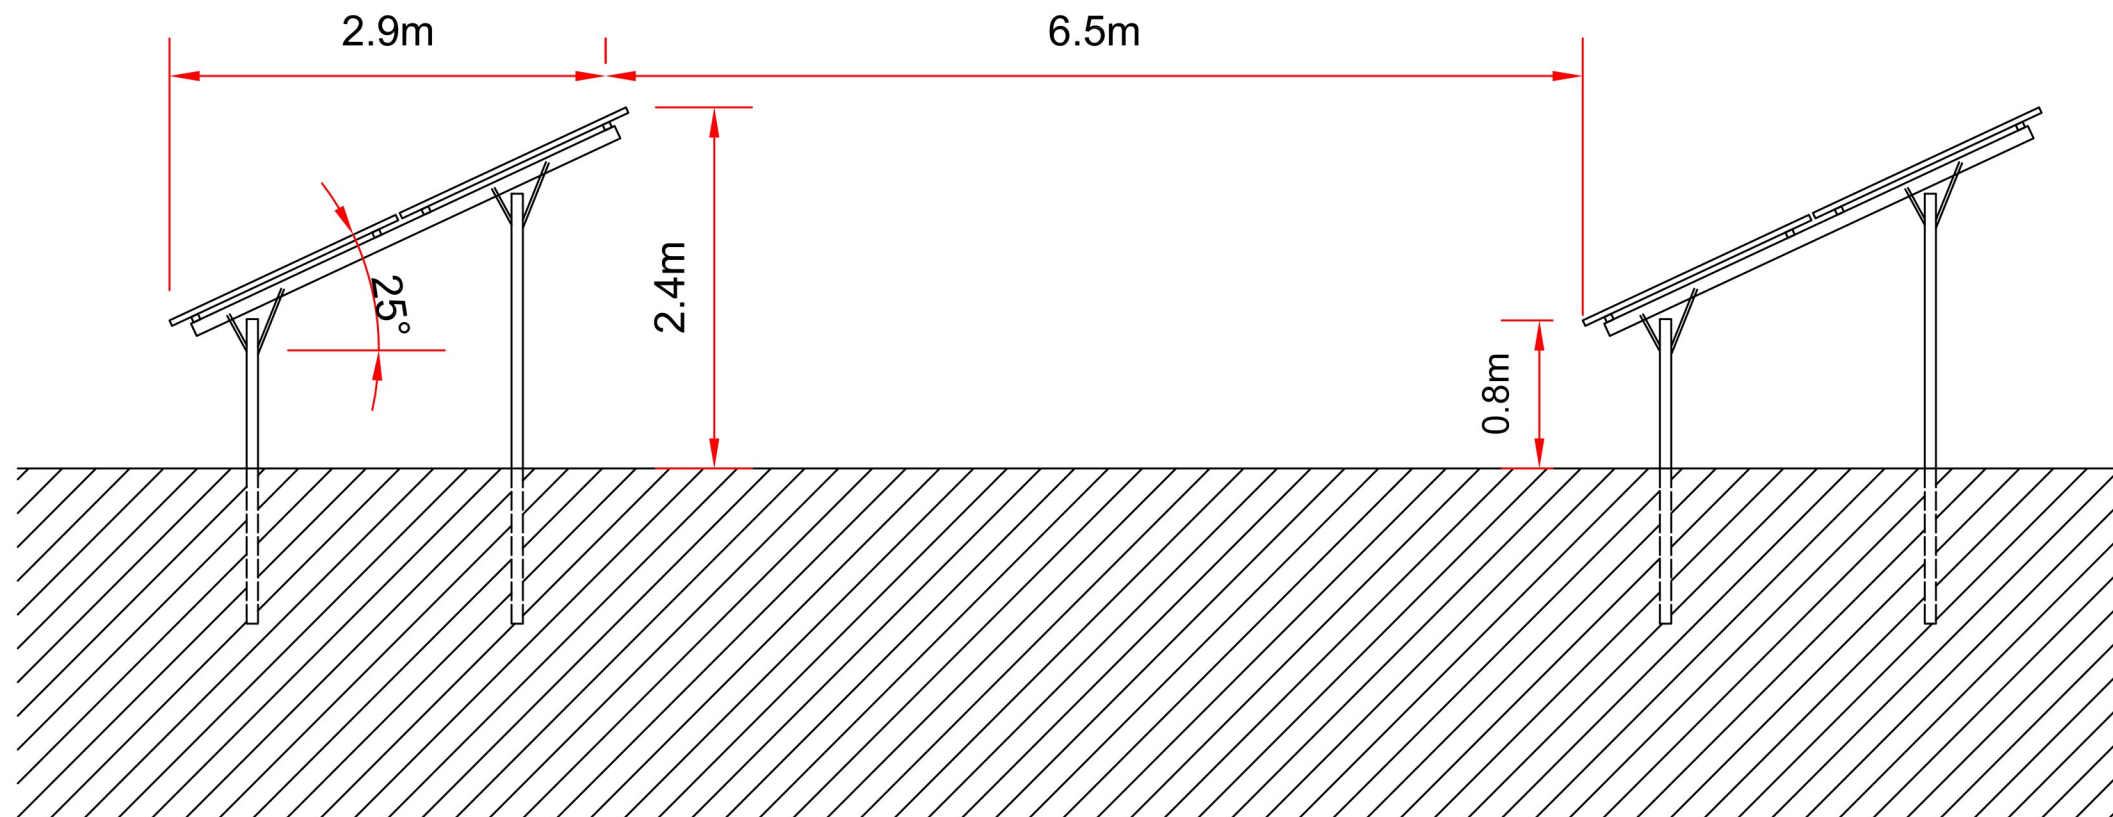

Front Elevation

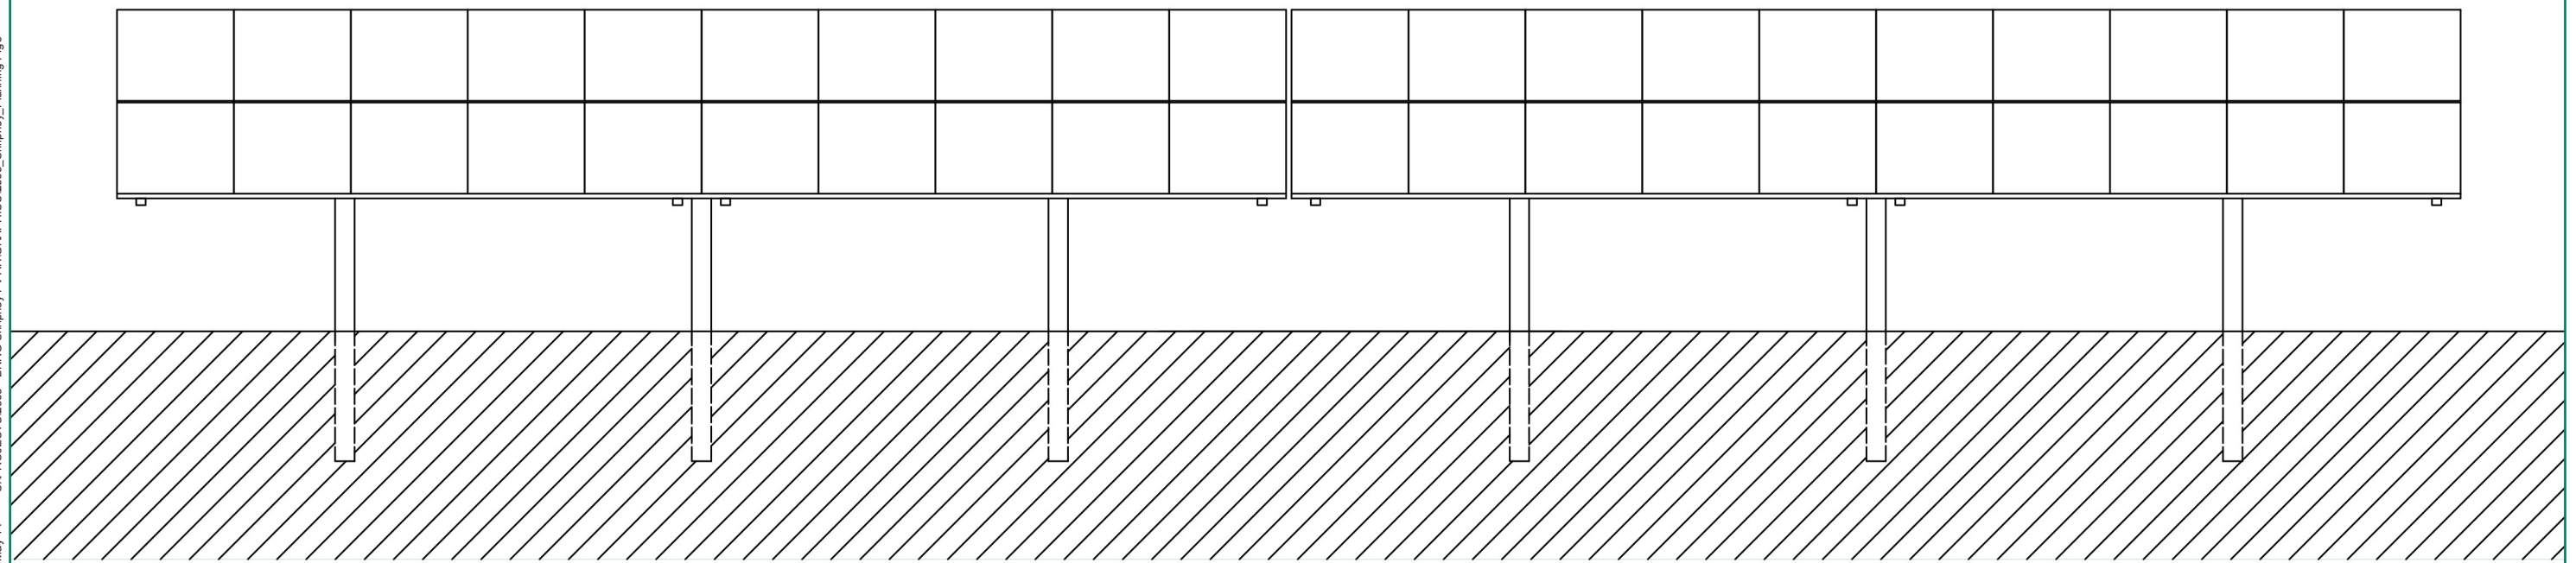

21 May 14 S:\PROJECTS\2663 - BNRG Shripney PV AH\GRAPHICS\2663_Shipney_Planning Figs

Scale 1 : 50 @ A3

SHRIPNEY PV PARK

2605-4
Typical Panel Elevations

