

GROUND FLOOR PLAN
[AS EXISTING]

SCALE: 1:50.

NEIGHBOURING PROPERTY.
REAR GARDEN

BOUNDARY WALL.

N° 414 PROPERTY LAND.

PIT.

ROLLER GARAGE
DOOR.

P
A
T
H

R
O
A
D

BOUNDARY WALL

REAR GARDEN. N° 414.

BOUNDARY WALL.

MAINS DRAIN.

EXTG. DRAIN RUN

EXTG. M.H

TO M.H BY MAIN
HOUSE.


TO MAIN SEWER

GARAGE CONVERSION - 414 CHICHESTER ROAD, BOGNOR REGIS.

GROUND FLOOR PLAN
[As Proposed]

Scale: 1:50.

NEIGHBOURING PROPERTY.
REAR GARDEN

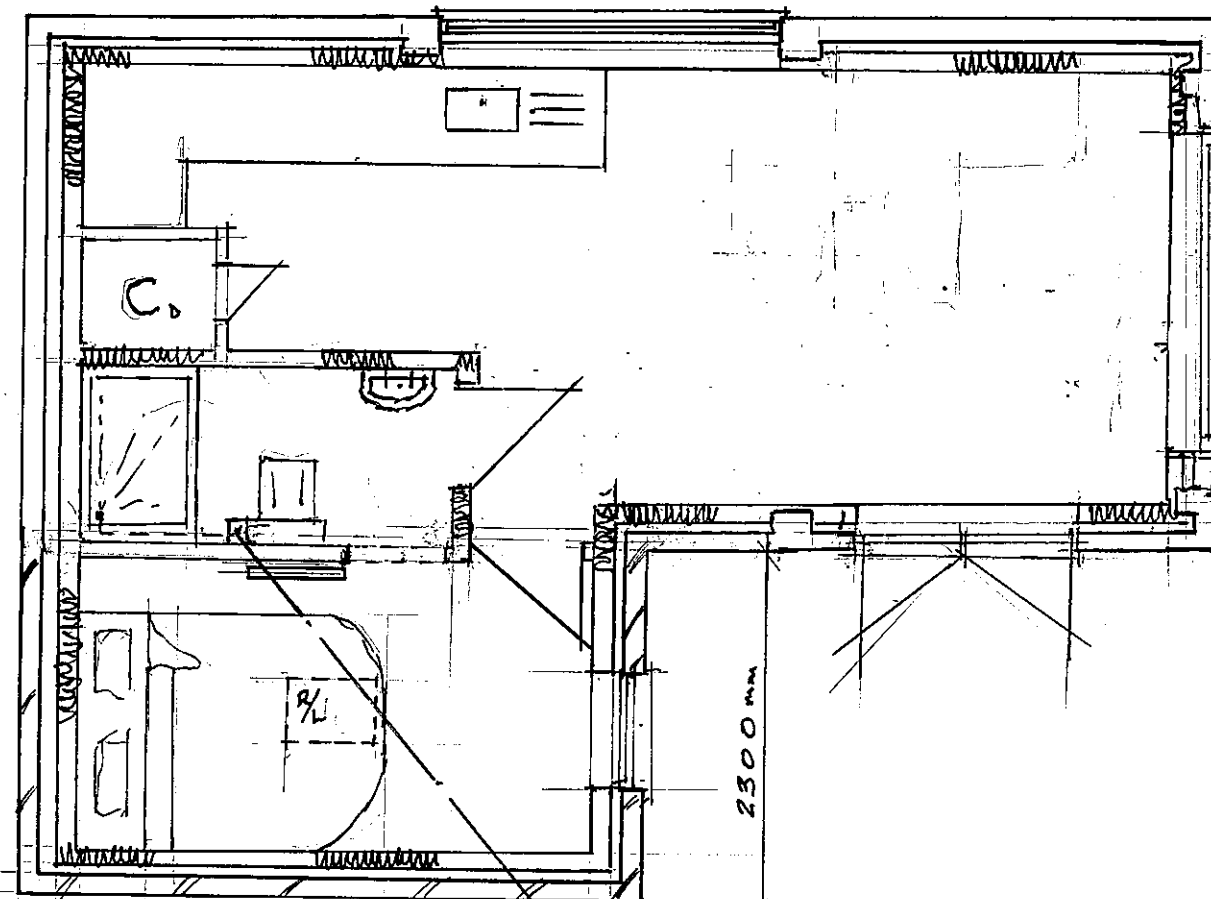

N°414 PROPERTY LAND.

P
A
T
H

R
O
A
D

BOUNDARY WALL

REAR GARDEN. N° 414.

BOUNDARY WALL

EXTG. DRAIN RUN

NEW DRAIN RUN


EXTG. M.H.

TO M.H. BY MAIN
HOUSE.

MAINS DRAIN.


TO MAIN SEWER

GARAGE CONVERSION - 414 CHICHESTER ROAD, BOGNOR REGIS.

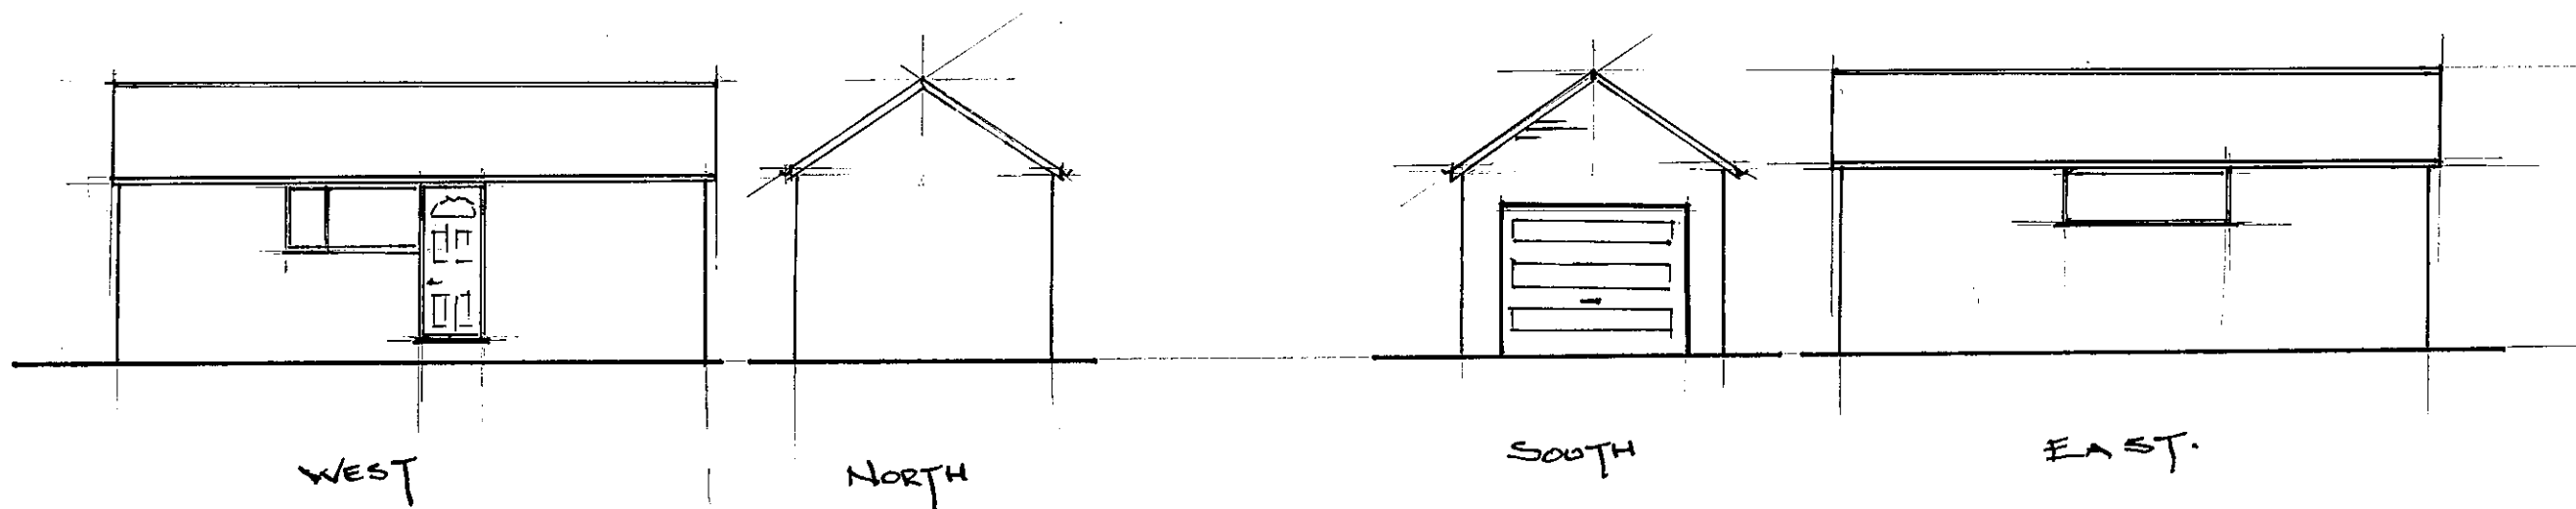

ELEVATIONS [AS EXISTING.]
[1:100]

GARAGE CONVERSION - 414 CHICHESTER ROAD, BOGNOR REGIS.

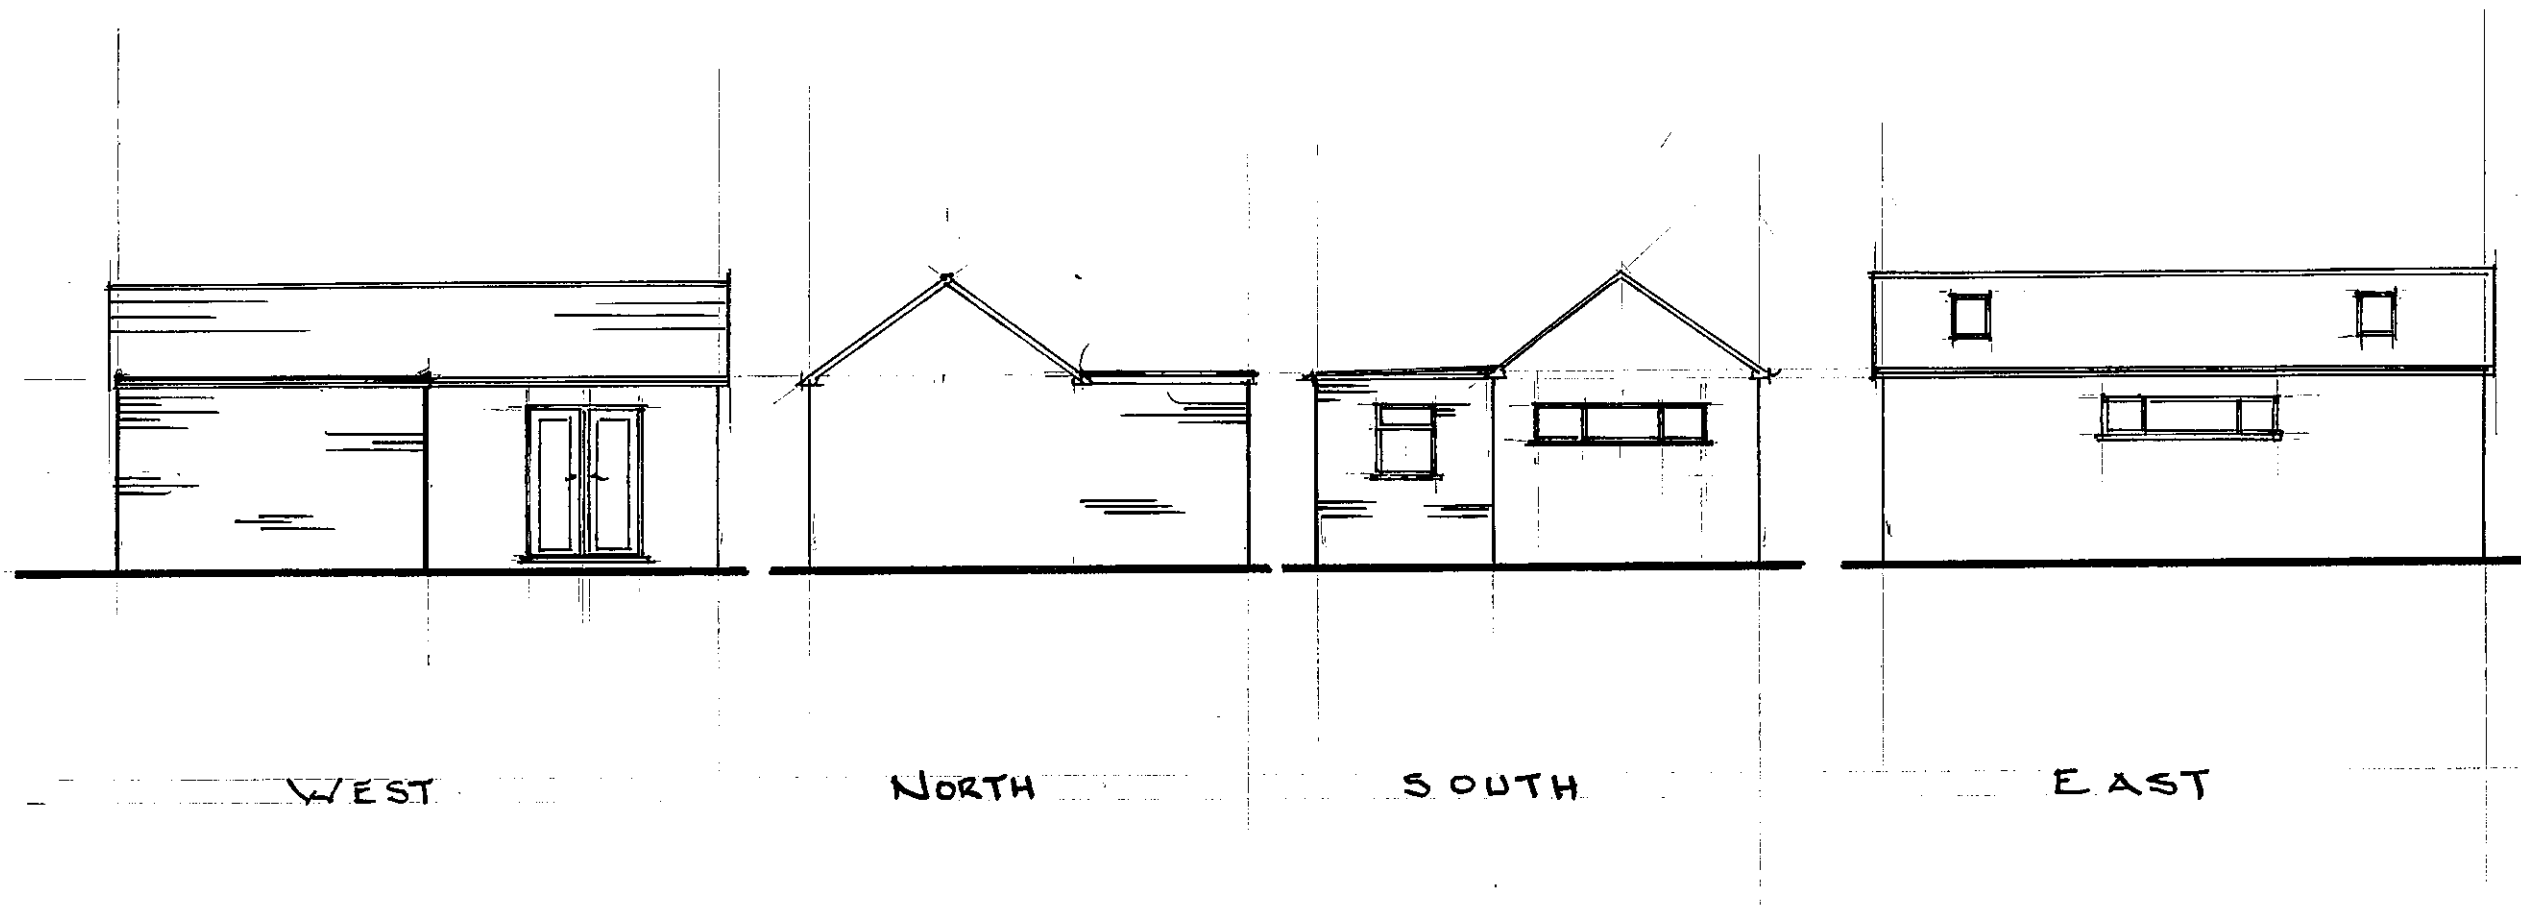

ELEVATIONS [As PROPOSED.]
[1:100]

GARAGE CONVERSION - 414 CHICHESTER ROAD, BOGNOR REGIS.