


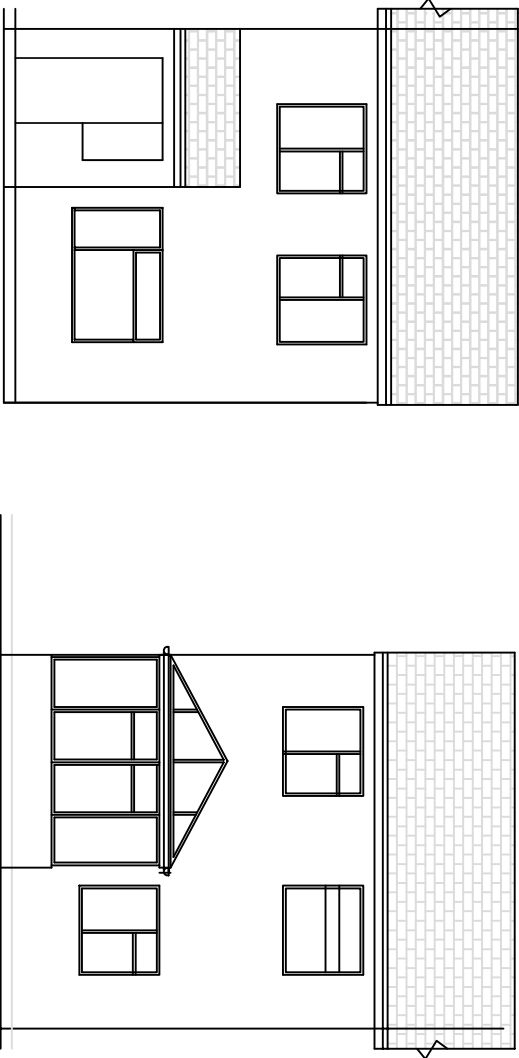


Front Elevation


Rear Elevation



Ground Floor

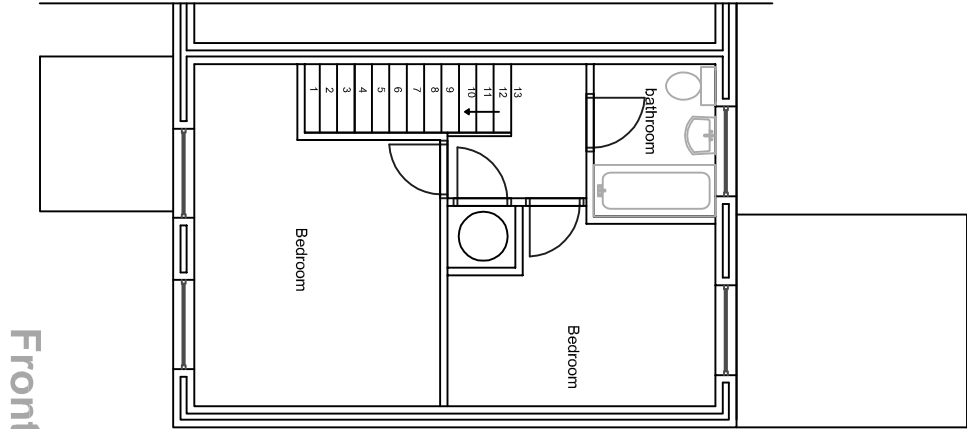

First Floor

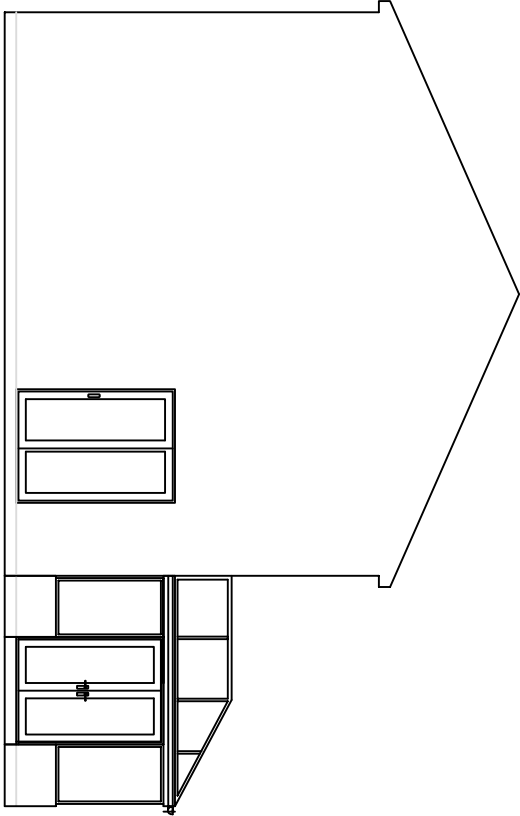

SideElevation

Rev	By	Description	Date	Client	Status		
				Mr S. Tideswell	Approval		
AJS DESIGN SOLUTIONS 80 Whyke Lane Chichester West Sussex PO19 7PD T: 07834 316 010 E: enquiries@ajsdesignsolutions.co.uk				Project 78 Addison Way North Bersted, Bognor Regis, West Sussex	Scale 1:100	Date 27 Feb 2018	
				Drawing Title Existing Elevations & Layout	Job No. Jan 21-18	Drawn By AJS	
					Drawing No. 1	Revision	
THIS DRAWING IS SUBJECT TO COPYRIGHT AND SHOULD THEREFORE NOT BE REPRODUCED WITHOUT PRIOR CONSENT OF AJS DESIGN SOLUTIONS.							