



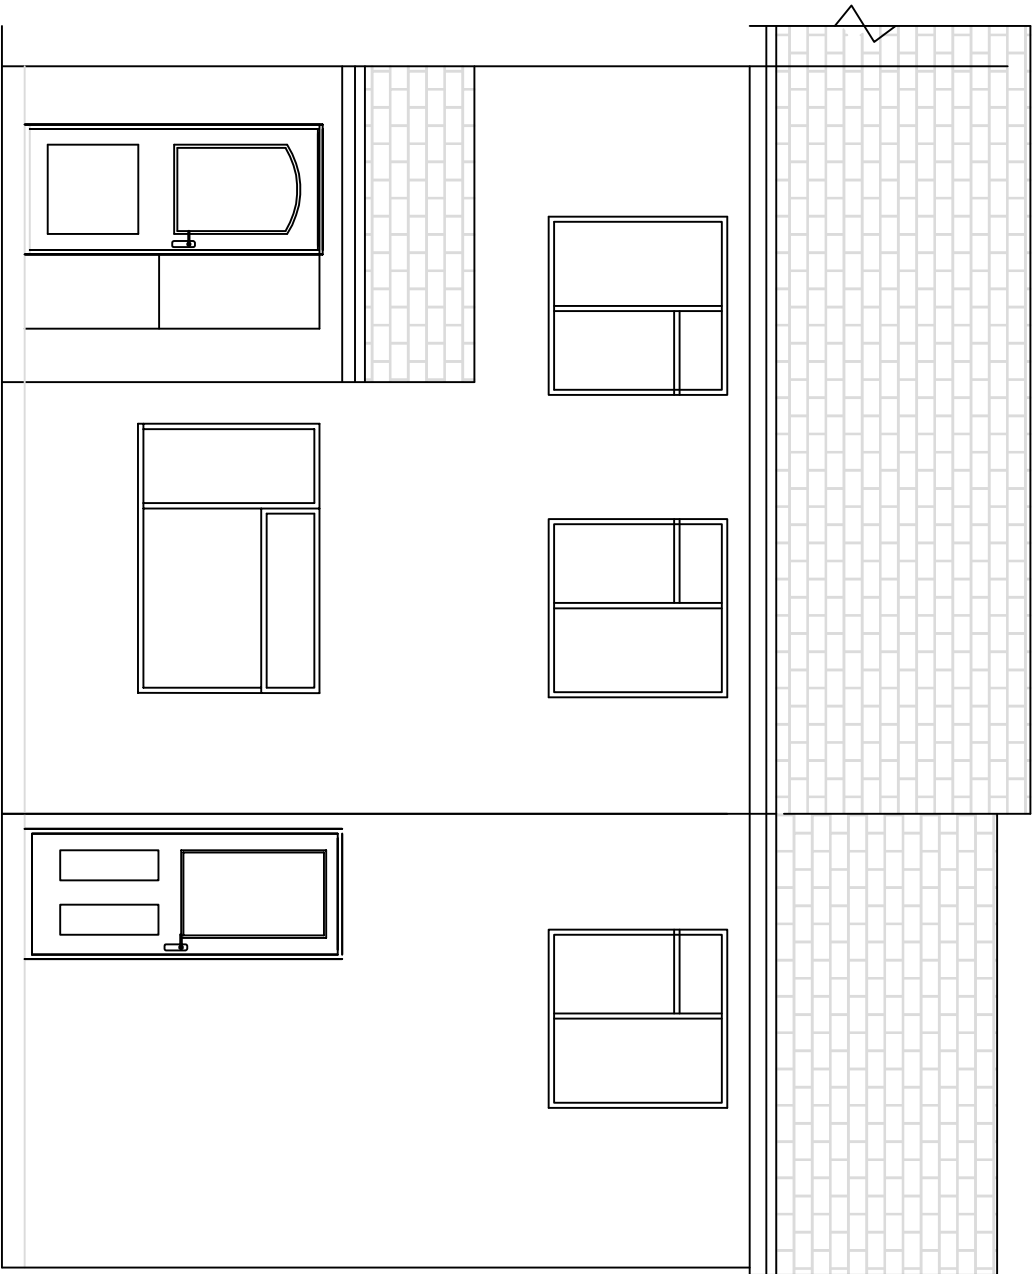

Front Elevation

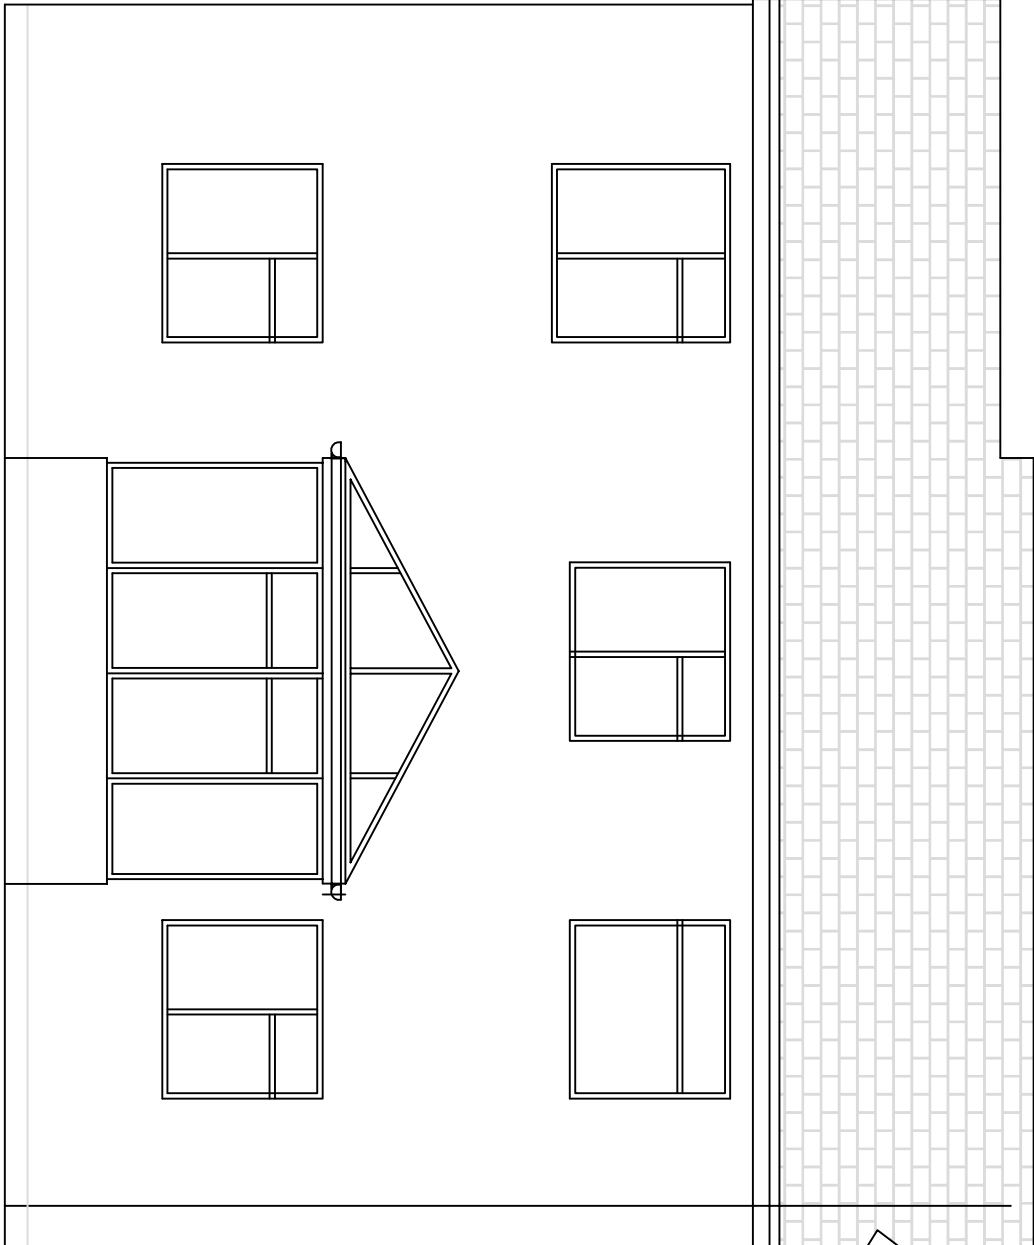

Rear Elevation

Rev	By	Description	Date	Client	Status		
AJS DESIGN SOLUTIONS 80 Whyke Lane Chichester West Sussex PO19 7PD T: 07834 316 010 E: enquiries@ajsdesignsolutions.co.uk				Mr S Tideswell Project 78 Addison Way North Bersted Bognor Regis West Sussex	Approval		
				Drawing Title Proposed Front & Rear Elevations	Scale 1:50	Date 27th Feb 18	
					Job No. Jan-21-18	Drawn By AJS	
					Drawing No. 3	Revision	
THIS DRAWING IS SUBJECT TO COPYRIGHT AND SHOULD THEREFORE NOT BE REPRODUCED WITHOUT PRIOR CONSENT OF AJS DESIGN SOLUTIONS.							