




Eternit weatherboard

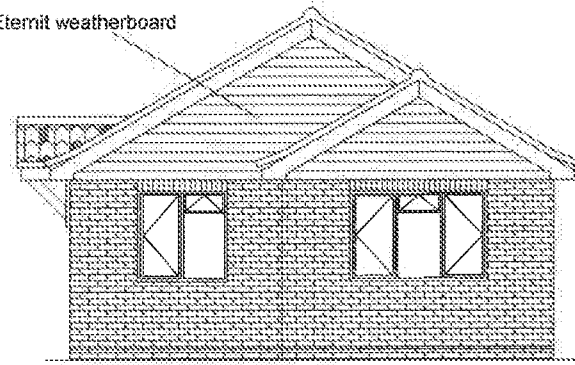


NORTH ELEVATION

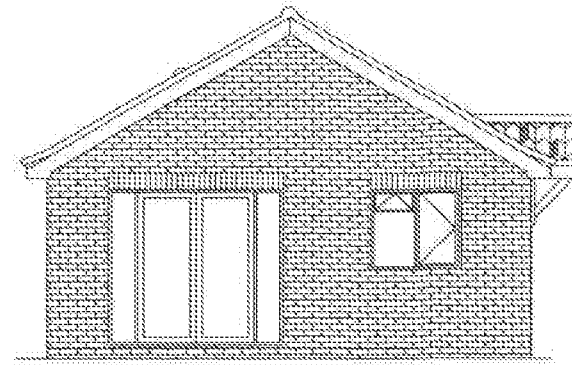


SOUTH ELEVATION

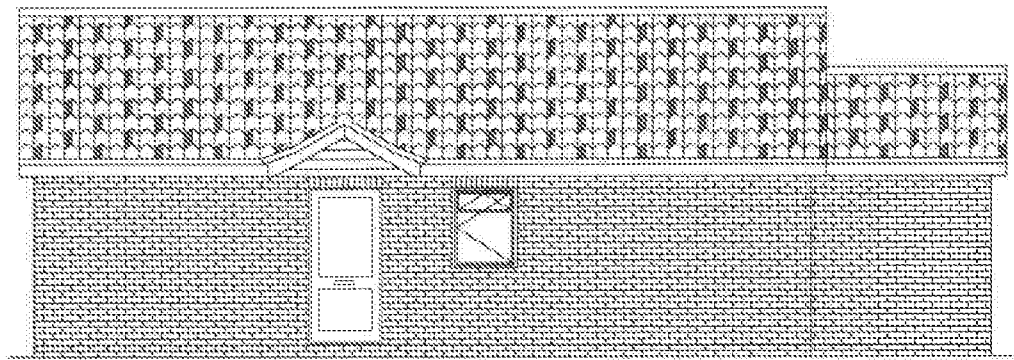



EAST ELEVATION

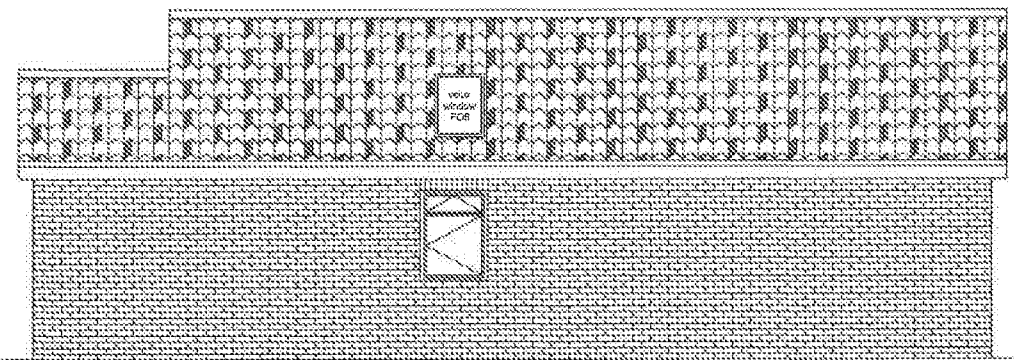

WEST ELEVATION

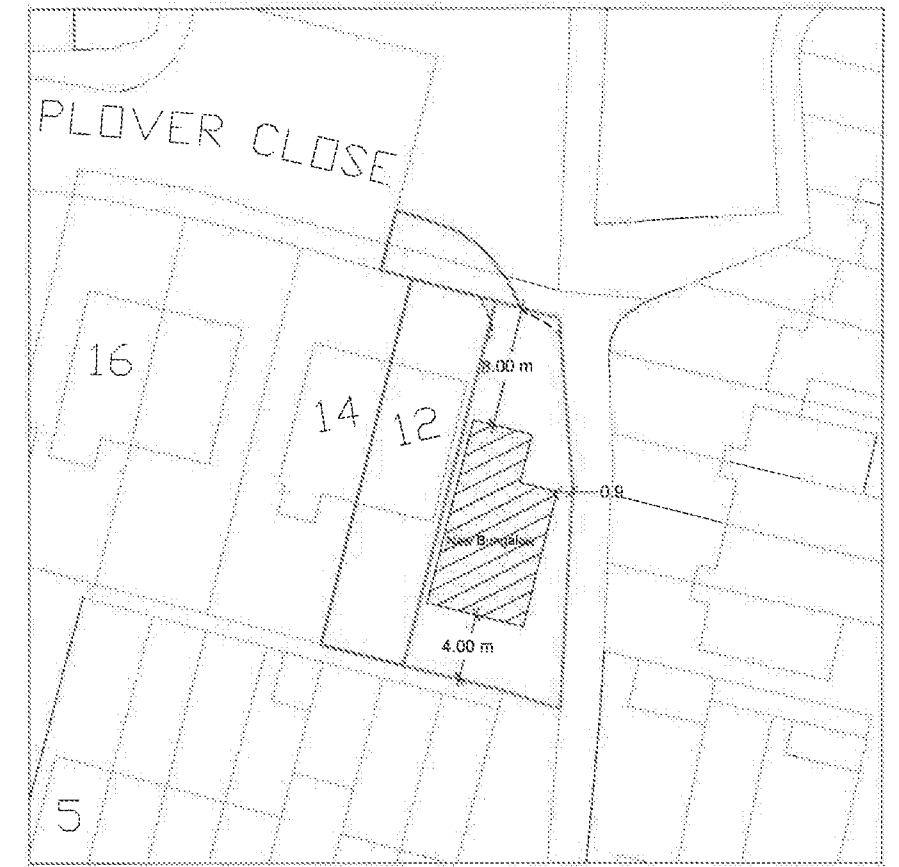

SITE PLAN

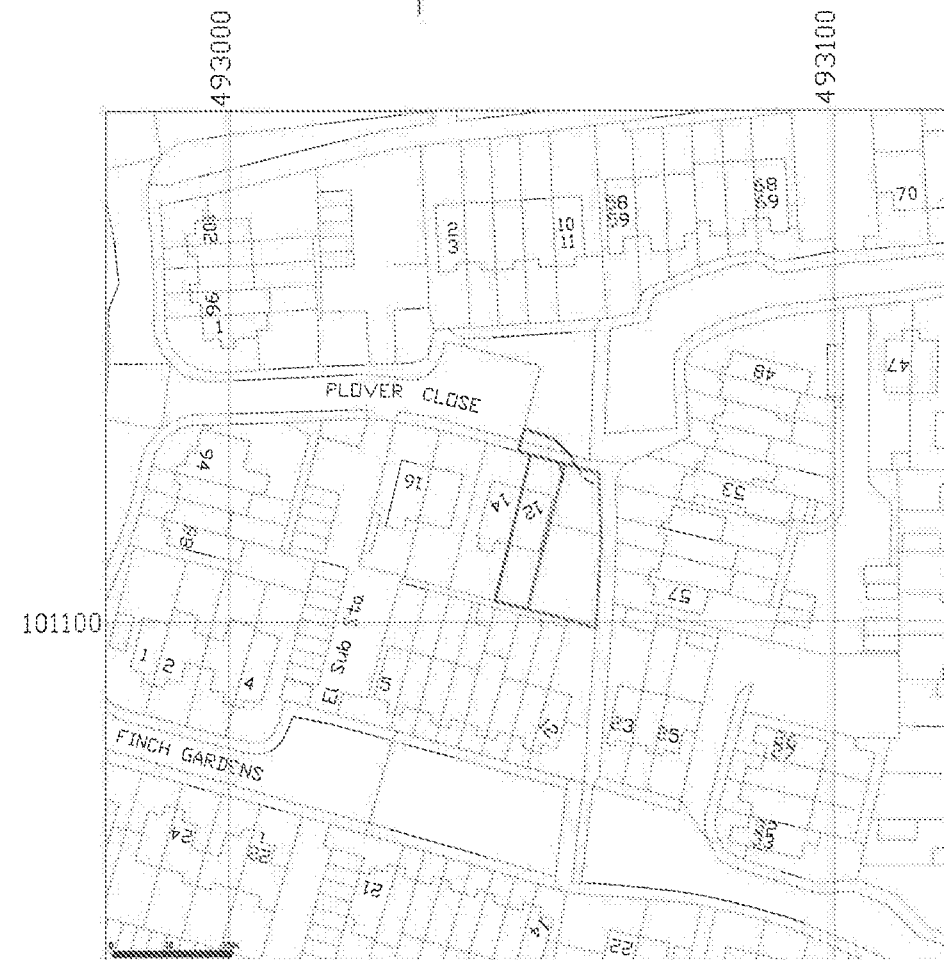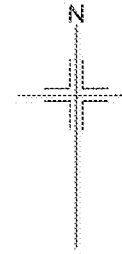

LOCATION PLAN

Do not scale from drawings
(excepting Local Authorities)
All dimensions to be checked on site

All work to comply with Building Regulations,
British Standards, manufacturer's instructions
/specifications and engineer's calculations at
all times. Construction must also comply with
all safety at work regulations. Additional work
may be requested by the building inspector
as work proceeds to ensure the new building
complies with all building regulations.

No	Change	Date	Init

BKM PLANS architectural plans and drawing service

Title:
New Bungalow Next to
12 Plover Close
Bognor Regis
West Sussex PO22 9HD

Scale: 1:100 1:500 1:1250

Date: 27 th April 2019

Drawn by:

Drawing 2 / 2

All drawings are copyright of BKM
architectural plans and drawings service
and may not be reproduced without prior
permissions