



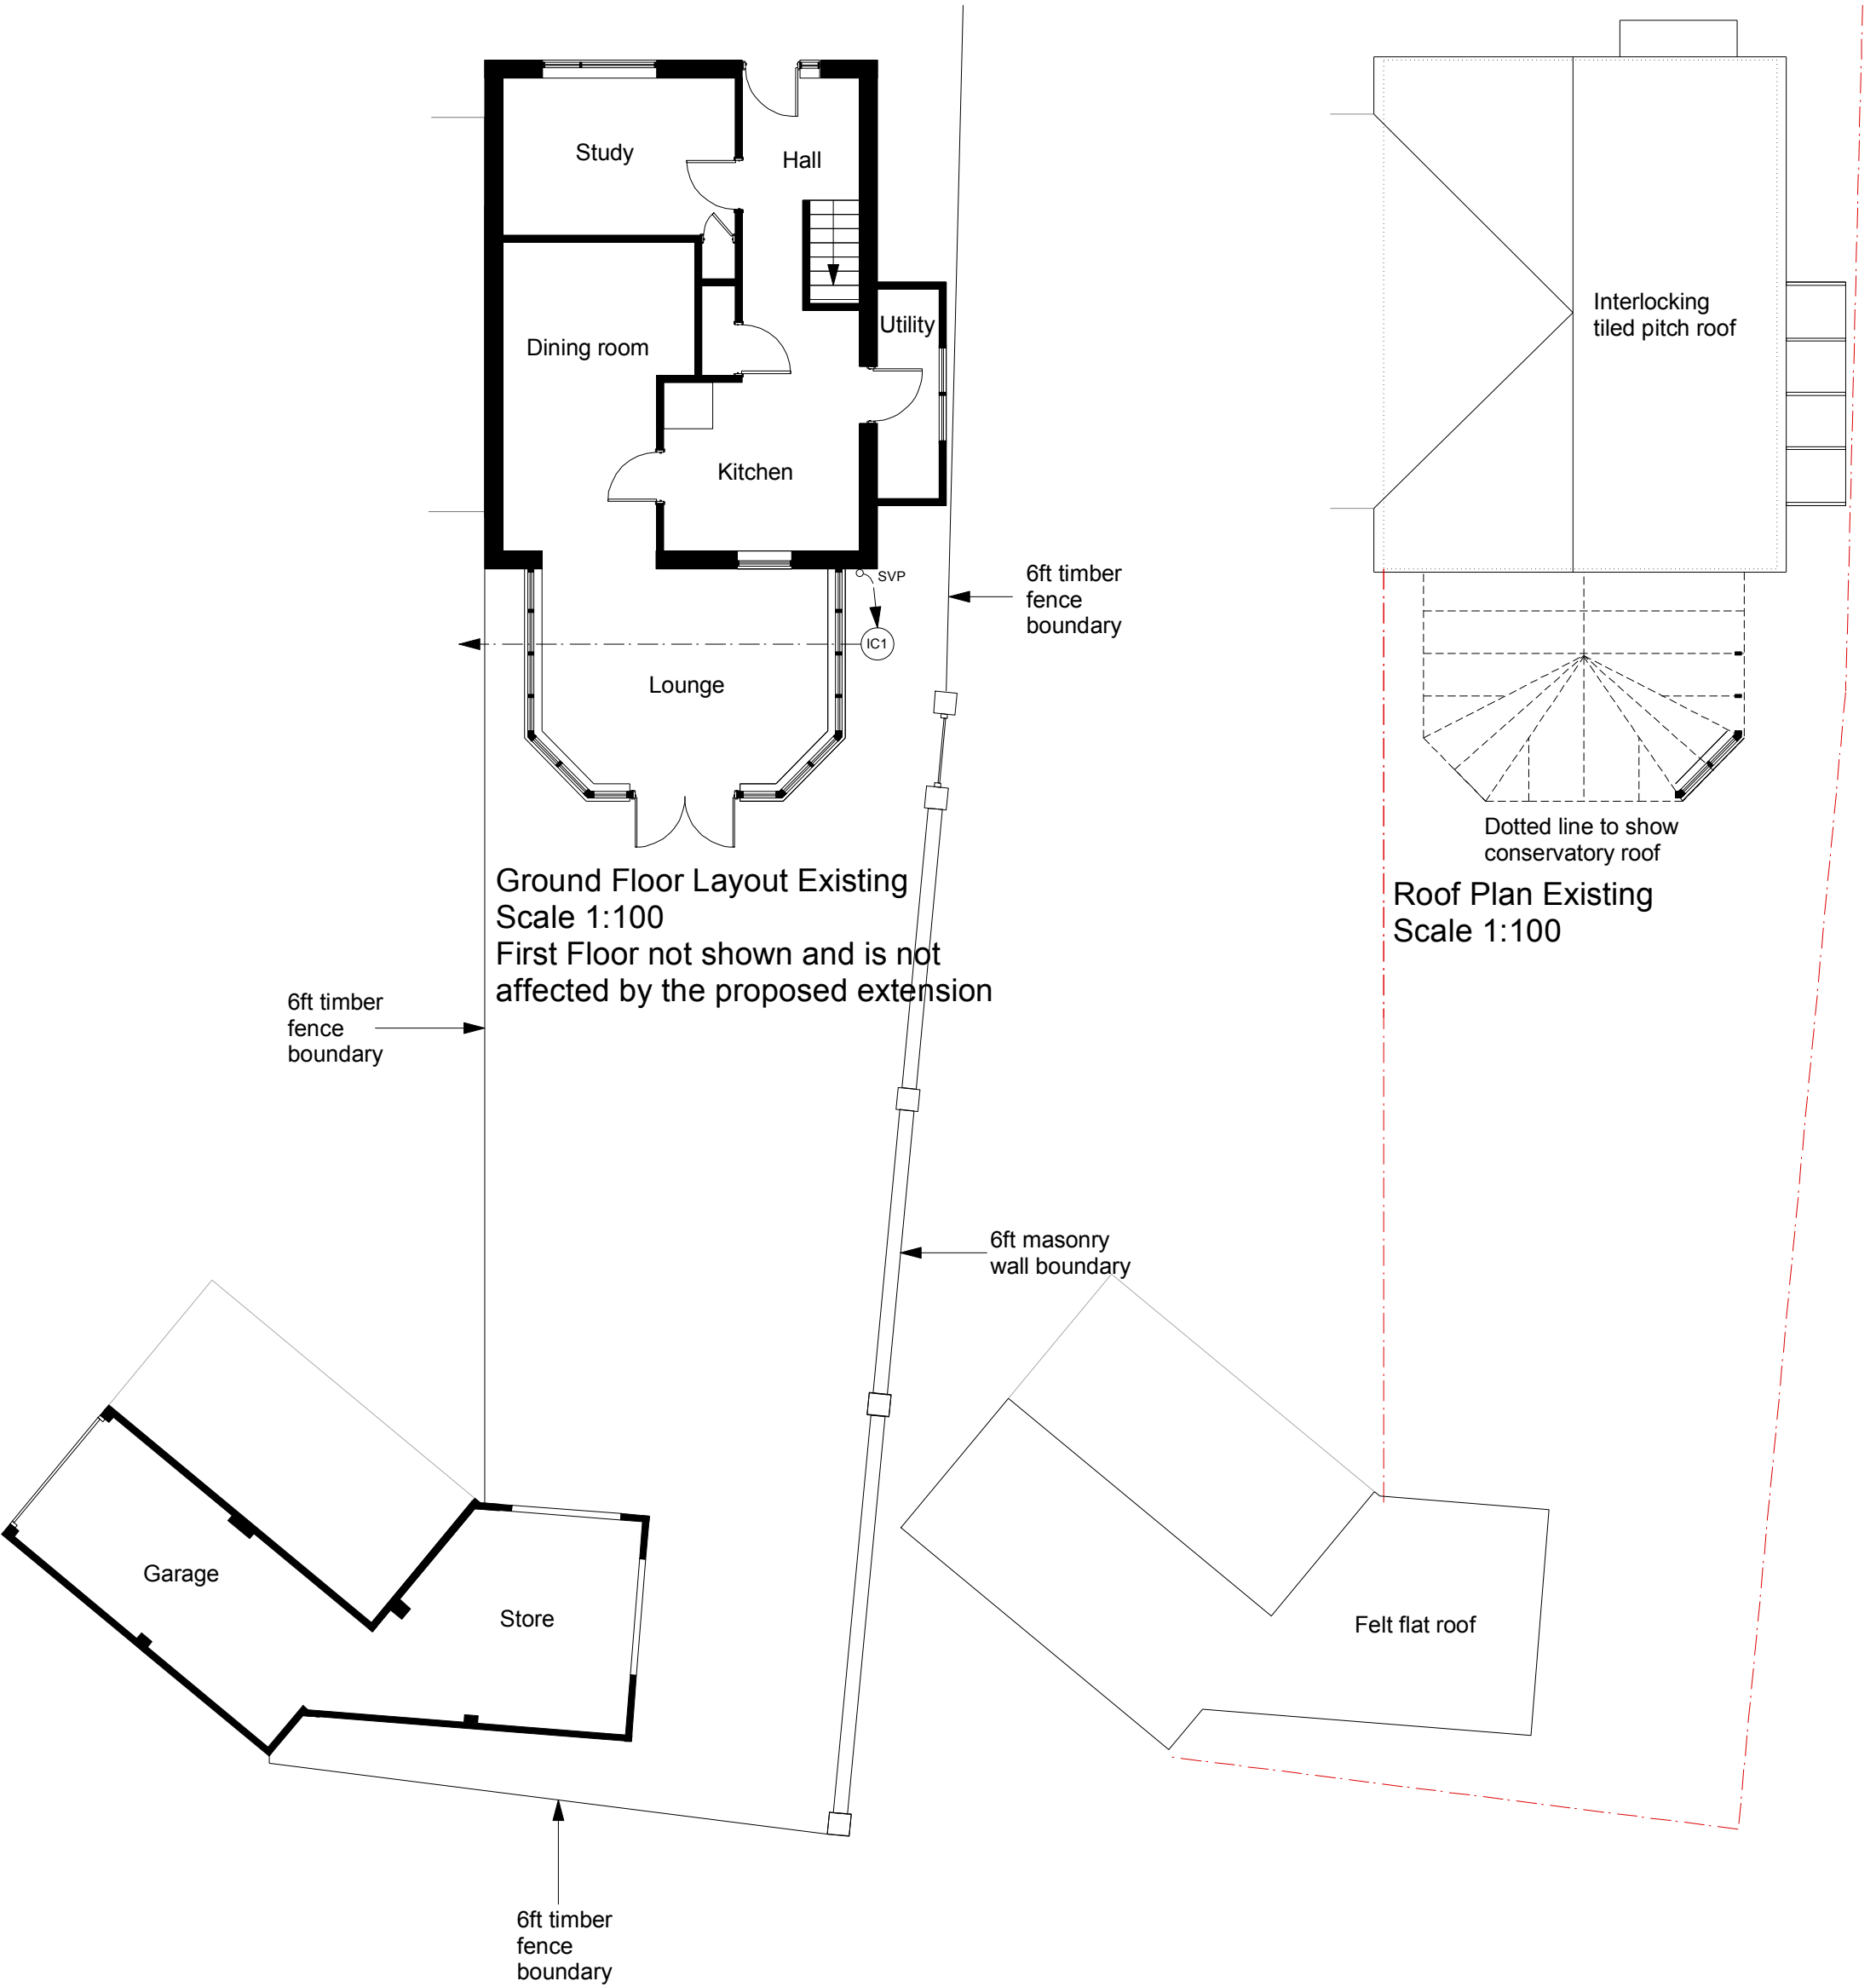

Scale bar 1:100

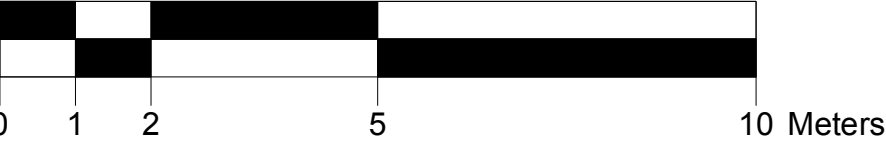

Floor and roof plans of house and garage/store

All dims and details to be checked on site prior to any commencement of work. This plan is not a full specification or schedule of work and has been produced solely for the purpose of obtaining the necessary local authority consents/approvals For Party Wall etc. Act 1996 see Government booklet or website.	Status:		Client: Mr & Mrs Leeper 42 Addison Way Bognor Regis West Sussex PO22 9HY	Revision:	Project: Extensions
	Preliminary	☐ Tender		Scale: 1:100@A3	Content: Existing floor and roof plans (House & garage/store)
	Planning	☒ Construction		Date: June 20	
	Building Regulations	☐ As Built		Dwg No: LL002	