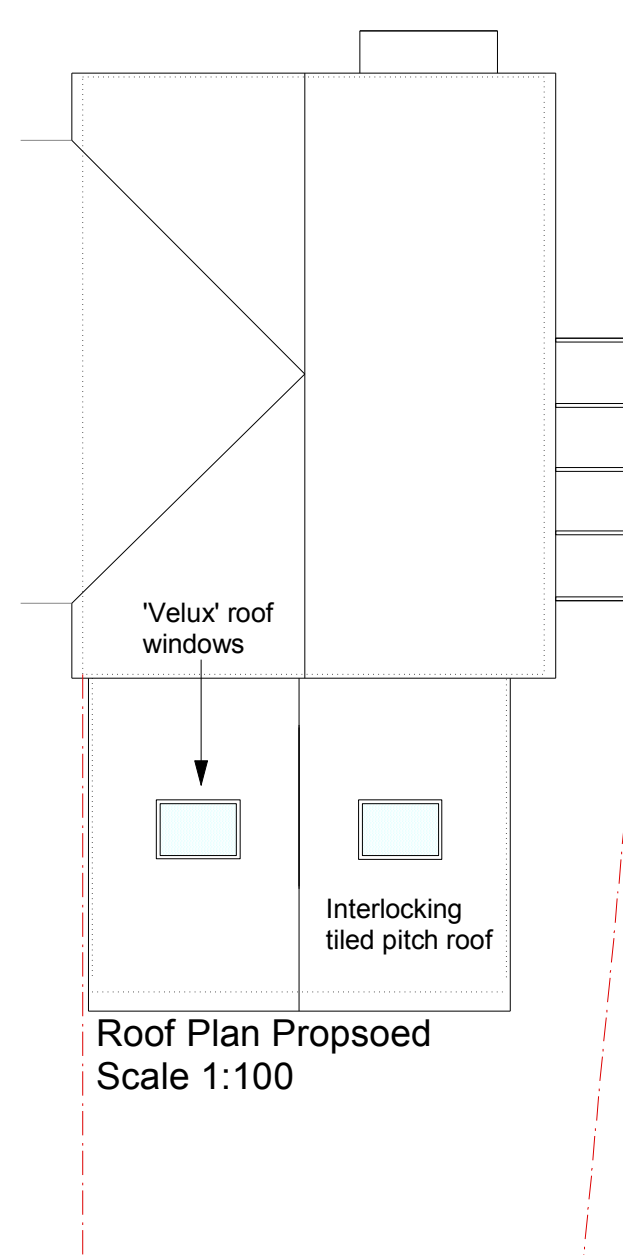
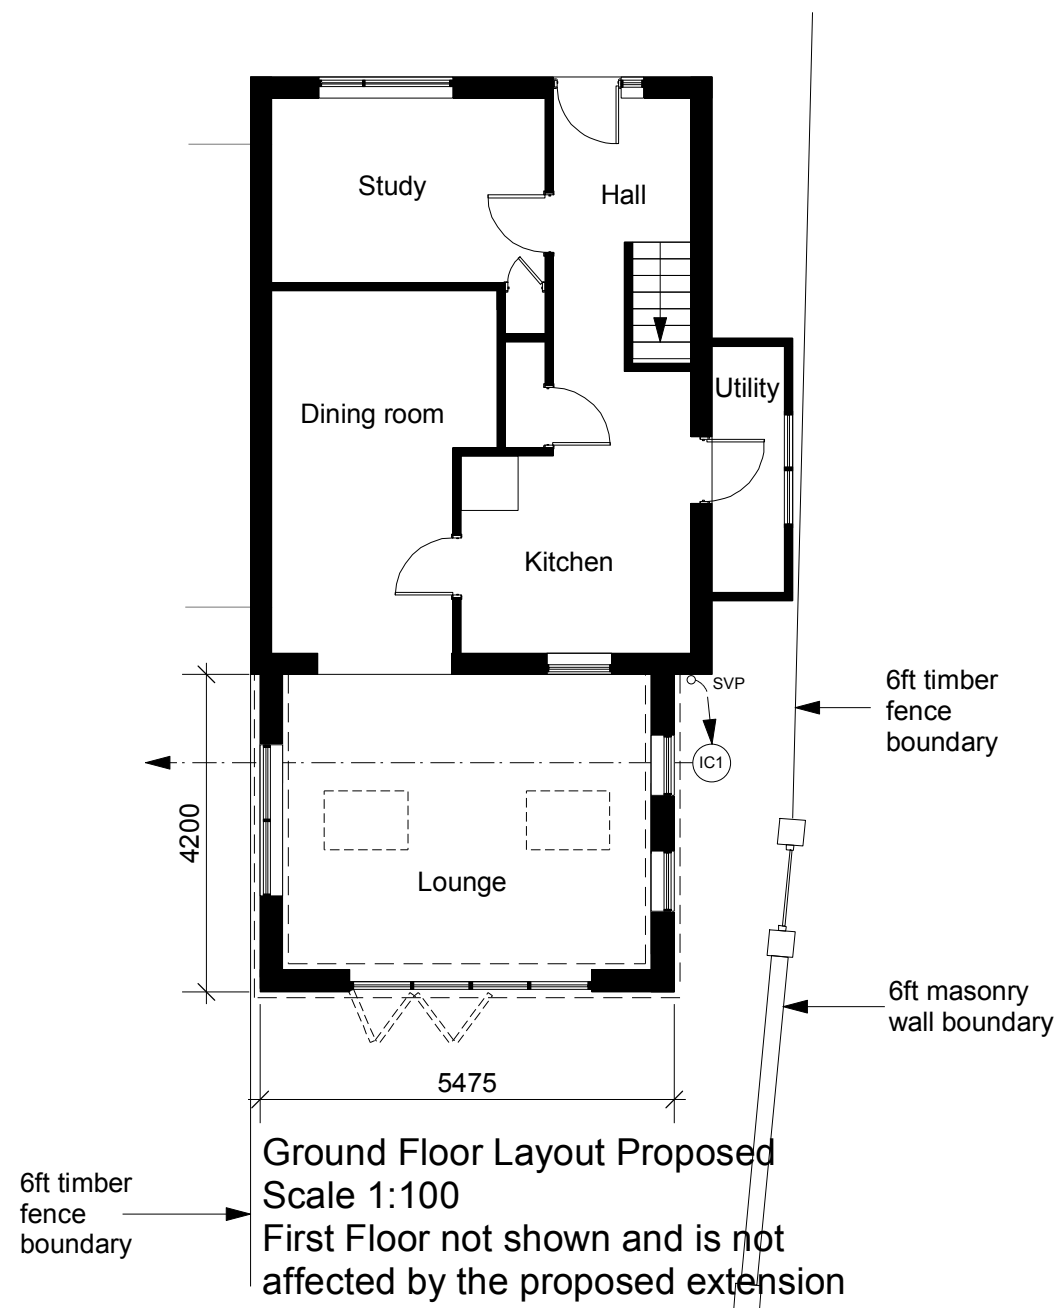


Floor and roof plan of house only

All dims and details to be checked on site prior to any commencement of work. This plan is not a full specification or schedule of work and has been produced solely for the purpose of obtaining the necessary local authority consents/approvals For Party Wall etc. Act 1996 see Government booklet or website.	Status:			Client: Mr & Mrs Leeper 42 Addison Way Bognor Regis West Sussex PO22 9HY	Revision:	Project: Extensions
	Preliminary	☐	Tender	☐	Scale: 1:100@A3	Content: Proposed floor and roof plans (house)
	Planning	☒	Construction	☐	Date: Jan 20	
	Building Regulations	☐	As Built	☐	Dwg No: LL004	