




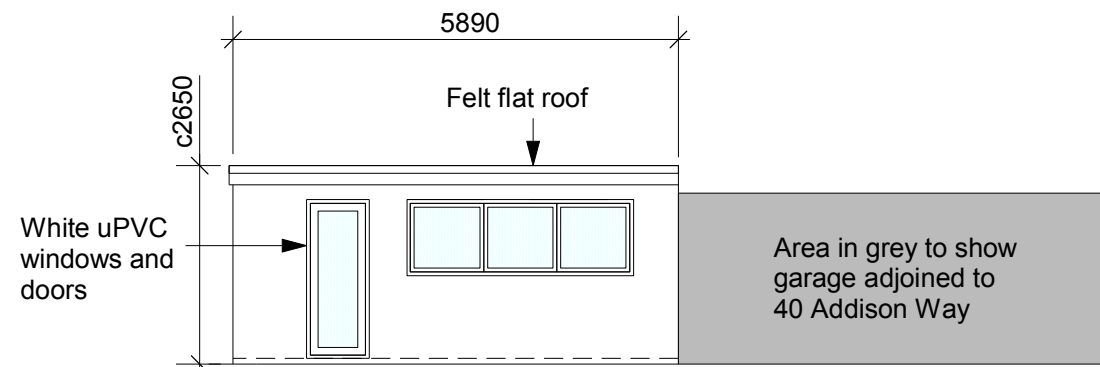


Store
Side Elevation Proposed (South West)
Scale 1:100

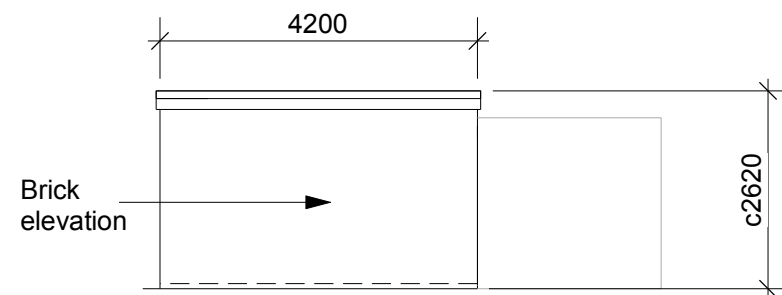


Store
Front Elevation Proposed (North West)
Scale 1:100

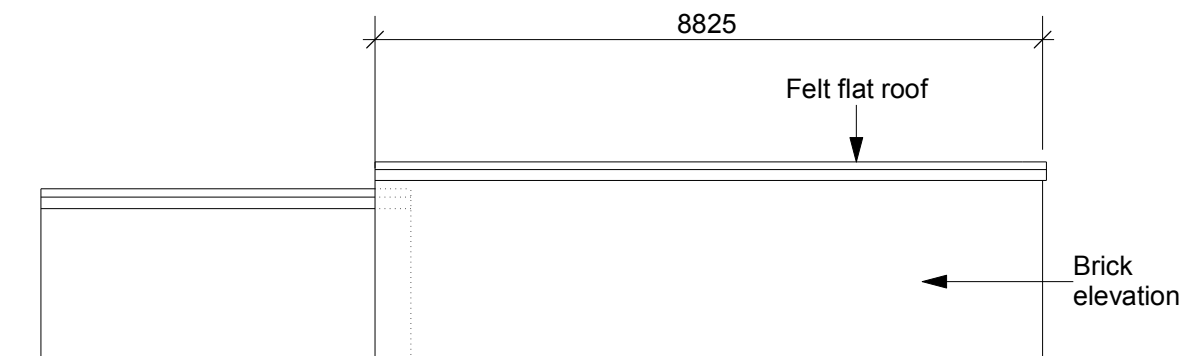


Store
Side Elevation Proposed (North East)
Scale 1:100

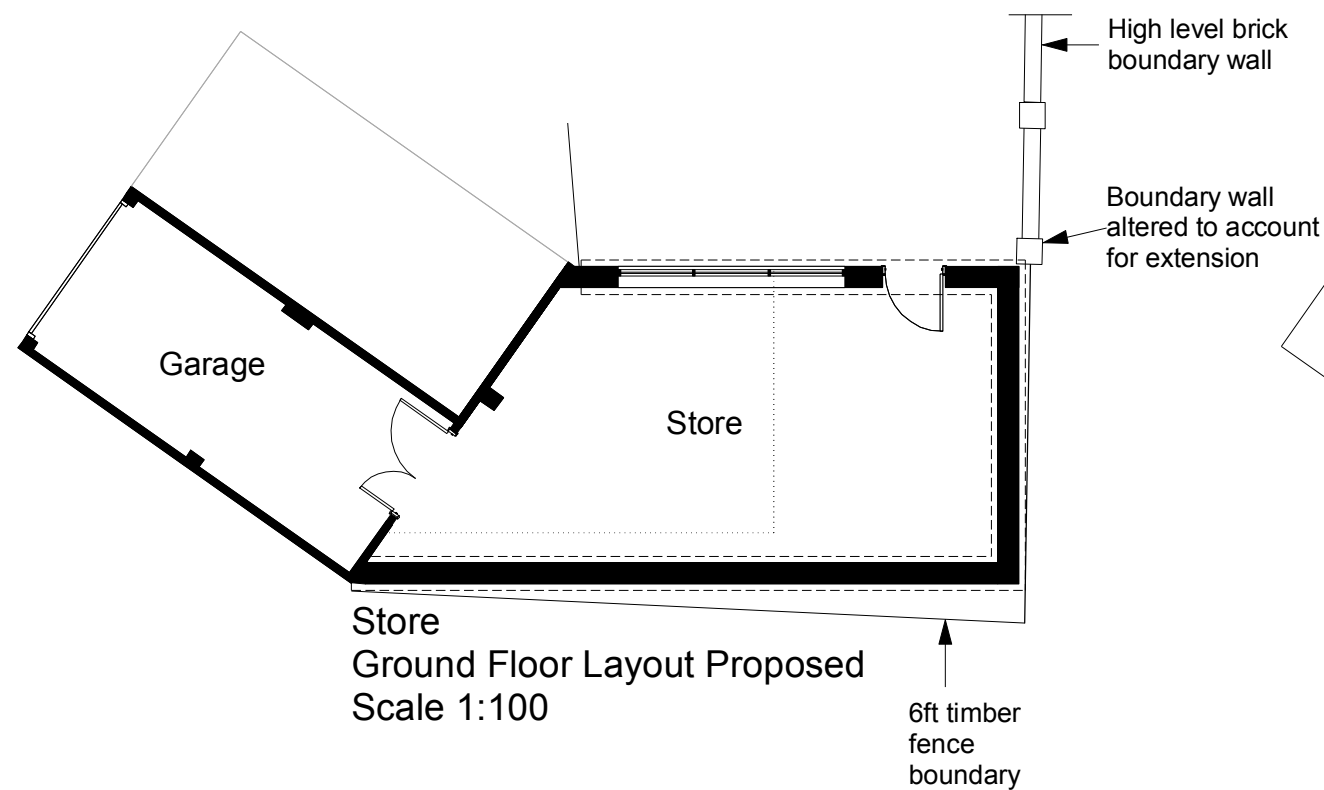

Store
Ground Floor Layout Proposed
Scale 1:100

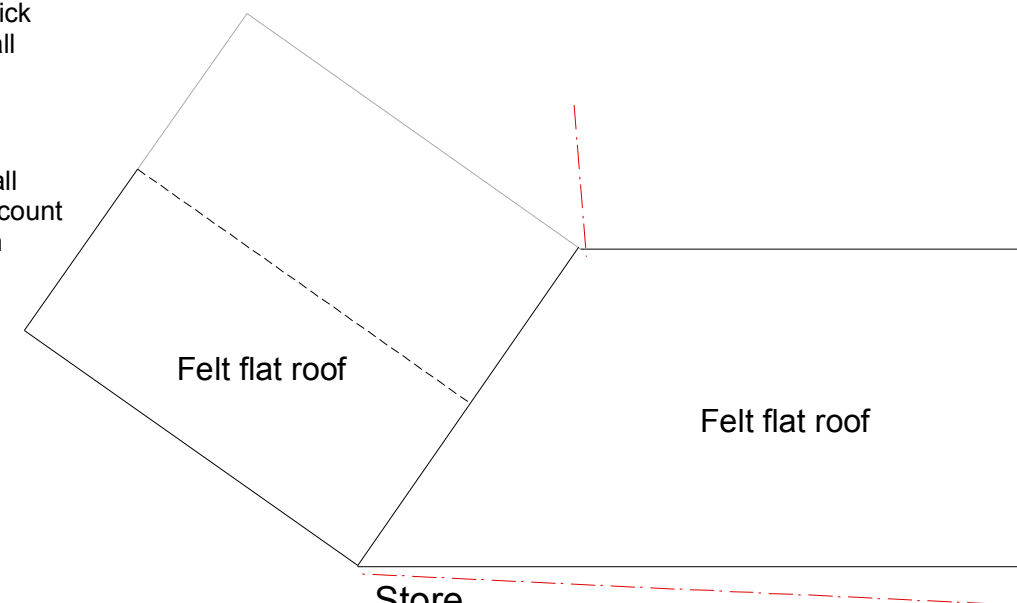

Store
Roof Plan Proposed
Scale 1:100

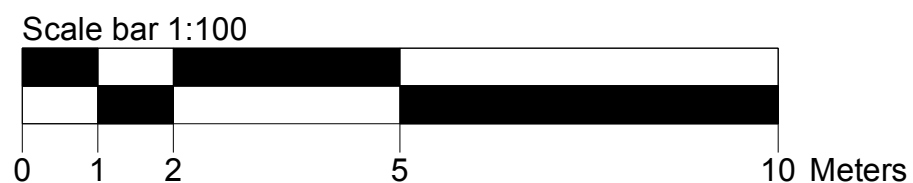

Elevations, floor and roof plan for garage/store only

All dims and details to be checked on site prior to any commencement of work. This plan is not a full specification or schedule of work and has been produced solely for the purpose of obtaining the necessary local authority consents/approvals For Party Wall etc. Act 1996 see Government booklet or website.	Status:		Client: Mr & Mrs Leeper 42 Addison Way Bognor Regis West Sussex PO22 9HY	Revision: A	Project: Extensions
	Preliminary	☐ Tender	☐	Scale: 1:100@A3	Content: Proposed elevations, floor and roof plans (Garage/store)
	Planning	☒ Construction	☐	Date: June 20	
	Building Regulations	☐ As Built	☐	Dwg No: LL005	