

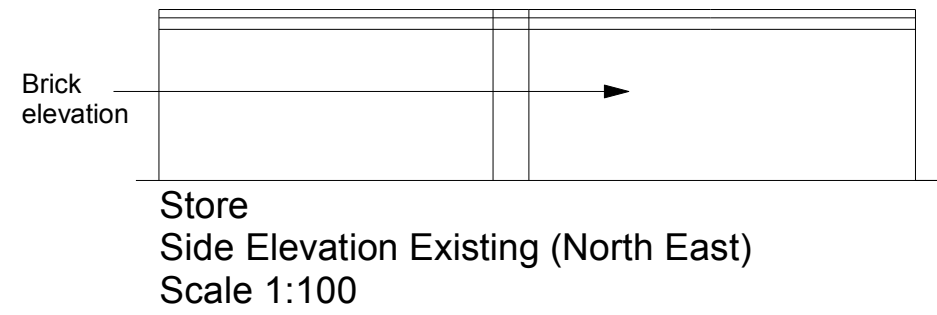
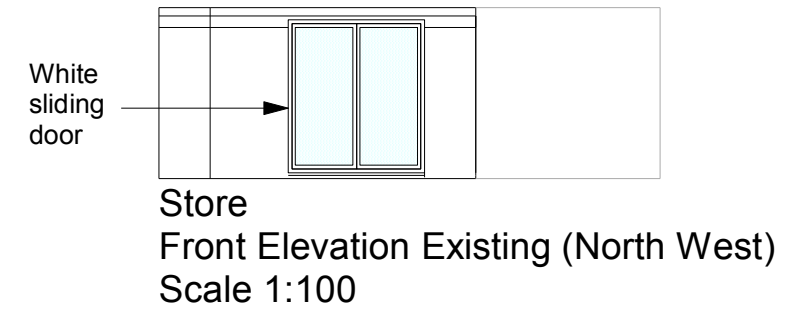
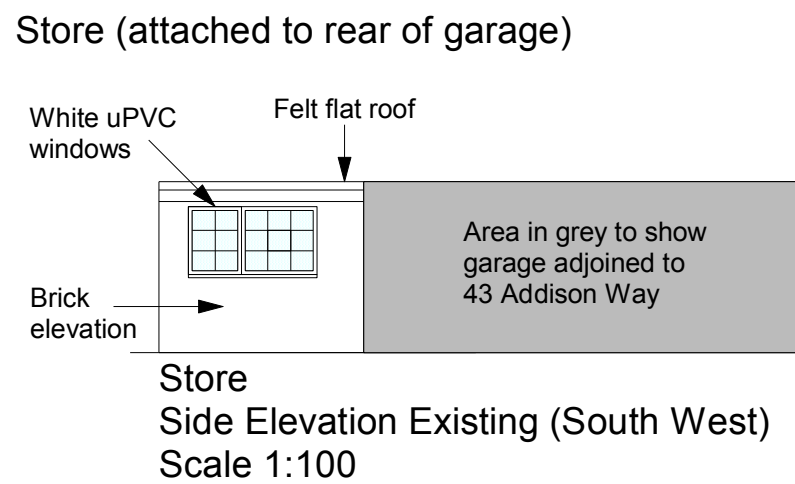
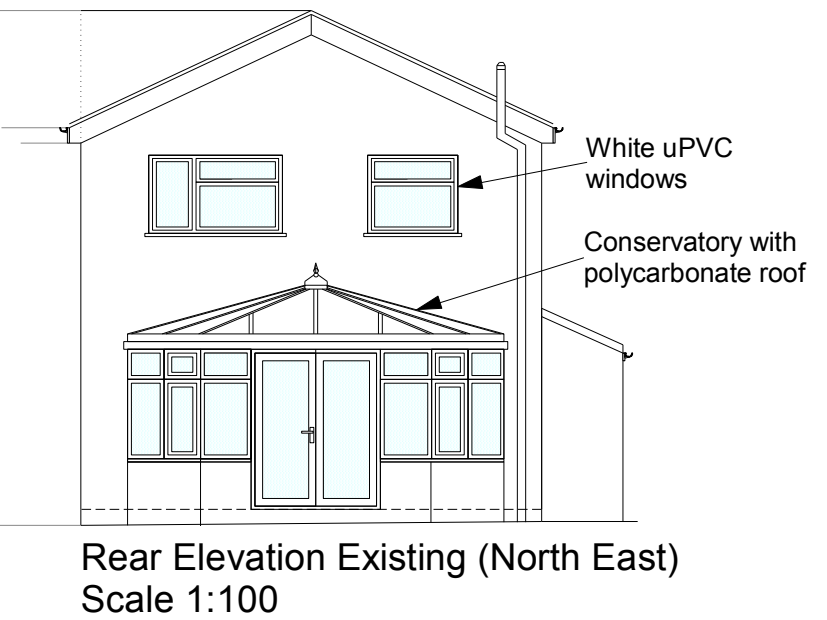
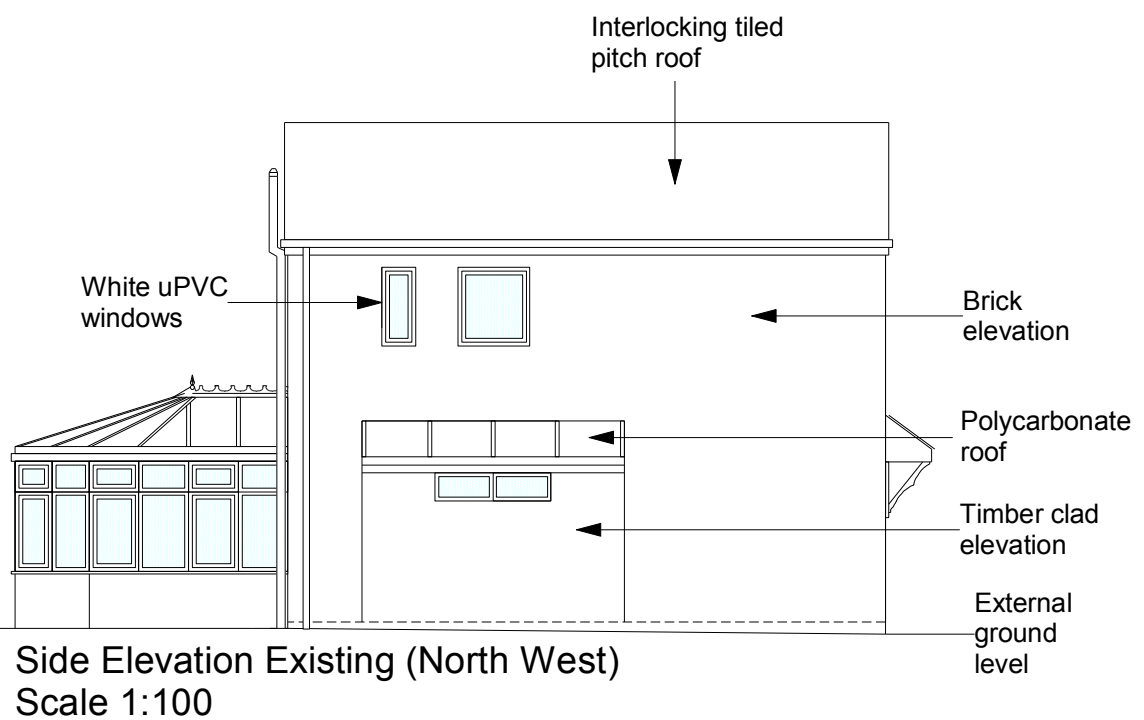


House, 42 Addison Way

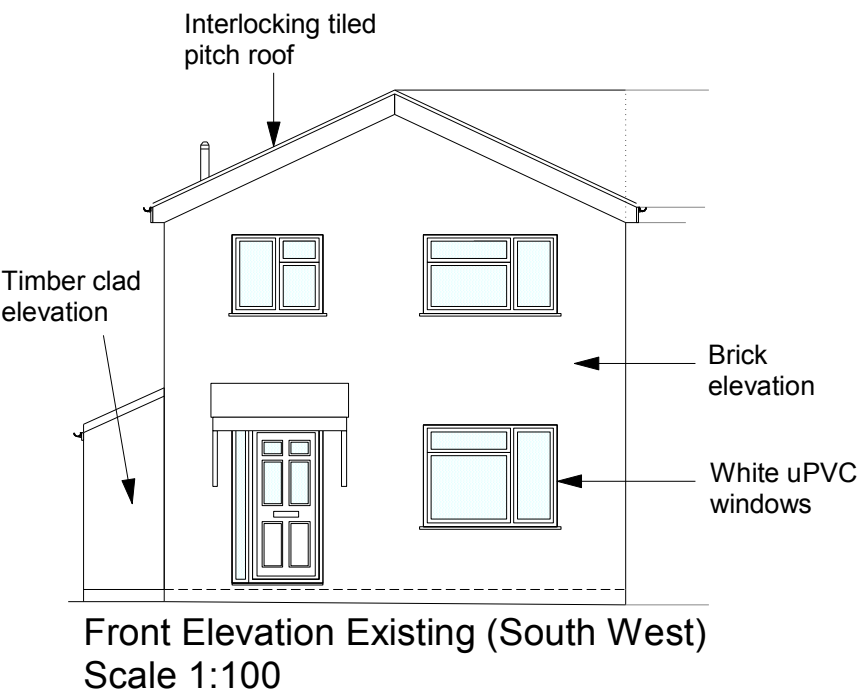

Store
Rear Elevation Existing (South East)
Not shown and attached internally to garage

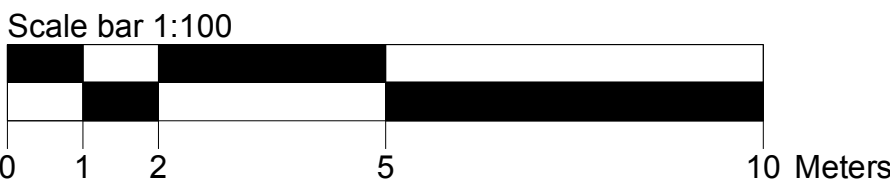

Elevations of house and garage/store

All dims and details to be checked on site prior to any commencement of work. This plan is not a full specification or schedule of work and has been produced solely for the purpose of obtaining the necessary local authority consents/approvals For Party Wall etc. Act 1996 see Government booklet or website.	Status:		Client: Mr & Mrs Leeper 42 Addison Way Bognor Regis West Sussex PO22 9HY	Revision: B	Project: Extensions
	Preliminary	☐ Tender ☐		Scale:1:100@A3	Content:
	Planning	☒ Construction ☐		Date: June 20	Existing elevations (House & garage/store)
	Building Regulations	☐ As Built ☐		Dwg No: LL001	