






Front Elevation Proposed (South West)  
Remains unchanged  
Scale 1:100

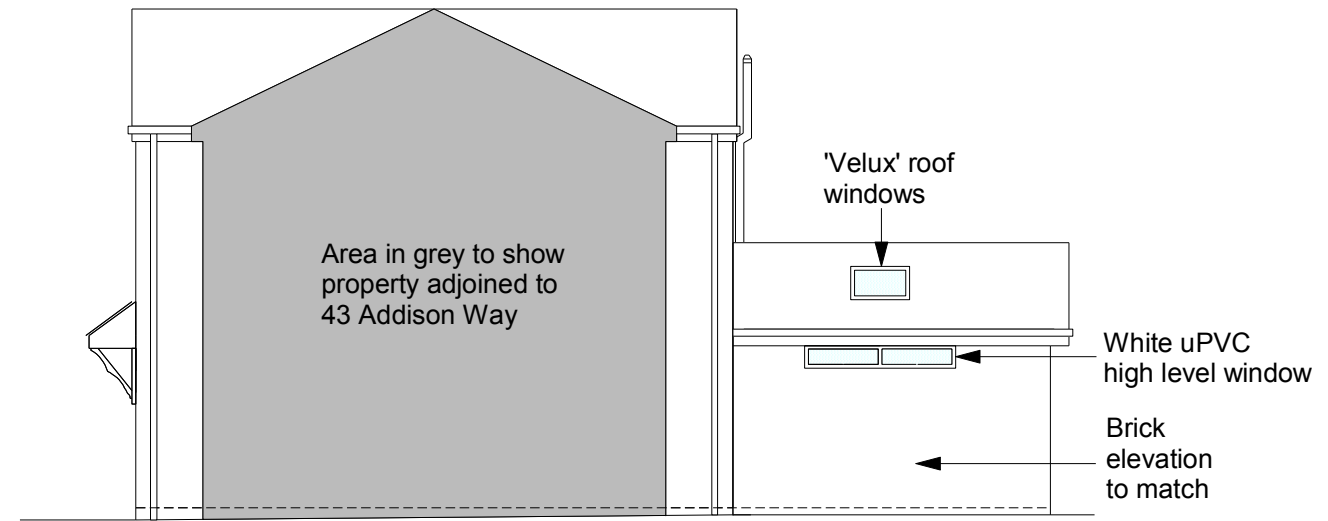


Side Elevation Proposed (South East)  
Scale 1:100

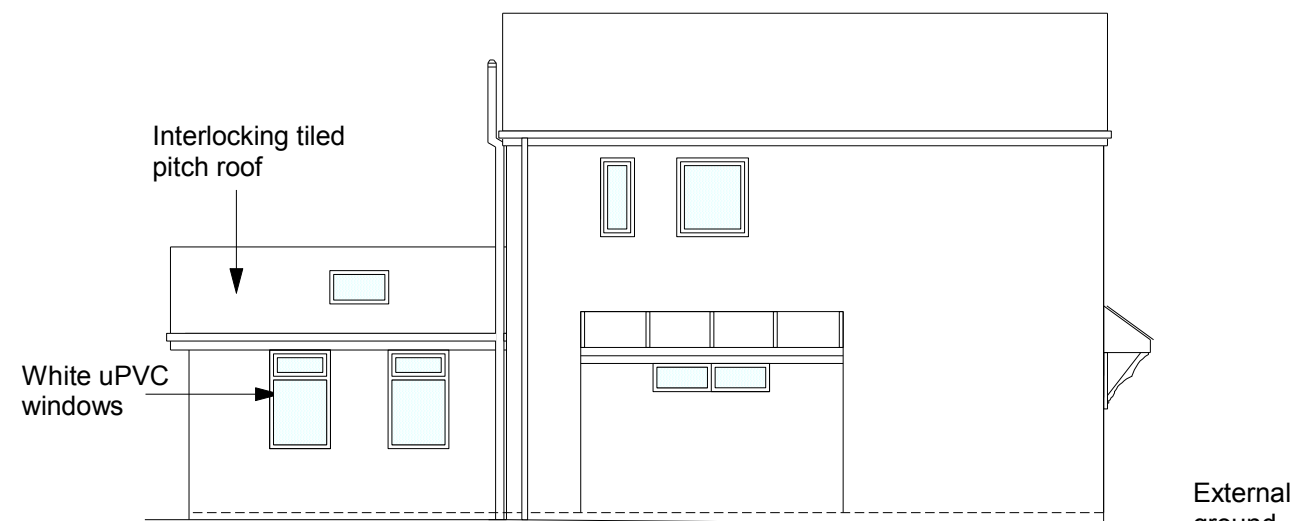

Side Elevation Proposed (North West)  
Scale 1:100

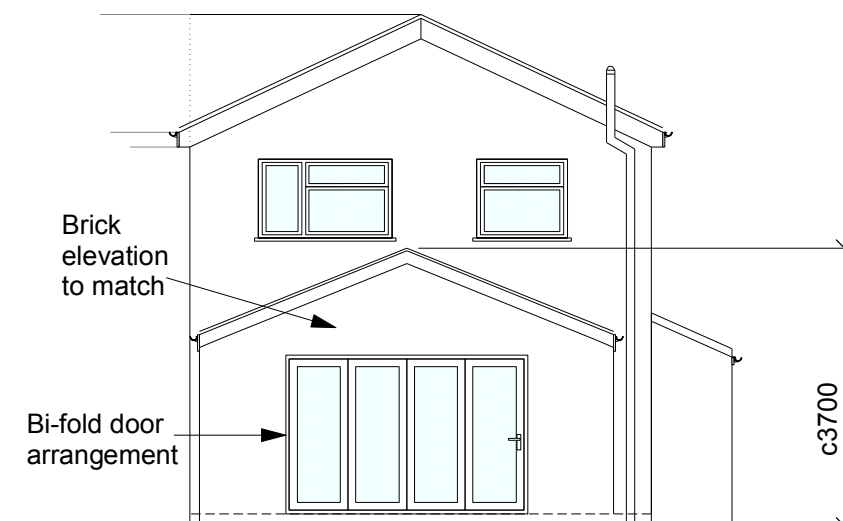

Rear Elevation Proposed (North East)  
Scale 1:100

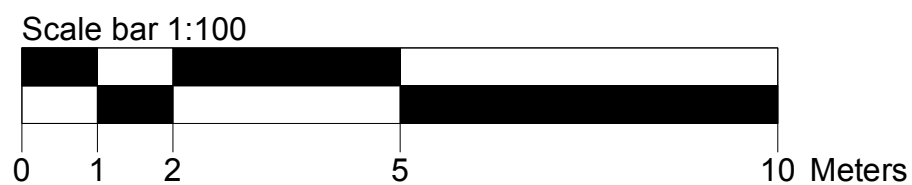

#### Elevations to show house only

|   |                      |                                                  |                                                                                         |                 |                                             |
|---|----------------------|--------------------------------------------------|-----------------------------------------------------------------------------------------|-----------------|---------------------------------------------|
| All dims and details to be checked on site prior to any commencement of work. This plan is not a full specification or schedule of work and has been produced solely for the purpose of obtaining the necessary local authority consents/approvals For Party Wall etc. Act 1996 see Government booklet or website. | Status:              |                                                  | Client:<br>Mr & Mrs Leeper<br>42 Addison Way<br>Bognor Regis<br>West Sussex<br>PO22 9HY | Revision: B     | Project: Extensions                         |
|   | Preliminary          | <input type="checkbox"/> Tender                  |                                                                                         | Scale: 1:100@A3 | Content:<br><br>Proposed elevations (House) |
|   | Planning             | <input checked="" type="checkbox"/> Construction |                                                                                         | Date: June 20   |                                             |
|   | Building Regulations | <input type="checkbox"/> As Built                |                                                                                         | Dwg No: LL003   |                                             |