




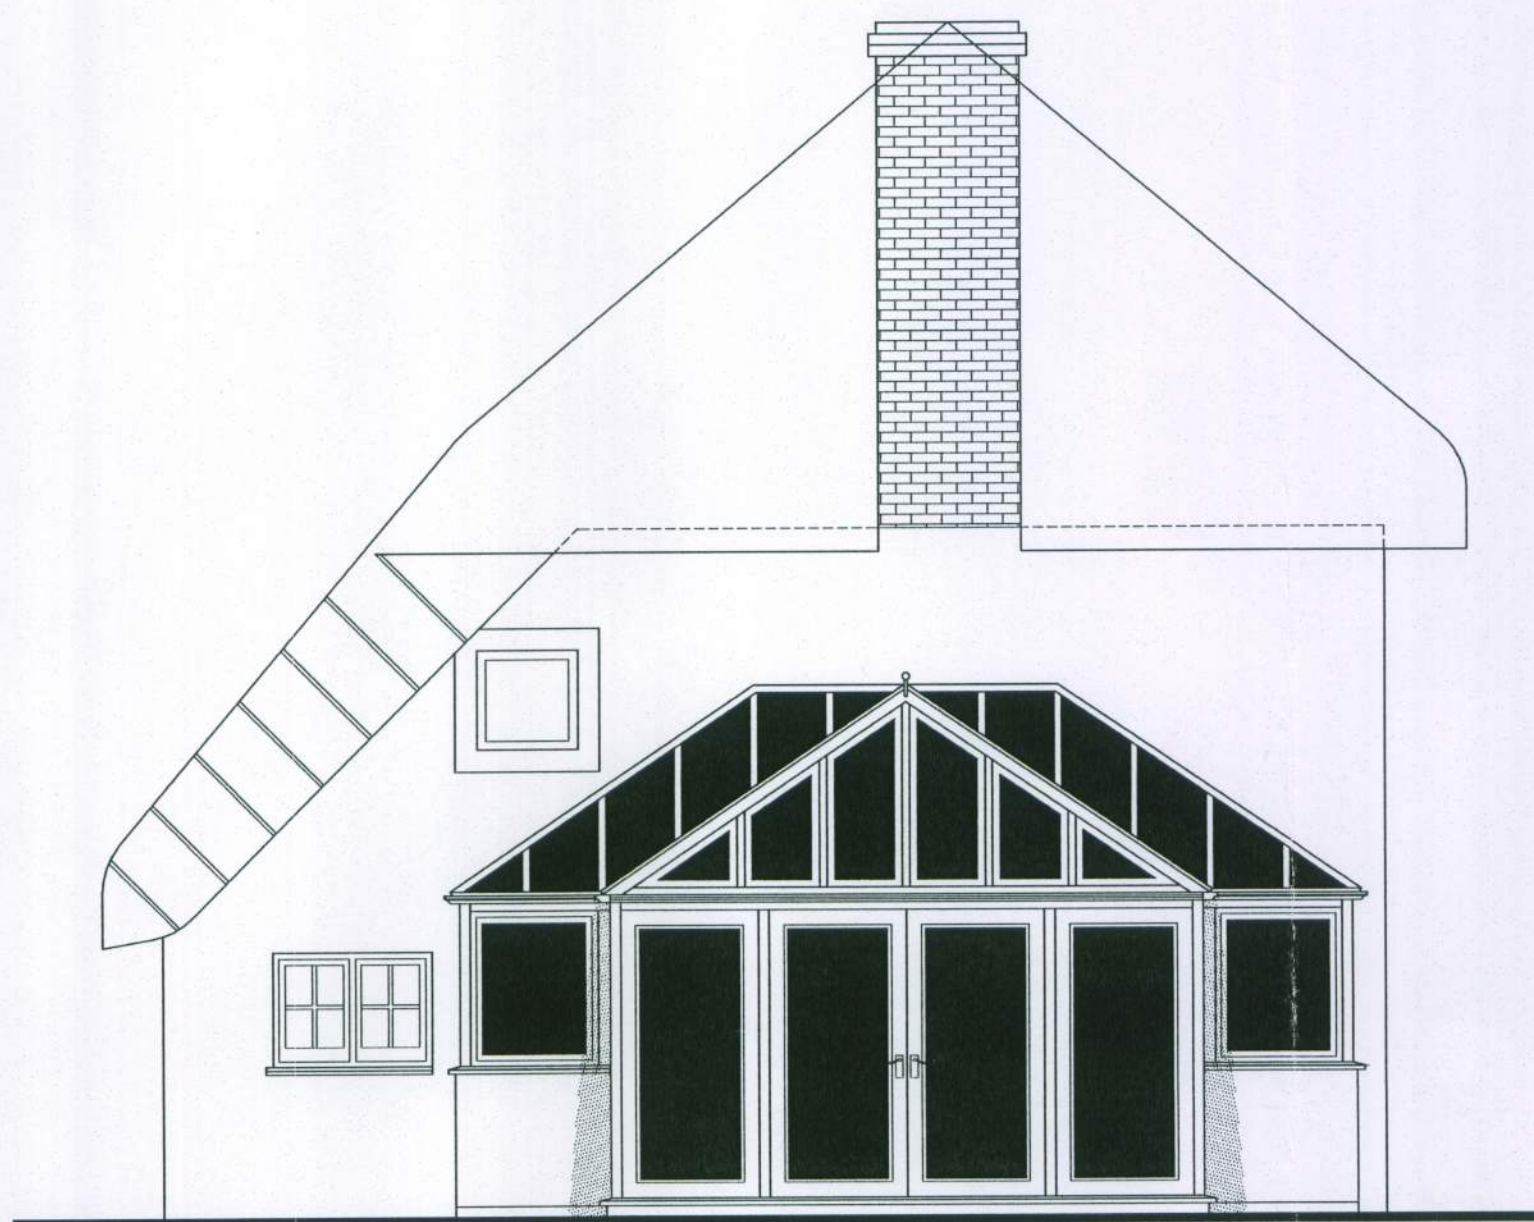


south west elevation

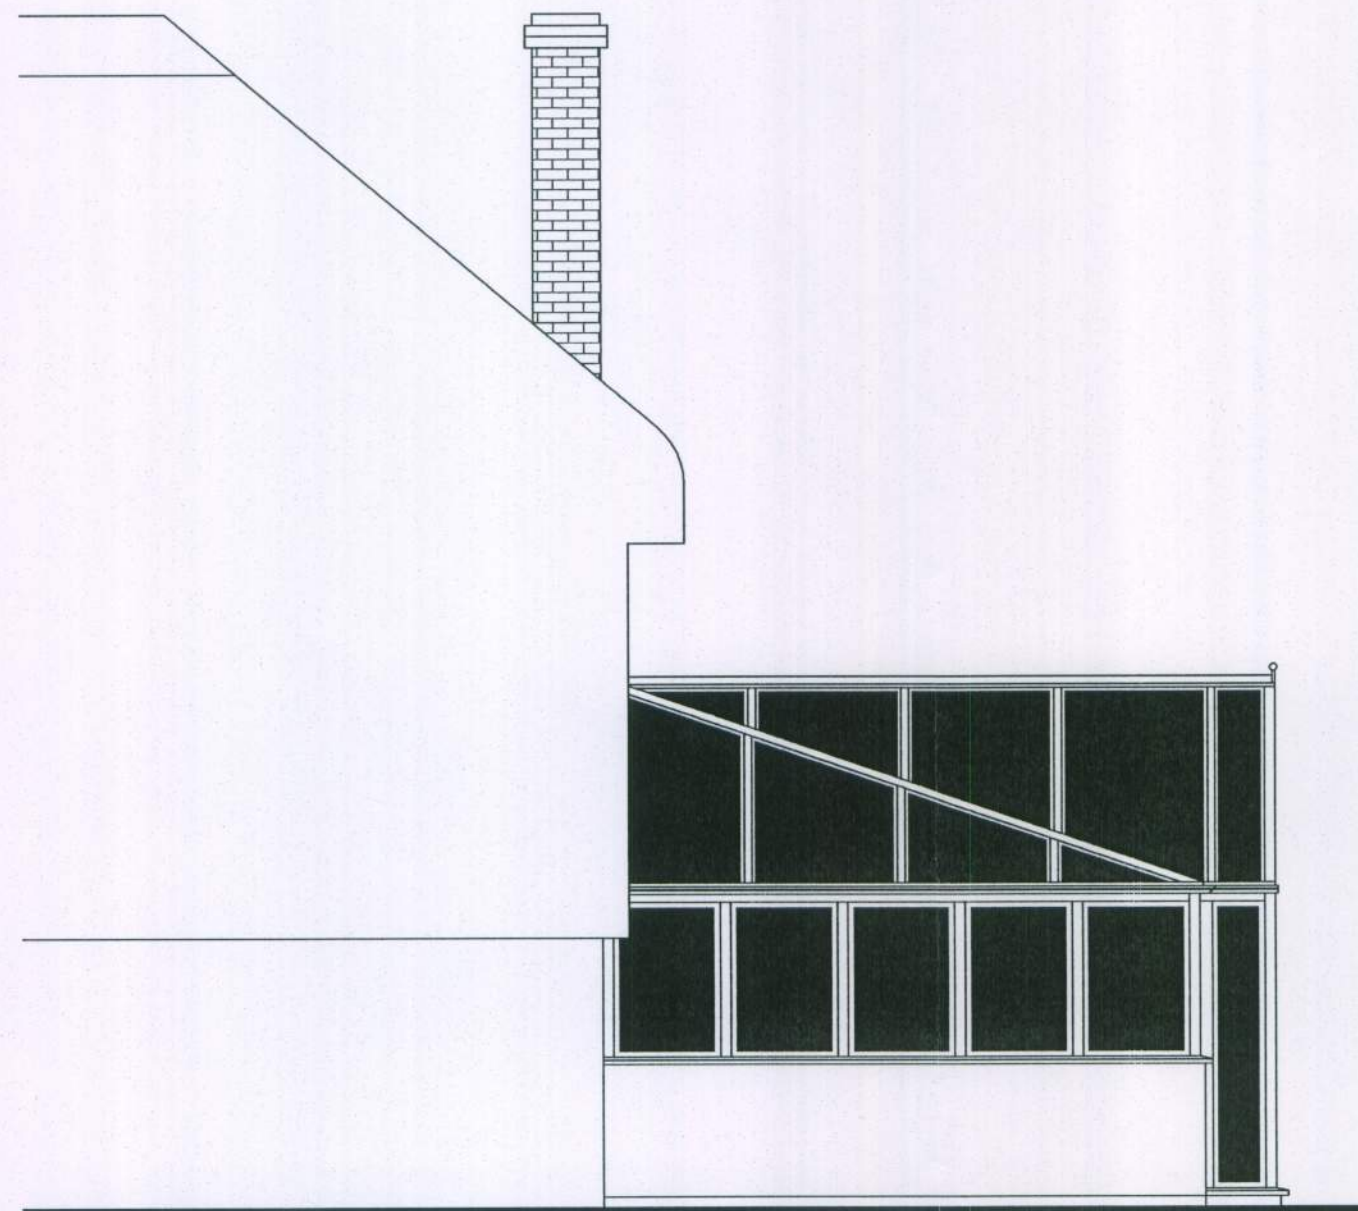

north west elevation

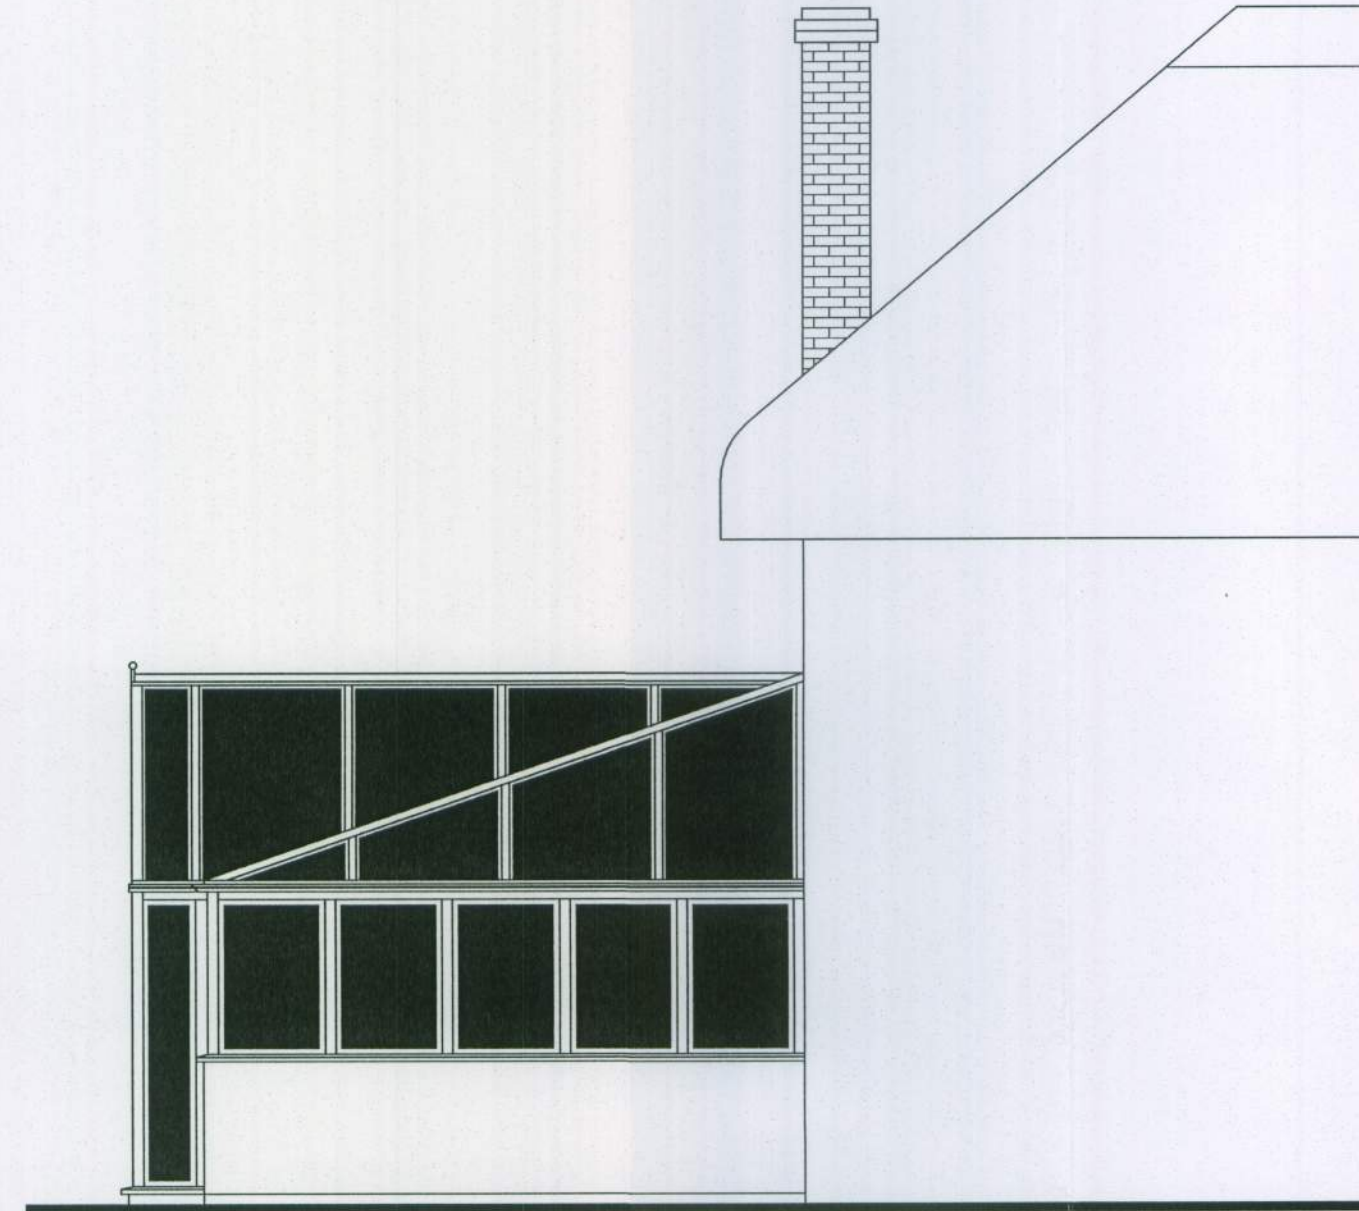

north east elevation

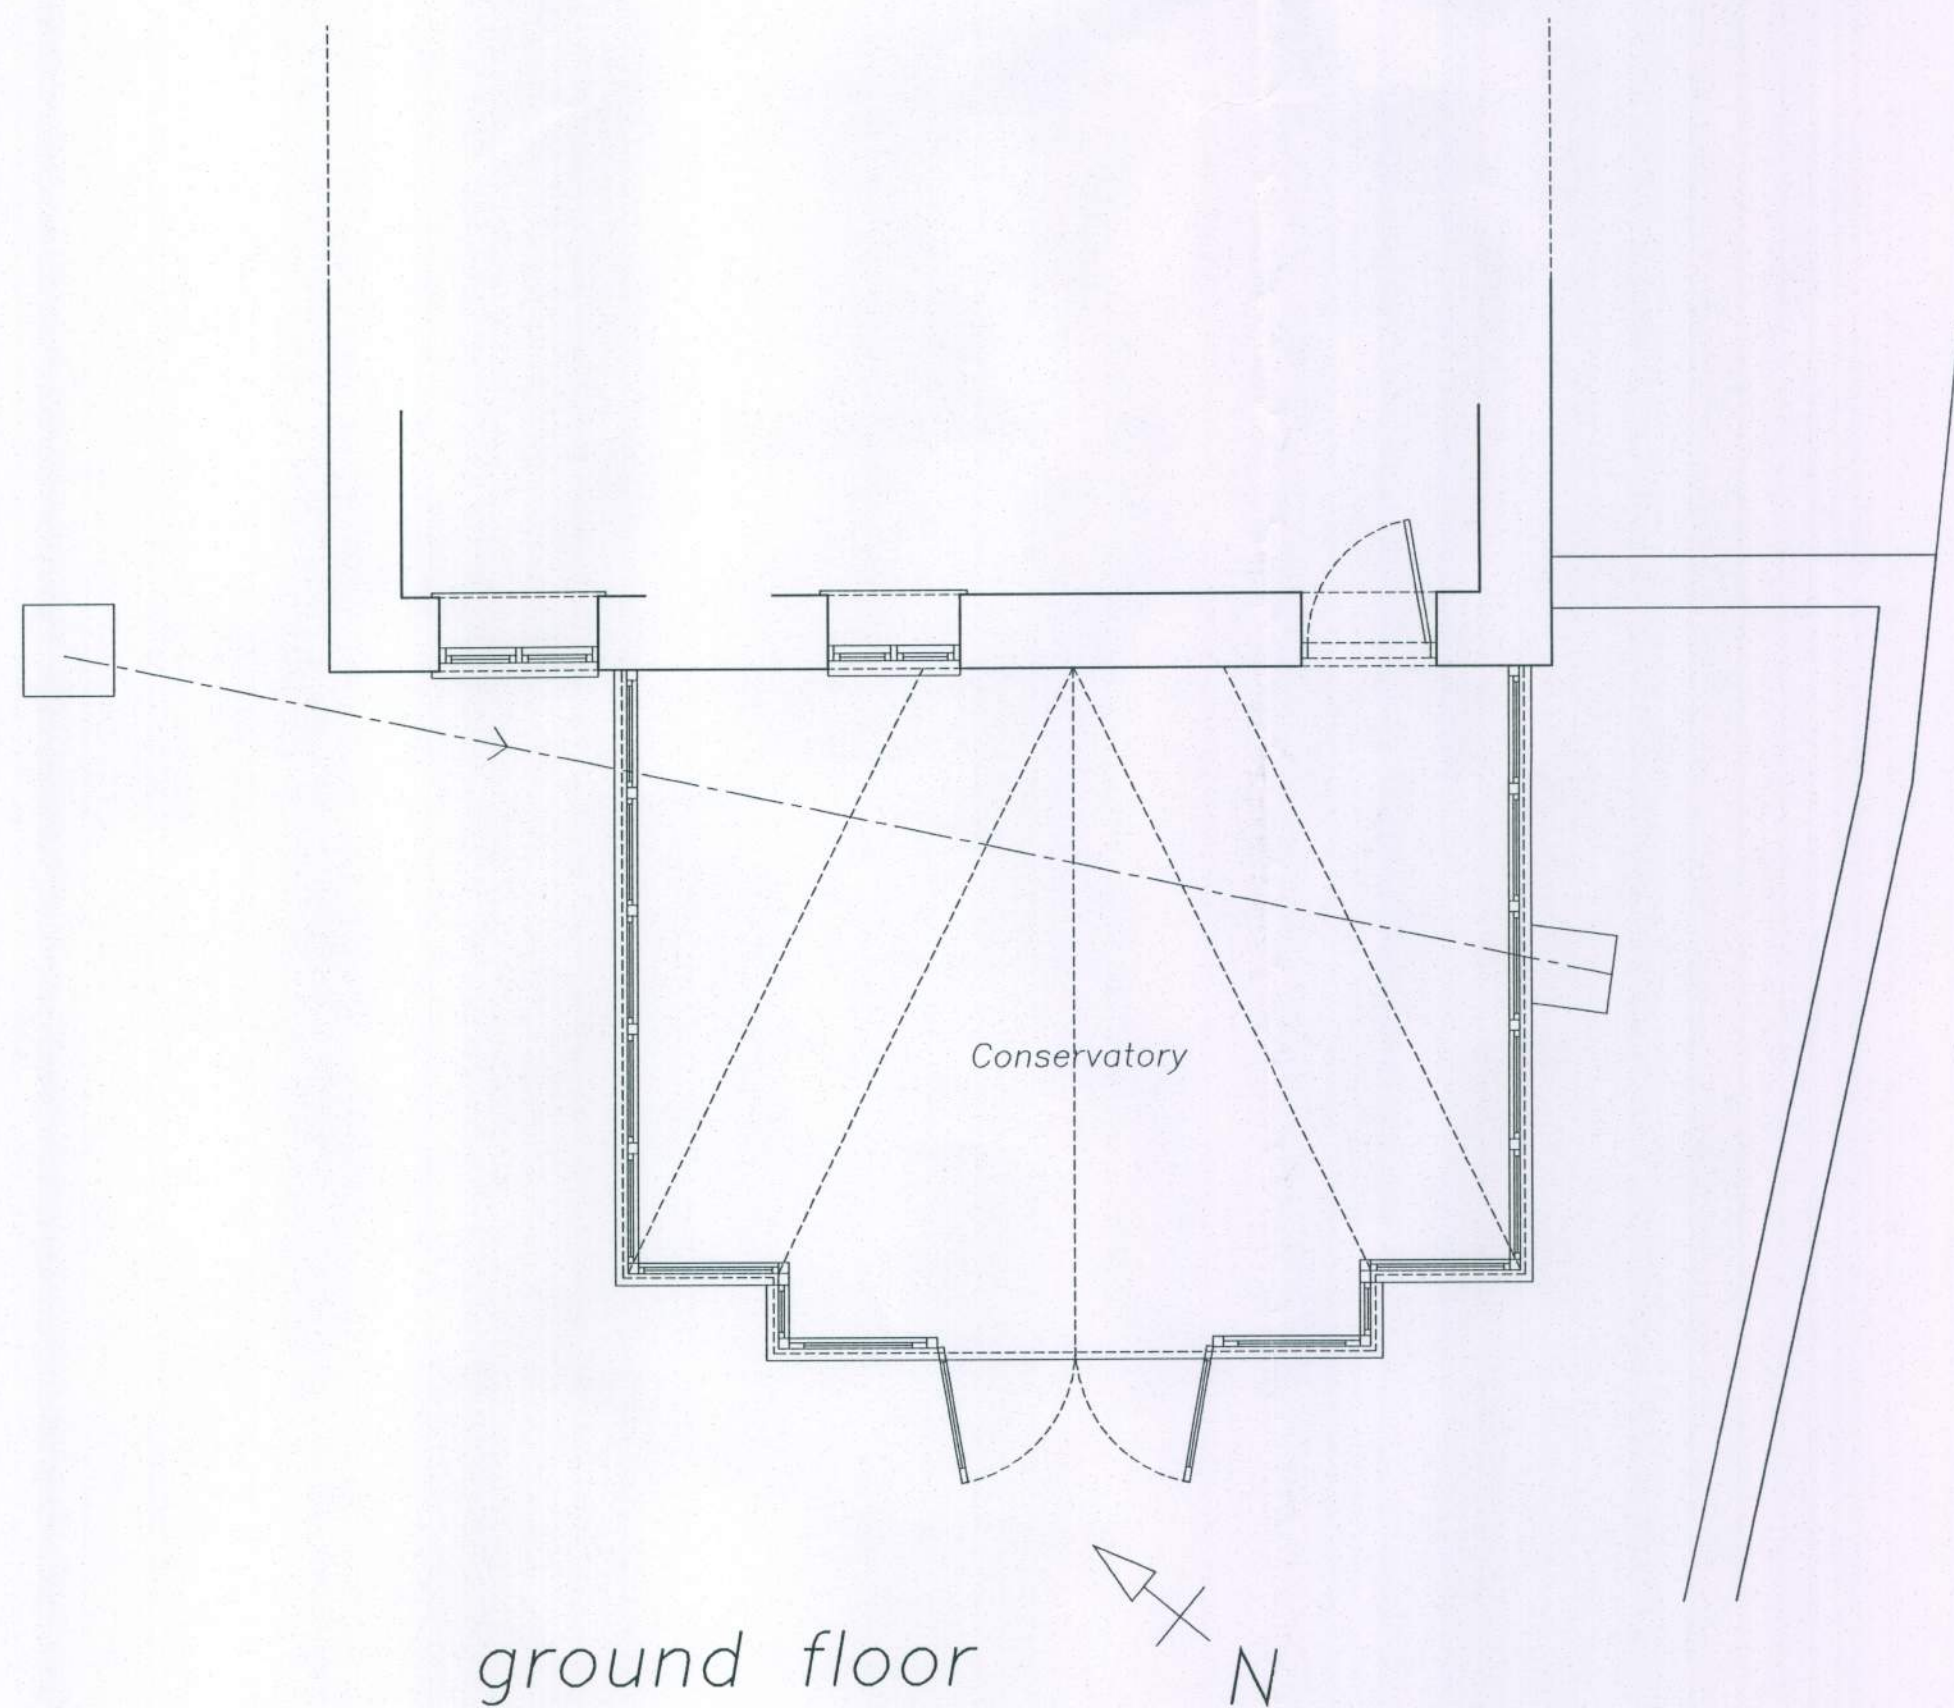

ground floor



location plan



block plan

The Contractor is to verify all dimensions, alignment, levels and datums prior to commencement of work.
Any discrepancies are to be reported immediately to the Surveyor.
Variations and modifications to the work shown on these drawings are not to be carried out without the written permission of the Surveyor.
This drawing is the property of djbltd and must not be copied or reproduced except with their express permission nor may the design or any information thereon be disclosed to any third party.

NOTES

REVISION	BY	DATE	DETAILS
—	—	—	—

djbltd

7 Offington Lane,
Worthing,
West Sussex.
BN14 9RY



Telephone 01903 690060
Mobile 07940 559110
office@djbltd.co.uk
www.djbltd.co.uk

PROJECT ADDRESS AND DESCRIPTION

Randall Cottage
111 North Bersted Street
Bognor Regis
West Sussex PO22 9AF

DRAWING TITLE

Proposed Conservatory

DRAWN BY	DJB	Scales (original on A1 to crop marks):
DATE	April 2011	Floor Plans 1 : 50
		Sections 1 : 50
		Elevations 1 : 500
		Block Plan 1 : 500
		Location Plan 1 : 1250

DRAWING No.	REV	na
11-026-2		Protected By the Design Copyright ACT 1988.