




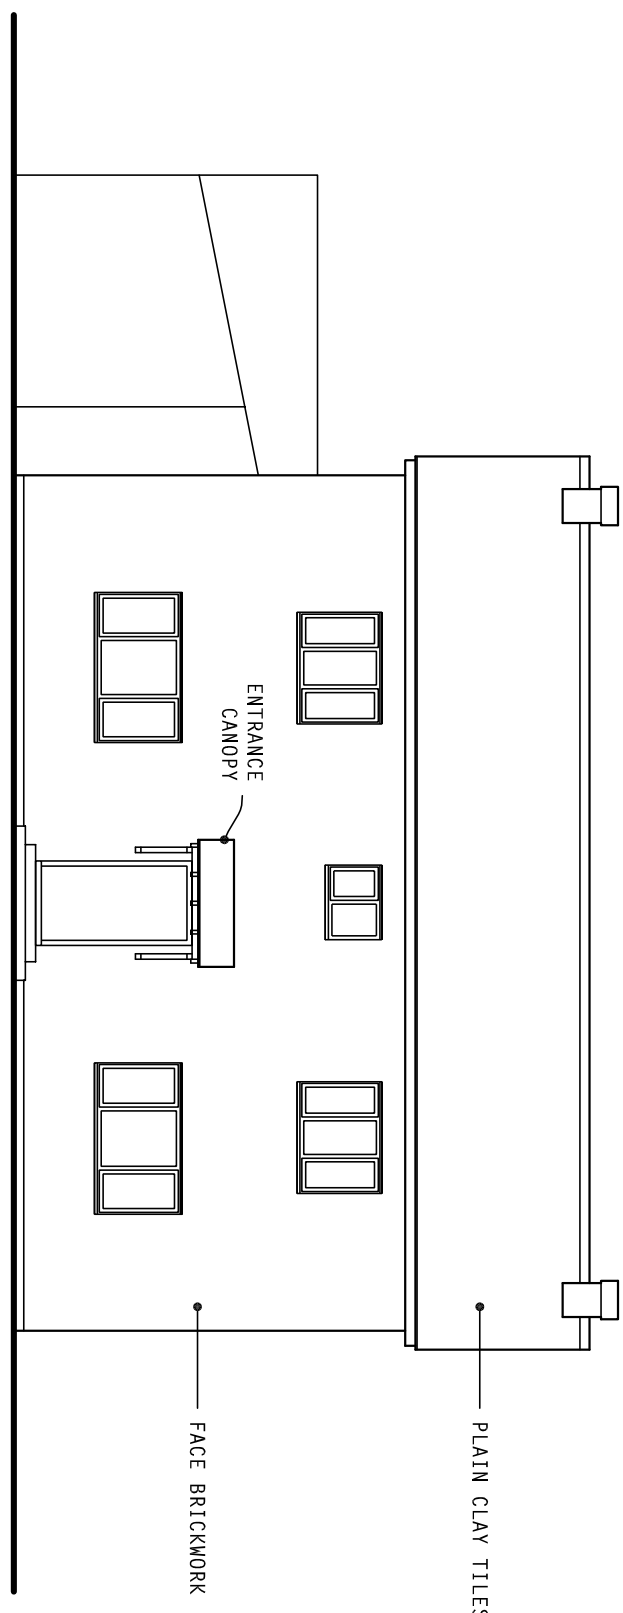


front
existing elevations
SCALE 1:100

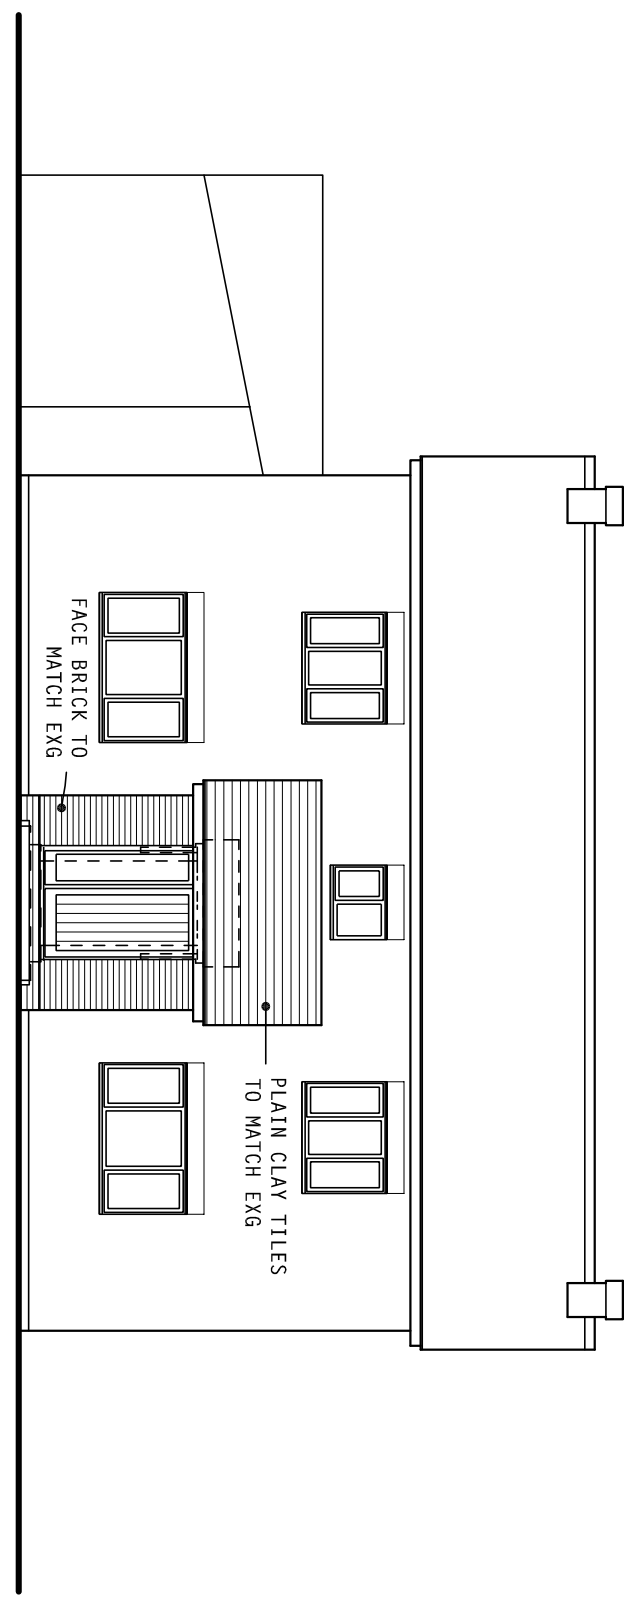


front
proposed elevations
SCALE 1:100

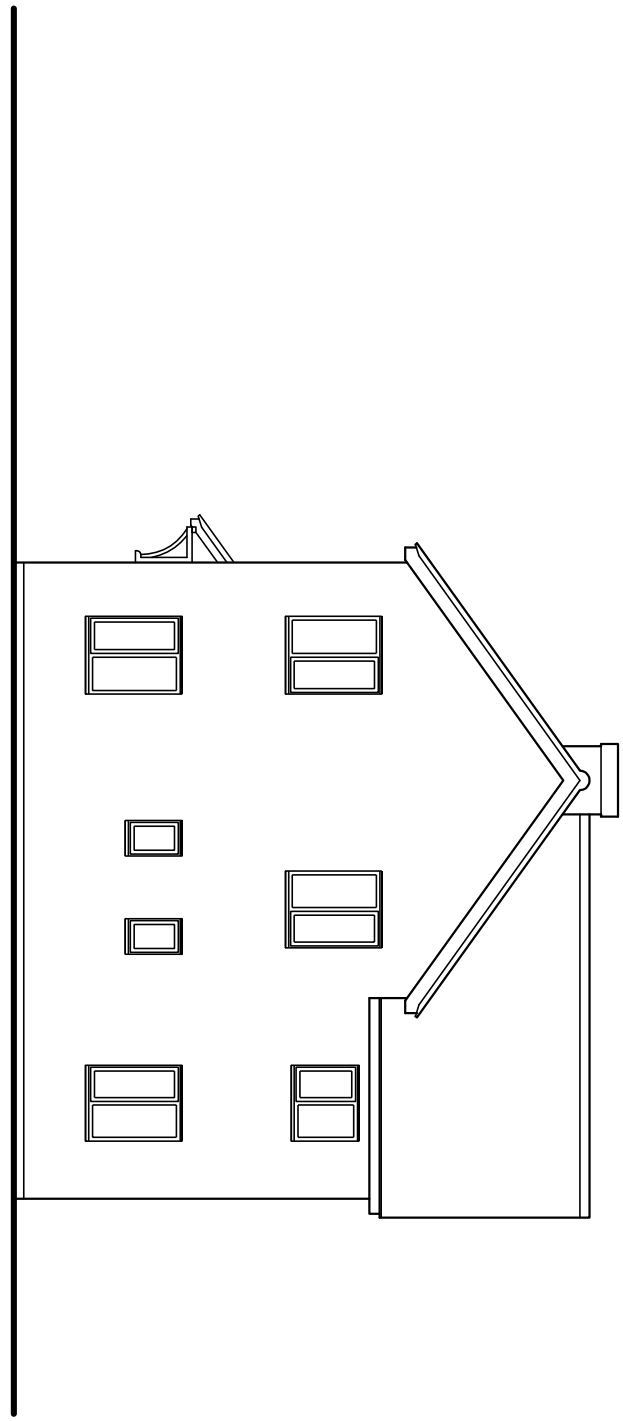


side

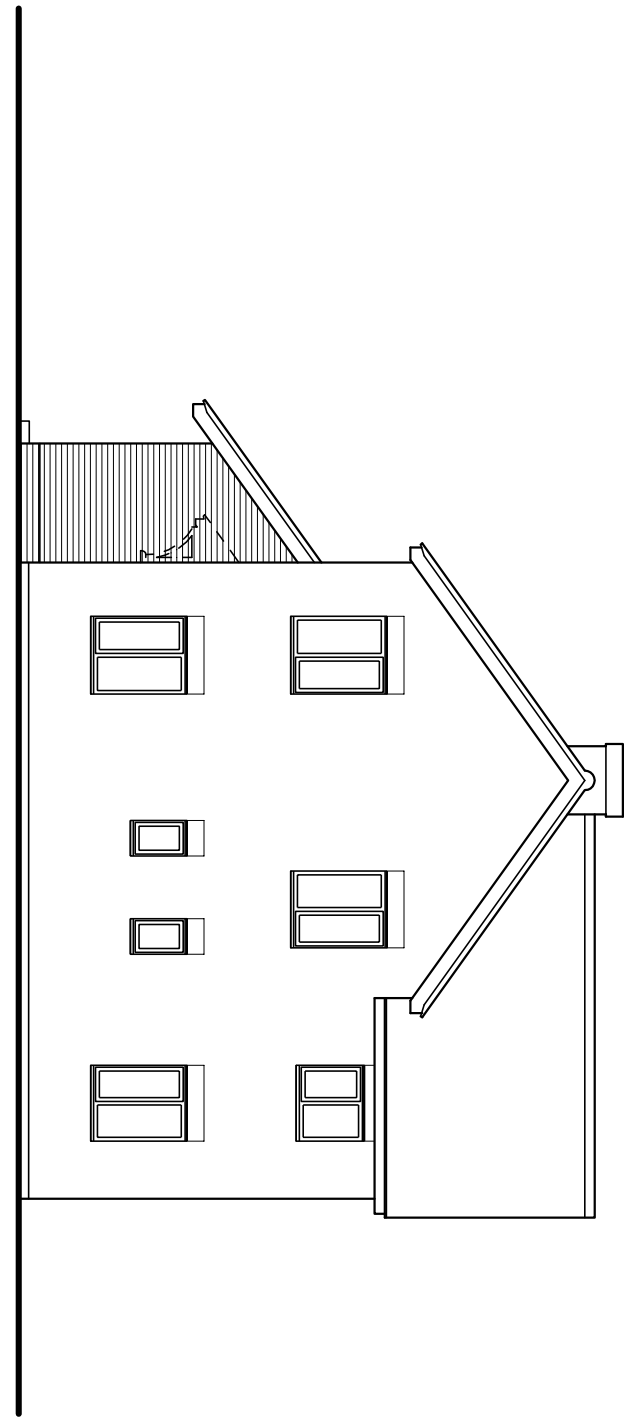


side

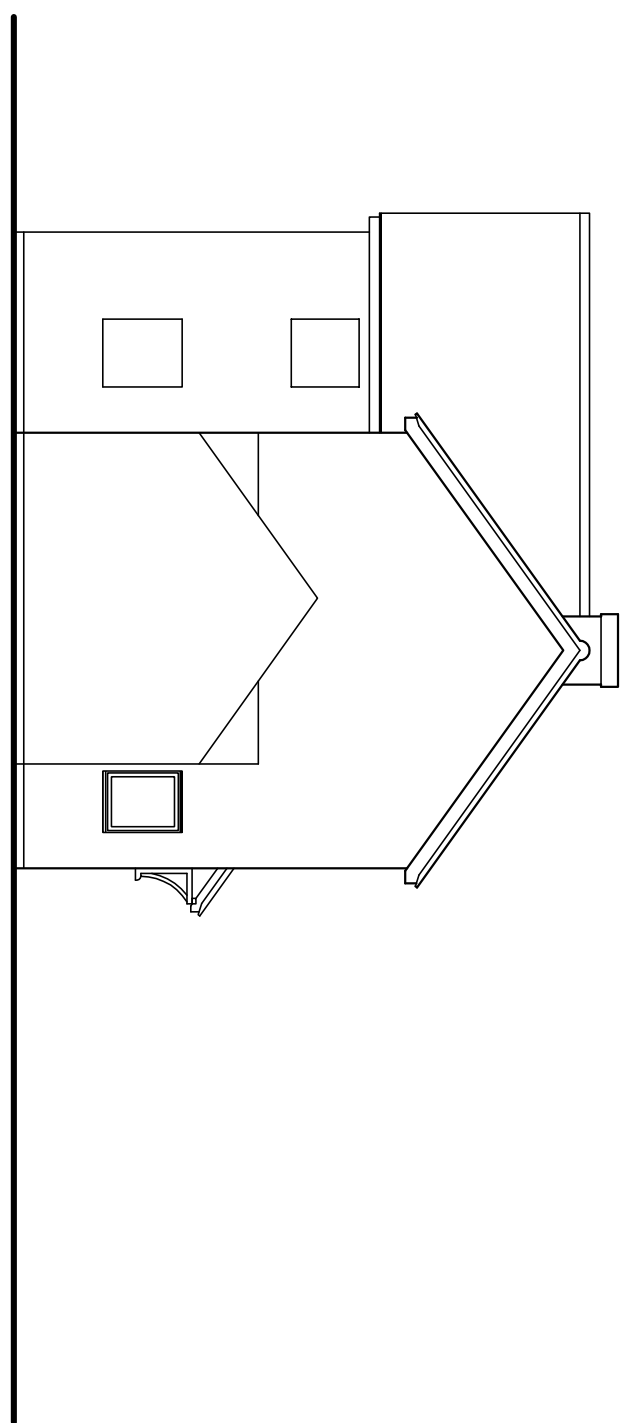


side

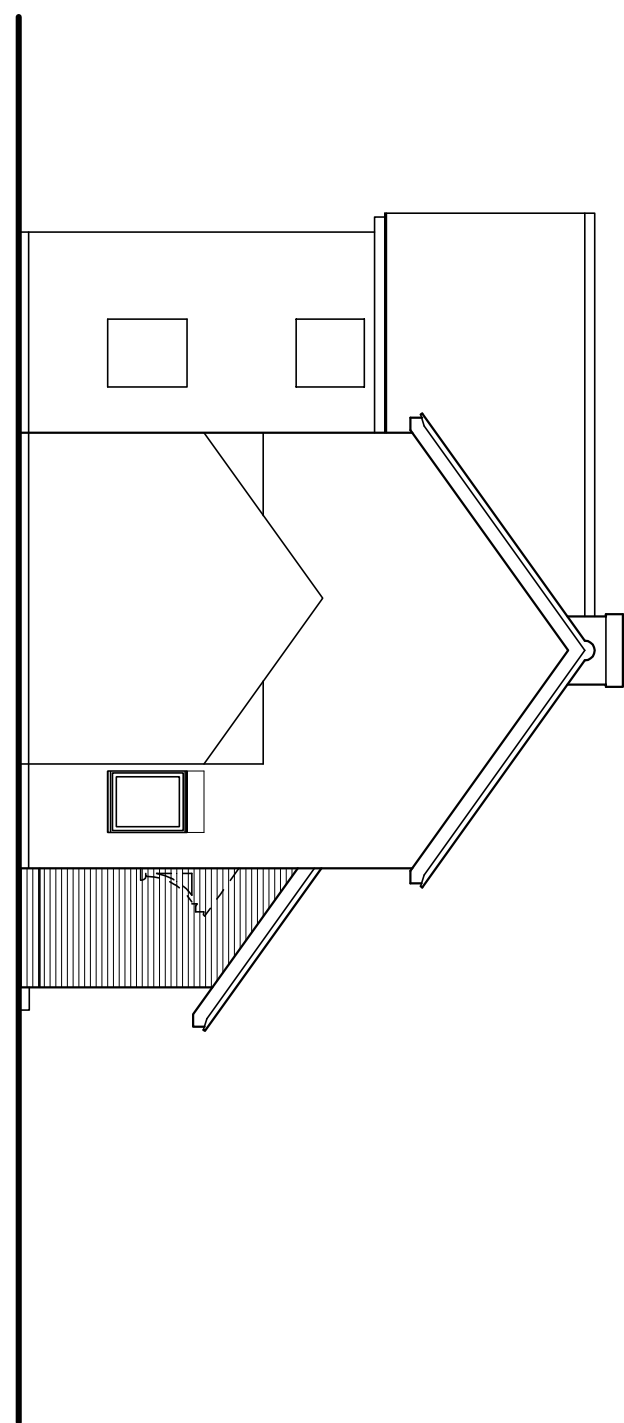


side

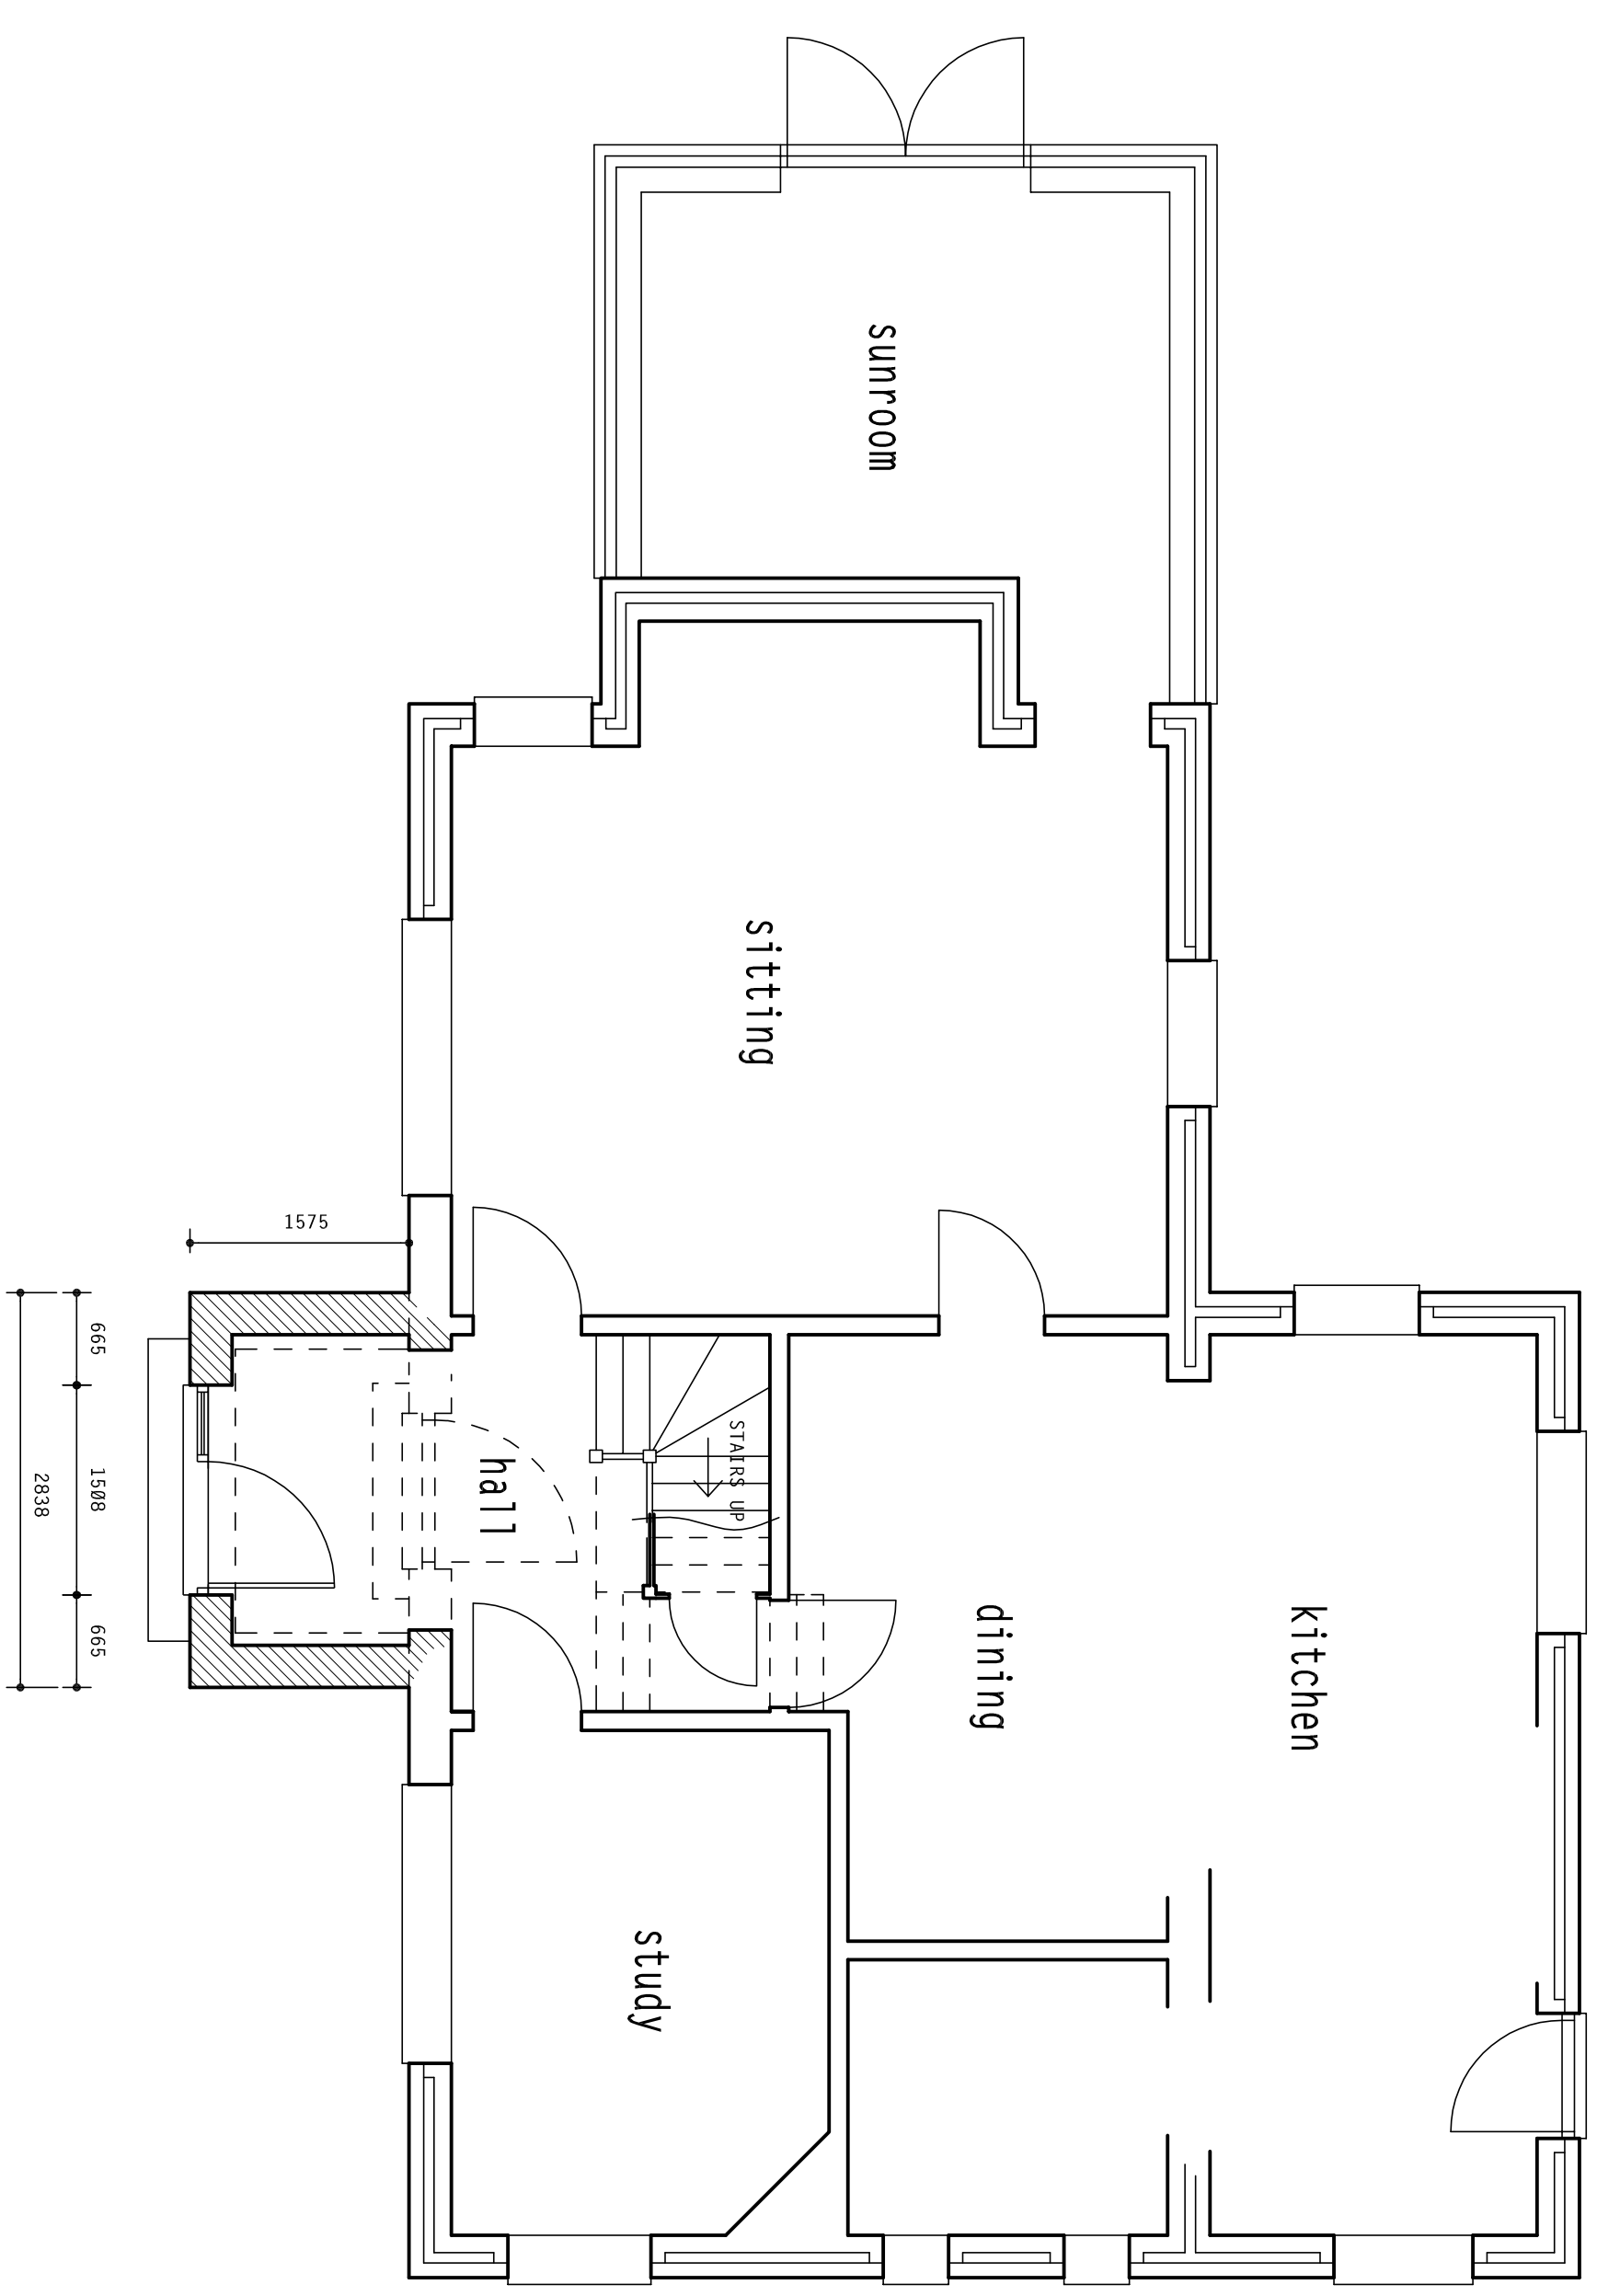

proposed ground floor plan
SCALE 1:100
EXT AREA 41.5 SQM

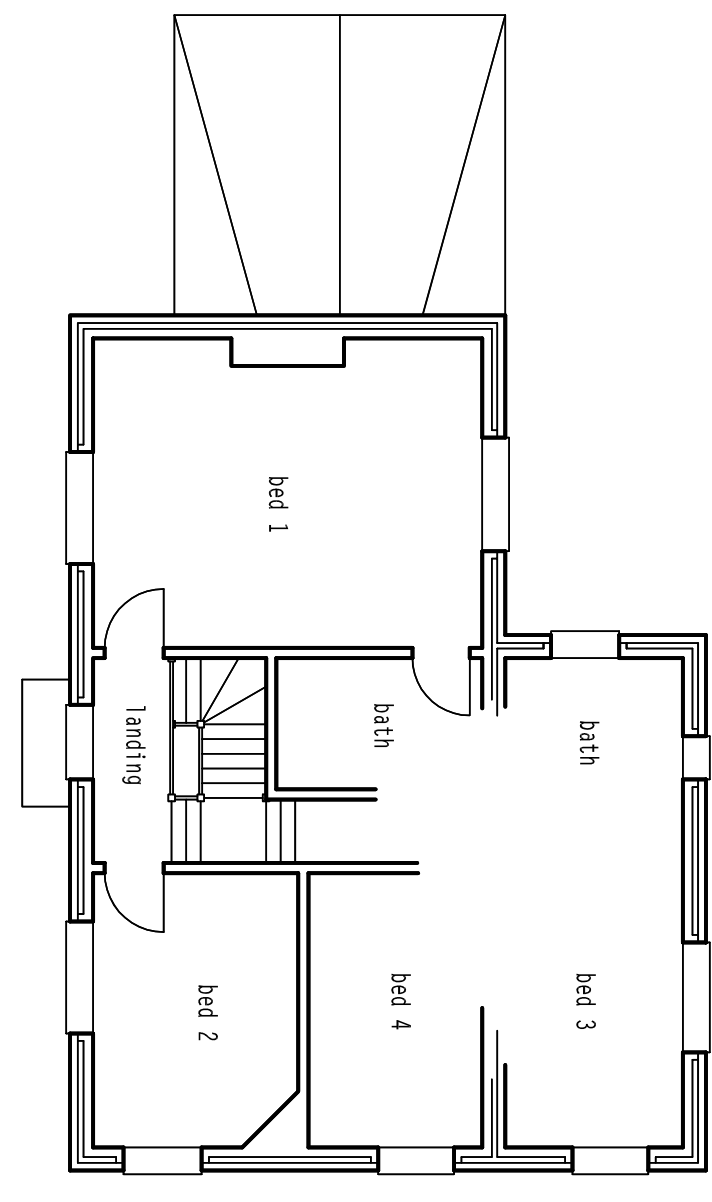

existing first floor plan
SCALE 1:100

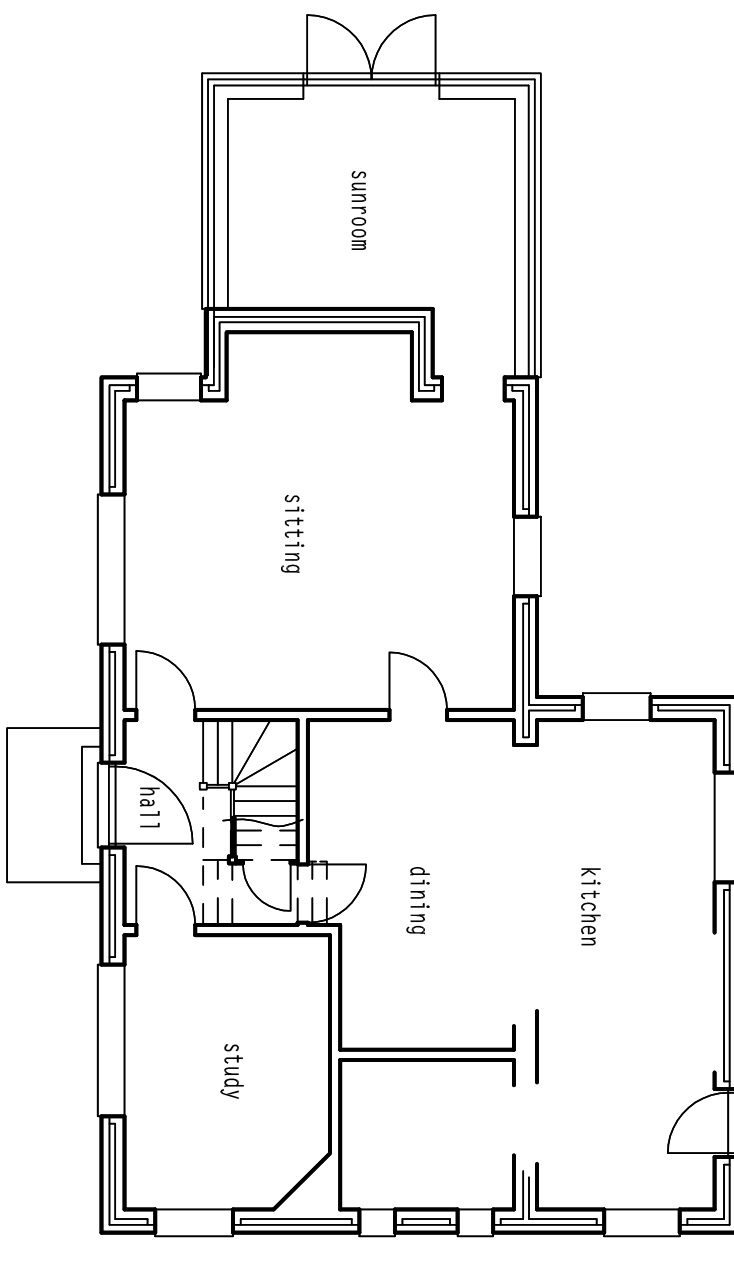

existing ground floor plan
SCALE 1:100

