


note:
1. this drawing is the copyright of PH Design and is not to be reproduced without consent.
2. the contractor is to check all dimensions and levels before site works commence and/or preparation of workshop drawings.

revision	date	amendment




location plan

SCALE 1:1250
CROWN COPYRIGHT RESERVED
OS LICENCE SR 100028450

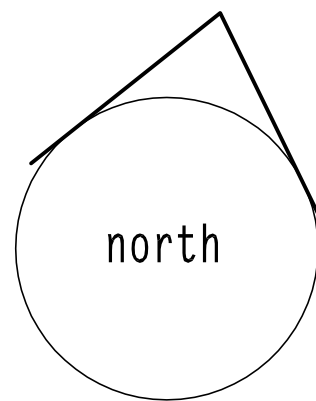

scale in metres 1:50

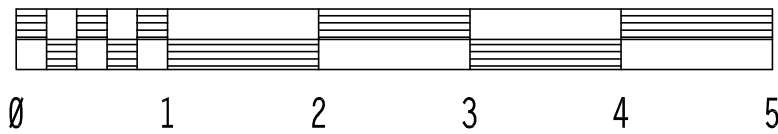

client: Mr & Mrs B. Poulter

project: proposed addition,
Hazel Dene, Charnwood Road, Bognor
Regis PO22 9DU


PH DESIGN
architectural consultants
3 chapel street chichester
w.sussex PO19 1BU
tel:(01243) 781760

project: 20/C08
drawing no: 2
date: July 2020




site plan

SCALE 1:200
CROWN COPYRIGHT RESERVED
OS LICENCE SR 100028450

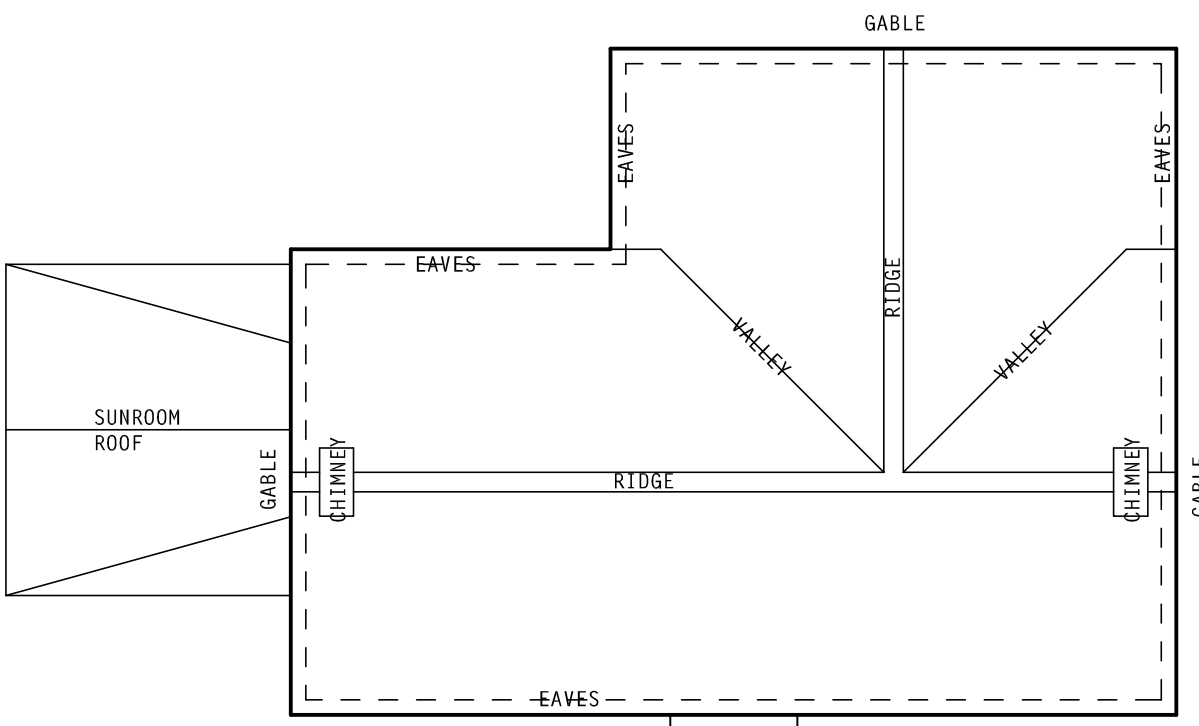

existing roof plan

SCALE 1:100

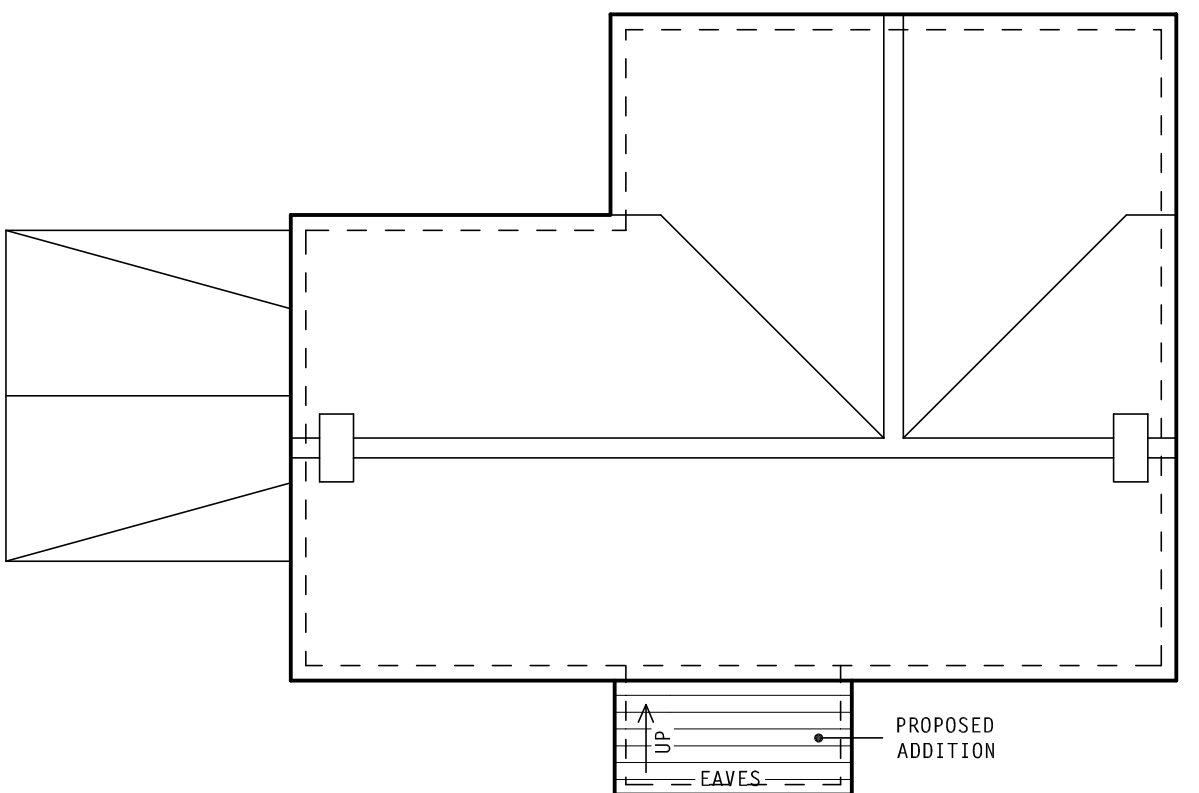

proposed roof plan

SCALE 1:100