




Front Elevation

Side Elevation




Rear Elevation

Side Elevation

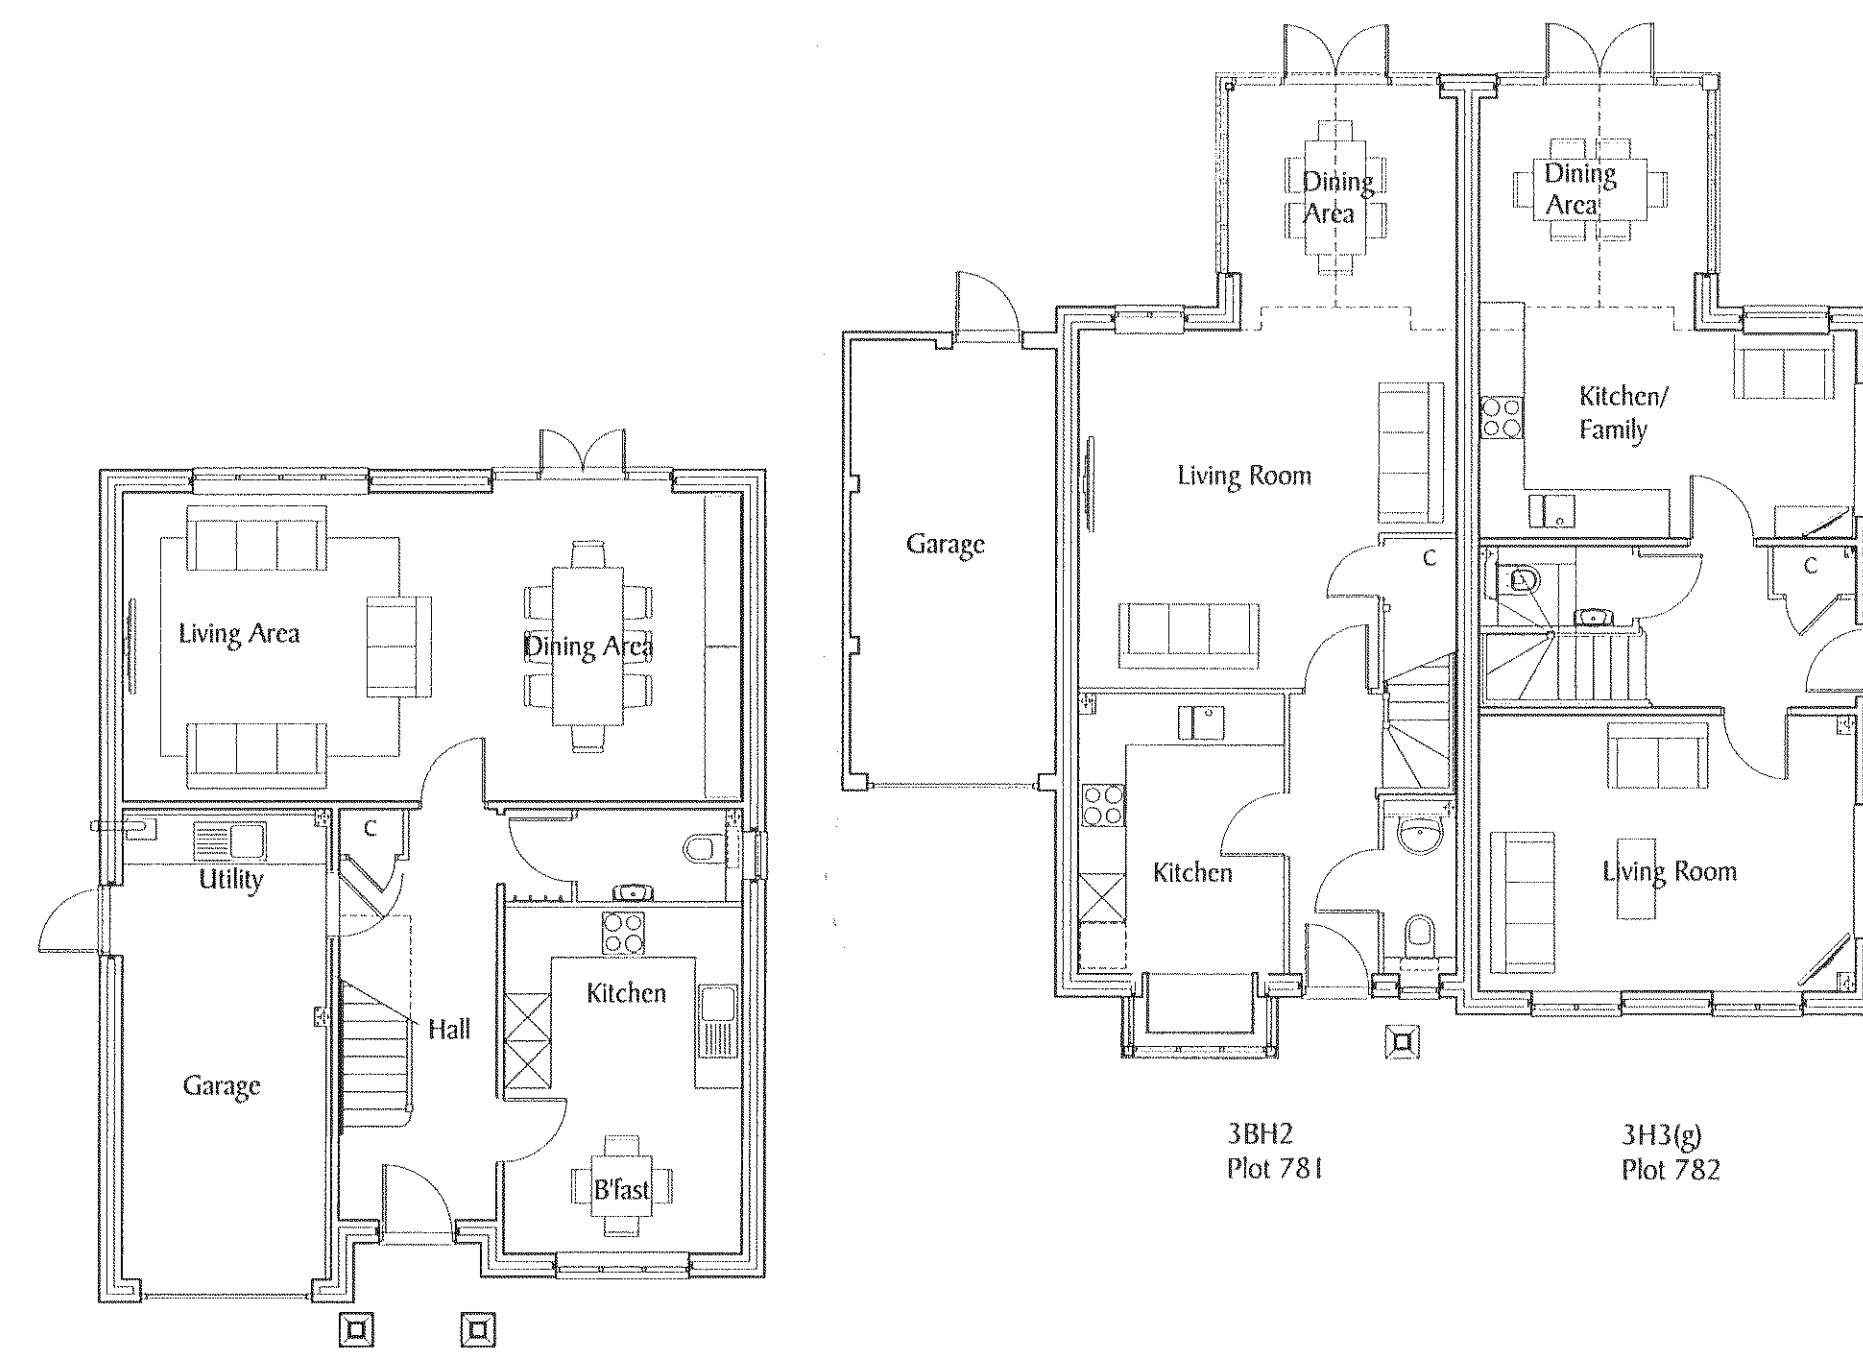


Ground Floor

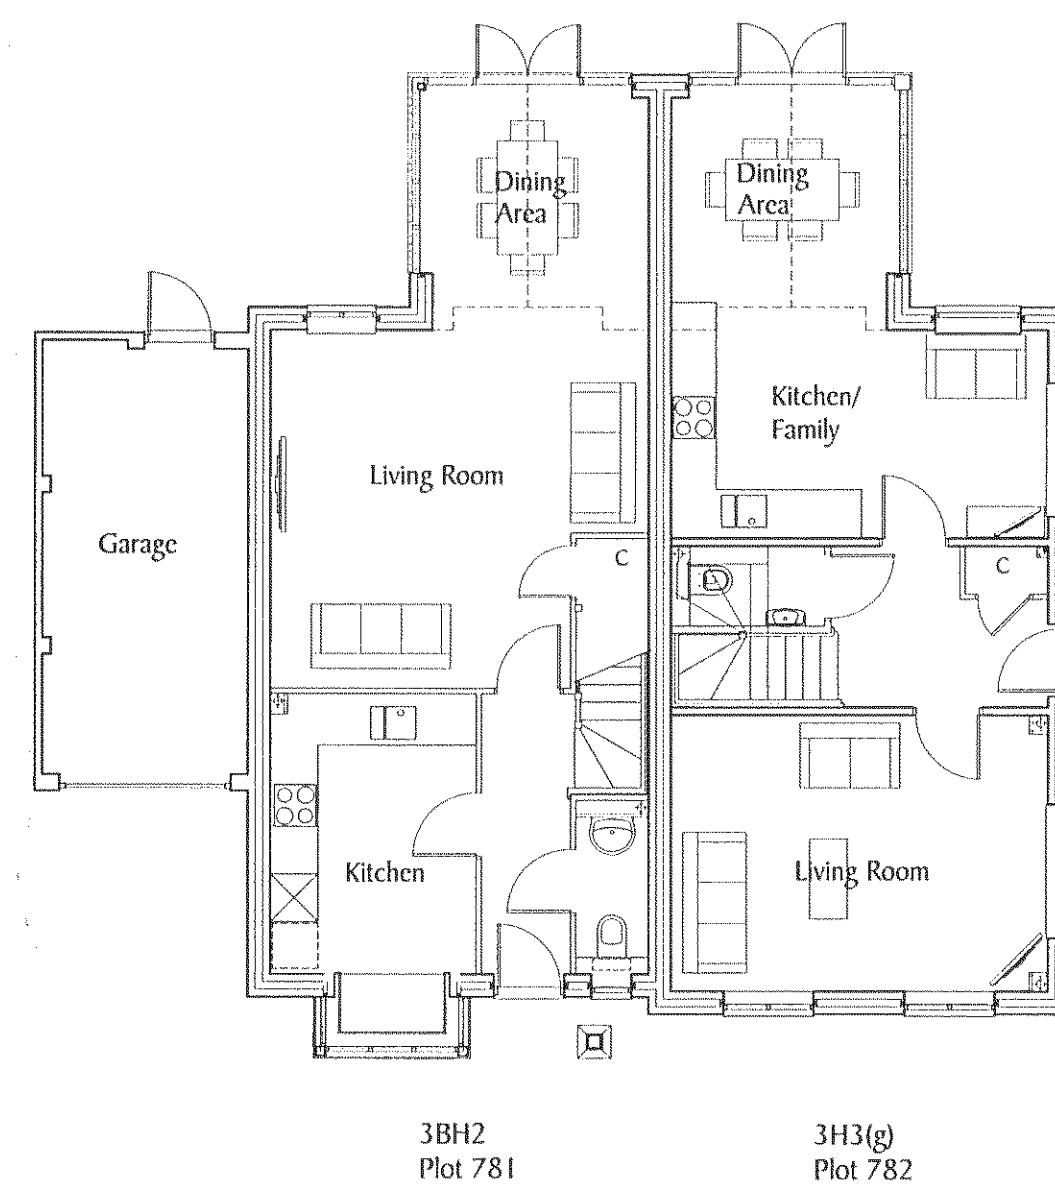


3BH2
Plot 781

3H3(g)
Plot 782

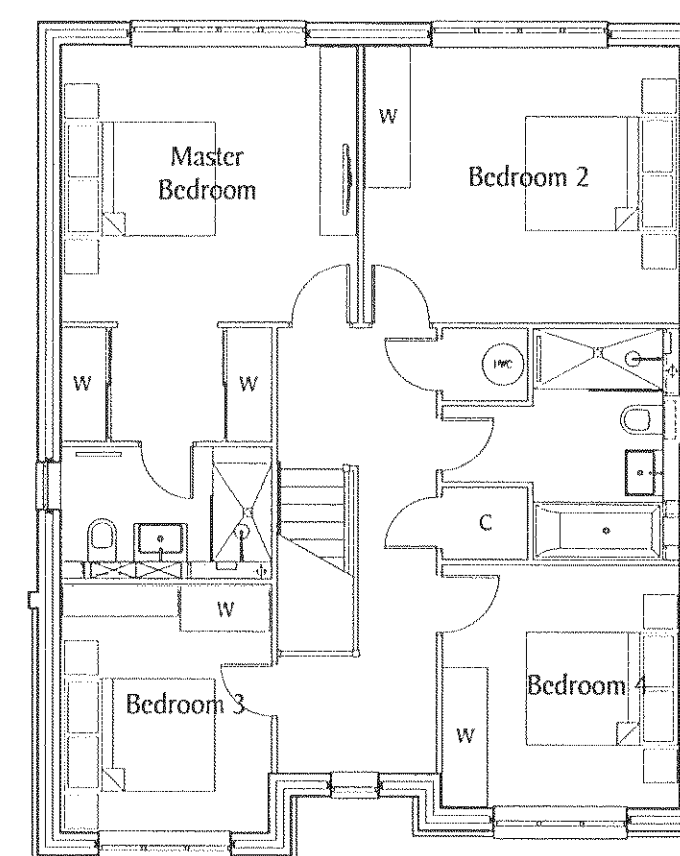


First Floor

4H3(c)
Plot 780

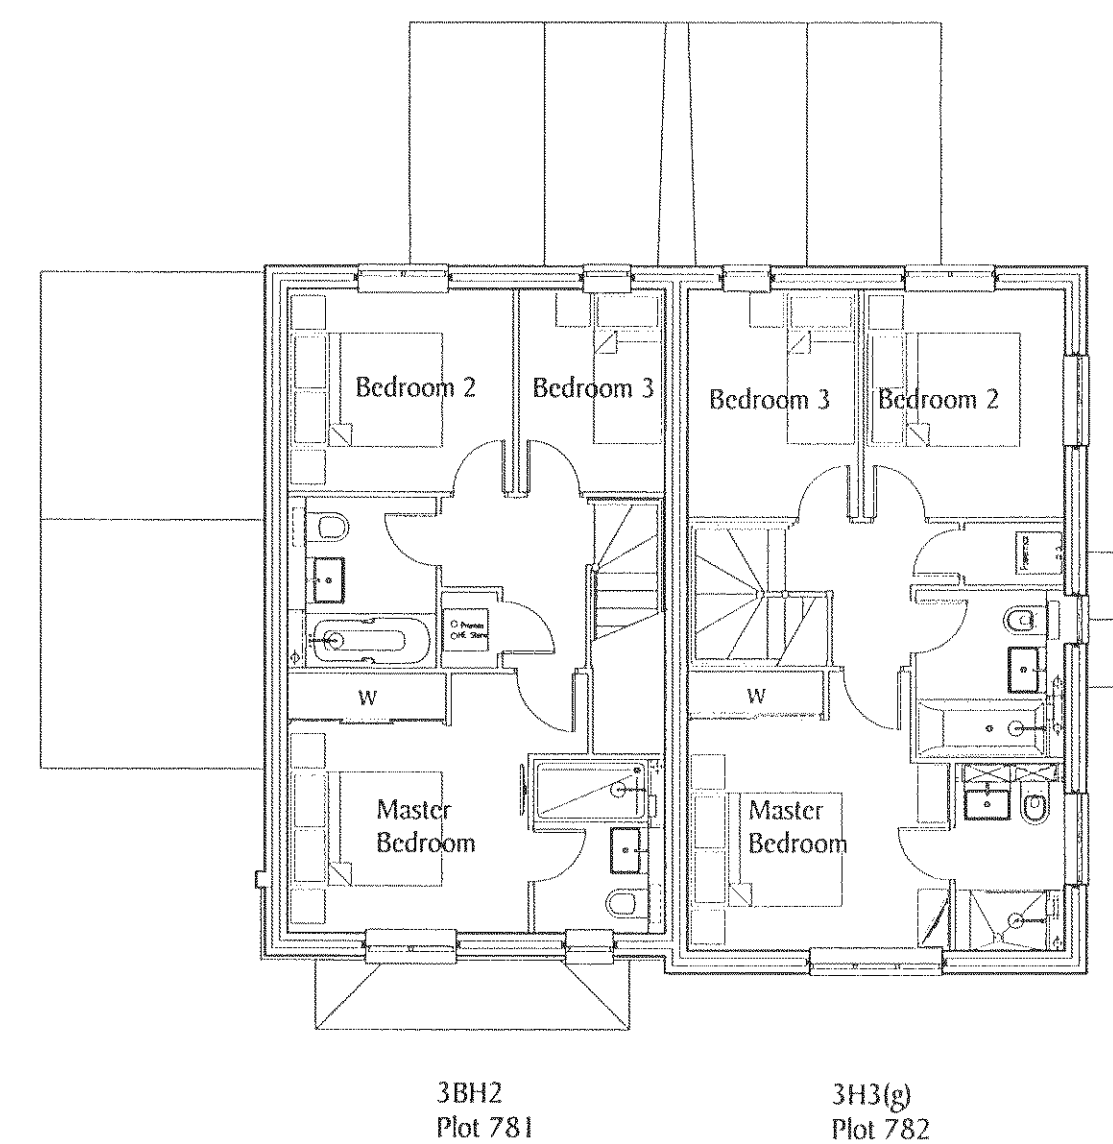

3BH2
Plot 781

3H3(g)
Plot 782

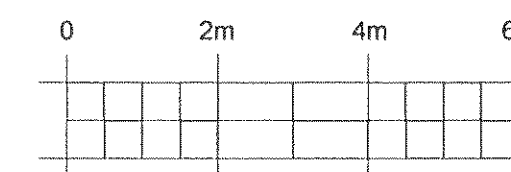

REF	DATE	REVISION
-----	------	----------

DEVELOPMENT
Site 6
Chichester Road
North Bersted

DRAWING TITLE
Block 26
Floor Plans & Elevations
Plots 780-782

Berkeley
HOMES

Berkeley Homes (Southern) Limited
Berkeley House, Summers Place
Stane Street, Billingshurst
West Sussex RH14 9GN
Tel: (01403) 279000

DRAWN NAM	CHECKED
DATE July 2013	SCALE 1:100@AI

DRG No. S813/Ph3a/P780-782	REV.
-------------------------------	------