





Front Elevation




Rear Elevation

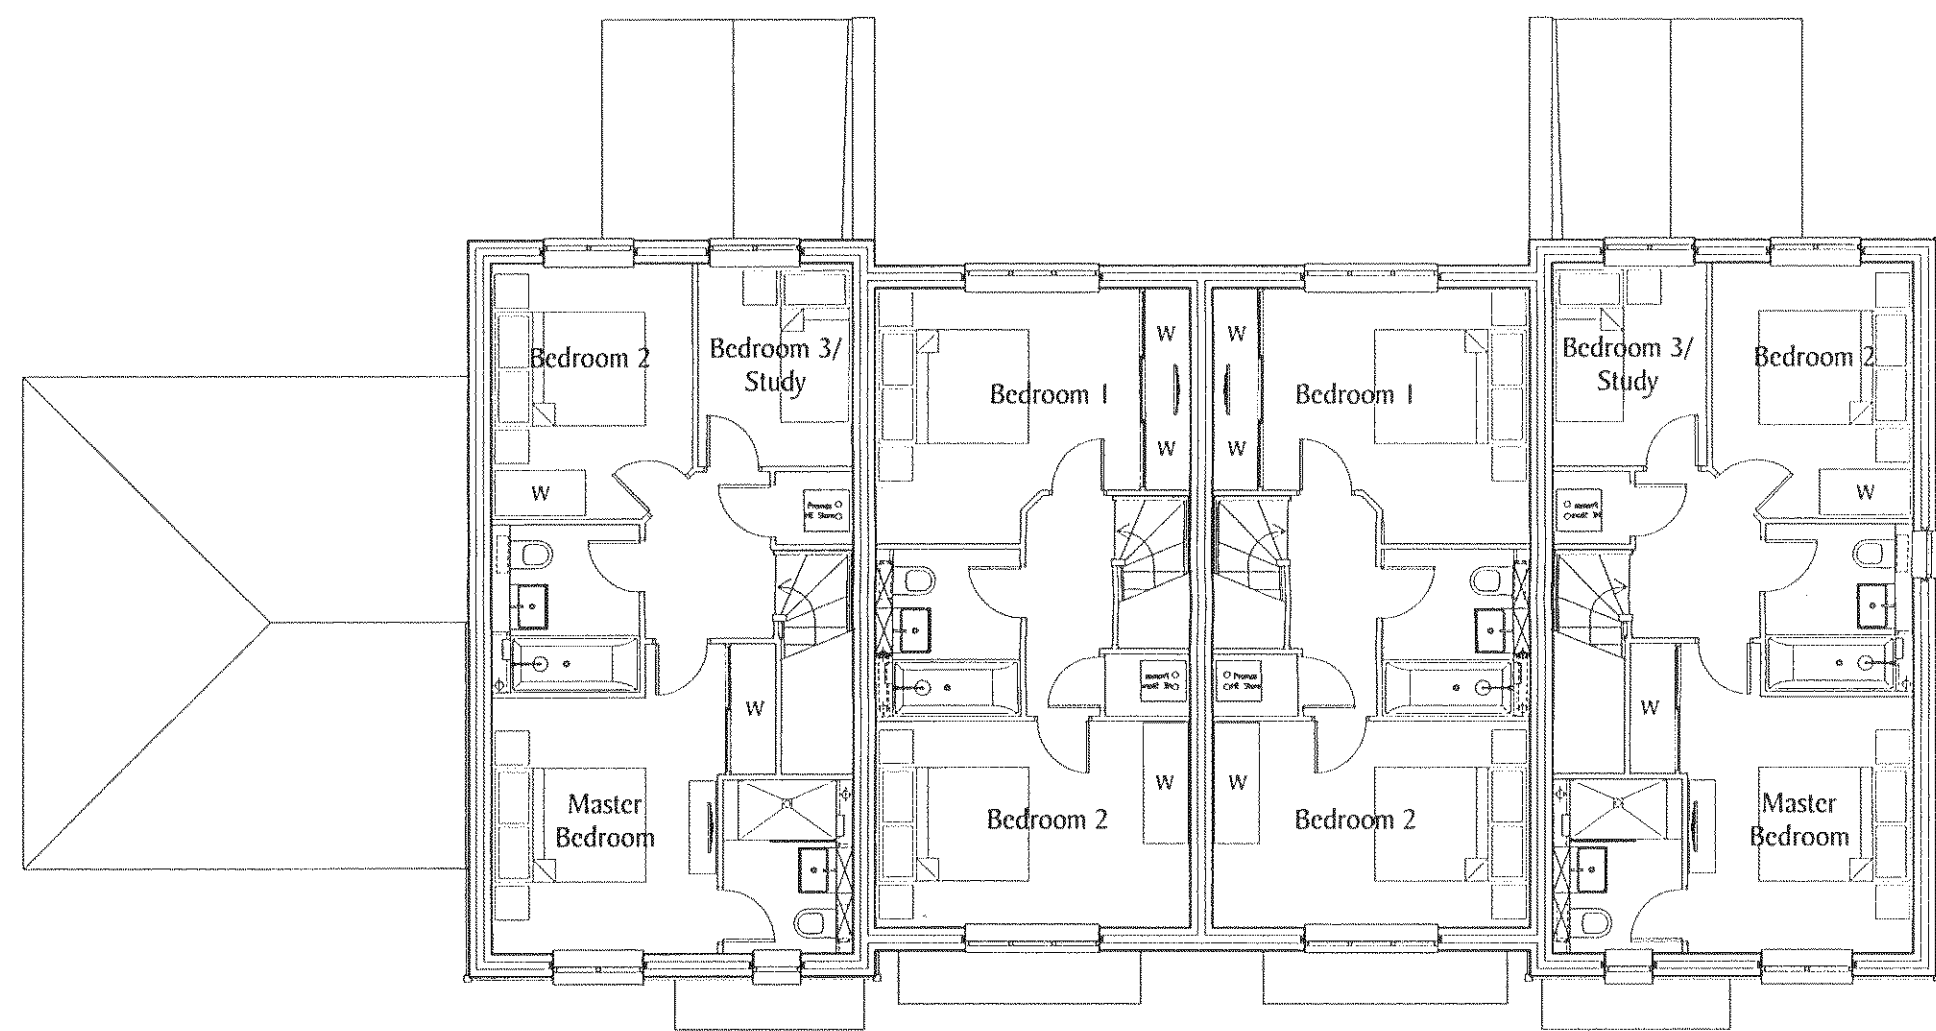


First Floor

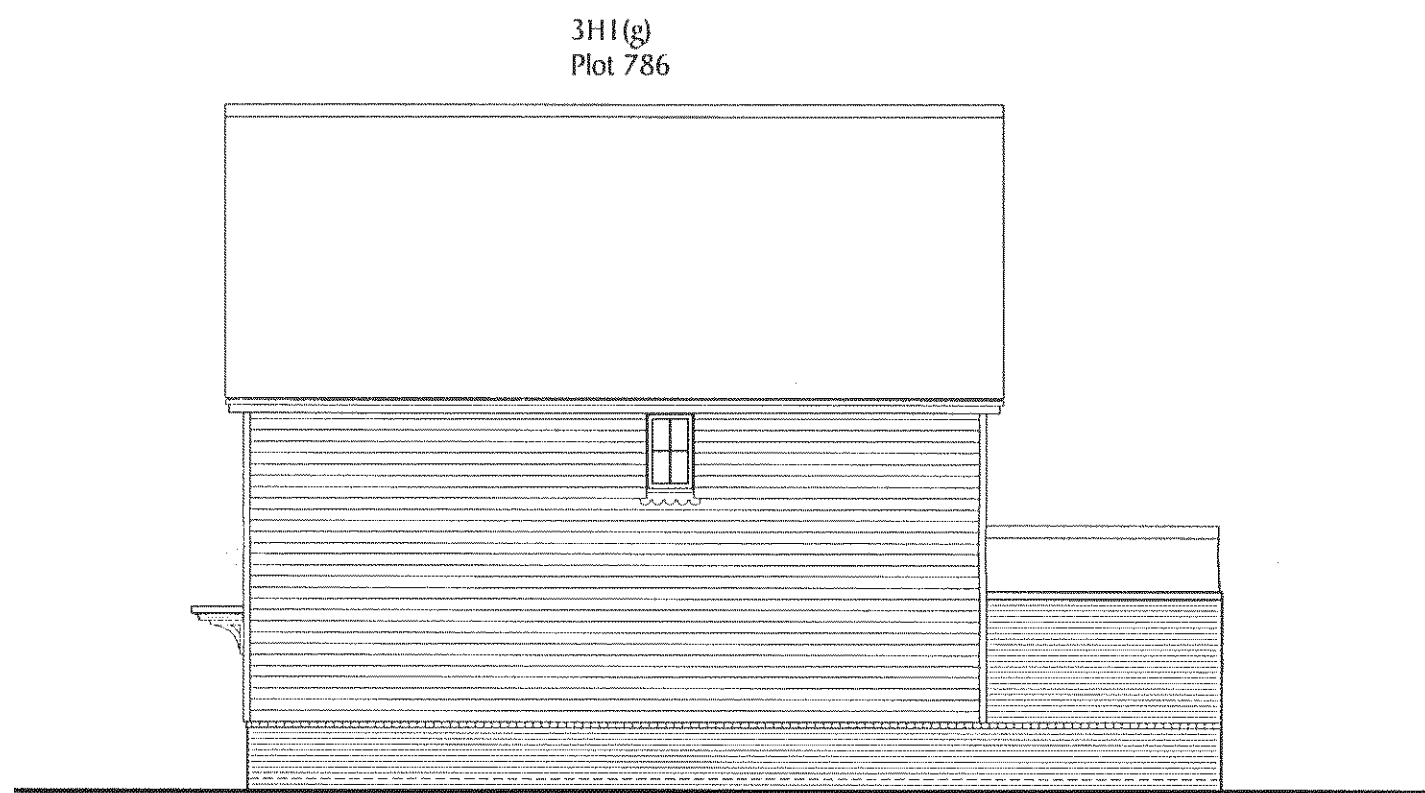


Side Elevation

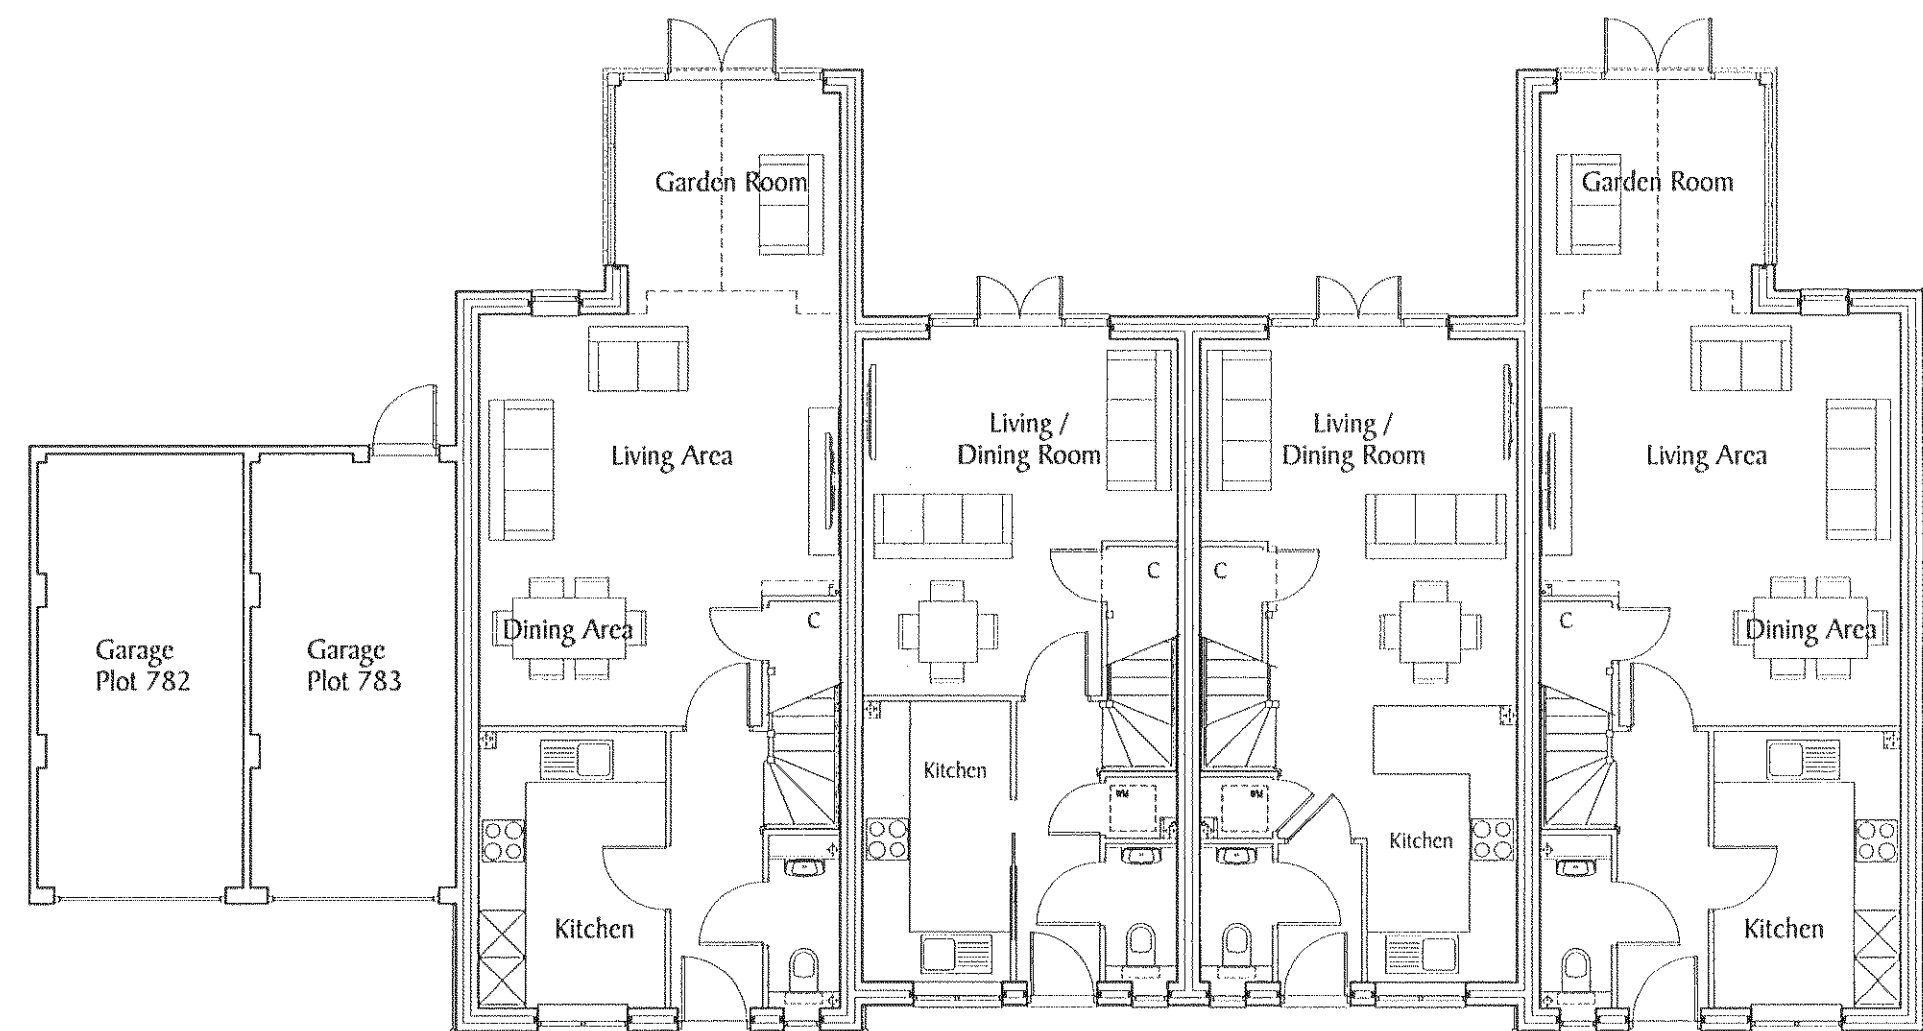

Ground Floor

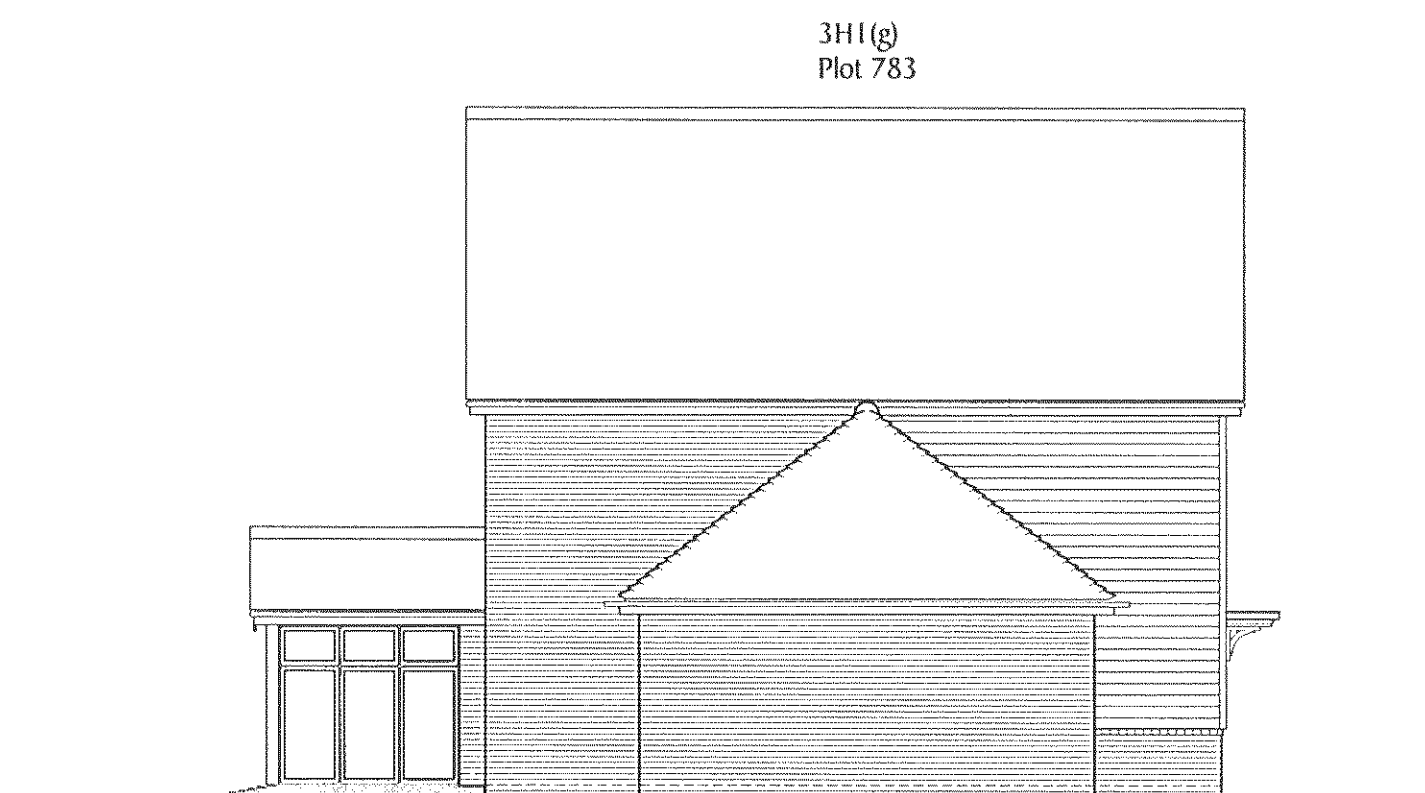

Side Elevation

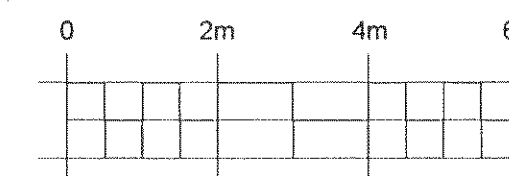

| REF | DATE | REVISION |
|-----|------|----------|
|-----|------|----------|

DEVELOPMENT  
Site 6  
Chichester Road  
North Bersted

DRAWING TITLE  
Block 27  
Floor Plans & Elevations  
Plots 783-786

**Berkeley**  
HOMES

Berkeley Homes (Southern) Limited  
Berkeley House, Summers Place  
Stane Street, Billingshurst  
West Sussex RH14 9GN  
Tel: (01403) 279000

|                   |                   |
|-------------------|-------------------|
| DRAWN<br>NAM      | CHECKED           |
| DATE<br>July 2013 | SCALE<br>1:100@A1 |

|                               |      |
|-------------------------------|------|
| DRG No.<br>S813/Ph3a/P783-786 | REV. |
|-------------------------------|------|