




Front Elevation

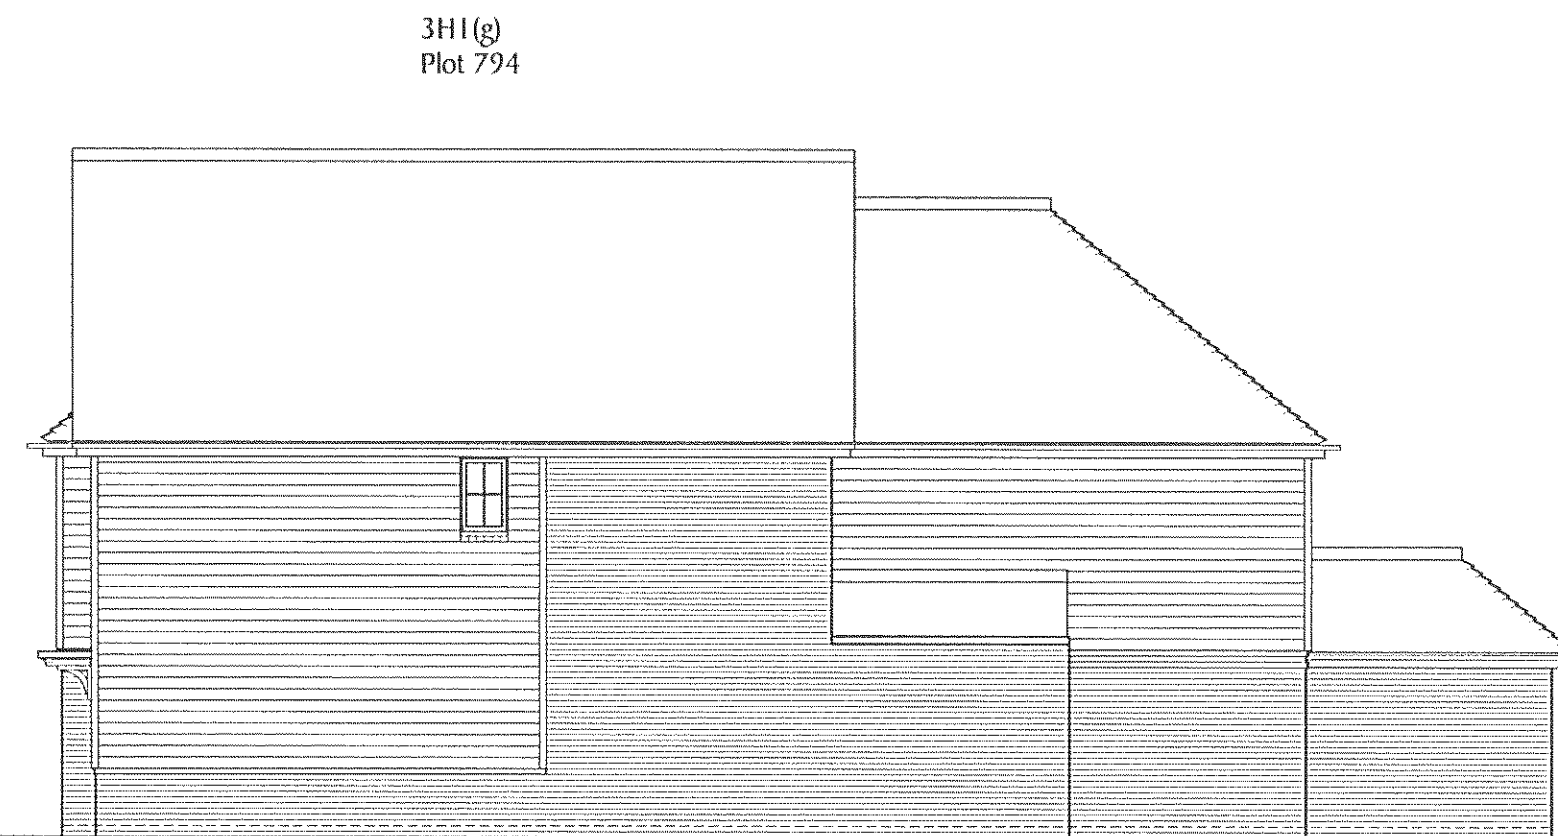


Side Elevation




Rear Elevation



Side Elevation

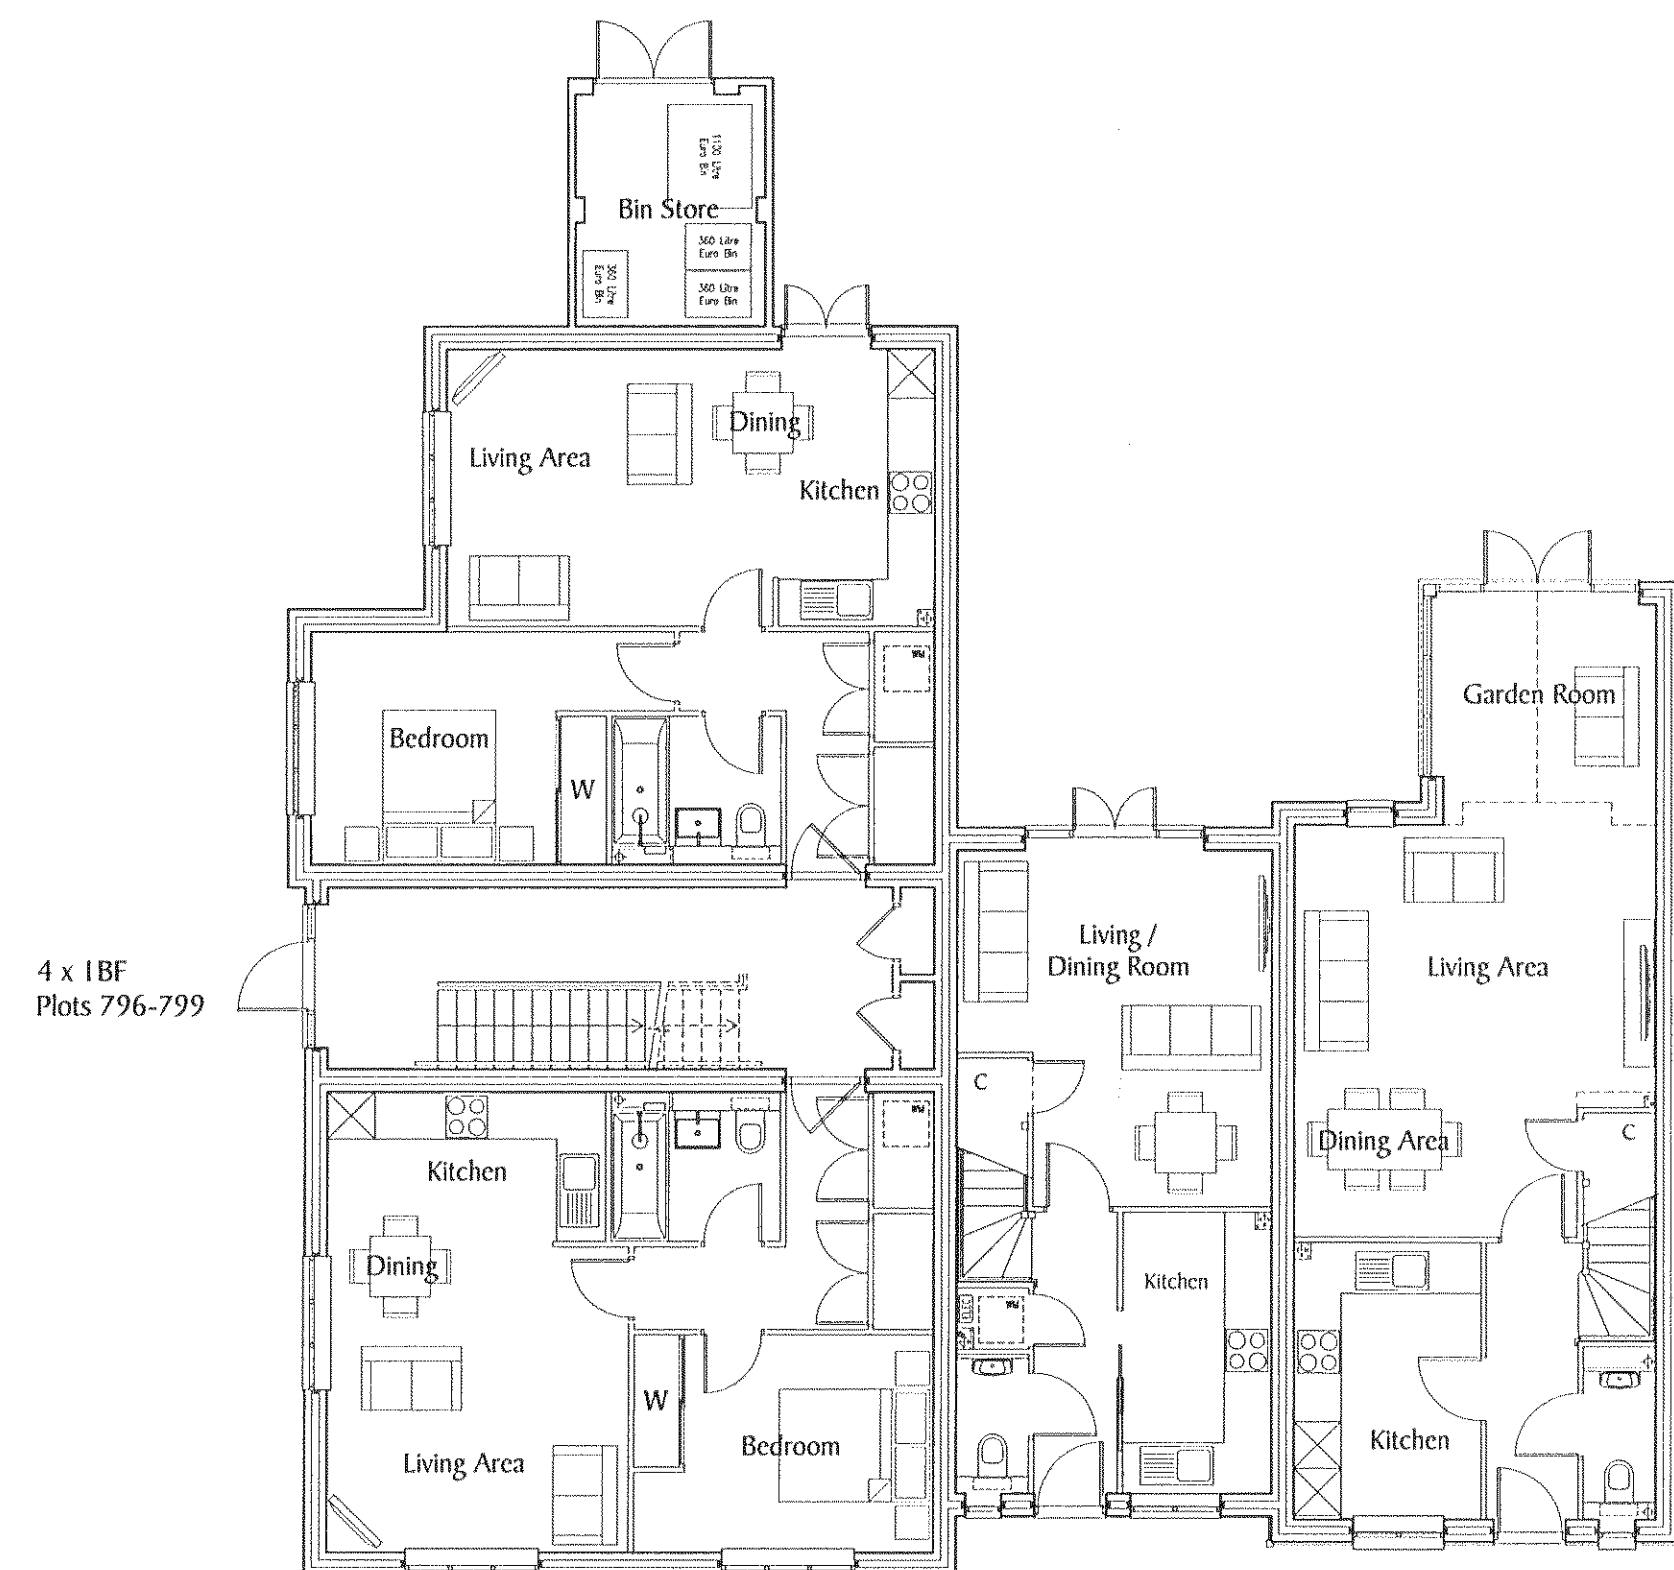

Ground Floor

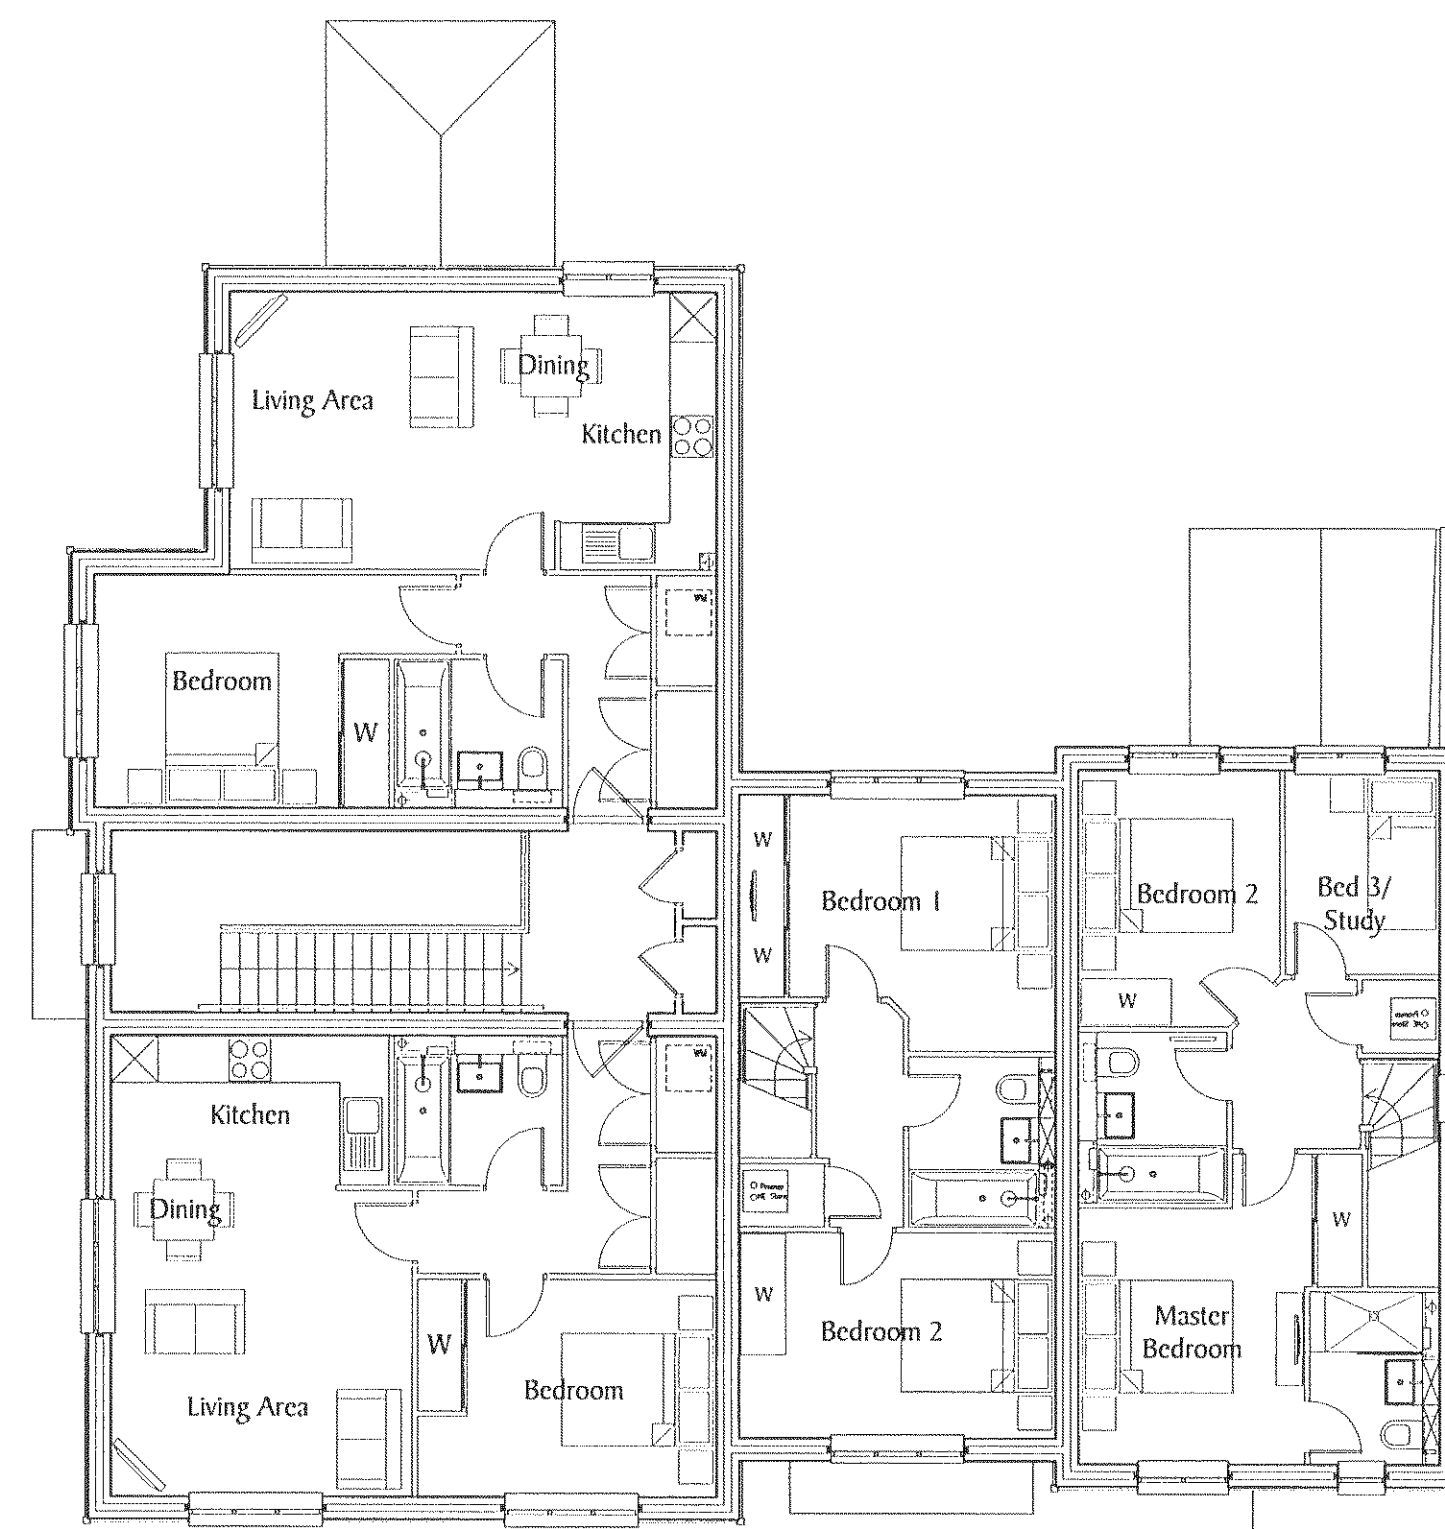

First Floor

REF	DATE	REVISION
-----	------	----------

DEVELOPMENT
Site 6
Chichester Road
North Bersted

DRAWING TITLE
Block 29
Floor Plans & Elevations
Plots 794-799

Berkeley
HOMES

Berkeley Homes (Southern) Limited
Berkeley House, Summers Place
Stane Street, Billingshurst
West Sussex RH11 4 9GN
Tel: (01403) 279000

DRAWN NAM	CHECKED
DATE July 2013	SCALE 1:100@A1

DRG No. S813/Ph3a/P794-799	REV.
-------------------------------	------

