




Front Elevation

Side Elevation




Rear Elevation


Side Elevation

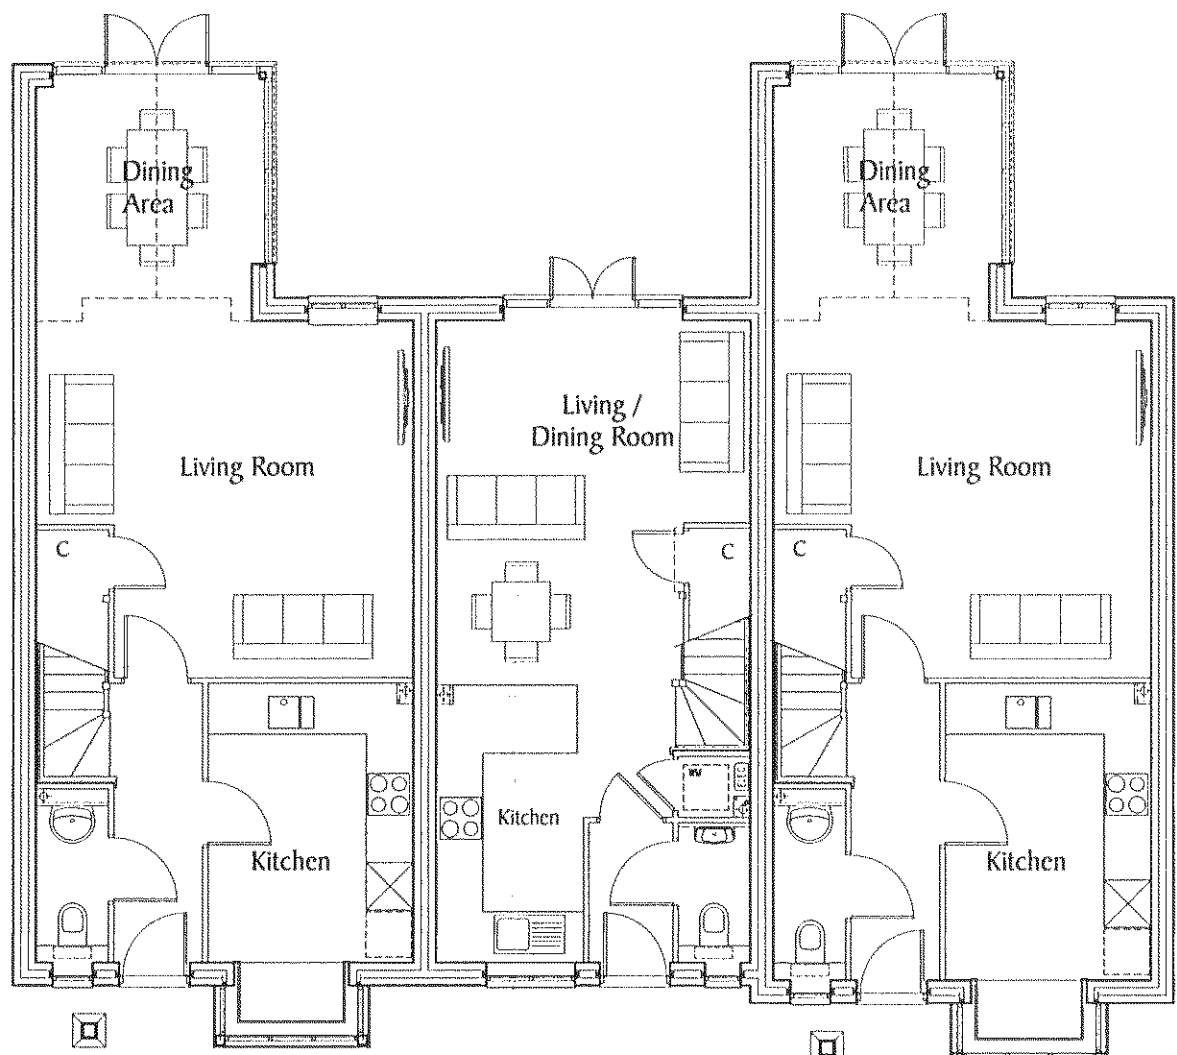

Ground Floor

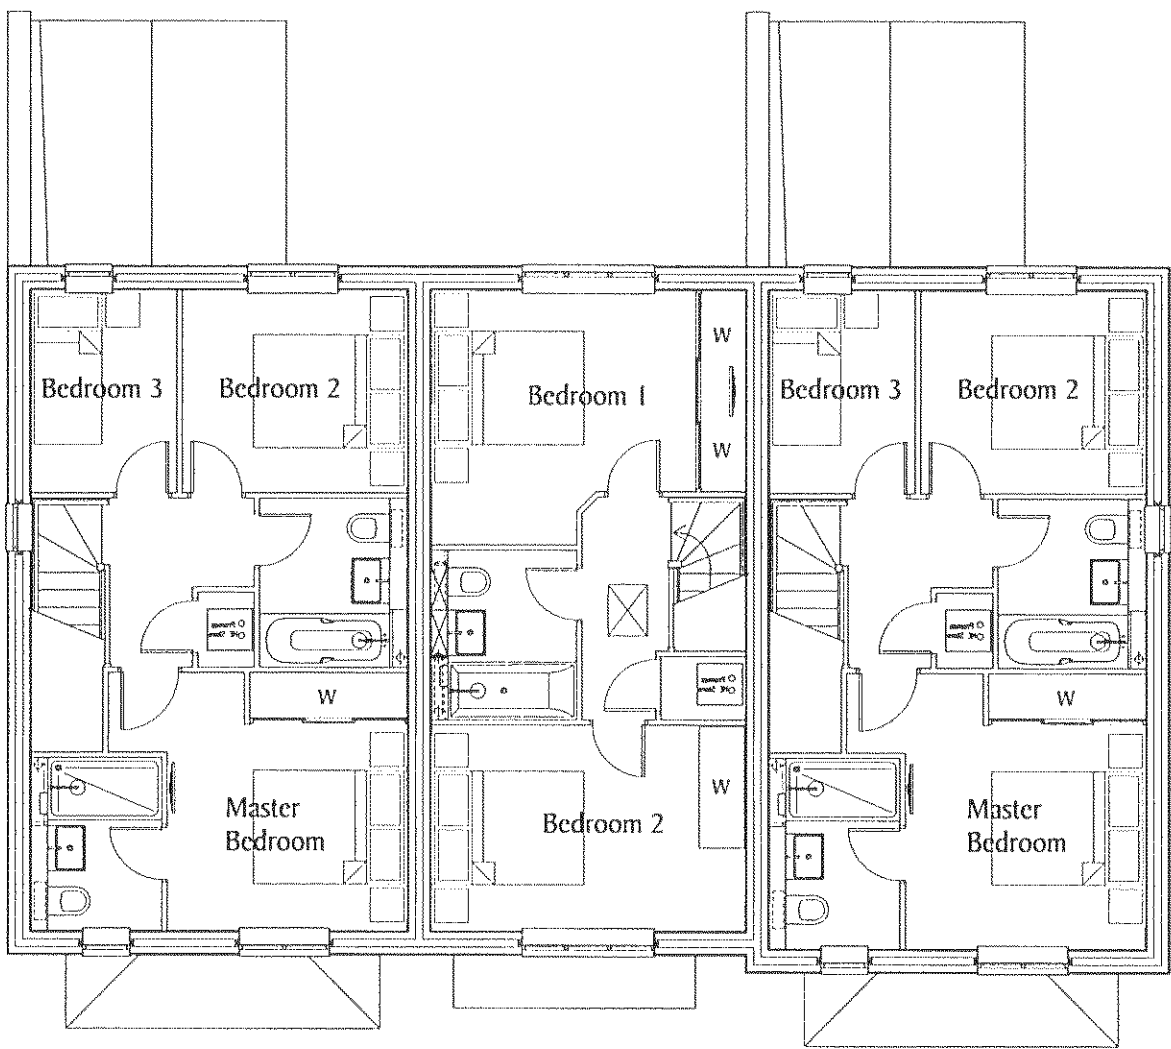

First Floor

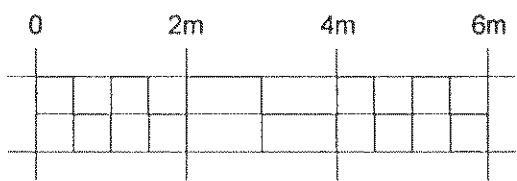

REF	DATE	REVISION
-----	------	----------

DEVELOPMENT
Site 6
Chichester Road
North Bersted

DRAWING TITLE
Block 30
Floor Plans & Elevations
Plots 800-802

Berkeley
HOMES

Berkeley Homes (Southern) Limited
Berkeley House, Summers Place
Stane Street, Billingshurst
West Sussex RH14 9GN
Tel: (01403) 279000

DRAWN NAM	CHECKED
DATE July 2013	SCALE 1:100@A1

DRG No. S813/Ph3a/P800-802	REV.
-------------------------------	------