




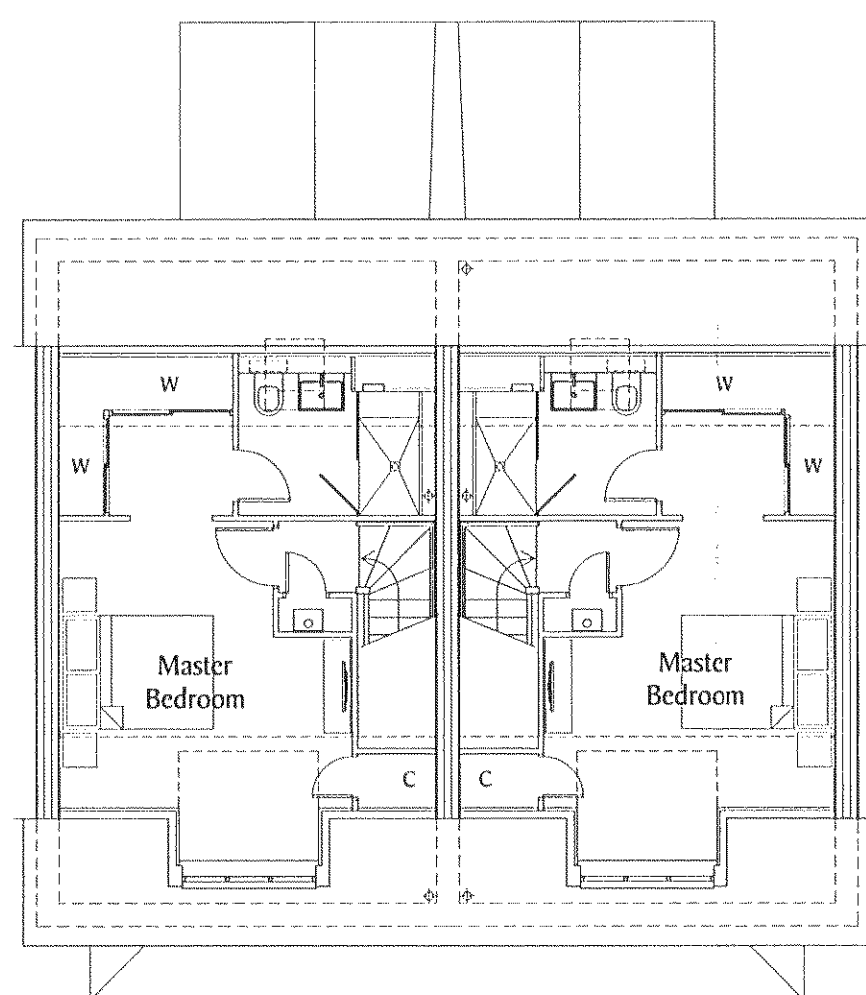

Second Floor Plan

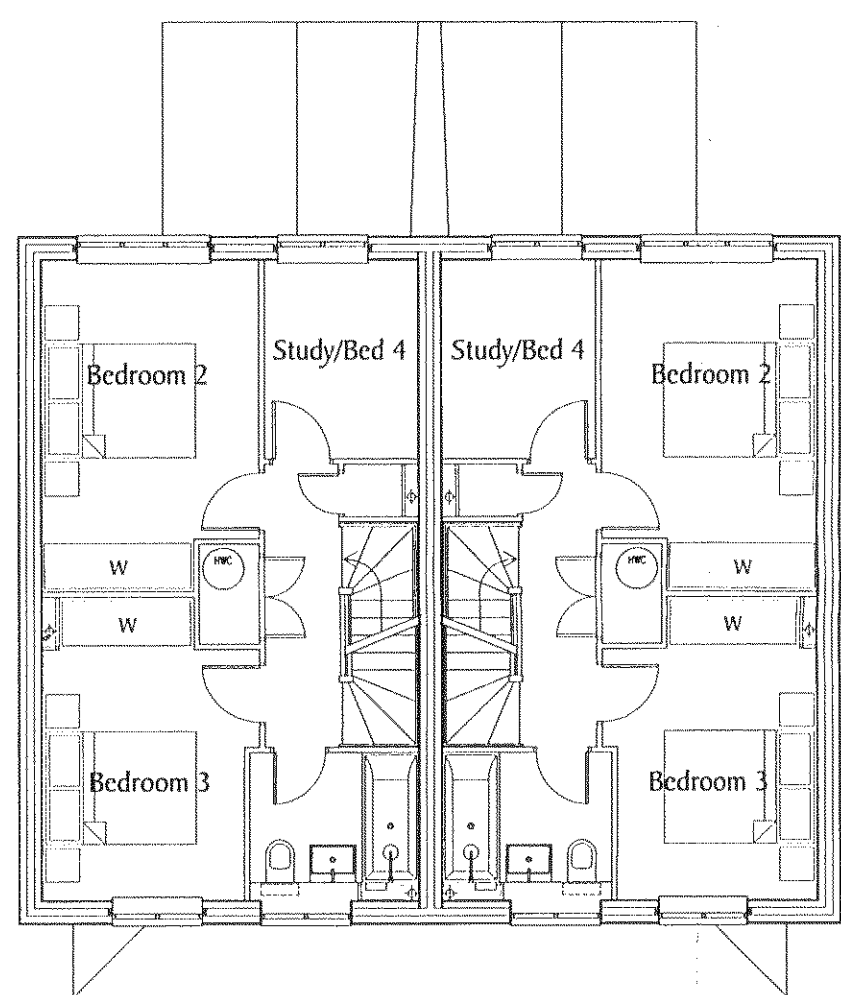

First Floor Plan

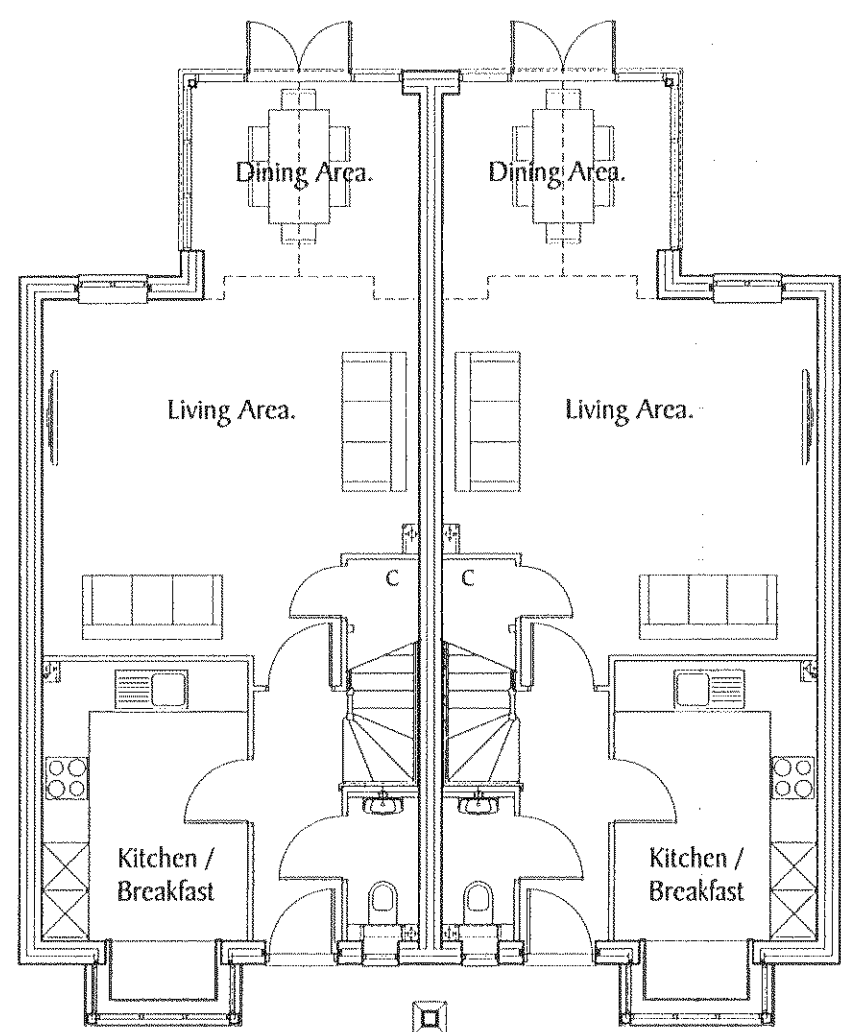

Ground Floor Plan



Front Elevation




Side Elevation



Rear Elevation



Side Elevation

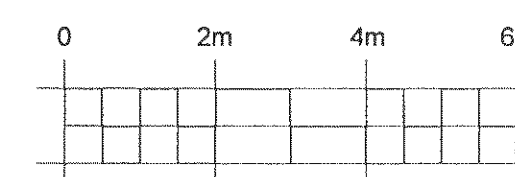

REF	DATE	REVISION
-----	------	----------

DEVELOPMENT
Site 6
Chichester Road
North Bersted

DRAWING TITLE
Block 32
Floor Plans & Elevations
Plots 805-806

Berkeley
HOMES
Berkeley Homes (Southern) Limited
Berkeley House, Summers Place
Stanc Street, Billingshurst
West Sussex RH14 9GN
Tel: (01403) 279000

DRAWN NAM	CHECKED
DATE July 2013	SCALE 1:100@A1

DRG No. S813/Ph3a/P805-806	REV.
-------------------------------	------