
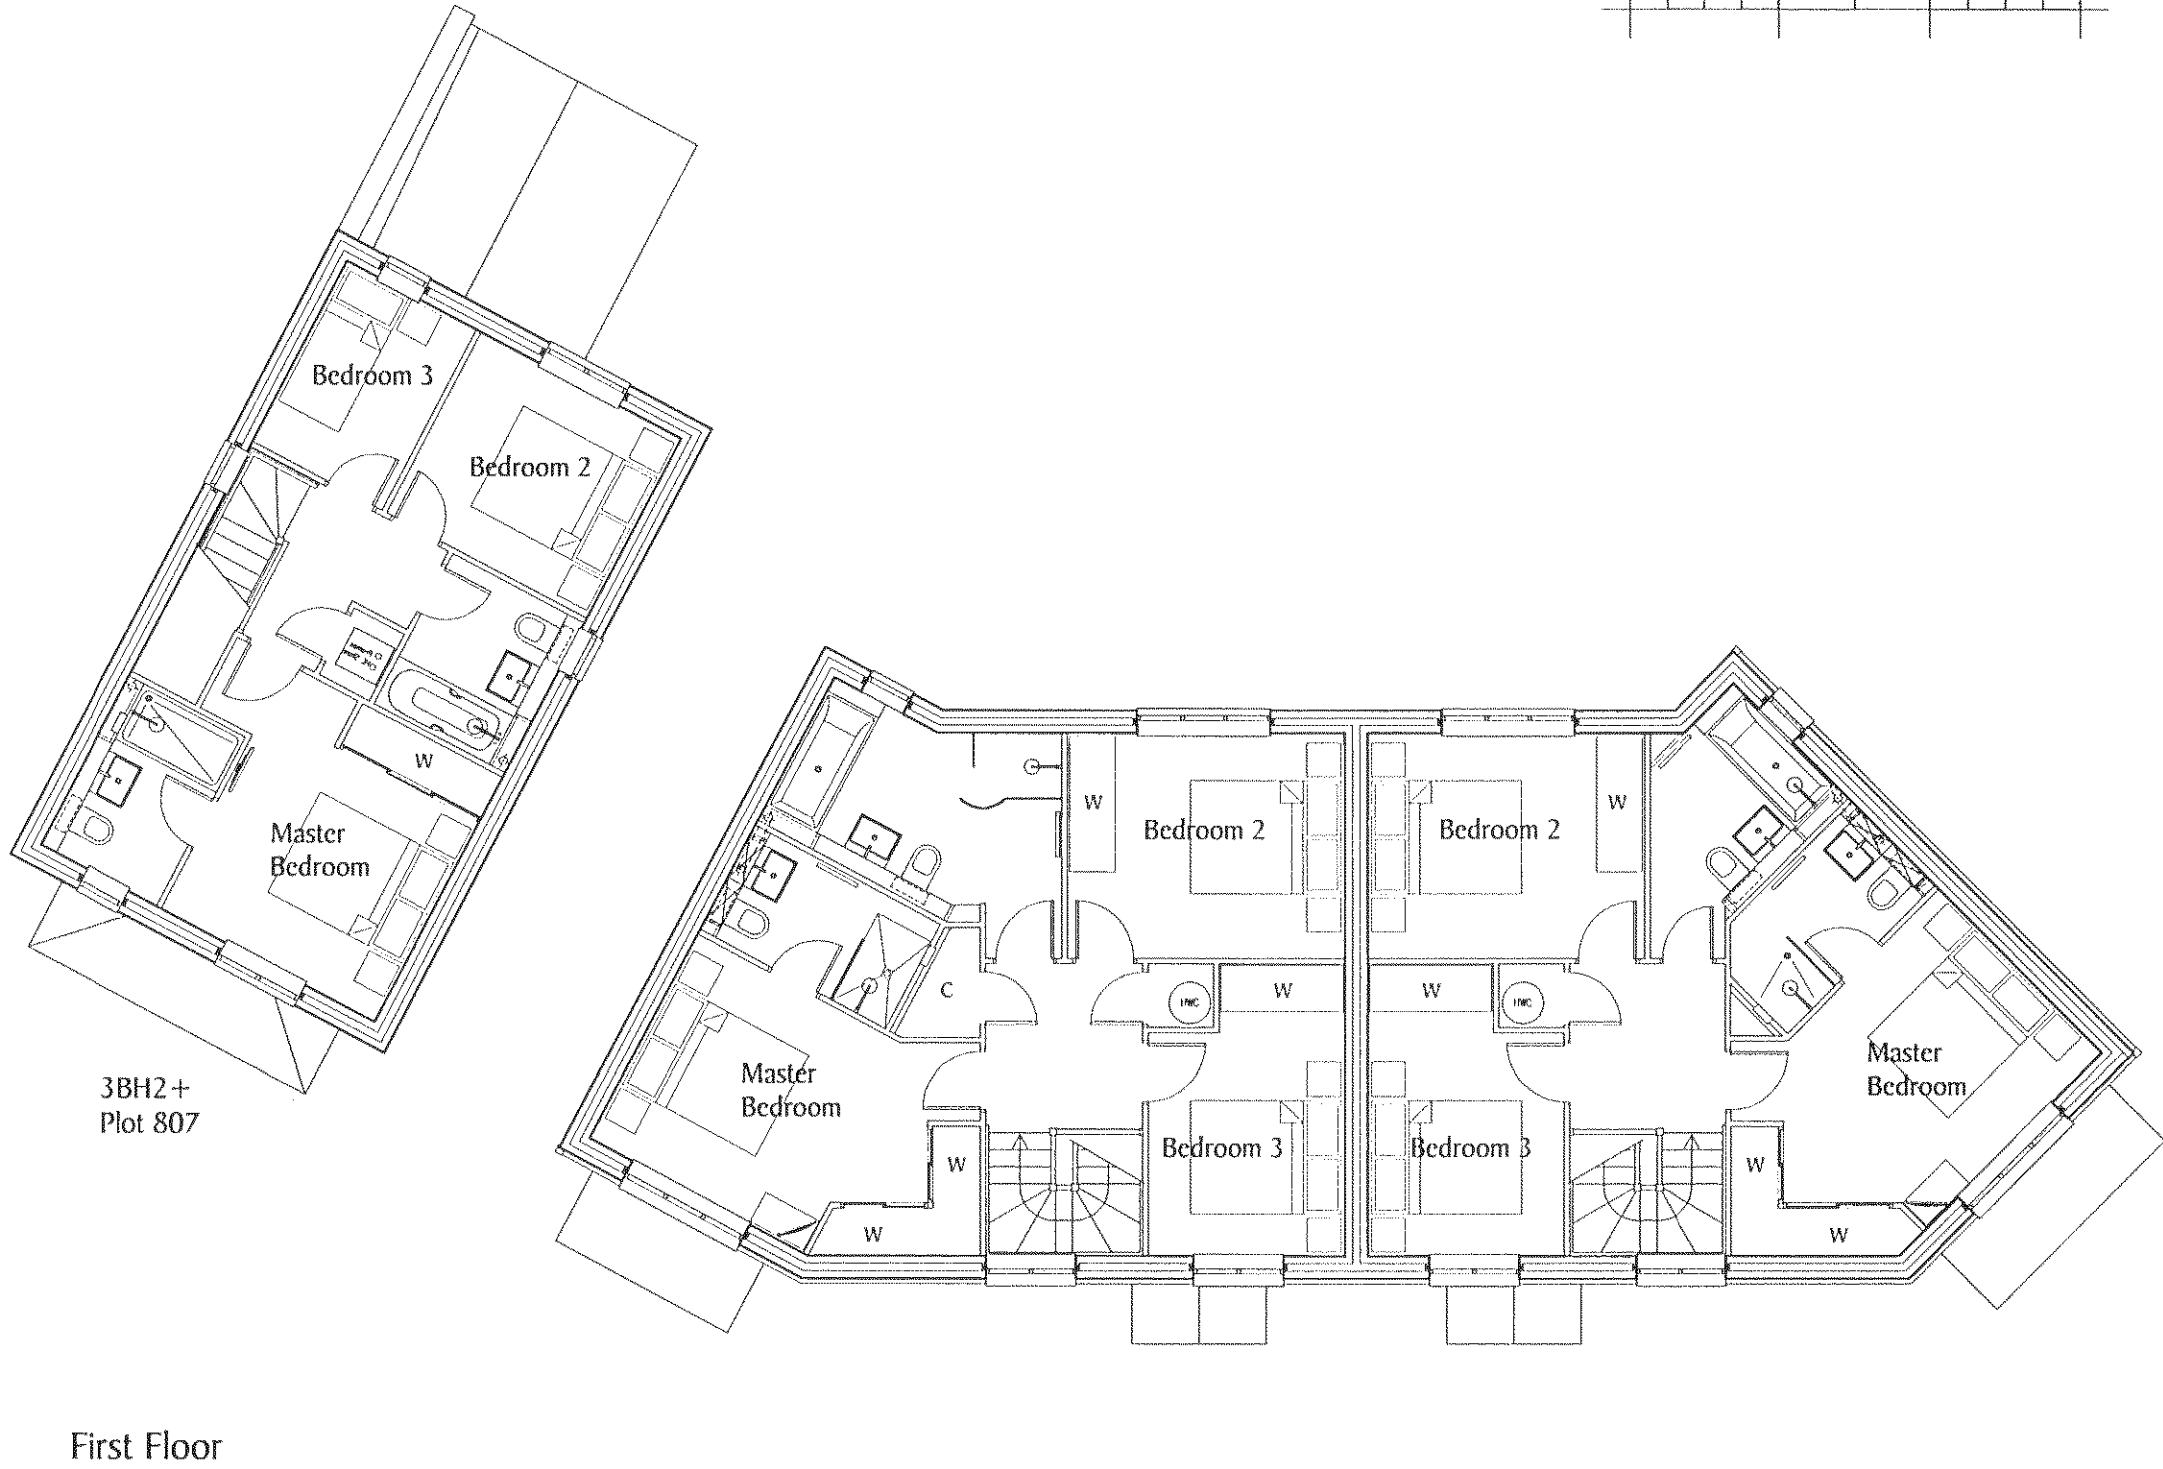
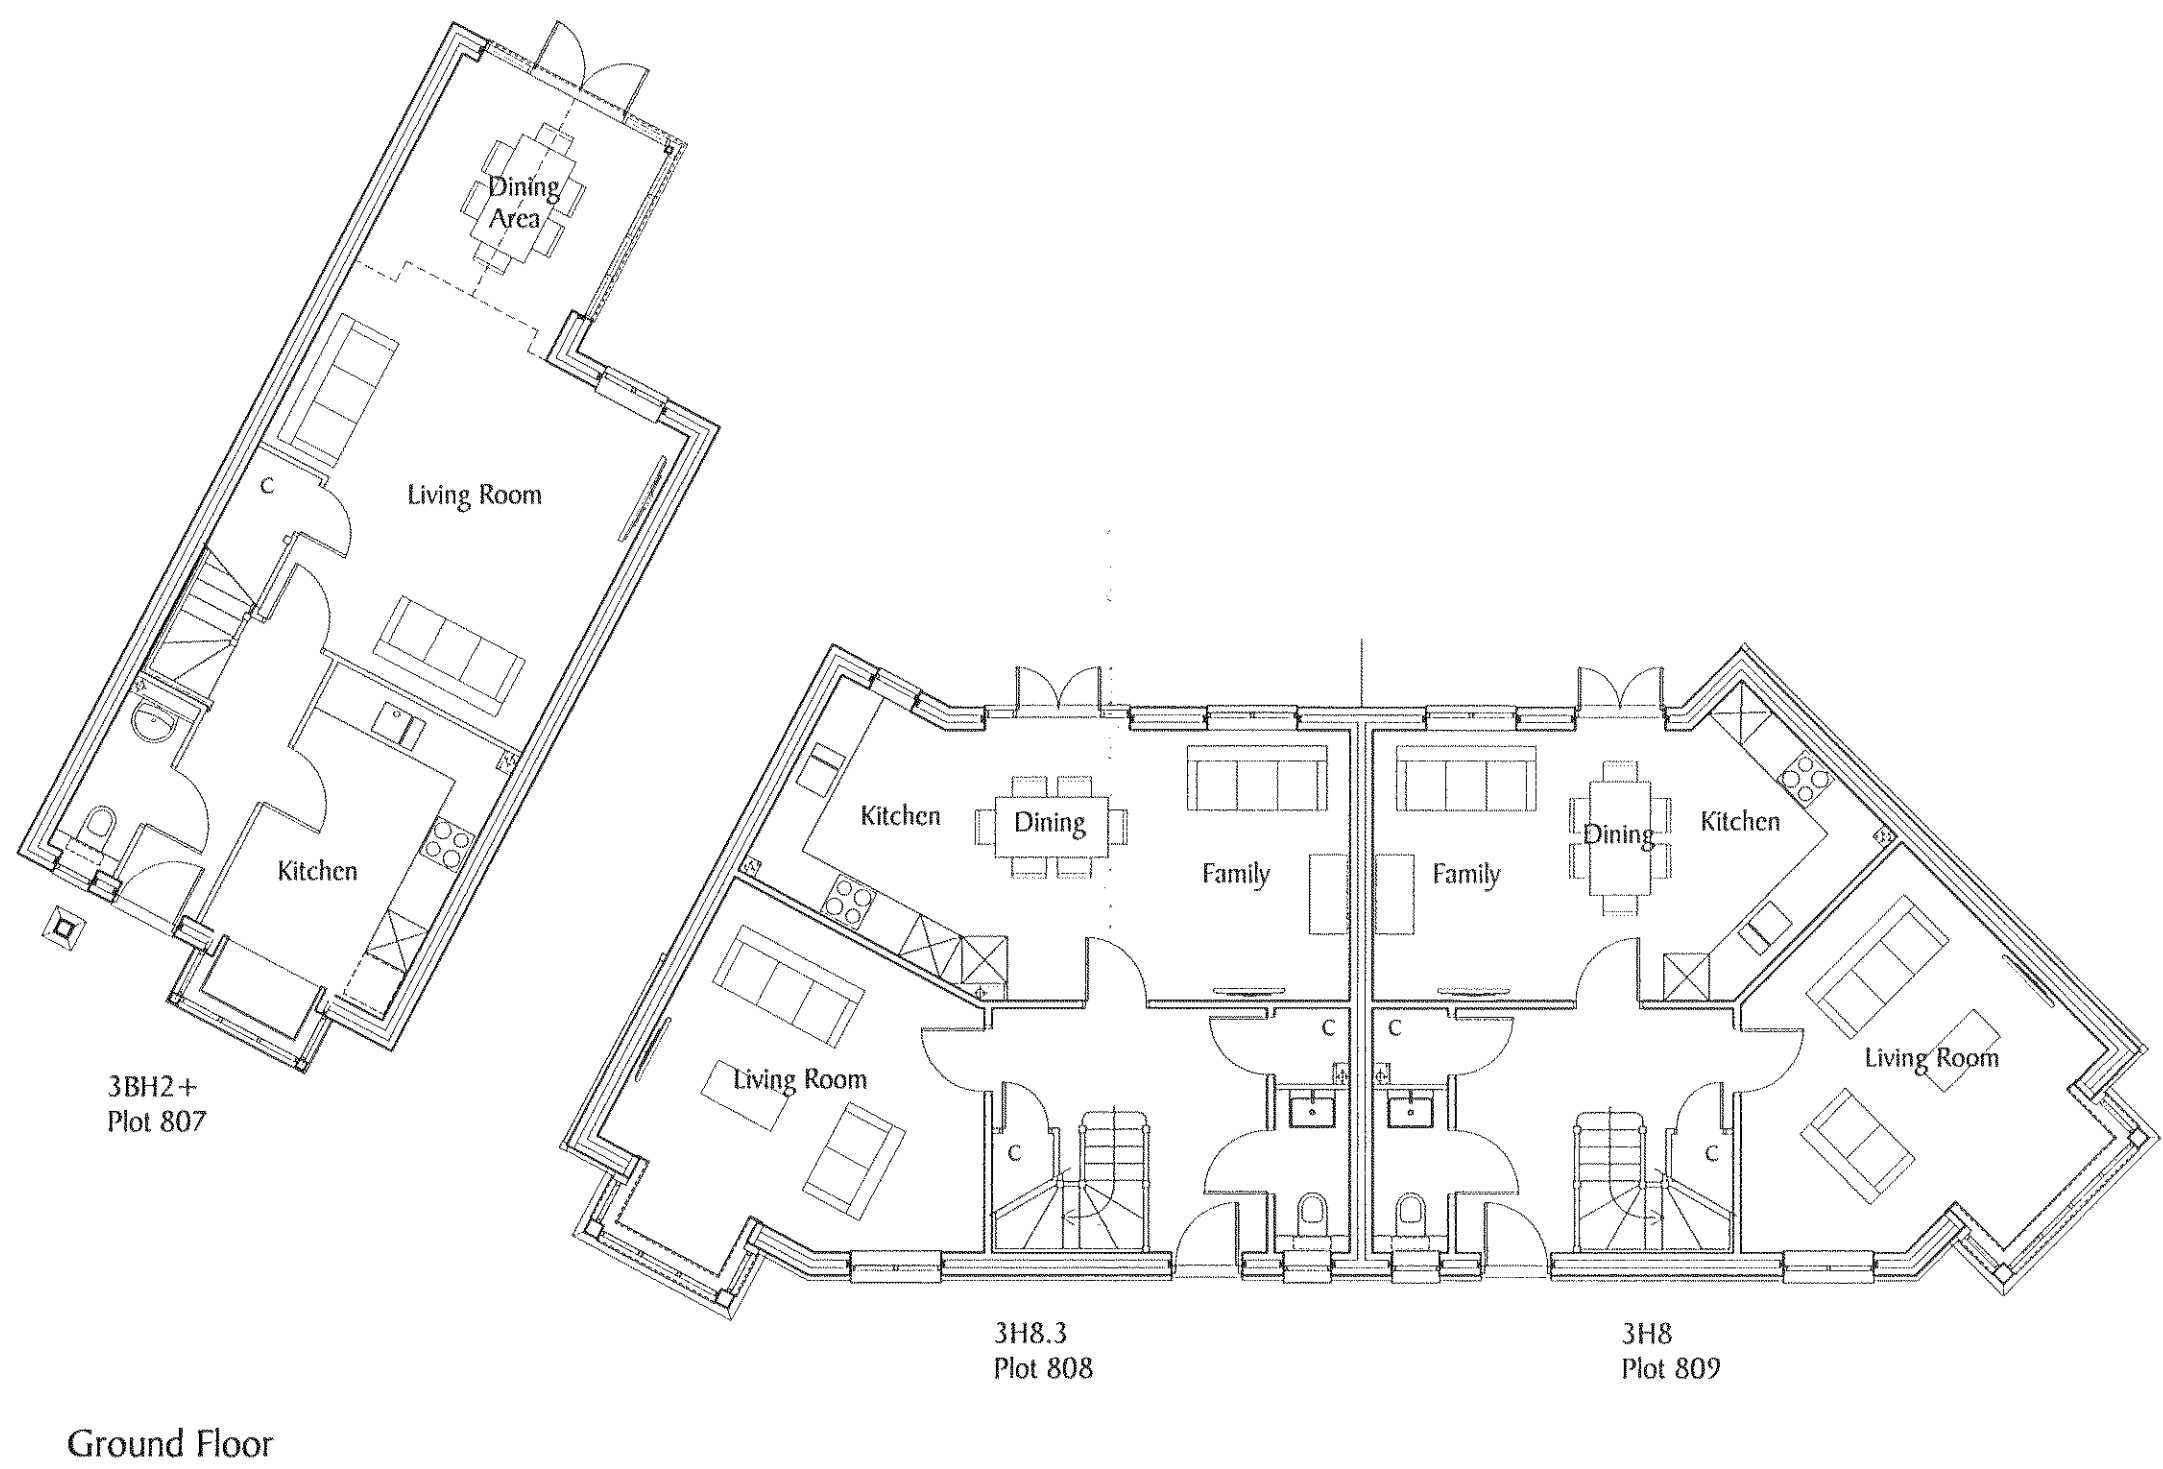
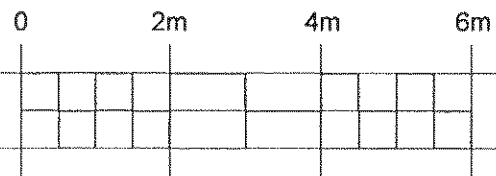
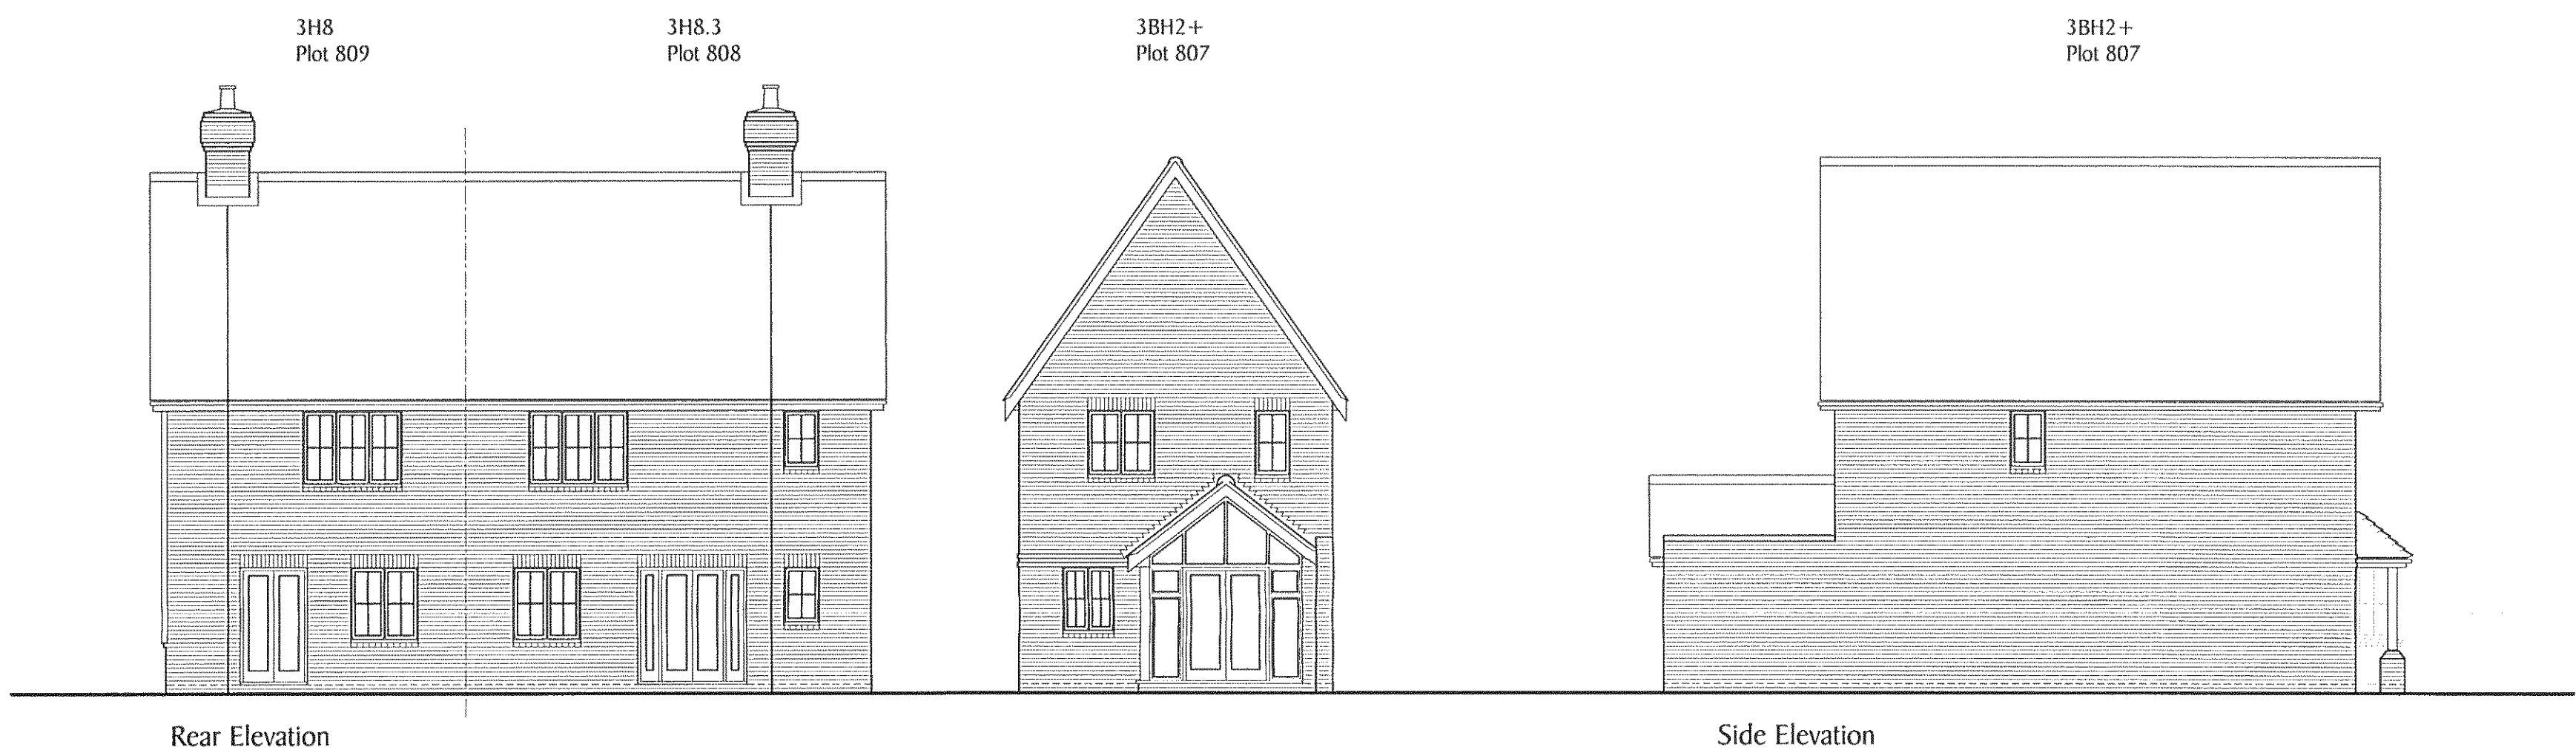


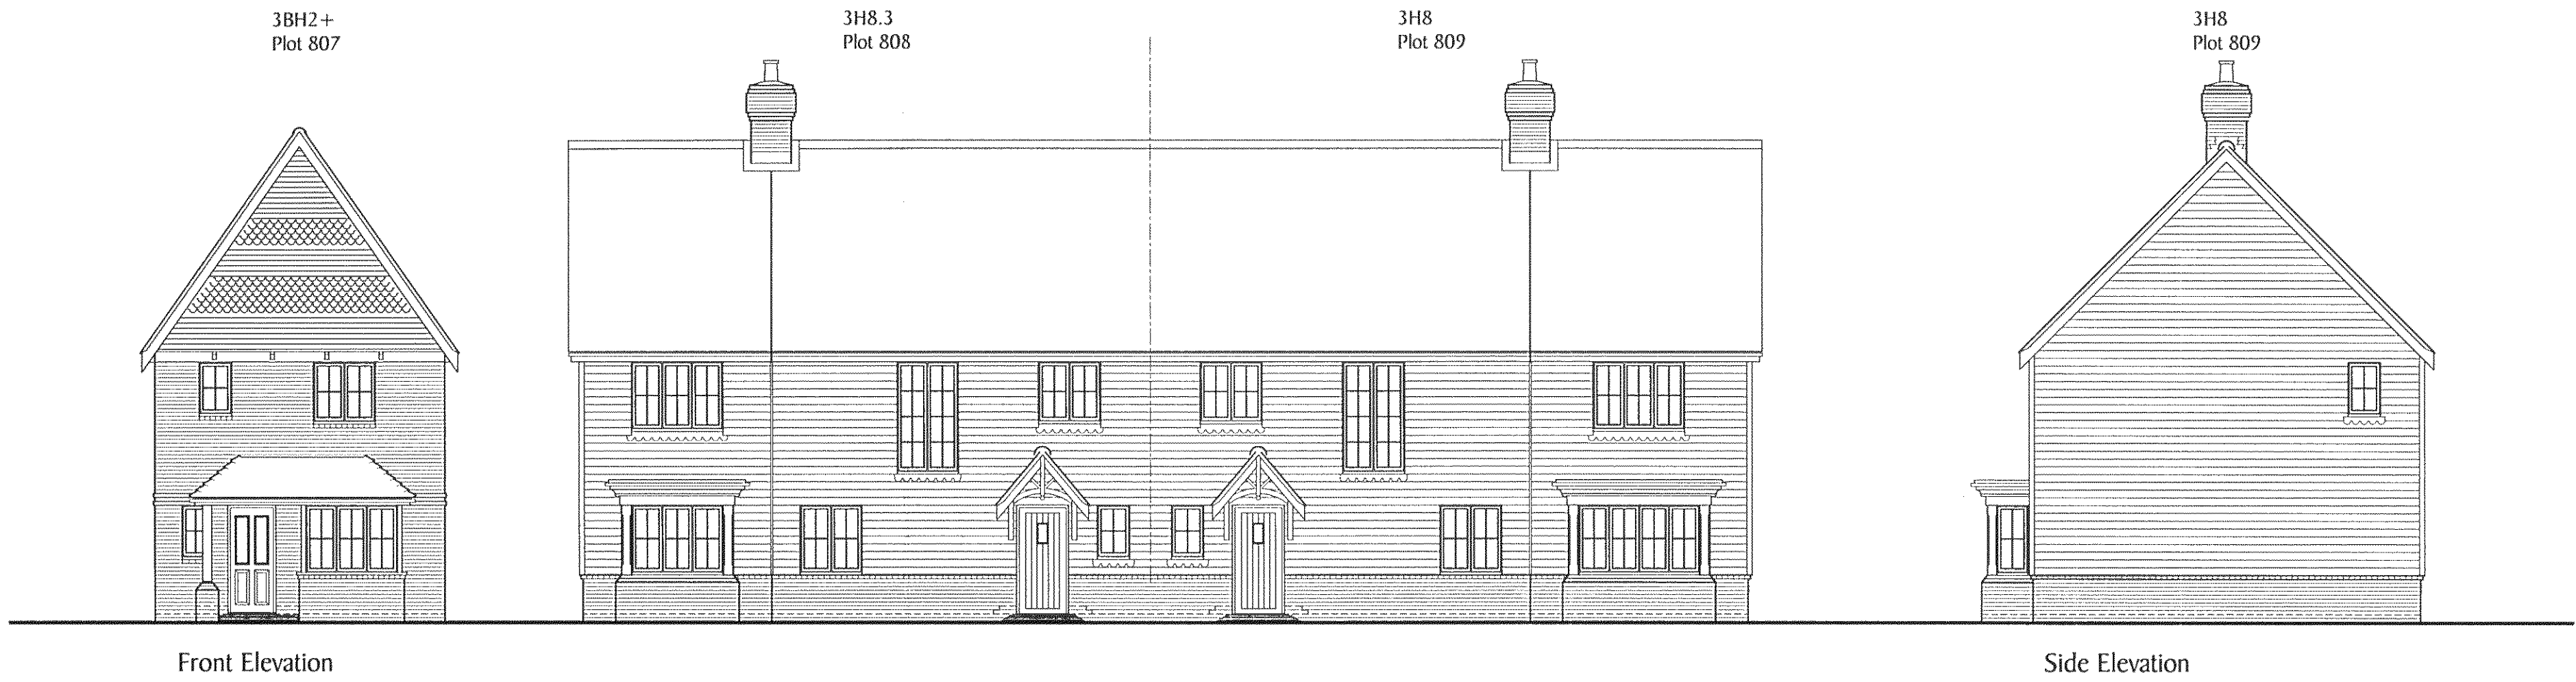

REF	DATE	REVISION
-----	------	----------

DEVELOPMENT
Site 6
 Chichester Road
 North Bersted

DRAWING TITLE
Block 33
 Floor Plans & Elevations
 Plots 807-809

Berkeley
 HOMES

Berkeley Homes (Southern) Limited
 Berkeley House, Summers Place
 Stane Street, Billingshurst
 West Sussex RH14 9GN
 Tel: (01403) 279000

DRAWN NAM	CHECKED
DATE July 2013	SCALE 1:100@A1

DRG No. S813/Ph3a/P807-809	REV.
--------------------------------------	------