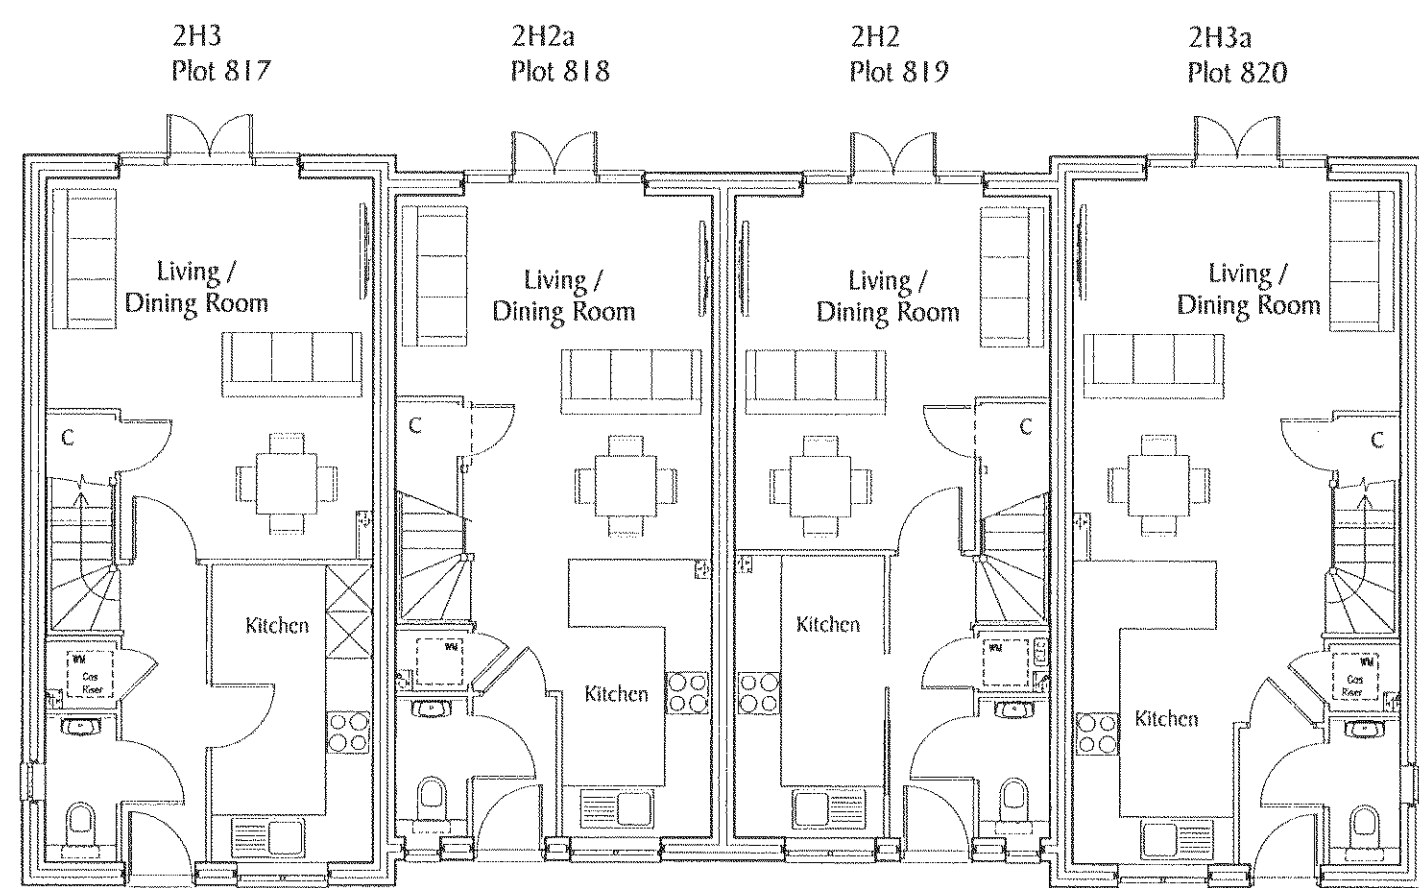
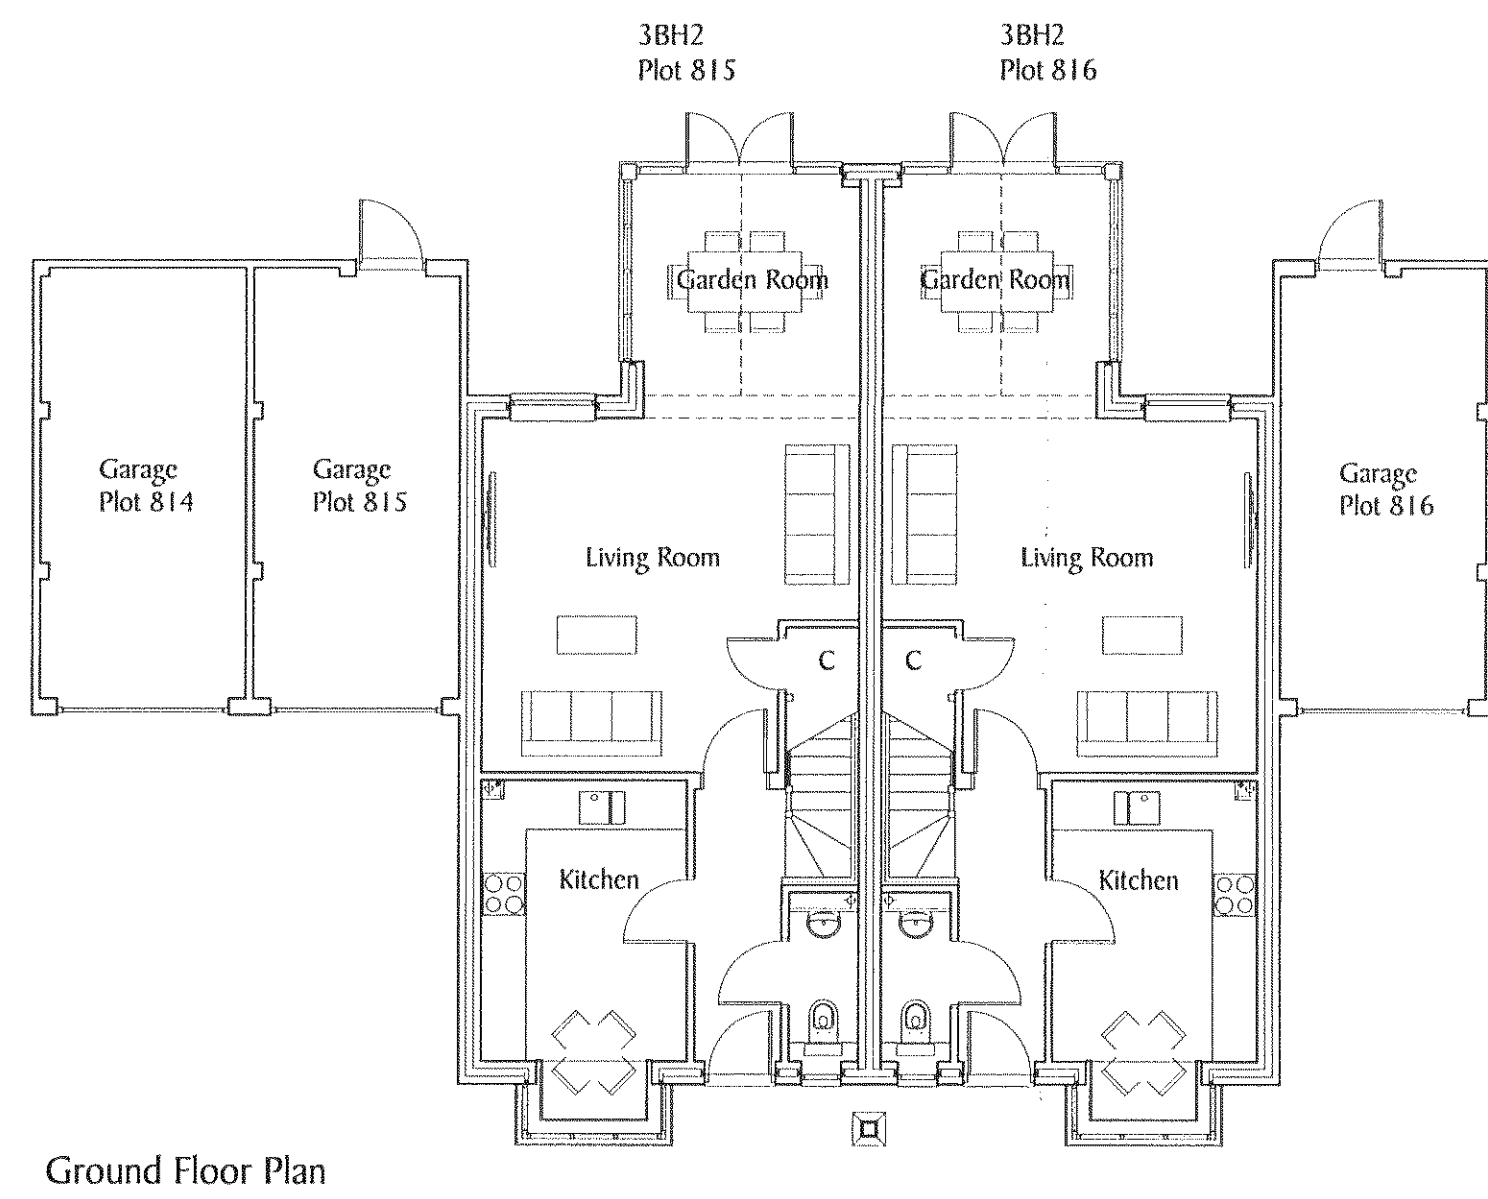
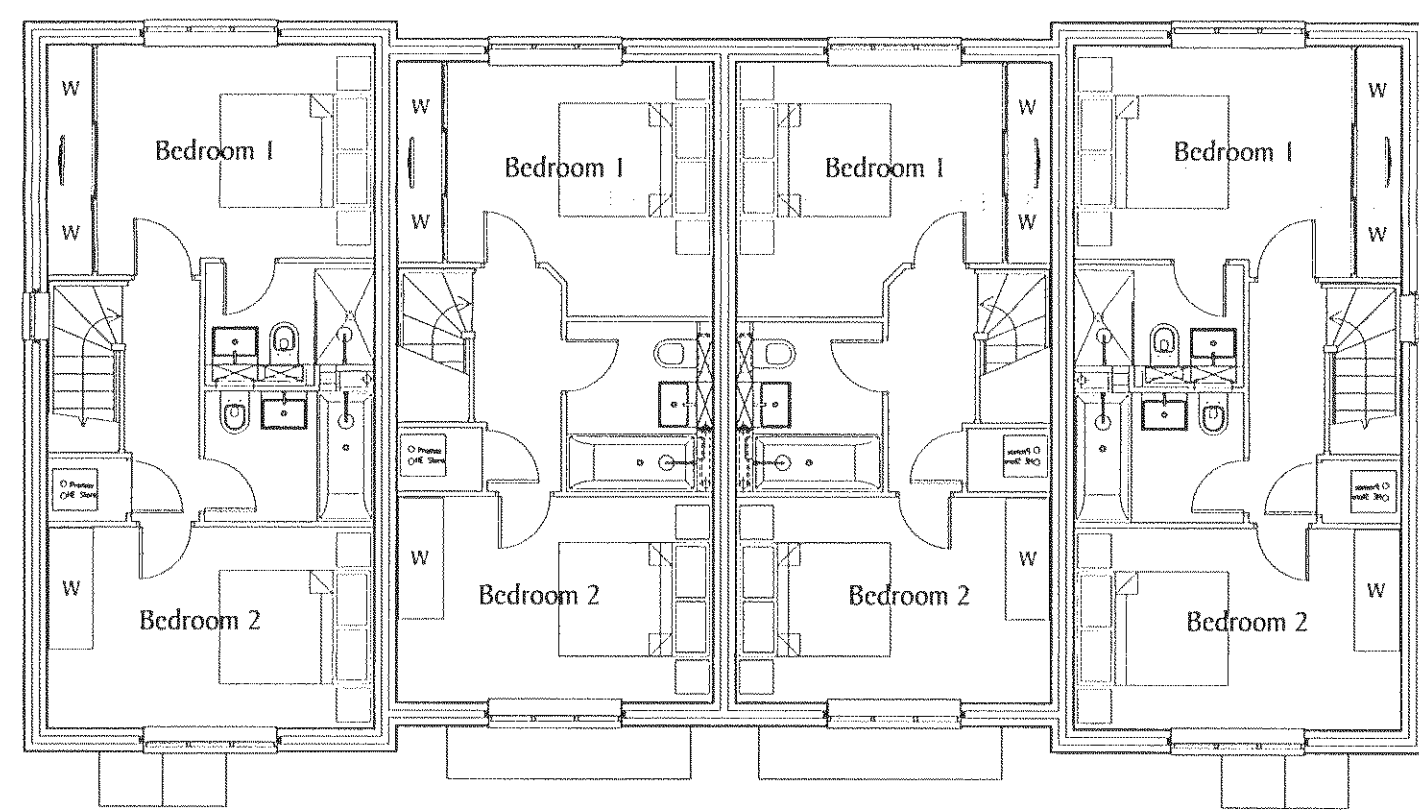
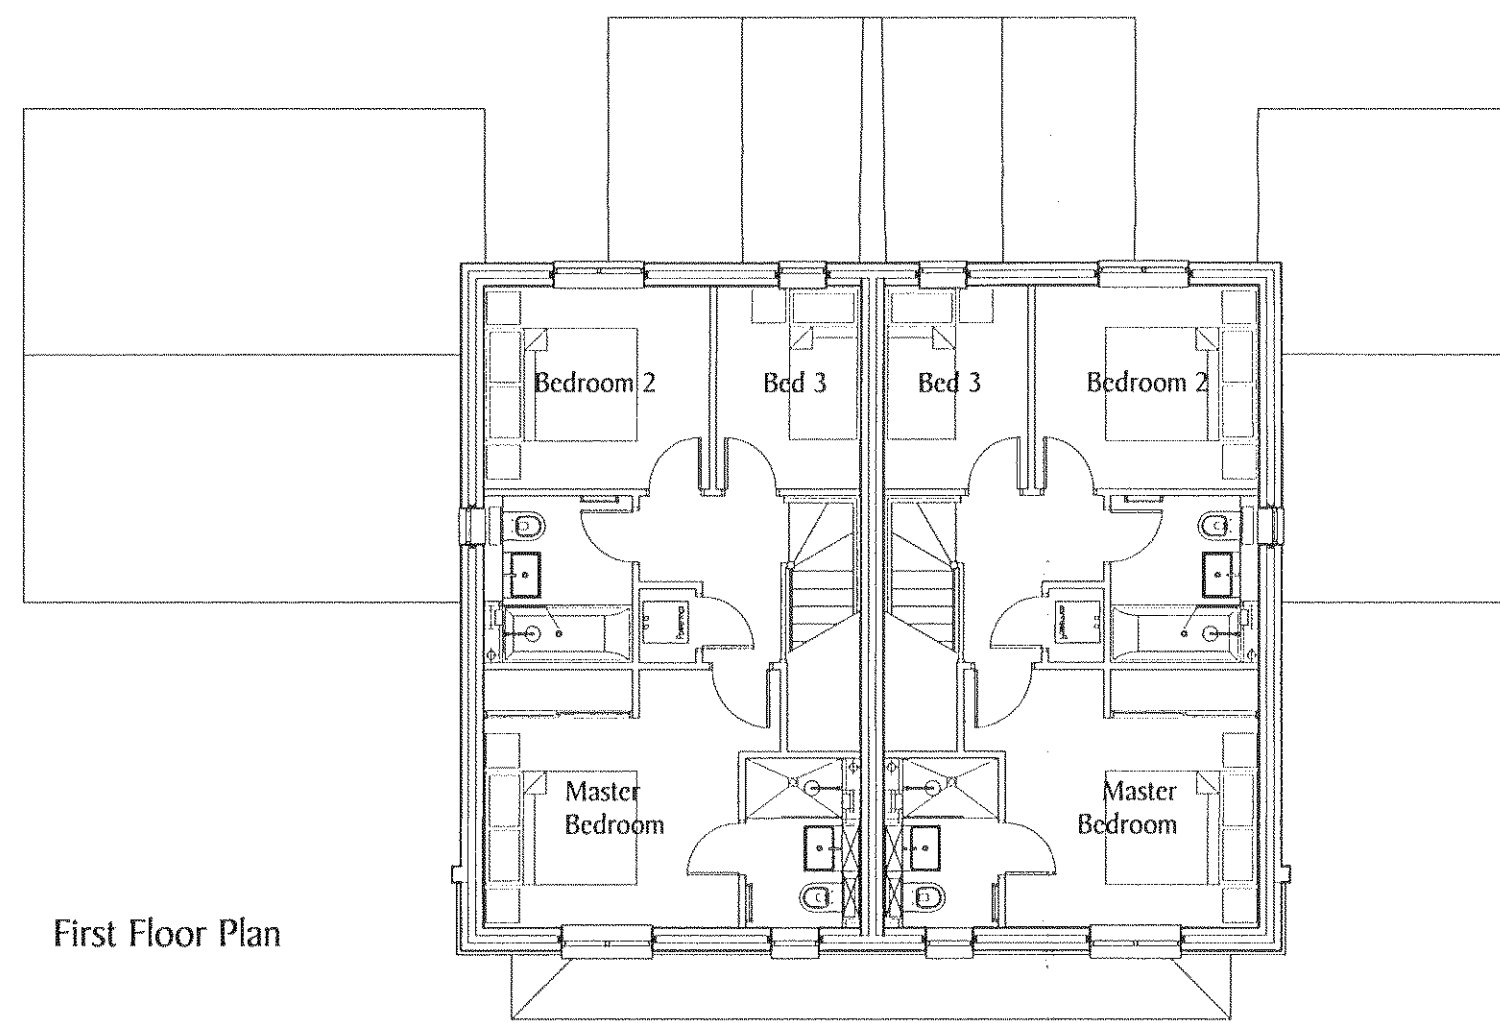
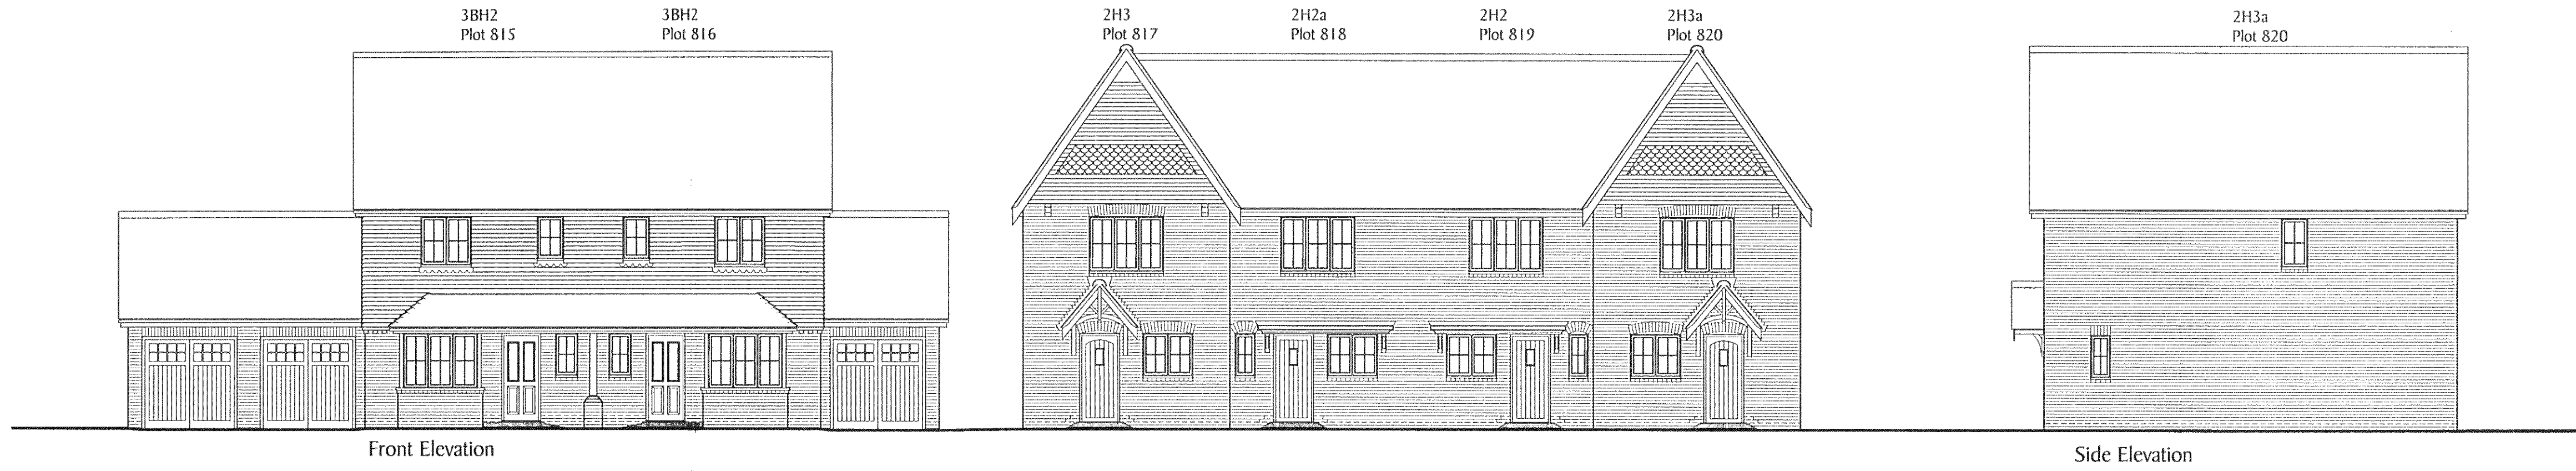


REF	DATE	REVISION
-----	------	----------

DEVELOPMENT
Site 6
Chichester Road
North Bersted

DRAWING TITLE
Block 35
Floor Plans & Elevations
Plots 815-820

Berkeley
HOMES
Berkeley Homes (Southern) Limited
Berkeley House, Summers Place
Slane Street, Billingshurst
West Sussex RH14 9GN
Tel: (01403) 279000

DRAWN NAM	CHECKED
DATE July 2013	SCALE 1:100@A1

DRG No. S813/Ph3a/P815-820	REV.
-------------------------------	------