



No.	Description	Date			
Amendments:					
Address: 40 South Way Bognor Regis PO21 5EY		Client: Mrs Tracy Creswell			
Drawing Title: Existing and proposed South elevations		Drawing Ref.: SG/05/Sou40			
Disabled Adaptation Design Planning Applications Building Regulation Drawings Party Wall Surveyors Building Surveys/ Homebuyers Survey		Project Management Disabled Access Auditing Building Defect Analysis CDM Expert Witness			
Contact Details: Telephone: 01273 410836 Email: sid@amberliving.co.uk					
Contact Address: Unit 3, Tungsten Building, George Street, Portslade BN41 1RA					
Scale: 1:50	Paper: A:3	Date: 6/05/2018	Revision:	Checked By:	Direction:

- NOTES:
- 1. All dimensions are in mm and must be checked on site and not scaled from this drawing.
 - 2. Drawings are to be read in conjunction with accompanying documents.
 - 3. Any errors or inaccuracies should be brought to the attention of Amber.

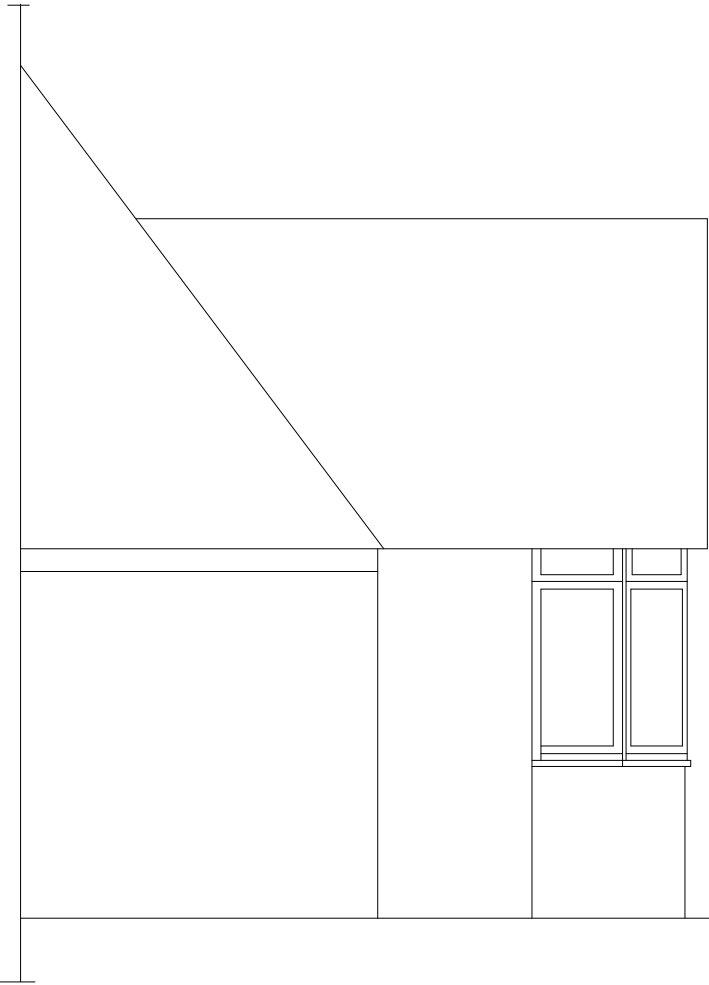

EXISTING SOUTH ELEVATION

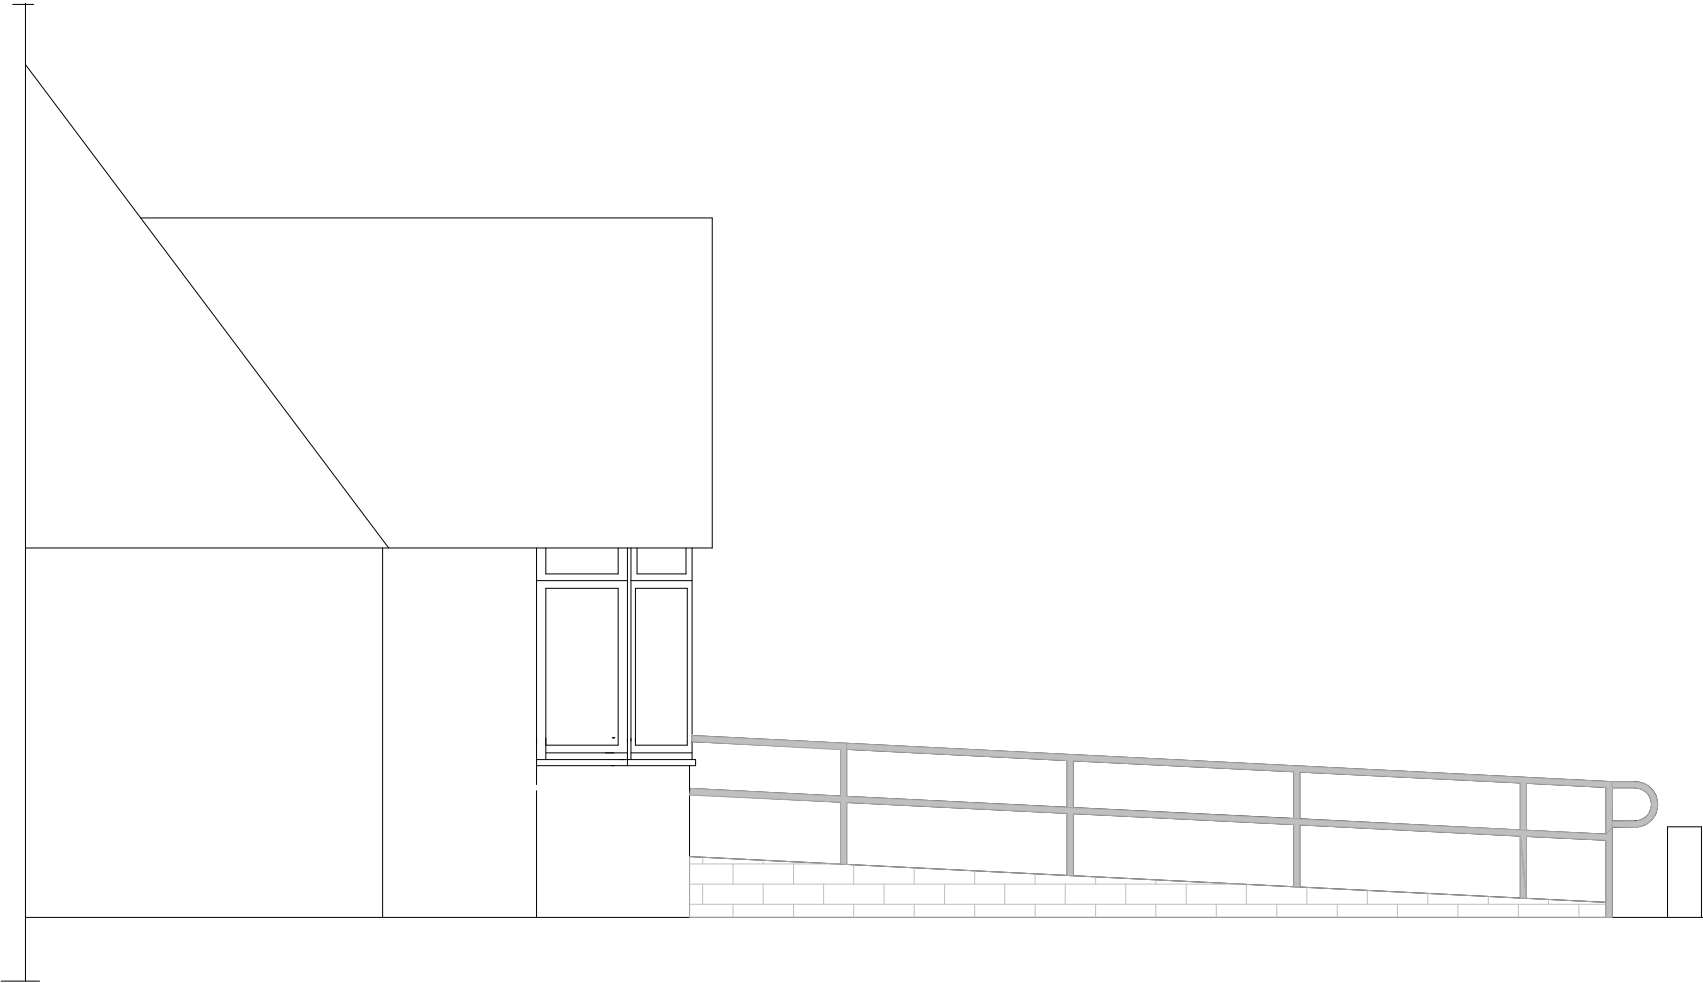

PROPOSED SOUTH ELEVATION

Foot path

Foot path