



CDM 2015 Health & Safety Information


This information relates only to 'Significant Hazards' identified on this drawing and is to be read in conjunction with the Designer's Risk Assessment Register.

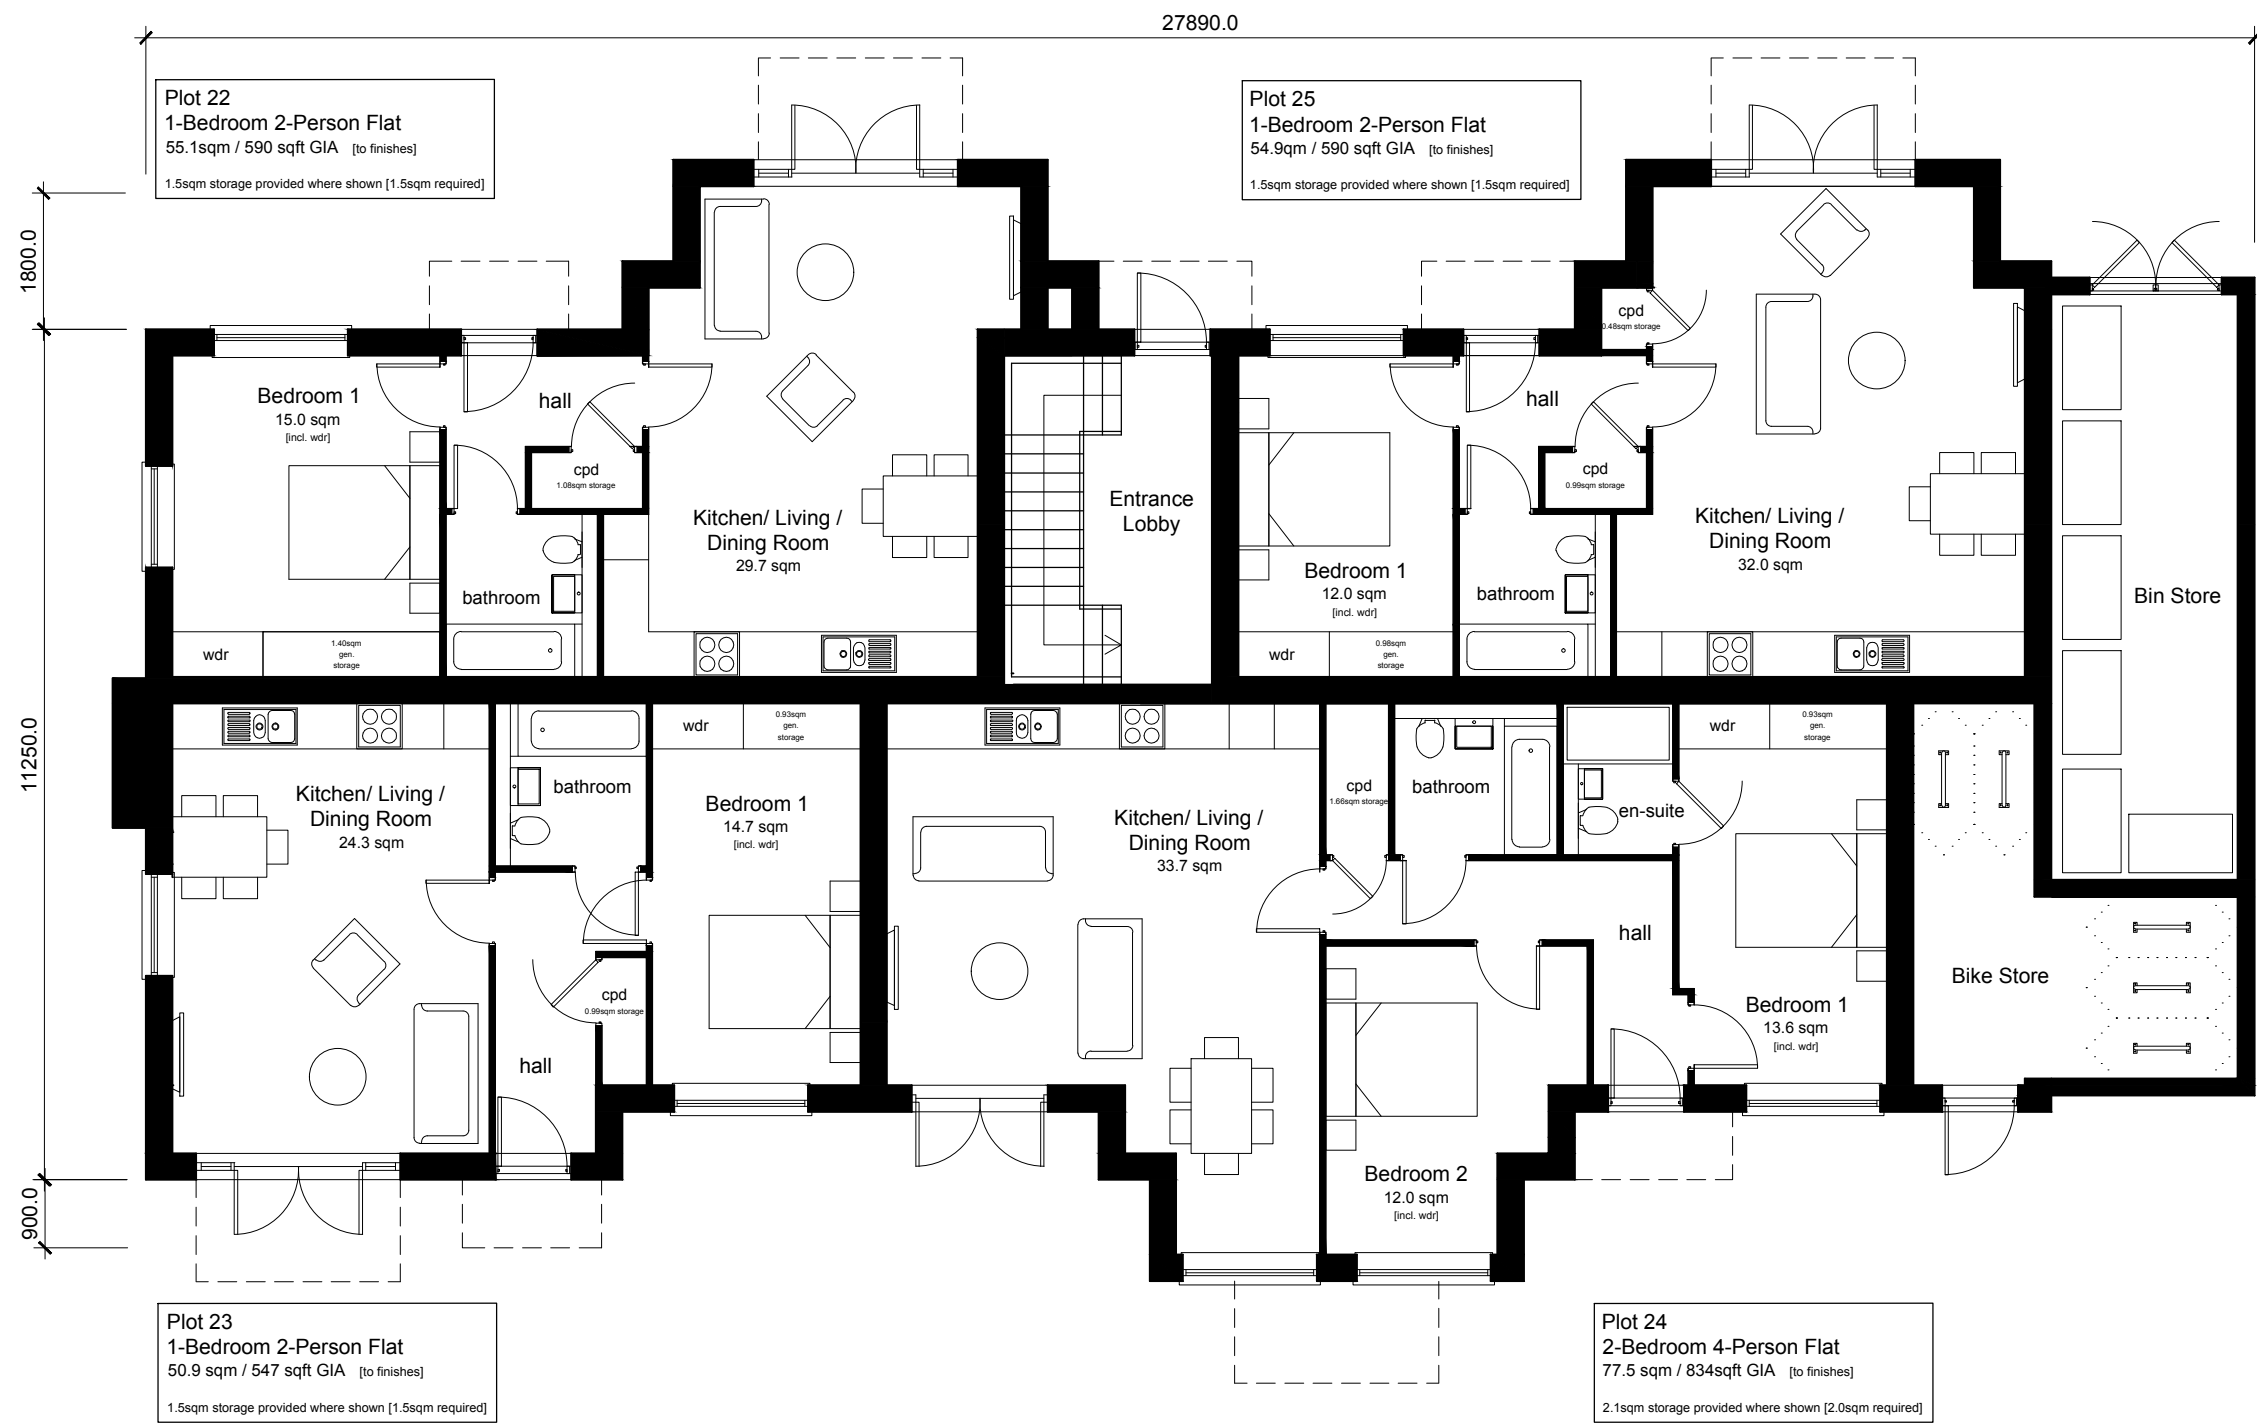

Ground Floor Plan

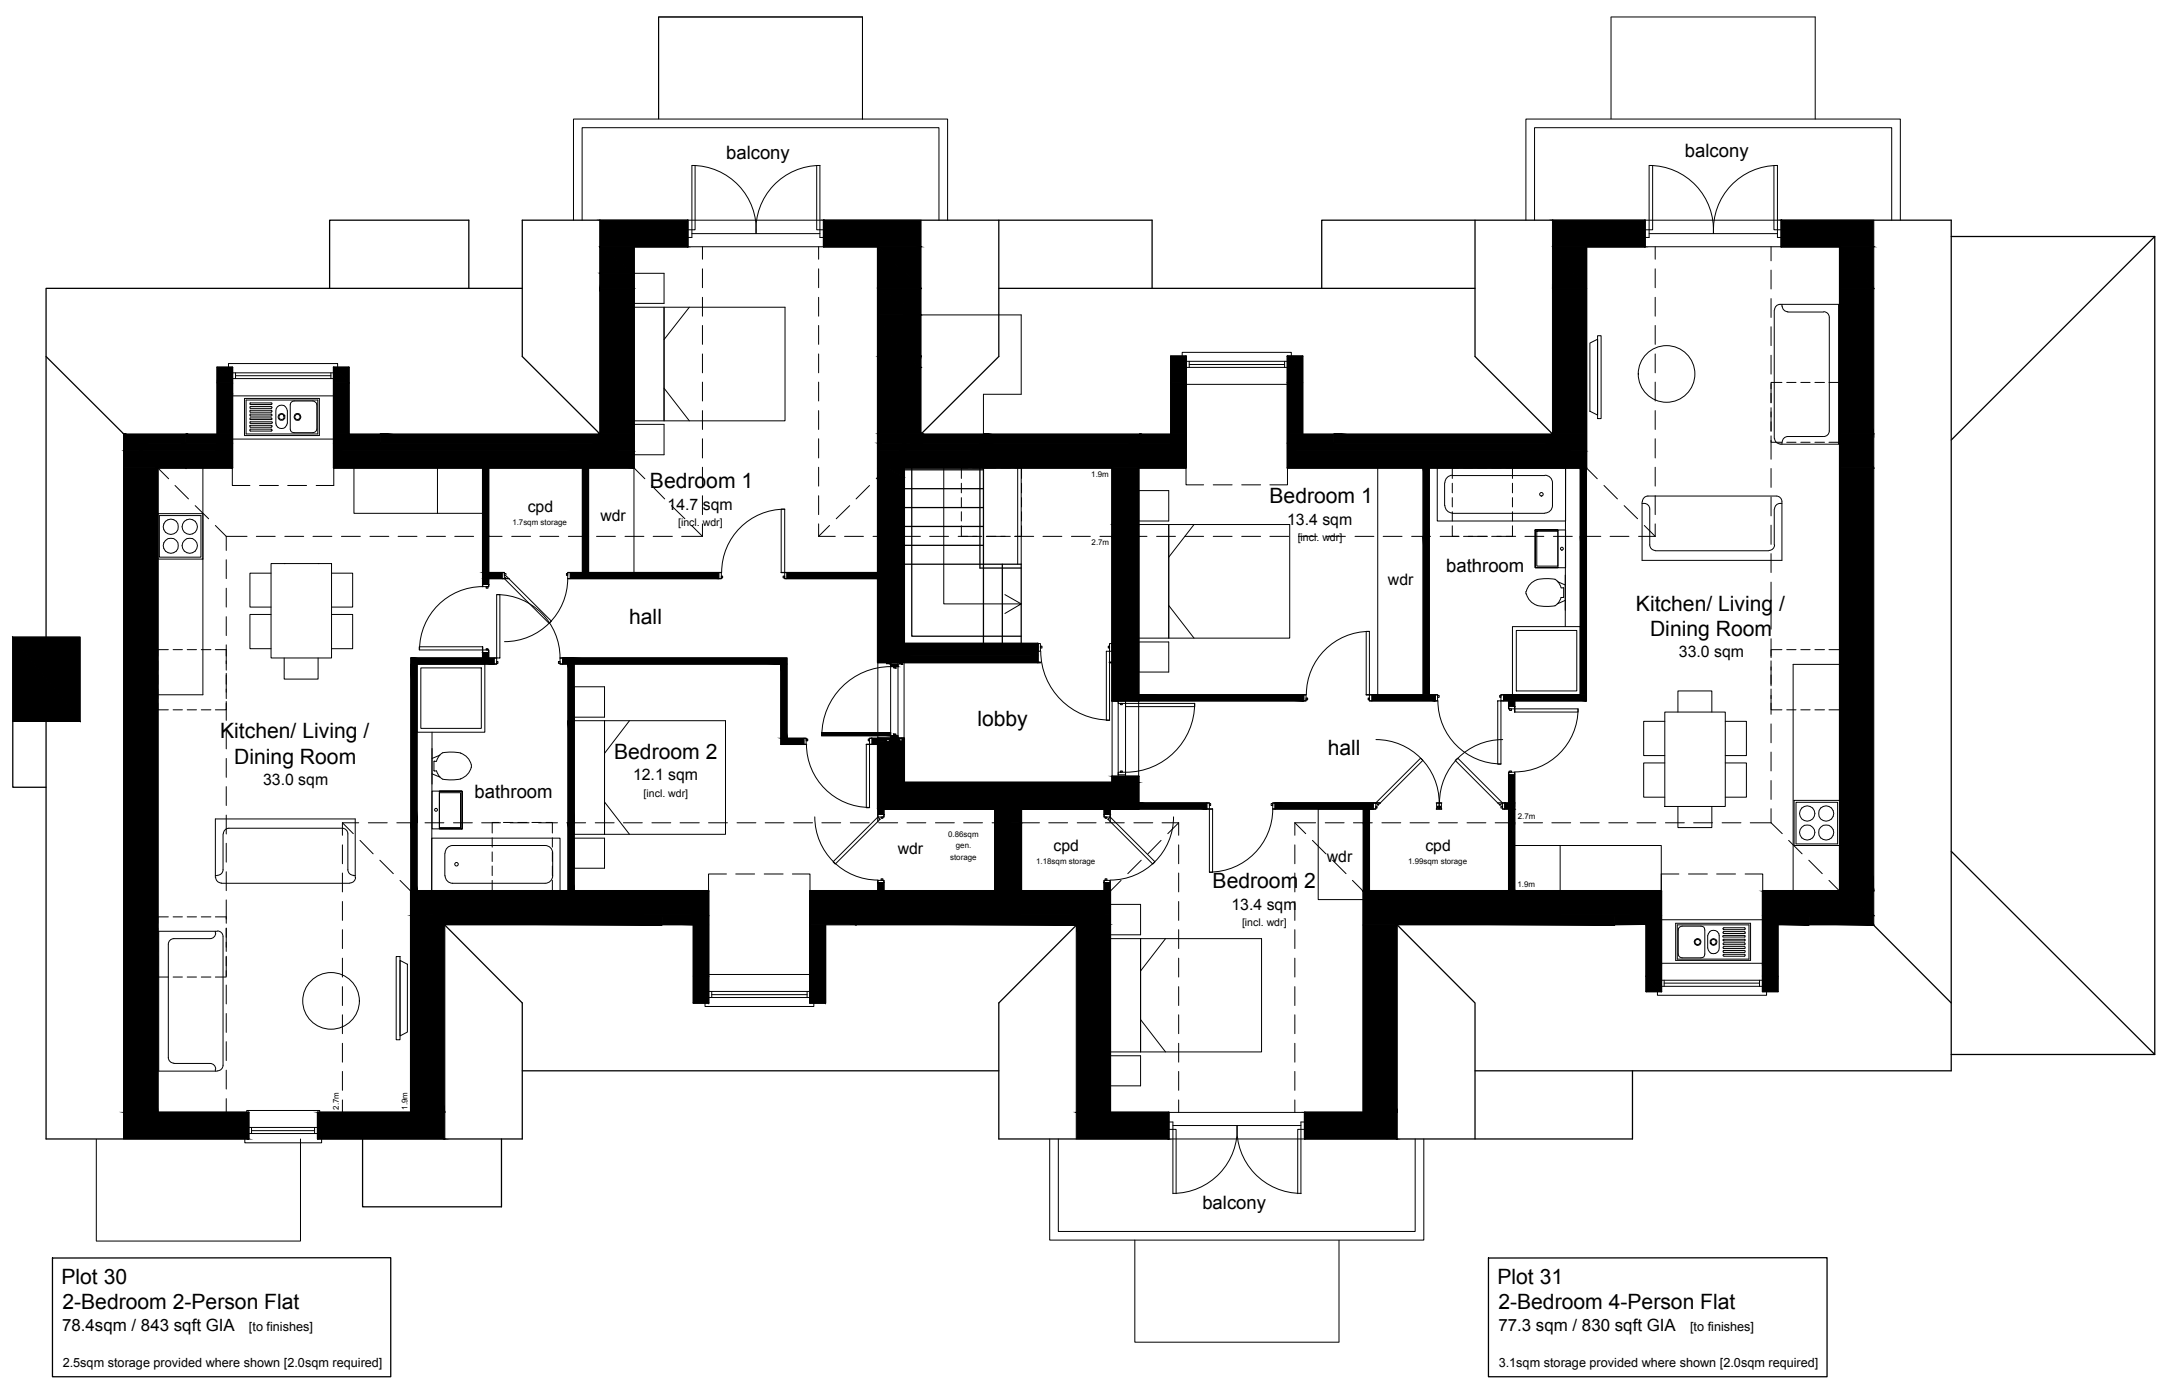

Second Floor Plan

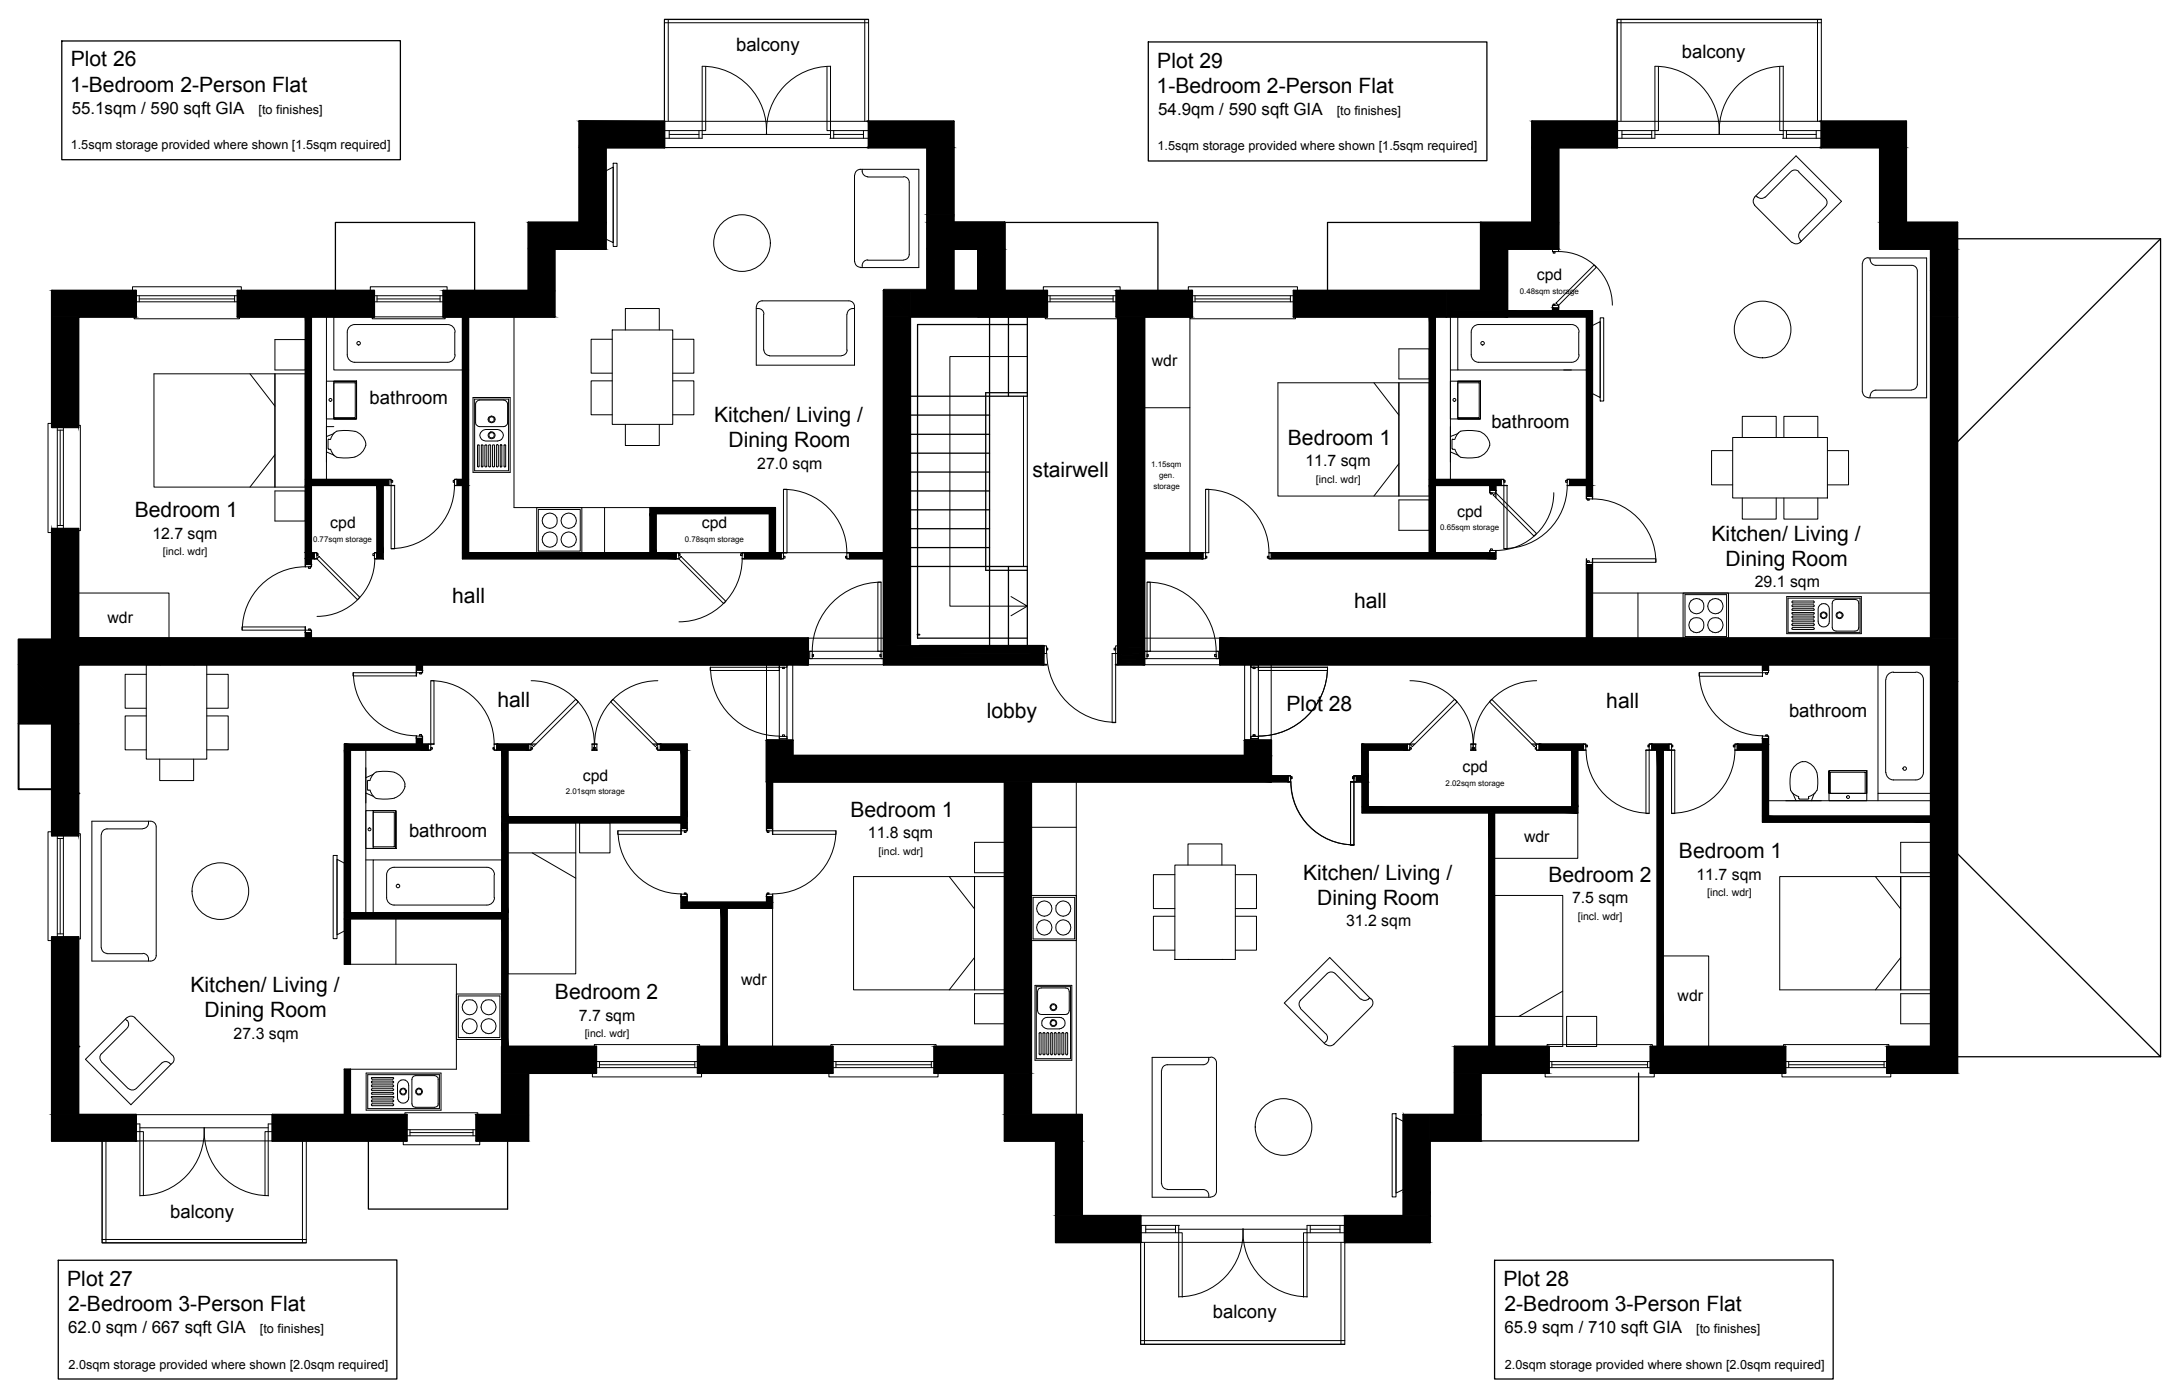


First Floor Plan

ILLUSTRATIVE PLANS

© ECE Architecture Limited. No dimensions to be scaled from drawing except for the purposes of Planning Applications. The contractor should check all dimensions on site. It is the contractors responsibility to ensure compliance with Building Regulations.

Rev	Date	Revision Details	Dr	Ch
-----	------	------------------	----	----

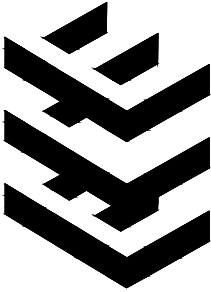

London: 76 Great Suffolk Street
London, SE1 0BL
T 0207 928 2773 E london@ecearchitecture.com

Sussex: Brooklyn Chambers, 11 Goring Road
Worthing, West Sussex, BN12 4AP
T 01903 248777 E sussex@ecearchitecture.com

Bristol: Westworks, St. Nicholas House
31-34 High Street, Bristol, BS1 2AW
T 0117 315 8557 E bristol@ecewestworks.com

ECE Architecture
www.ecearchitecture.com

Client's Name
Castle Property Developments Ltd.

Job Title
The Cottage, Shripney Road,
Bognor, PO22 9PA

Drawing Title
Illustrative Plans
Plots 22-31

Scale
1:200 @ A1 / 1:400 @ A3
metres 4 8 12 16 20

Drawn	Checked	Date
JR	AK	11.10.18

Job No	Drawing No	Rev
6656	017	

Status
PRELIMINARY

CAD Plot date: 15/10/2018 - 15:29:42

6656 mast - development.dwg