


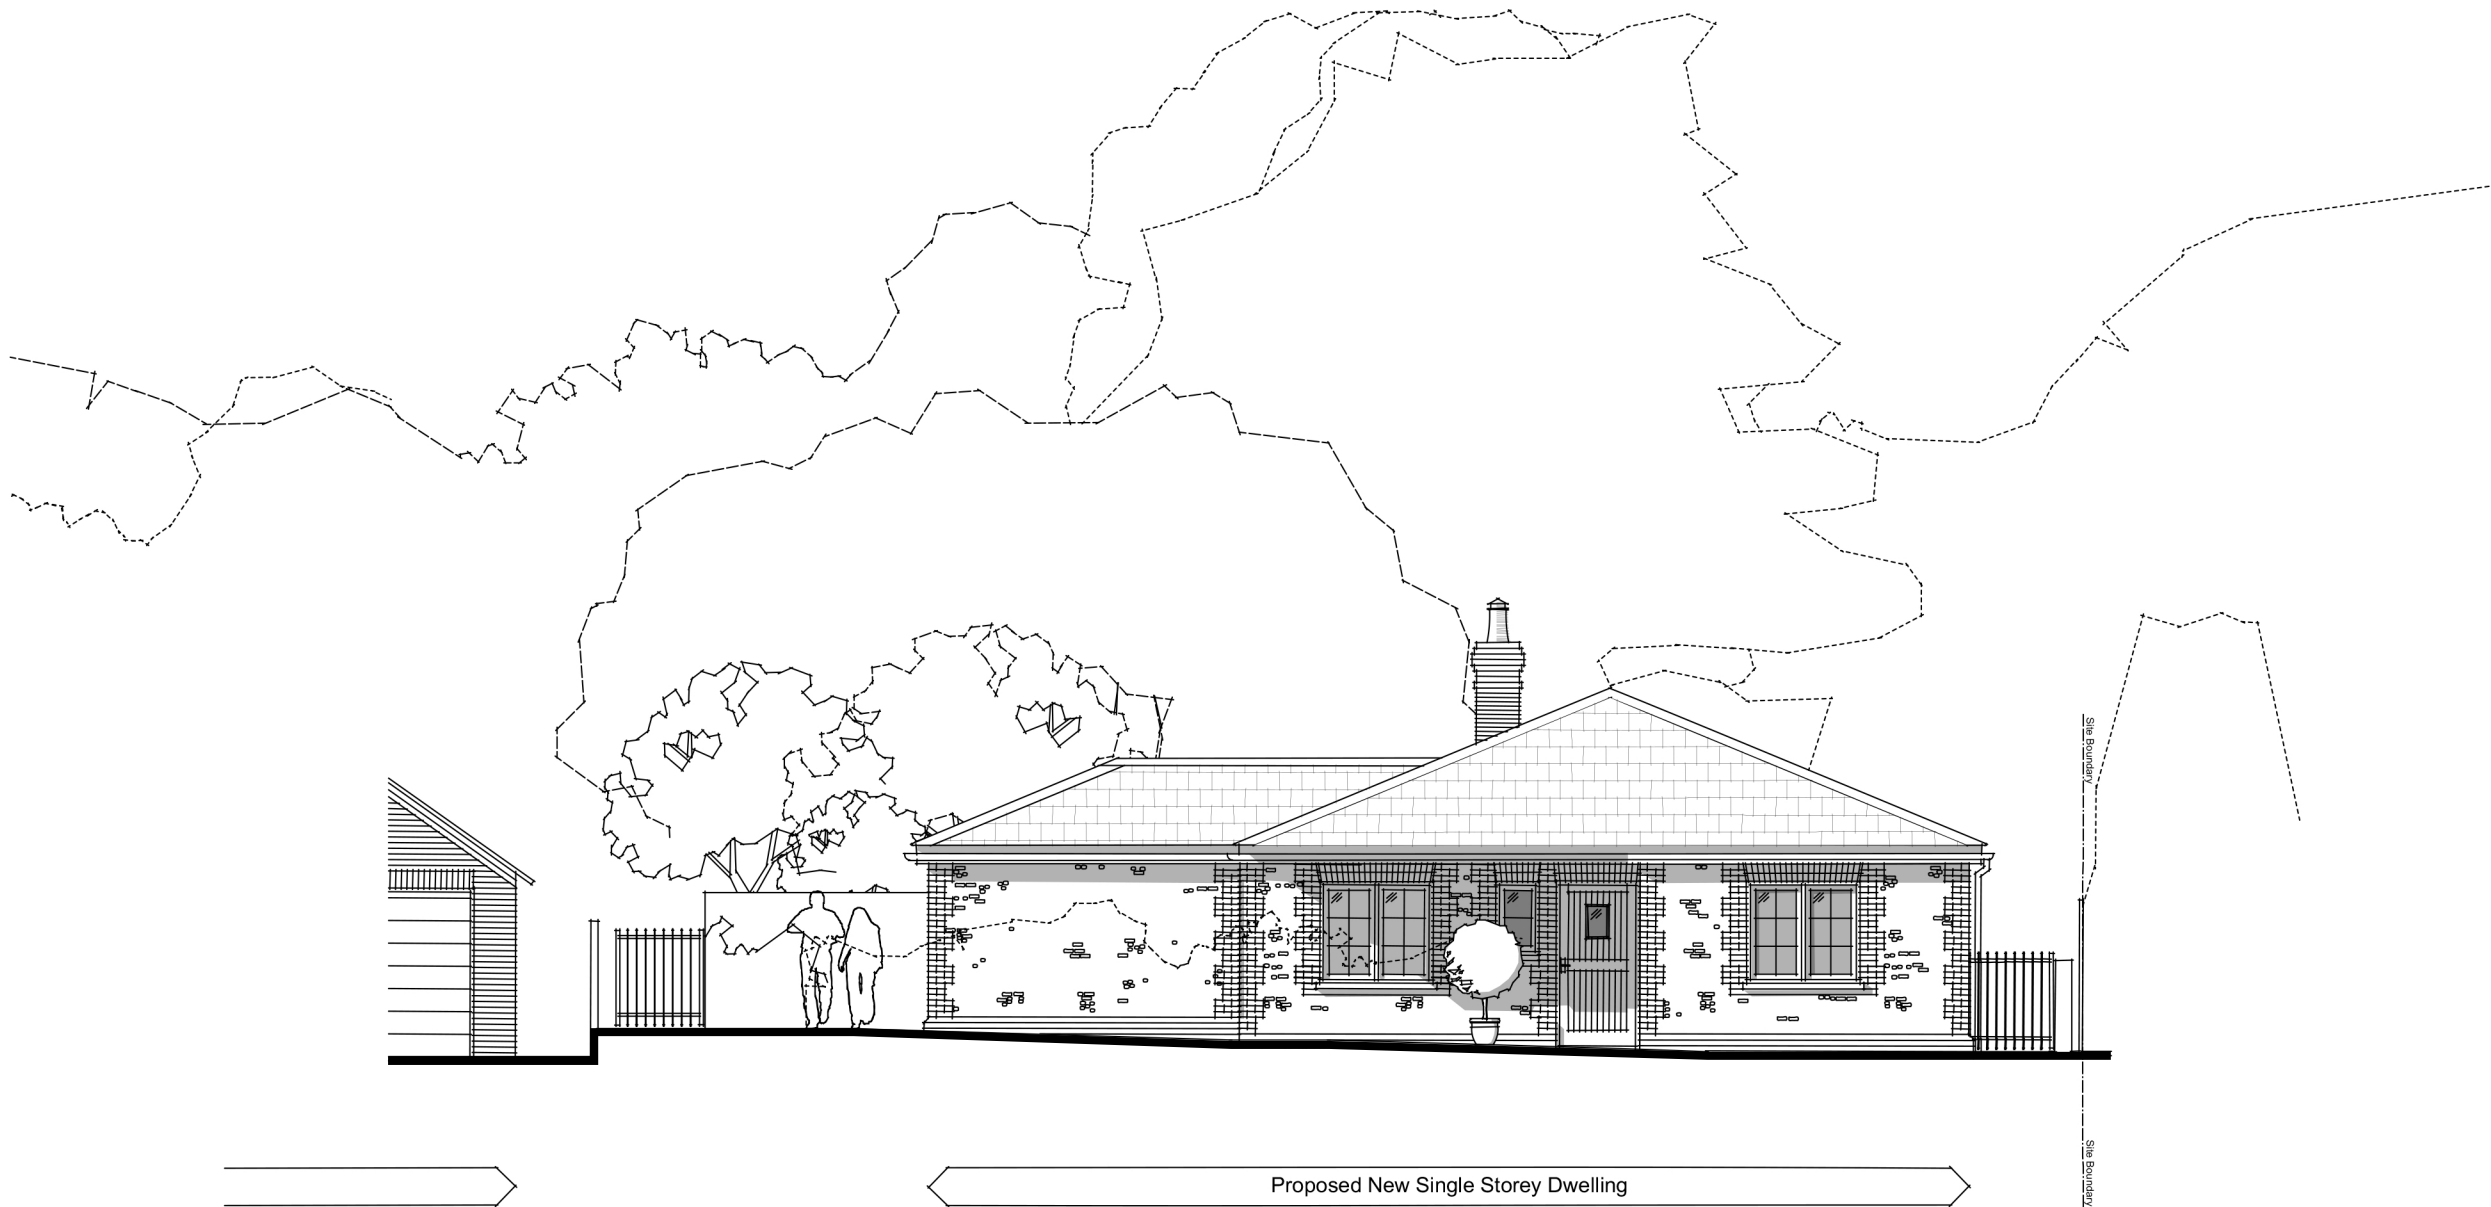

**Notes**  
This drawing has been prepared for the purpose of gaining planning permission only and does not purport to be a working or contractual drawing and should not be used for any building or contractual purposes.  
This drawing has been prepared based on survey drawings and information prepared by others.  
All dimensions and levels on all drawings must be checked and verified on site before commencement of works.

**© Copyright**  
This drawing is the property of James Wells Architects / James Wells Commercial Architects. No disclosure or copy of it may be made without the written permission of James Wells Architects.

| Revisions  |     |                       |
|------------|-----|-----------------------|
| Date       | Rev | Details               |
| 09/05/2019 | -   | Issued for Discussion |
| 07/06/2019 | A   | Issued for Discussion |
| 20/06/2019 | B   | Issued for Discussion |
| 02/07/2019 | C   | Issued for Planning   |
| 24/02/2021 | D   | Issued for Discussion |



**James Wells Architects**  
Sussex House, 12 Cade Street,  
Chichester, West Sussex, PO19 1JJ  
T: 01243 940020  
E: admin@jameswellsarchitects.co.uk

Project Title & Address  
**New Single Storey Dwelling**  
Land Adjacent to Walnut Tree Cottage, Shipney Lane,  
Shipney, West Sussex, PO22 9NR

Drawing Title  
**South Elevation**  
**As Proposed**

|             |               |             |
|-------------|---------------|-------------|
| Scale       | Creation Date | Status      |
| 1:100@A3    | May 2019      | <b>PLAN</b> |
| Project No. | Drawing No.   | Revision    |
| <b>598</b>  | <b>122</b>    | <b>D</b>    |