


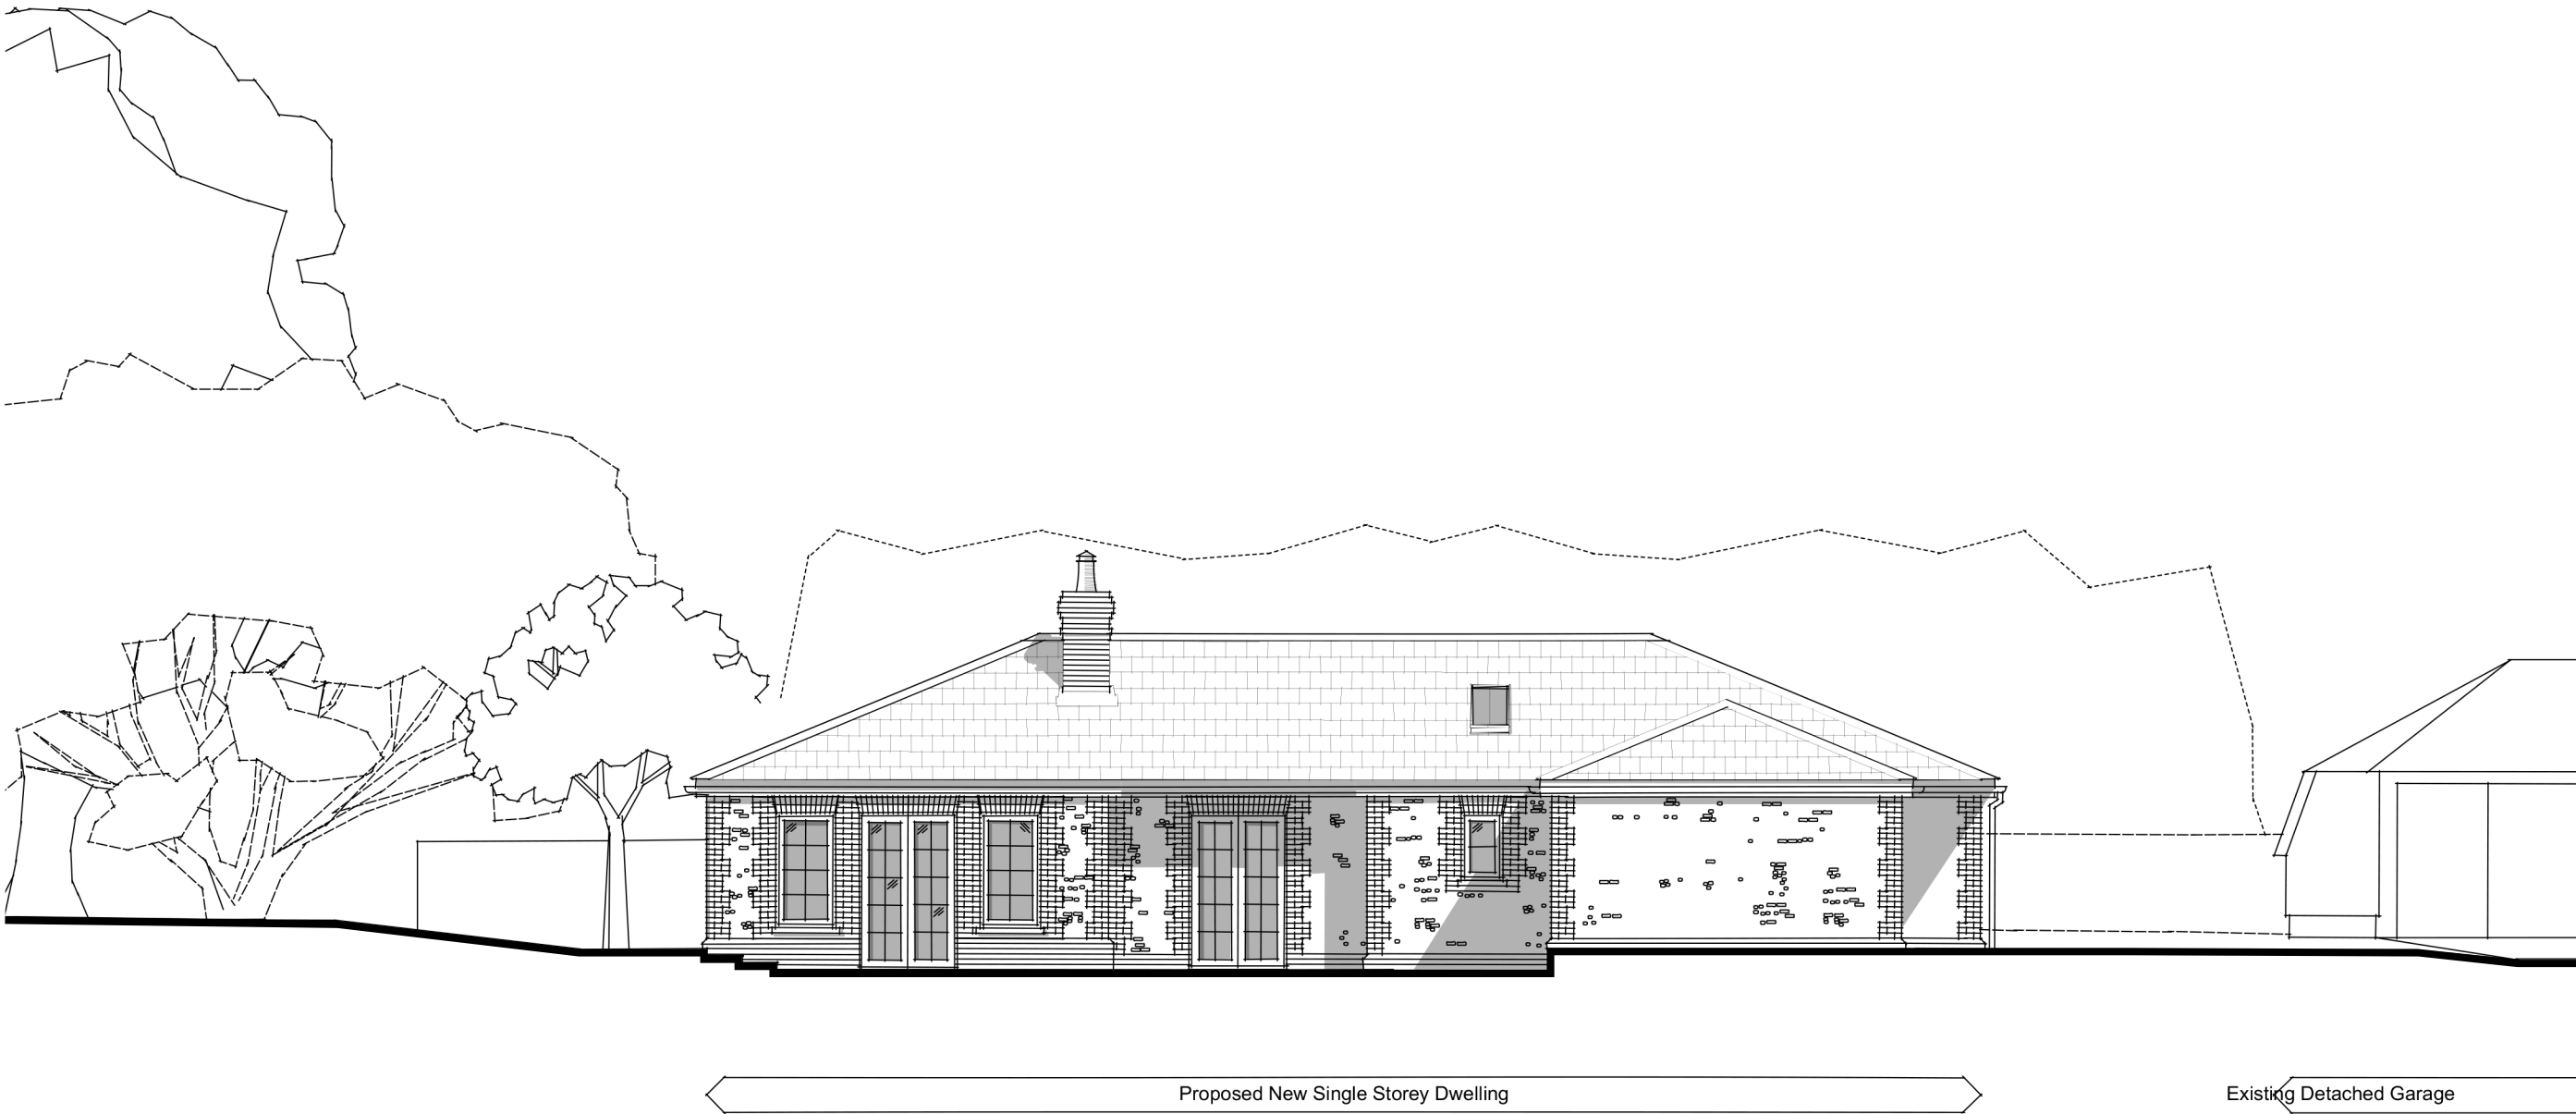

Notes
This drawing has been prepared for the purpose of gaining planning permission only and does not purport to be a working or contractual drawing and should not be used for any building or contractual purposes.
This drawing has been prepared based on survey drawings and information prepared by others.
All dimensions and levels on all drawings must be checked and verified on site before commencement of works.

© Copyright
This drawing is the property of James Wells Architects / James Wells Commercial Architects. No disclosure or copy of it may be made without the written permission of James Wells Architects.

Revisions		
Date	Rev	Details
09/05/2019	-	Issued for Discussion
07/06/2019	A	Issued for Discussion
20/06/2019	B	Issued for Discussion
02/07/2019	C	Issued for Planning
25/02/2021	D	Issued for Discussion




James Wells Architects
Sussex House, 12 Crane Street,
Chichester, West Sussex, PO19 1JJ
T: 01243 940020
E: admin@jameswellsarchitects.co.uk

Project Title & Address
New Single Storey Dwelling
Land Adjacent to Walnut Tree Cottage, Shipney Lane,
Shipney, West Sussex, PO22 9NR

Drawing Title
West Elevation
As Proposed

Scale	Creation Date	Status
1:100@A3	May 2019	PLAN
Project No.	Drawing No.	Revision
598	124	D

 

ARUN DISTRICT COUNCIL BE/69/21/PL PHYSICAL SCALE IN METRES 1:100