


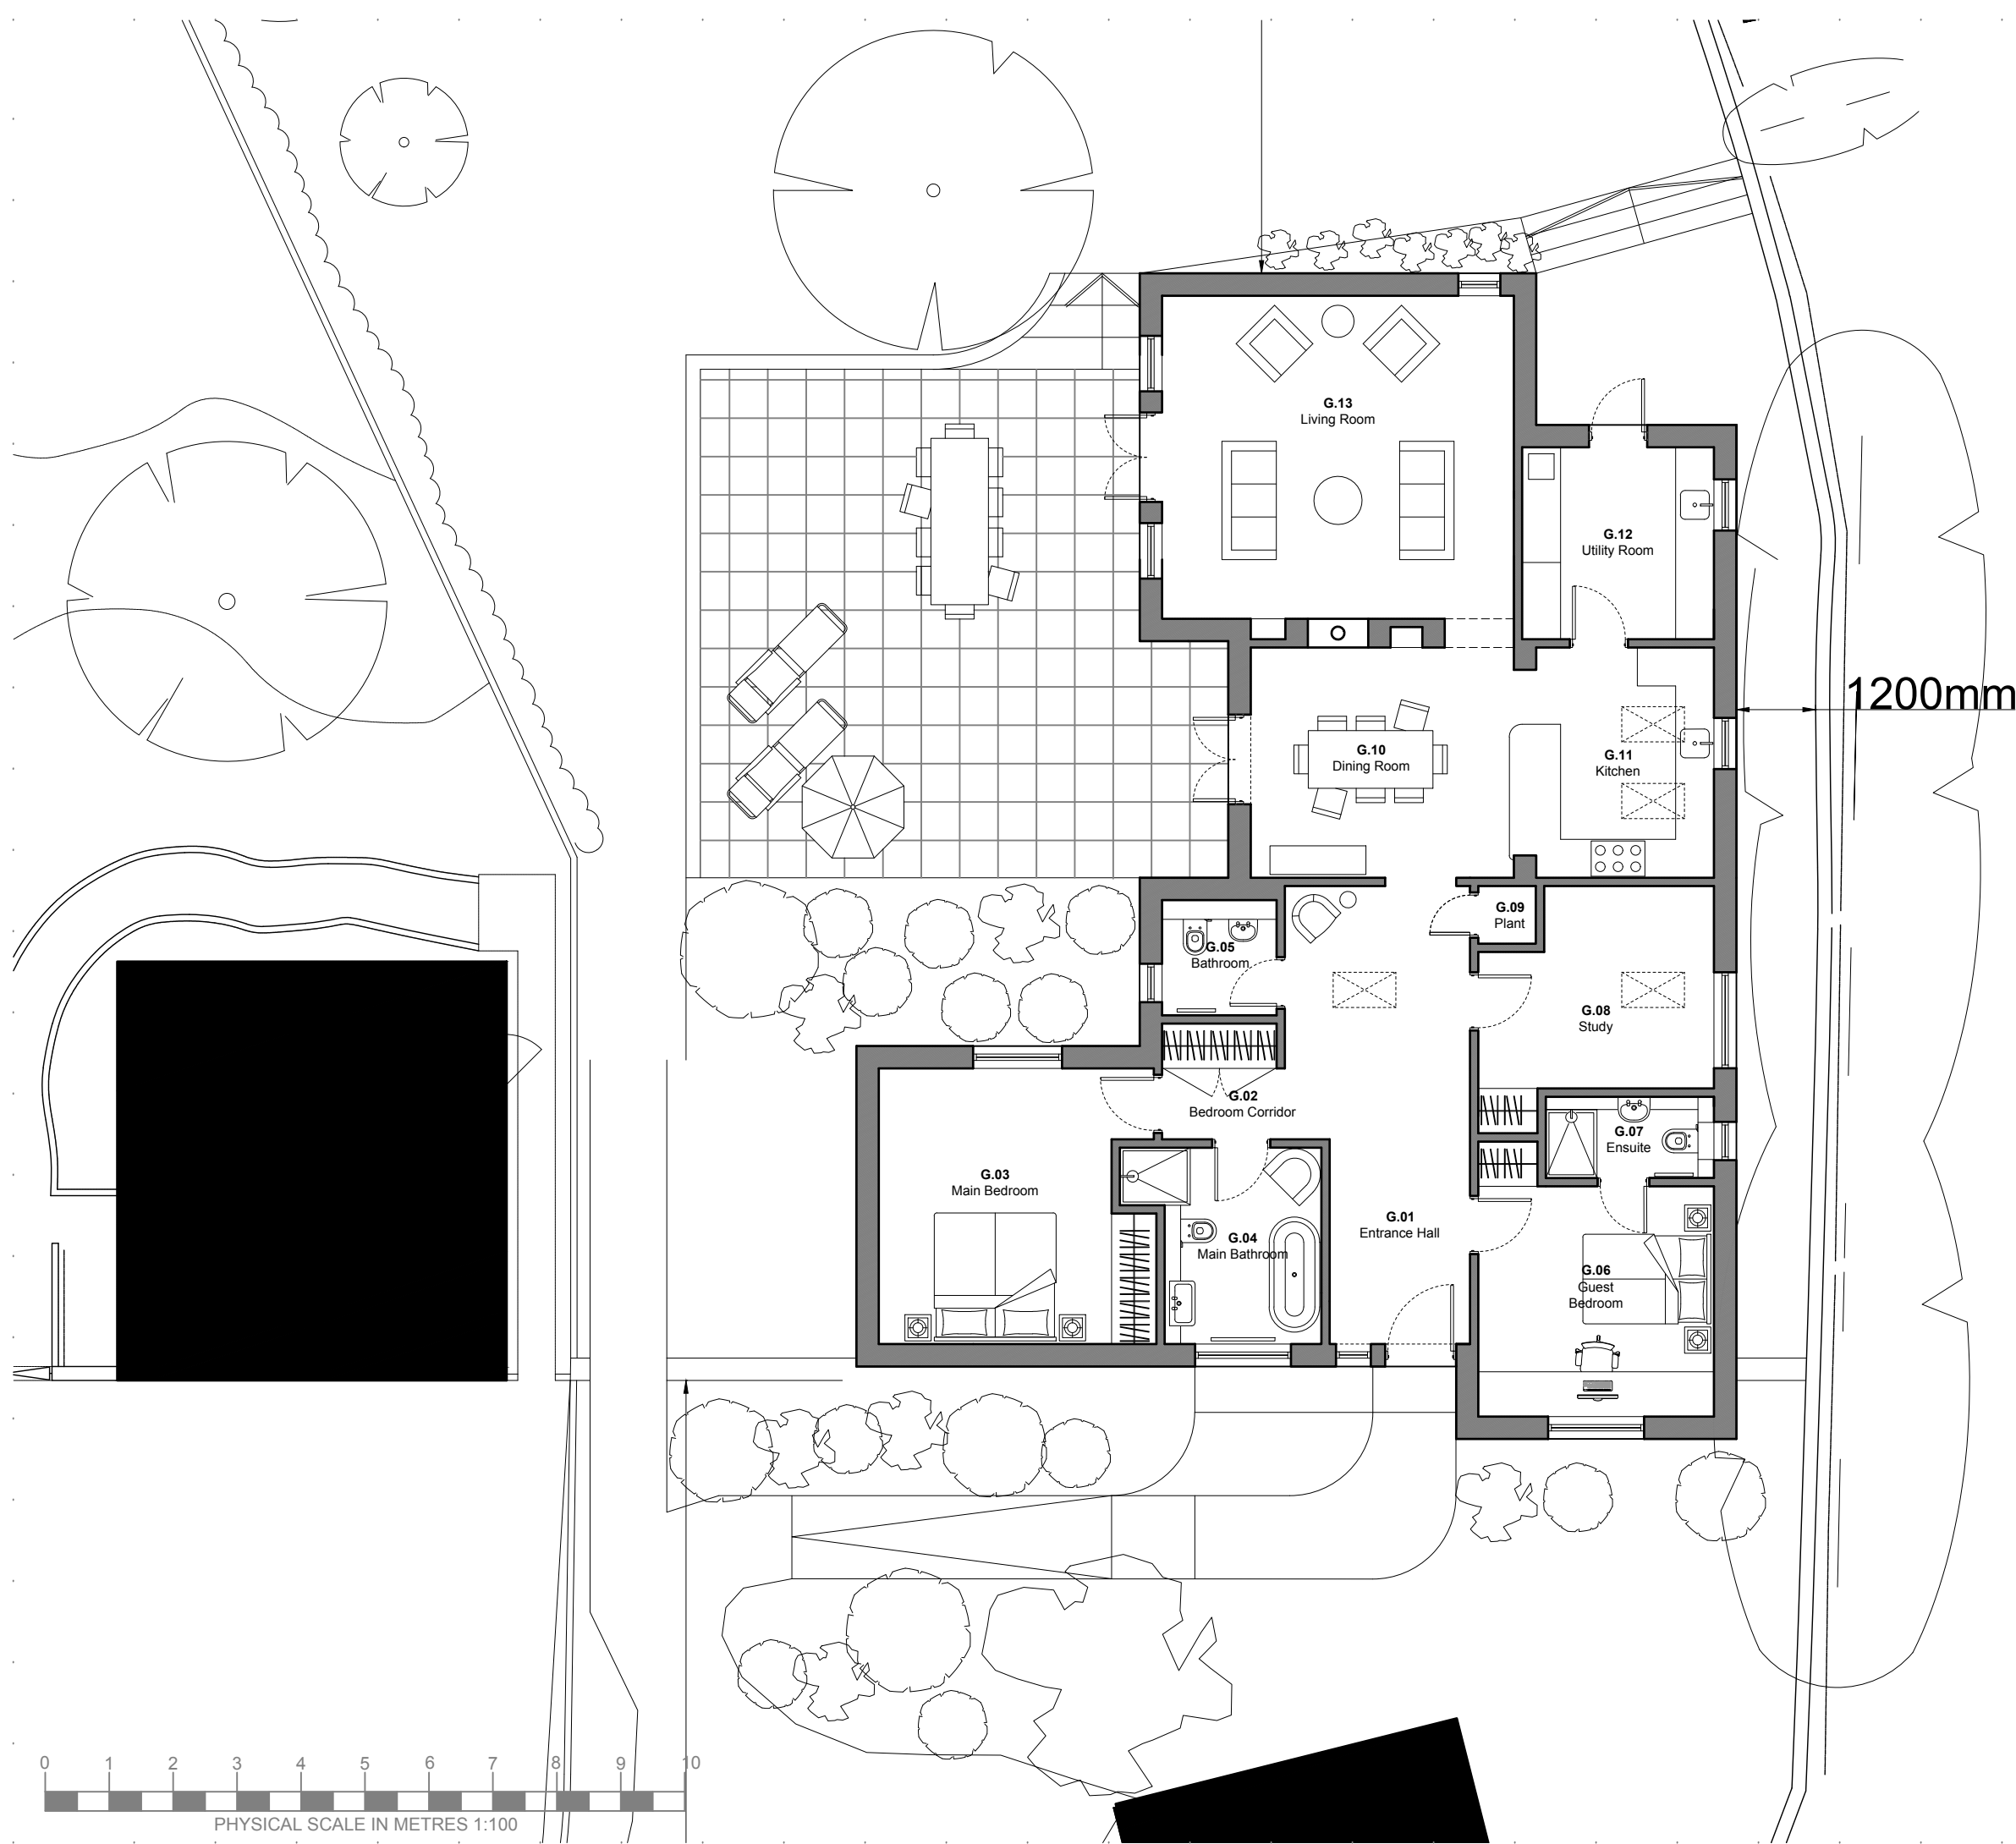


Notes

© Copyright
This drawing is the property of James Wells Architects / James Wells Commercial Architects. No disclosure or copy of it may be made without the written permission of James Wells Architects.



Revisions		
Date	Rev	Details
04/02/2019	-	Issued for Discussion
28/02/2019	A	Issued for Discussion
19/03/2019	B	Issued for Discussion
12/04/2019	C	Issued for Discussion
07/06/2019	D	Issued for Discussion
20/06/2019	E	Issued for Discussion
02/07/2019	F	Issued for Planning
24/02/2021	G	Issued for Discussion
22/03/2021	H	Issued for Discussion
26/03/2021	I	Issued for Planning - Gaps between buildings increased. Traditional design with pitched roof and stone dressings

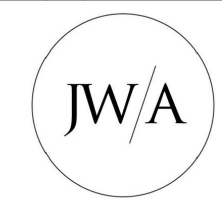

James Wells Architects
Sussex House, 12 Crane Street,
Chichester, West Sussex, PO19 1LJ
T: 01243 940020
E: admin@jameswellsarchitects.co.uk

Project Title & Address
New Single Storey Dwelling
Land Adjacent to Walnut Tree Cottage, Shipney Lane
Shipney, West Sussex, PO22 9NR

Drawing Title
Ground Floor Plan
As Proposed

Scale	Creation Date	Status
1:100@A3	Feb 2019	PLAN
Project No.	Drawing No.	Revision
598	110	I

ARUN DISTRICT COUNCIL BE/69/21/PL